


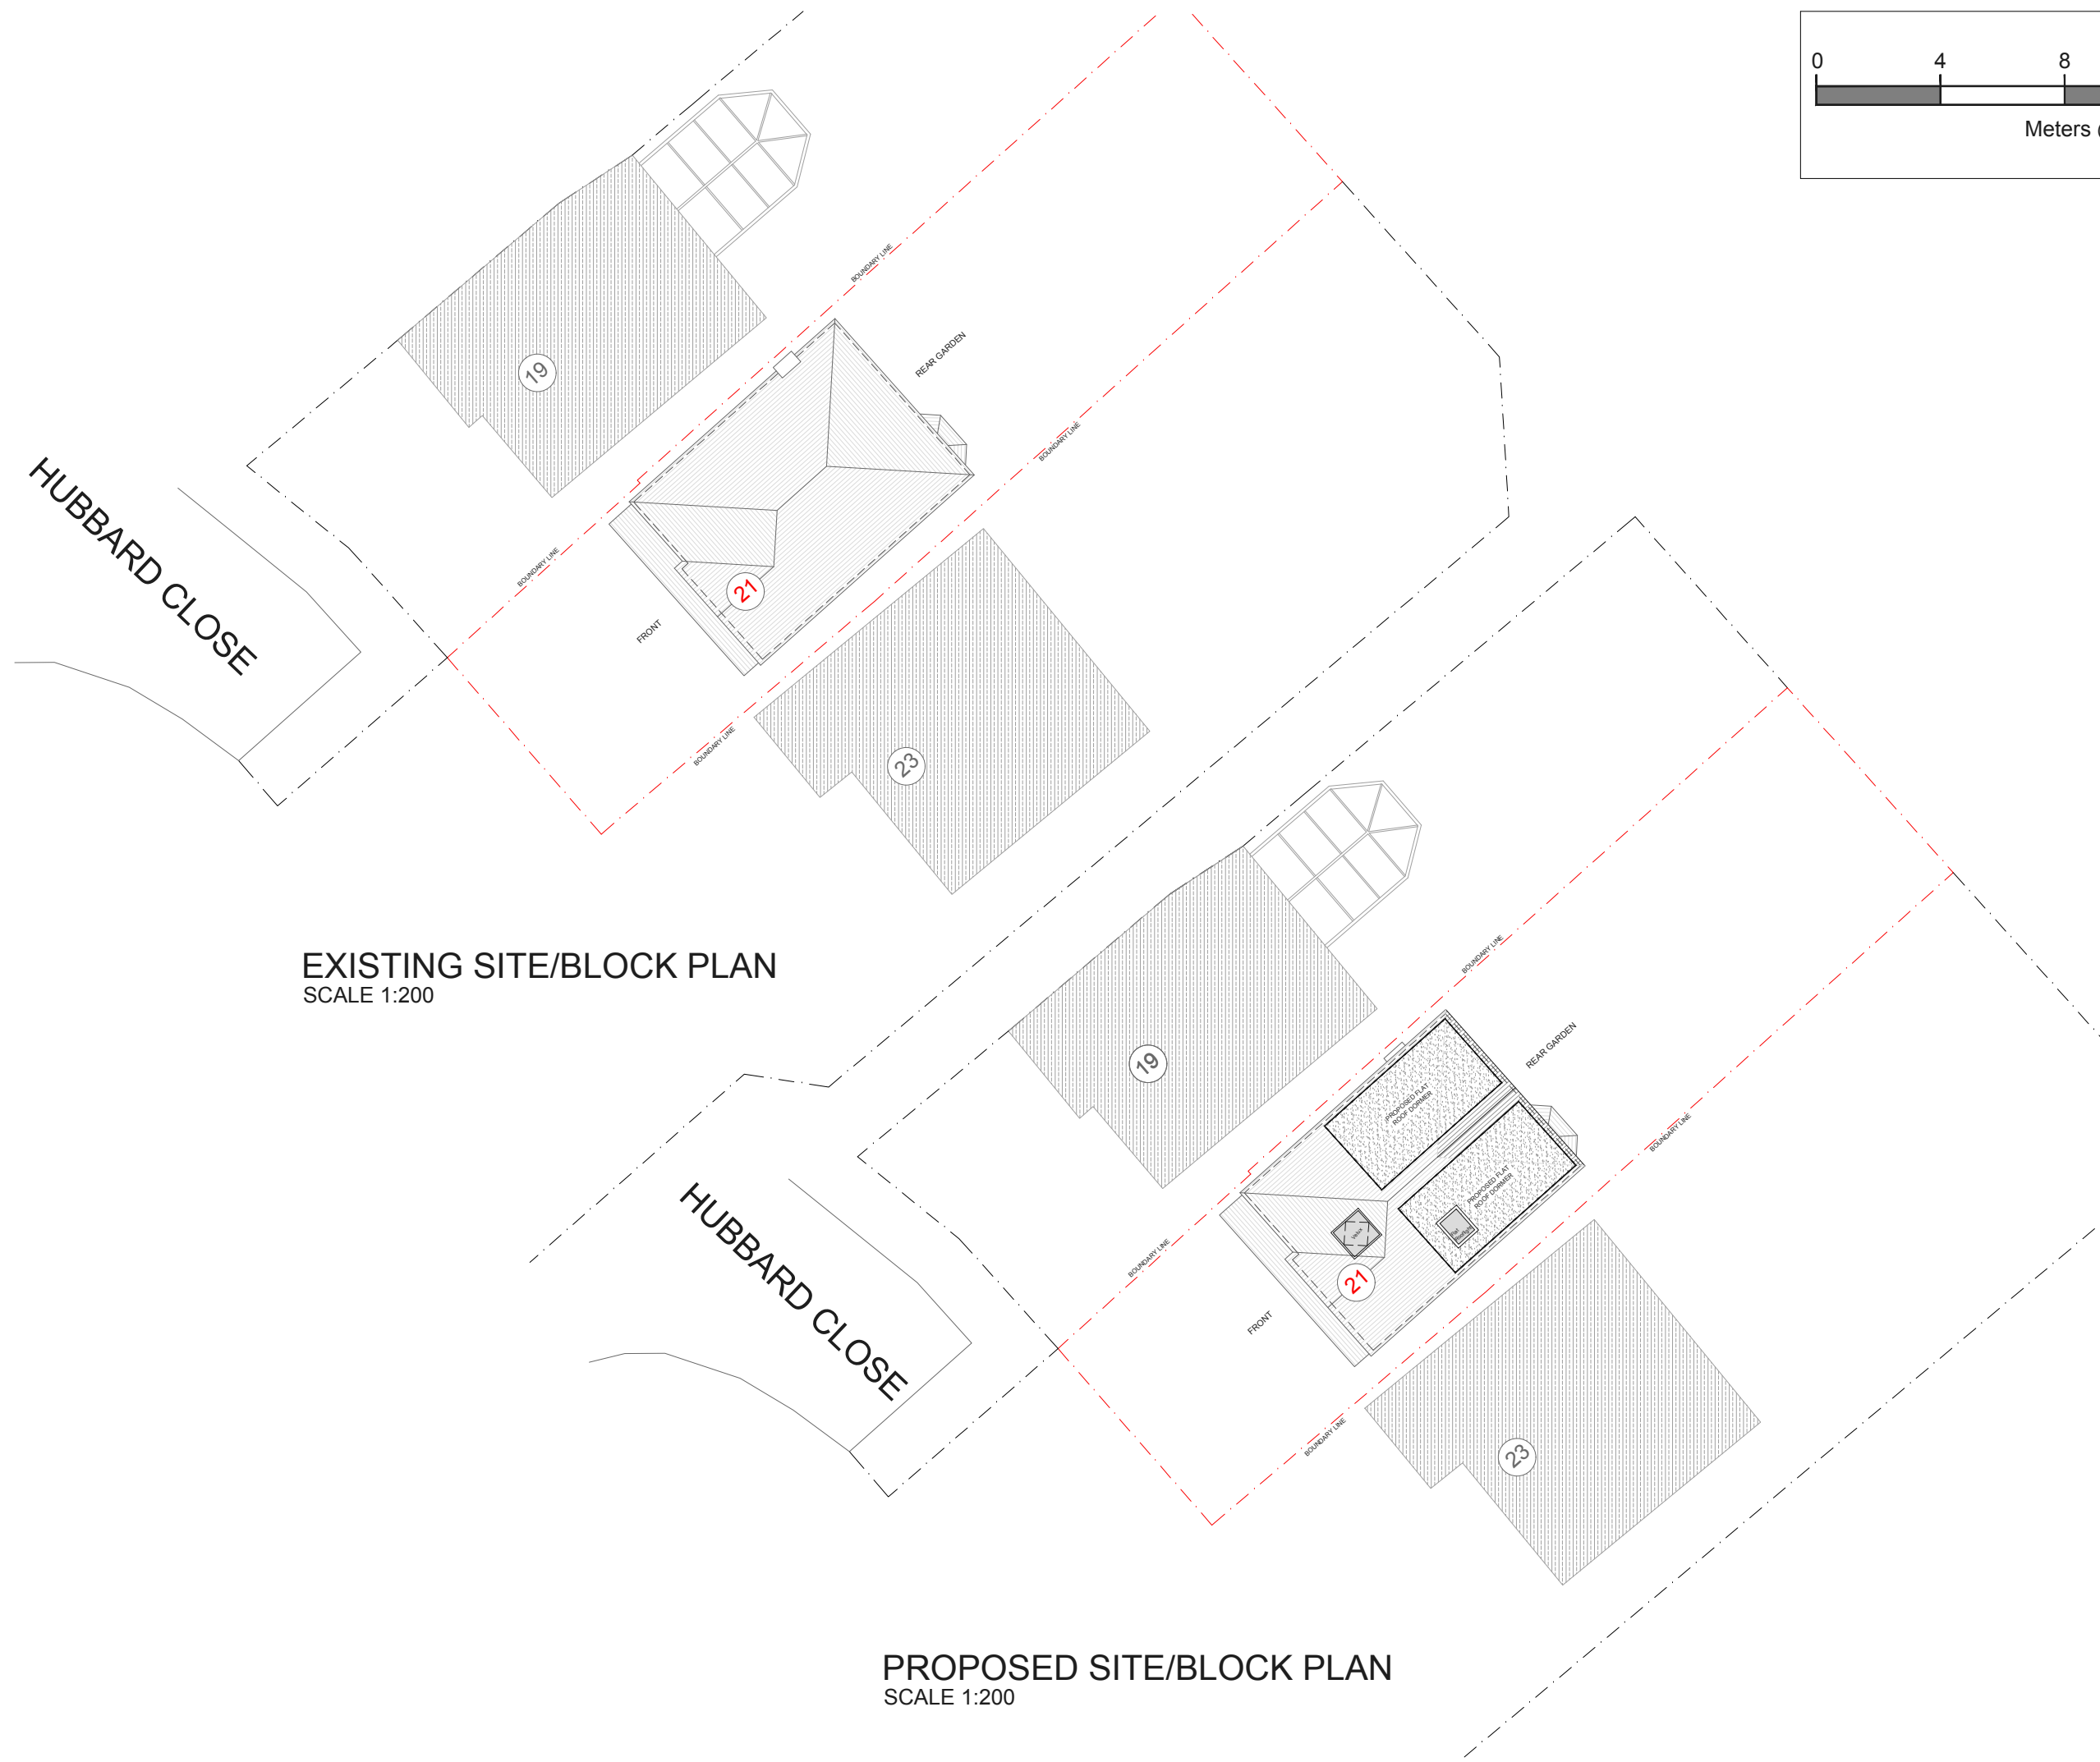

NOTES		
REV	DATE	NOTES
CLIENT		
MR & MRS WITTS		
PROJECT		
21 HUBBARD CLOSE, TWYFORD, RG10 0XU		
DRAWING TITLE		
EXISTING AND PROPOSED SITE-BLOCK PLAN		
SCALE		
1:200@A3		
DATE		DRAWN
22-07-24		A-YK
DRAWING NO.	REV.	
PP-11		
N 		
 LOFTPLAN DESIGNS LIMITED 1 Saturn House, Calleva Park Aldermaston, Reading RG7 8HA Telephone: (01256) 881041 Email: customerservices@loftplan.co.uk www.loftplan.co.uk		