



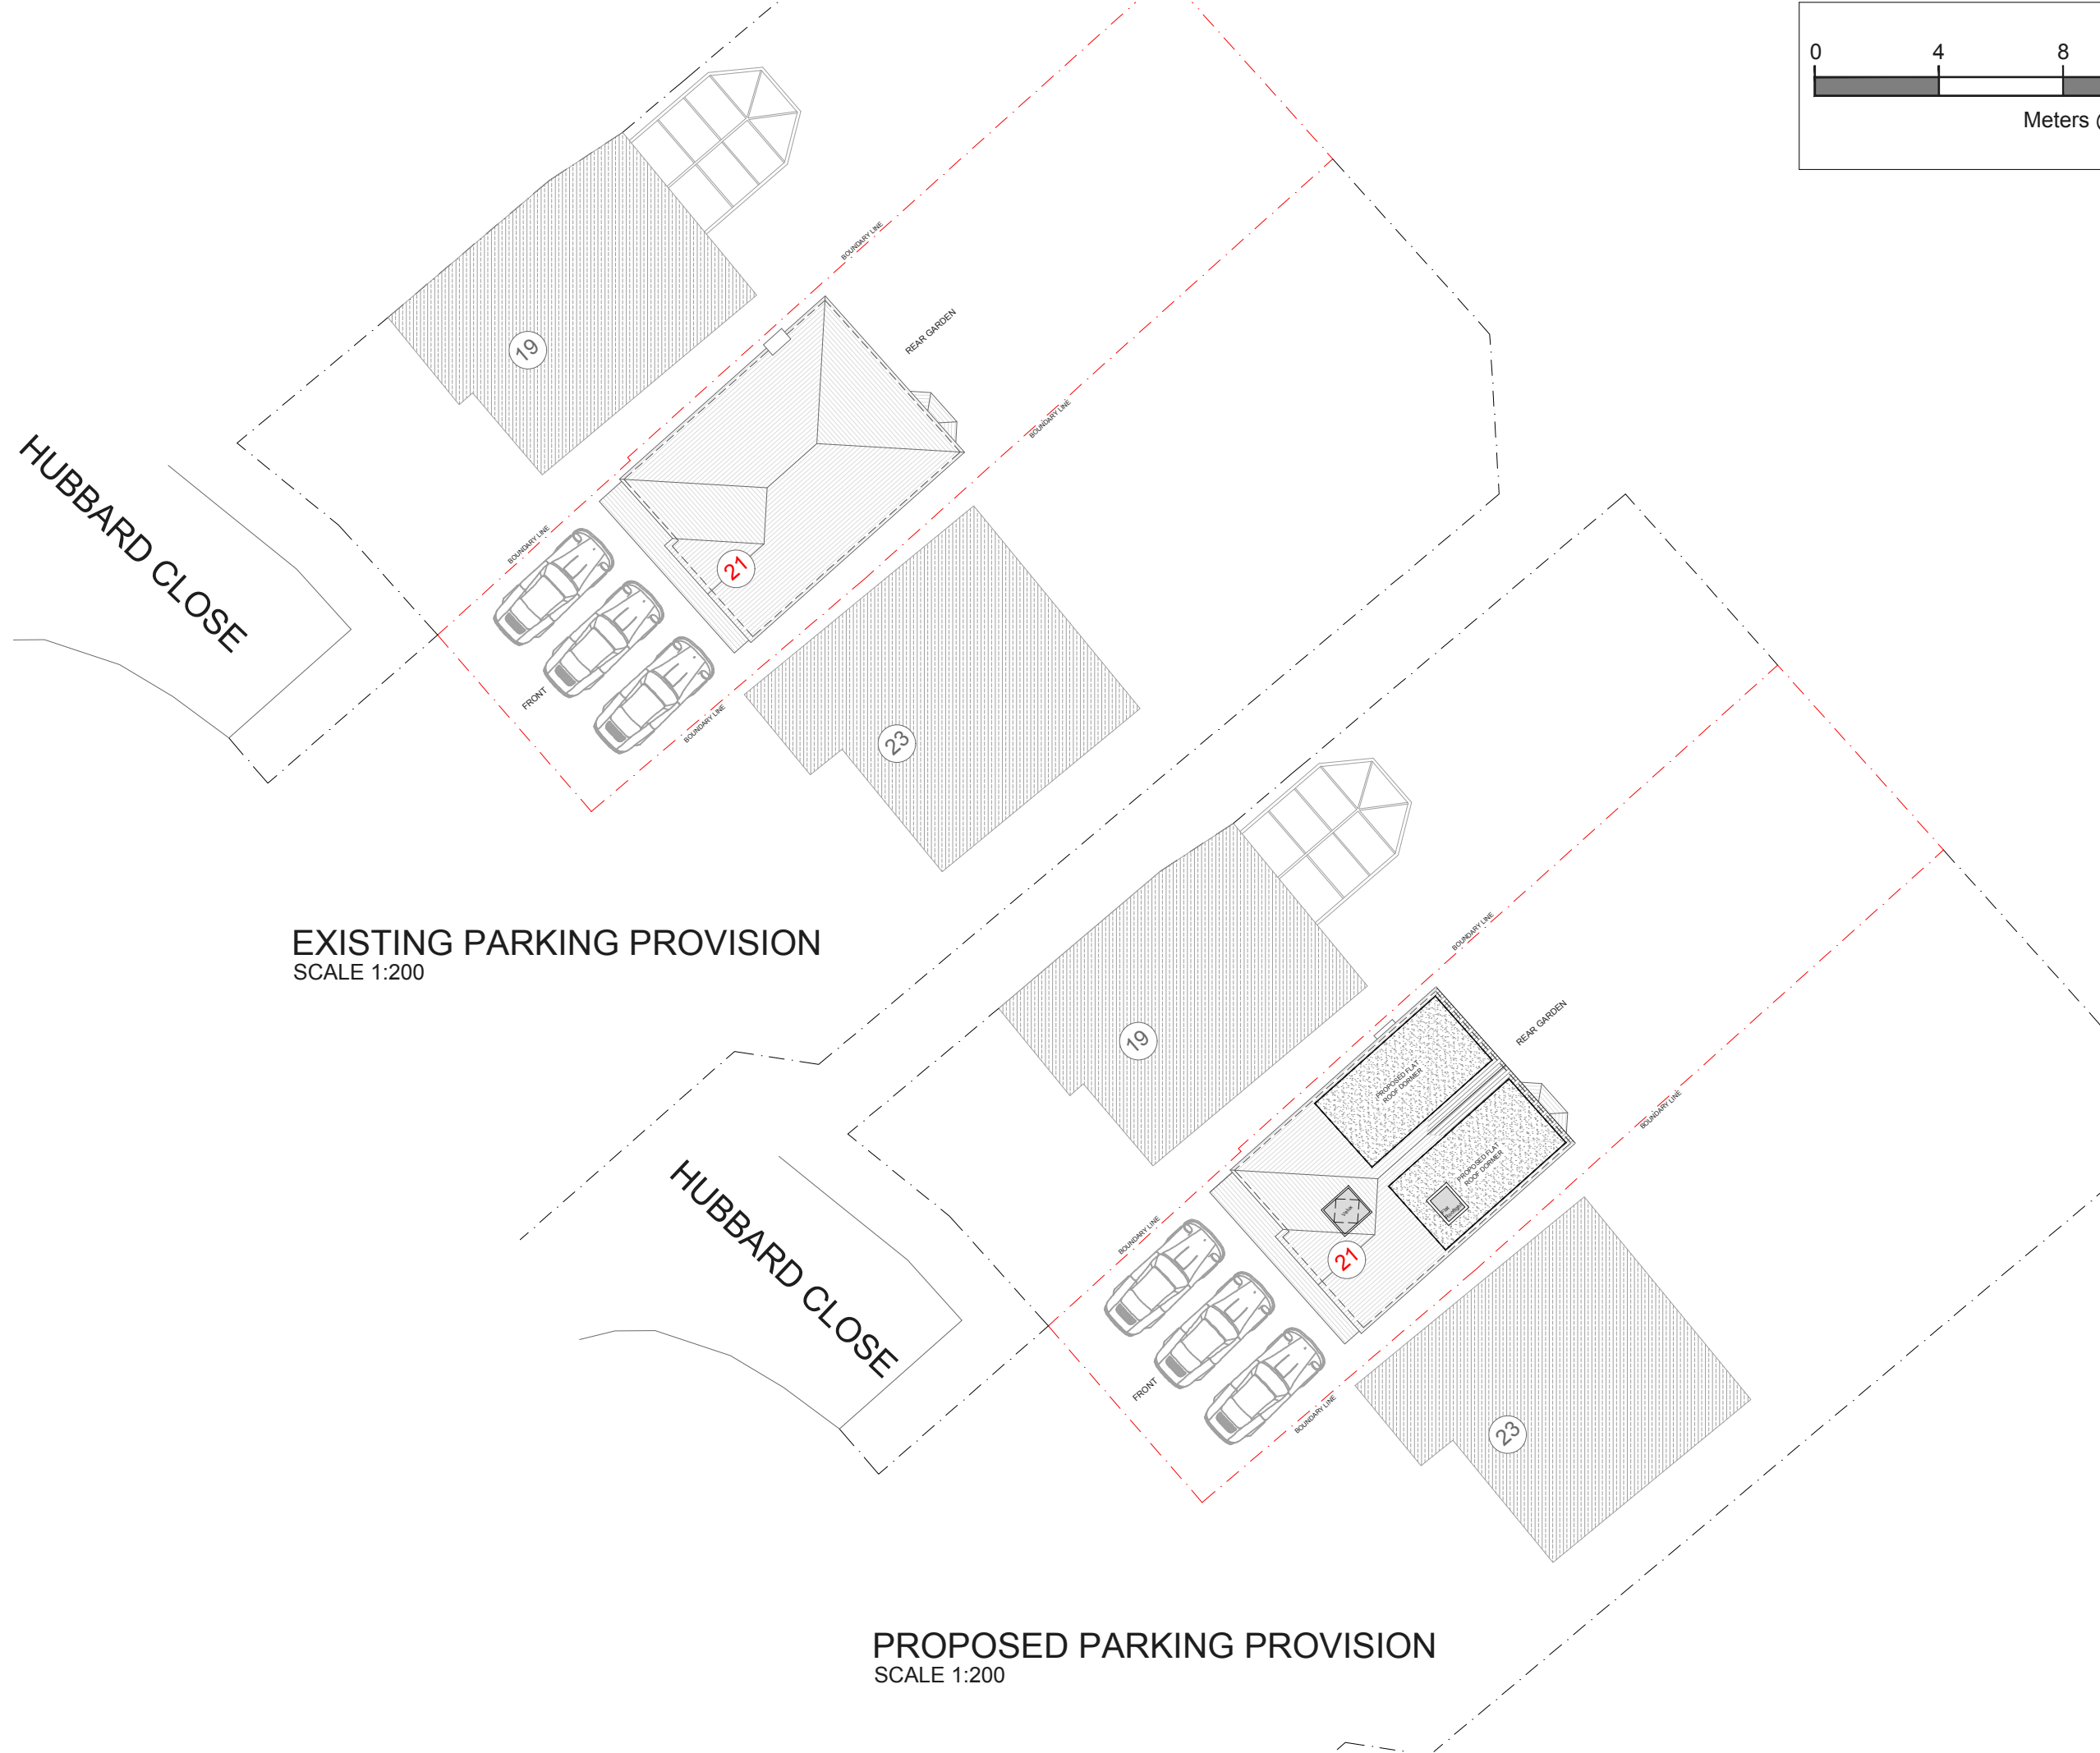

EXISTING PARKING PROVISION
SCALE 1:200

PROPOSED PARKING PROVISION
SCALE 1:200

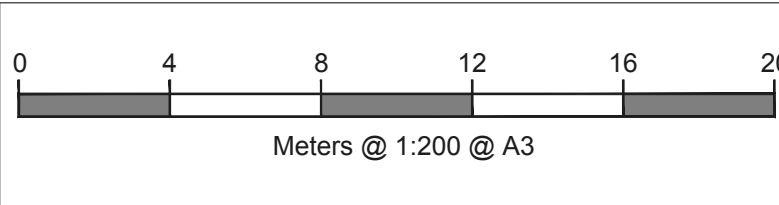

NOTES		

REV	DATE	NOTES

CLIENT
MR & MRS WITTS


PROJECT
21 HUBBARD CLOSE, TWYFORD, RG10 0XU

DRAWING TITLE
EXISTING AND PROPOSED PARKING PROVISION

SCALE
1:200@A3

DATE	DRAWN
22-07-24	A-YK

DRAWING NO.	REV.
PP-12	

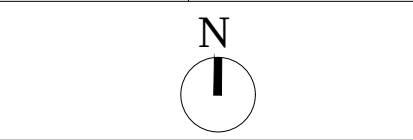

LOFTPLAN DESIGNS LIMITED
1 Saturn House, Calleva Park
Aldermaston, Reading RG7 8HA
Telephone: (01256) 881041
Email: customerservices@loftplan.co.uk
www.loftplan.co.uk