
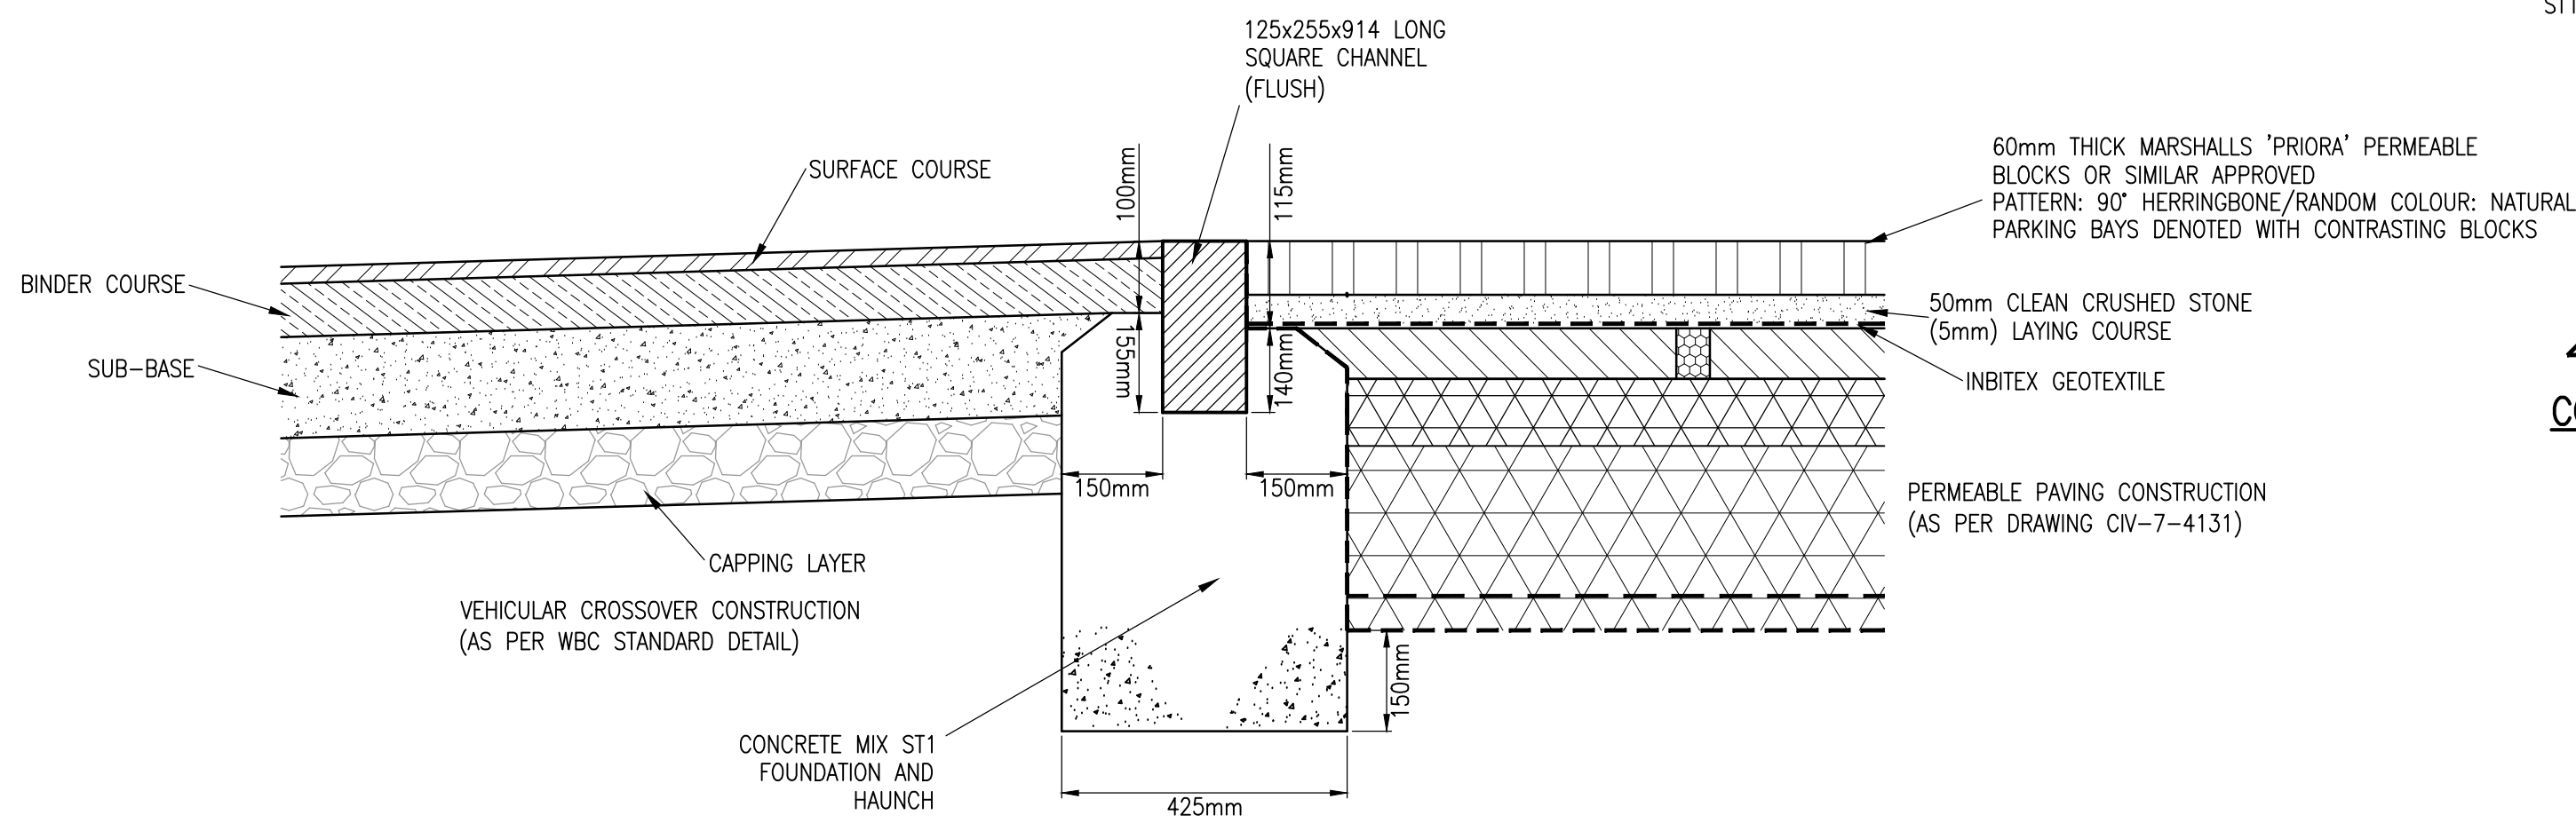
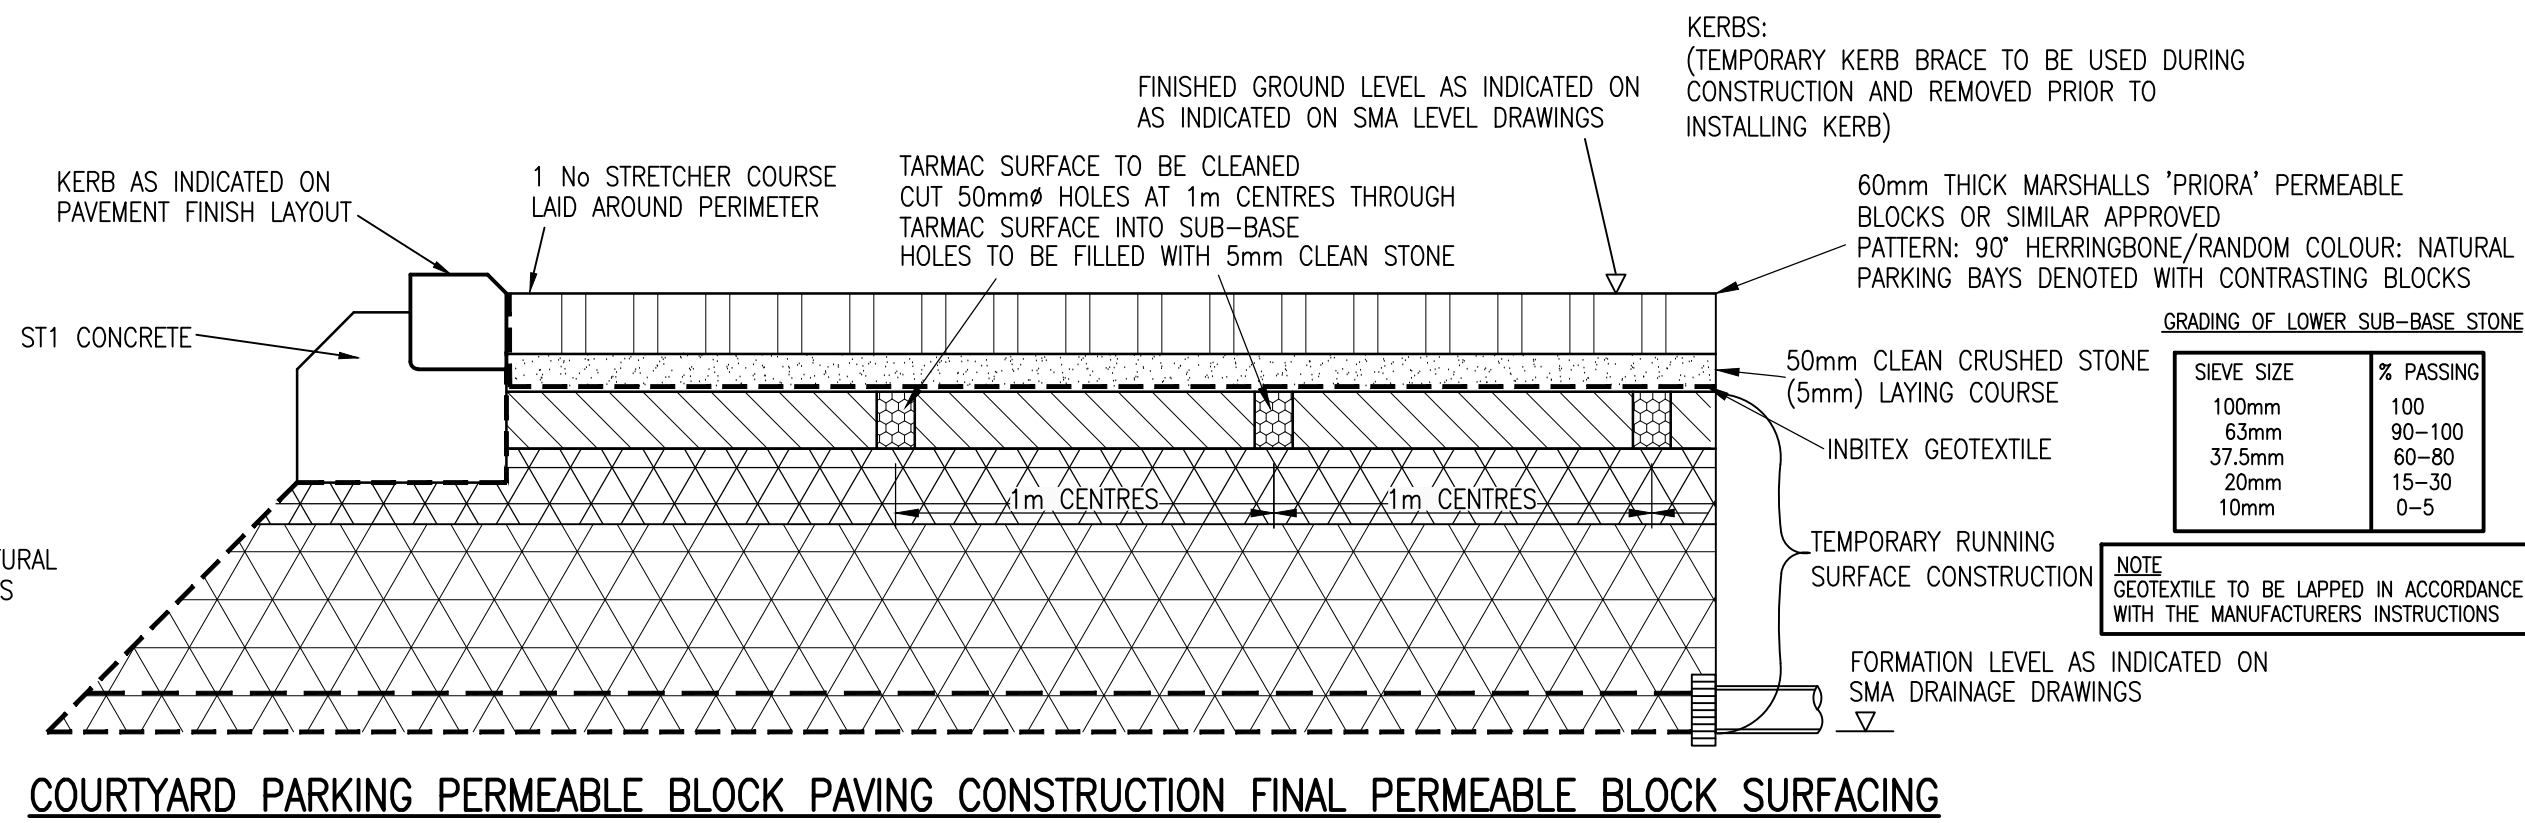
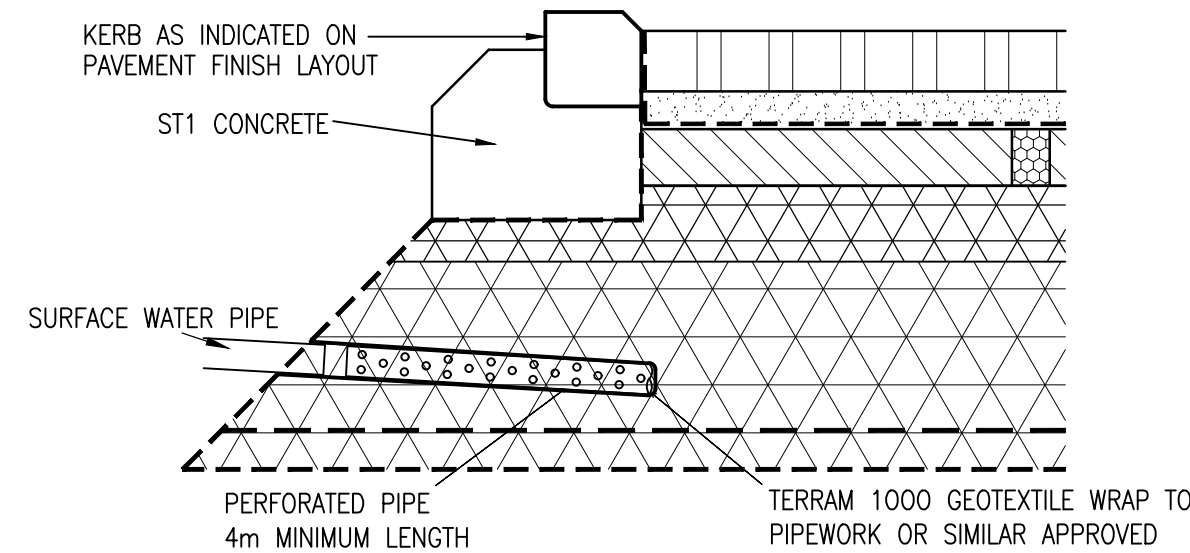
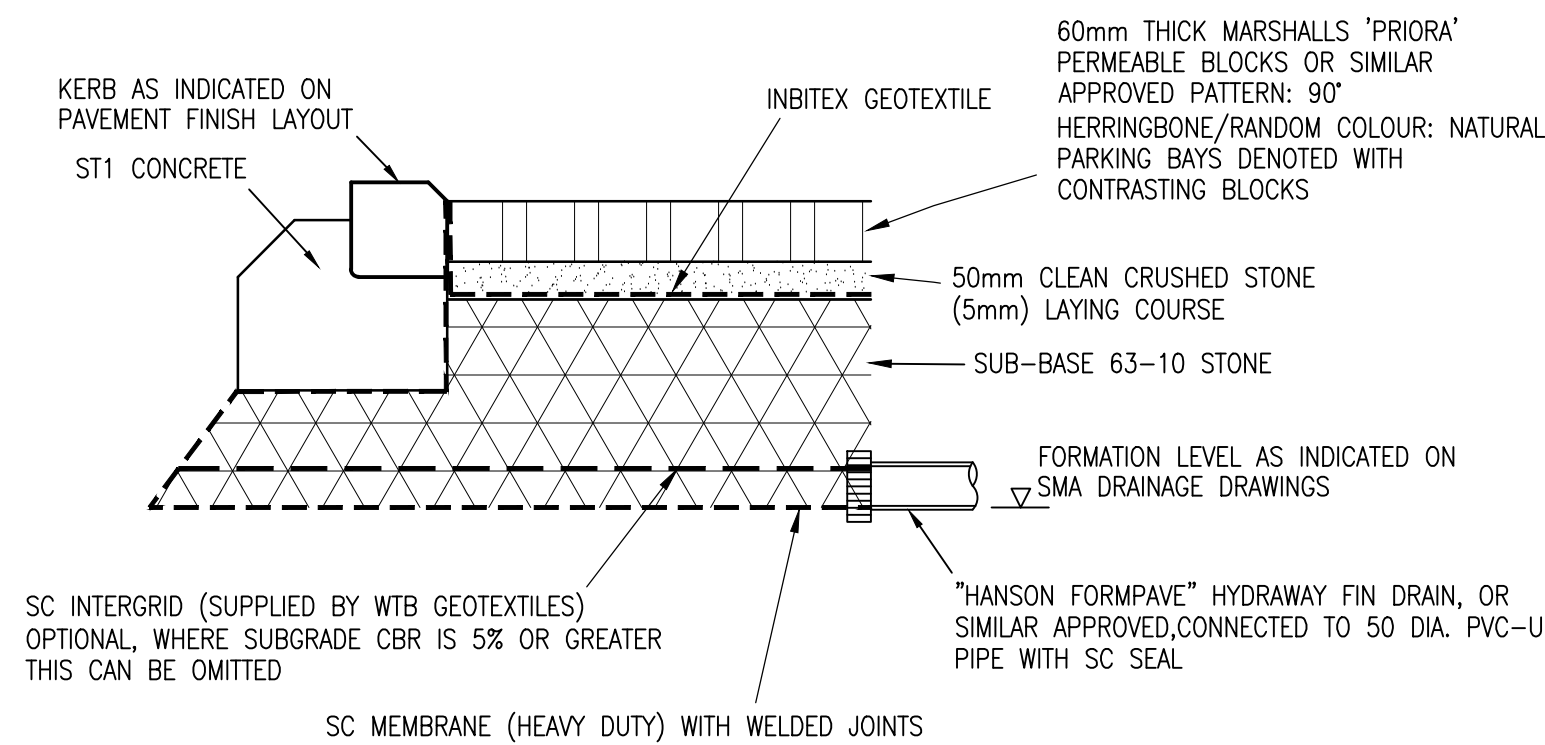
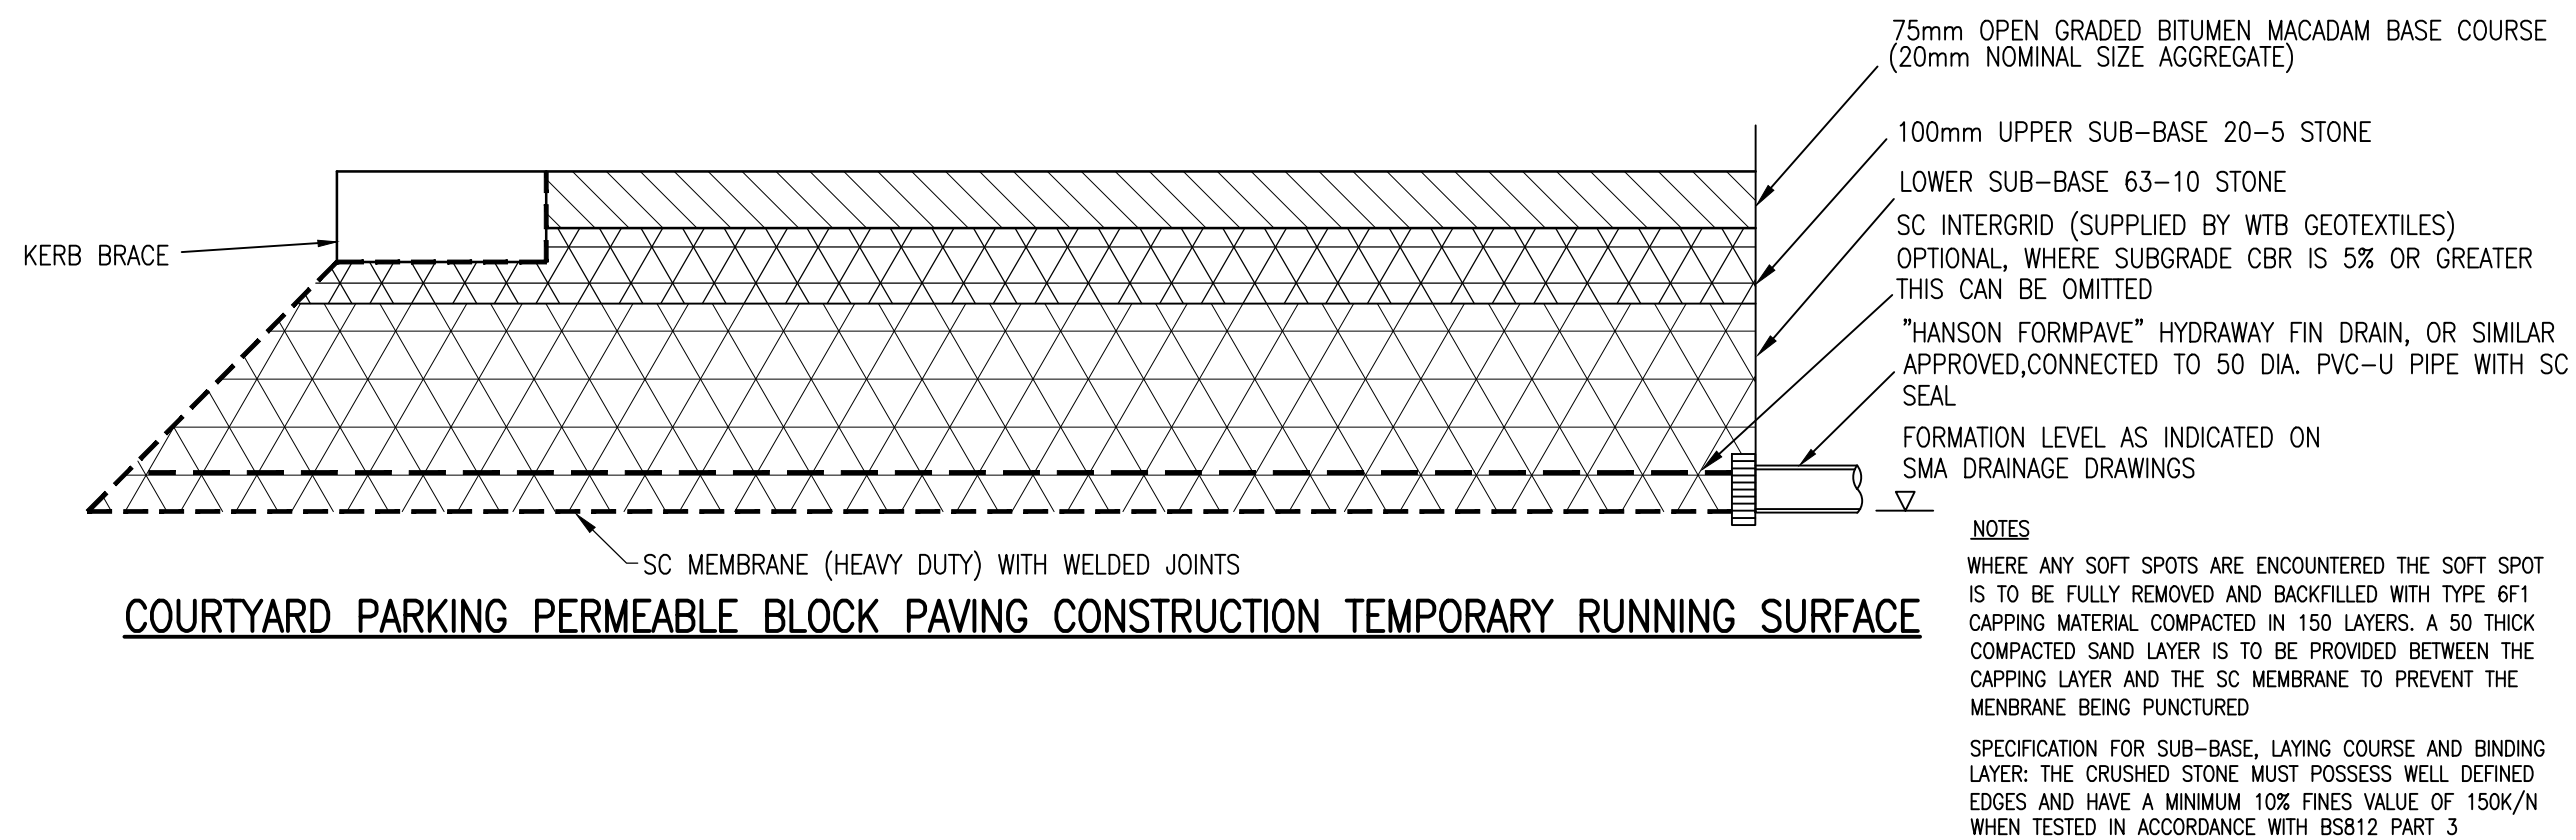
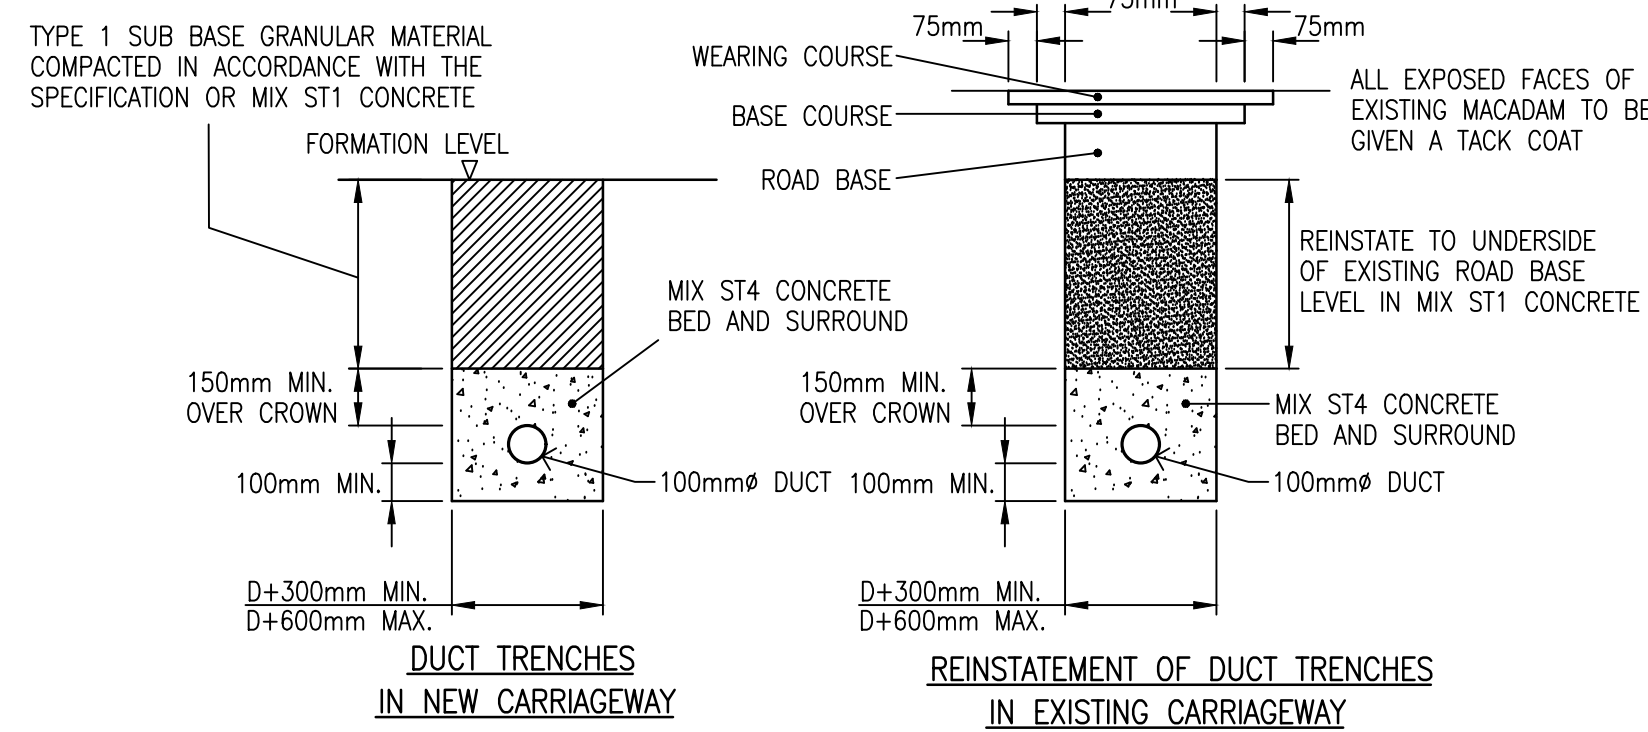
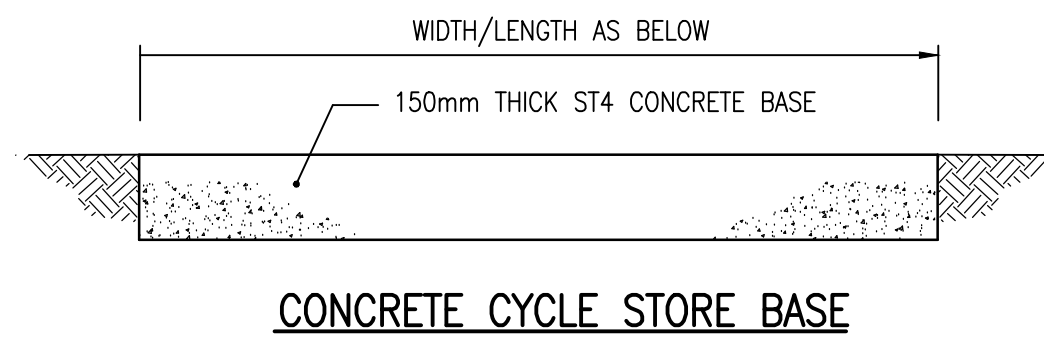
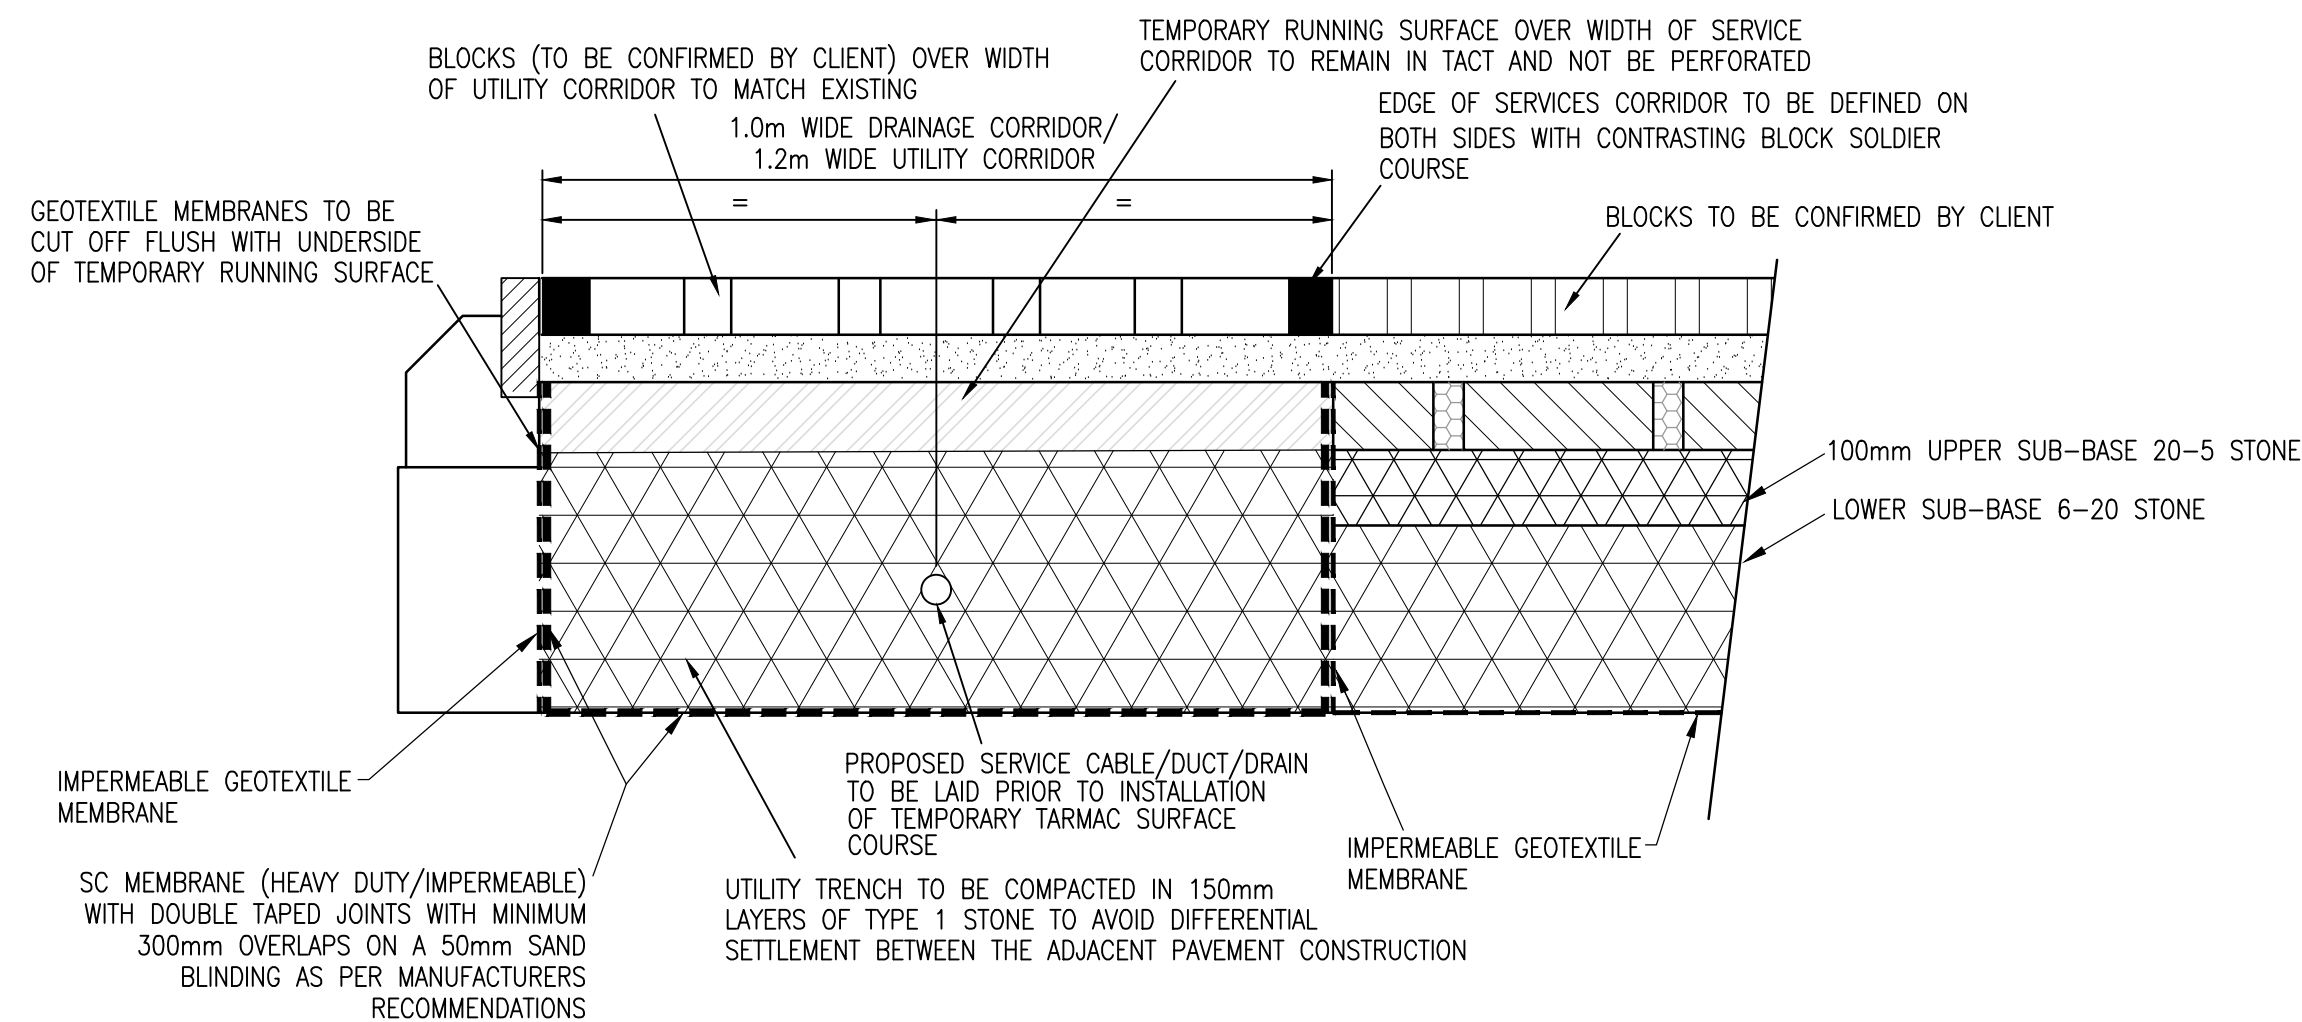
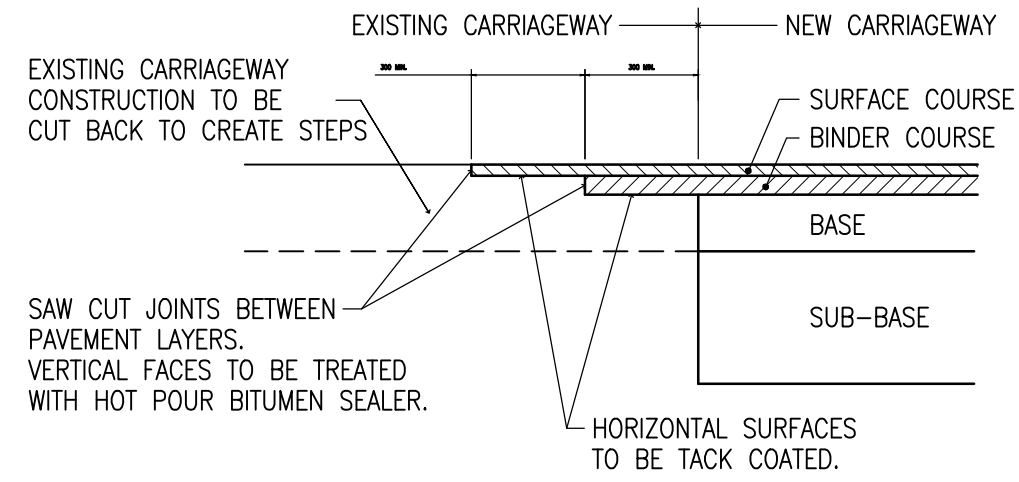


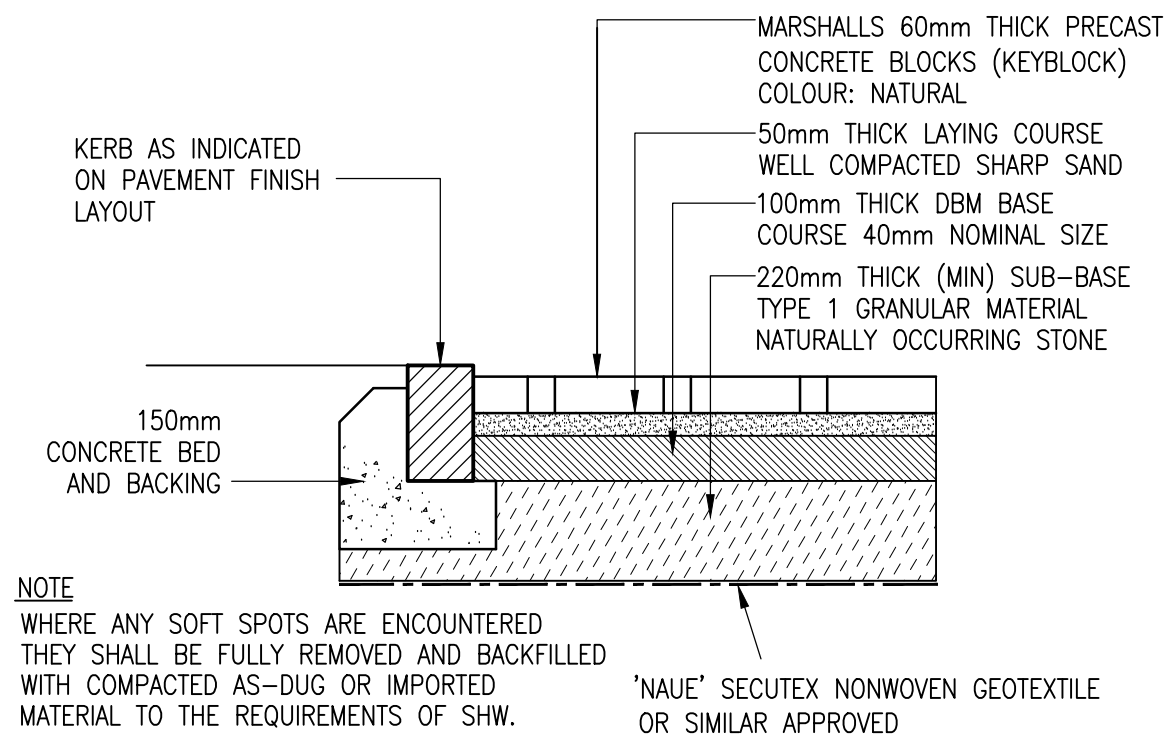

- NOTES:**
- DO NOT SCALE FROM THIS DRAWING.
 - ALL DIMENSIONS ARE IN METRES, UNLESS STATED OTHERWISE.
 - BASED ON INCOMING LAYOUT 'PLN-8-9-1001-PLANNING LAYOUTS - REV A' PRODUCED BY BRIMSTONE DESIGN LTD.
 - THIS DRAWING IS TO BE READ IN CONJUNCTION WITH ALL RELEVANT SCHEME DRAWINGS AND SPECIFICATIONS.

NOTES

WHERE ANY SOFT SPOTS ARE ENCOUNTERED THE SOFT SPOT IS TO BE FULLY REMOVED AND BACKFILLED WITH TYPE 6F1 CAPPING MATERIAL COMPACTED IN 150 LAYERS. A 50 THICK COMPACTED SAND LAYER IS TO BE PROVIDED BETWEEN THE CAPPING LAYER AND THE SC MEMBRANE TO PREVENT THE MEMBRANE BEING PUNCTURED

SPECIFICATION FOR SUB-BASE, LAYING COURSE AND BINDING LAYER: THE CRUSHED STONE MUST POSSESS WELL DEFINED EDGES AND HAVE A MINIMUM 10% FINES VALUE OF 150K/N WHEN TESTED IN ACCORDANCE WITH BS812 PART 3

Rev	Description	Drn	Chk	Date
T01	ISSUED FOR TENDER	TV	TA	16.01.28
REVISIONS				
Preliminary Issue				Submitted for S104
Planning Issue				Issued for Tender
Submitted for S38				Issued for Construction
Submitted for S278				As Built
DRAWING STATUS				

STUART MICHAEL ASSOCIATES
CONSULTING ENGINEERS

Stuart Michael Associates Ltd
Coombe House, Coombe Square, Thatcham, Berkshire RG19 4JF

T: 01635 867 711 E: mail@stuartmichael.co.uk
F: 01635 861 715 W: www.stuartmichael.co.uk

DAVID WILSON HOMES
WHERE QUALITY LIVES

BARRATT HOMES

FINCHWOOD PARK PARCEL 8

HIGHWAY CONSTRUCTION DETAILS

SHEET 1 OF 2

DATE	DRAWN	CHECKED	SCALE	BY
DEC 2025	TV	TA	NTS	TA
DRAWING NO: H8686-SMA-XX-XX-DR-CE-300213 T01				
SMA PROJECT NO: 6860				