
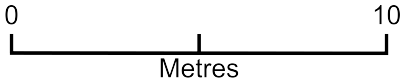


conservatory to room

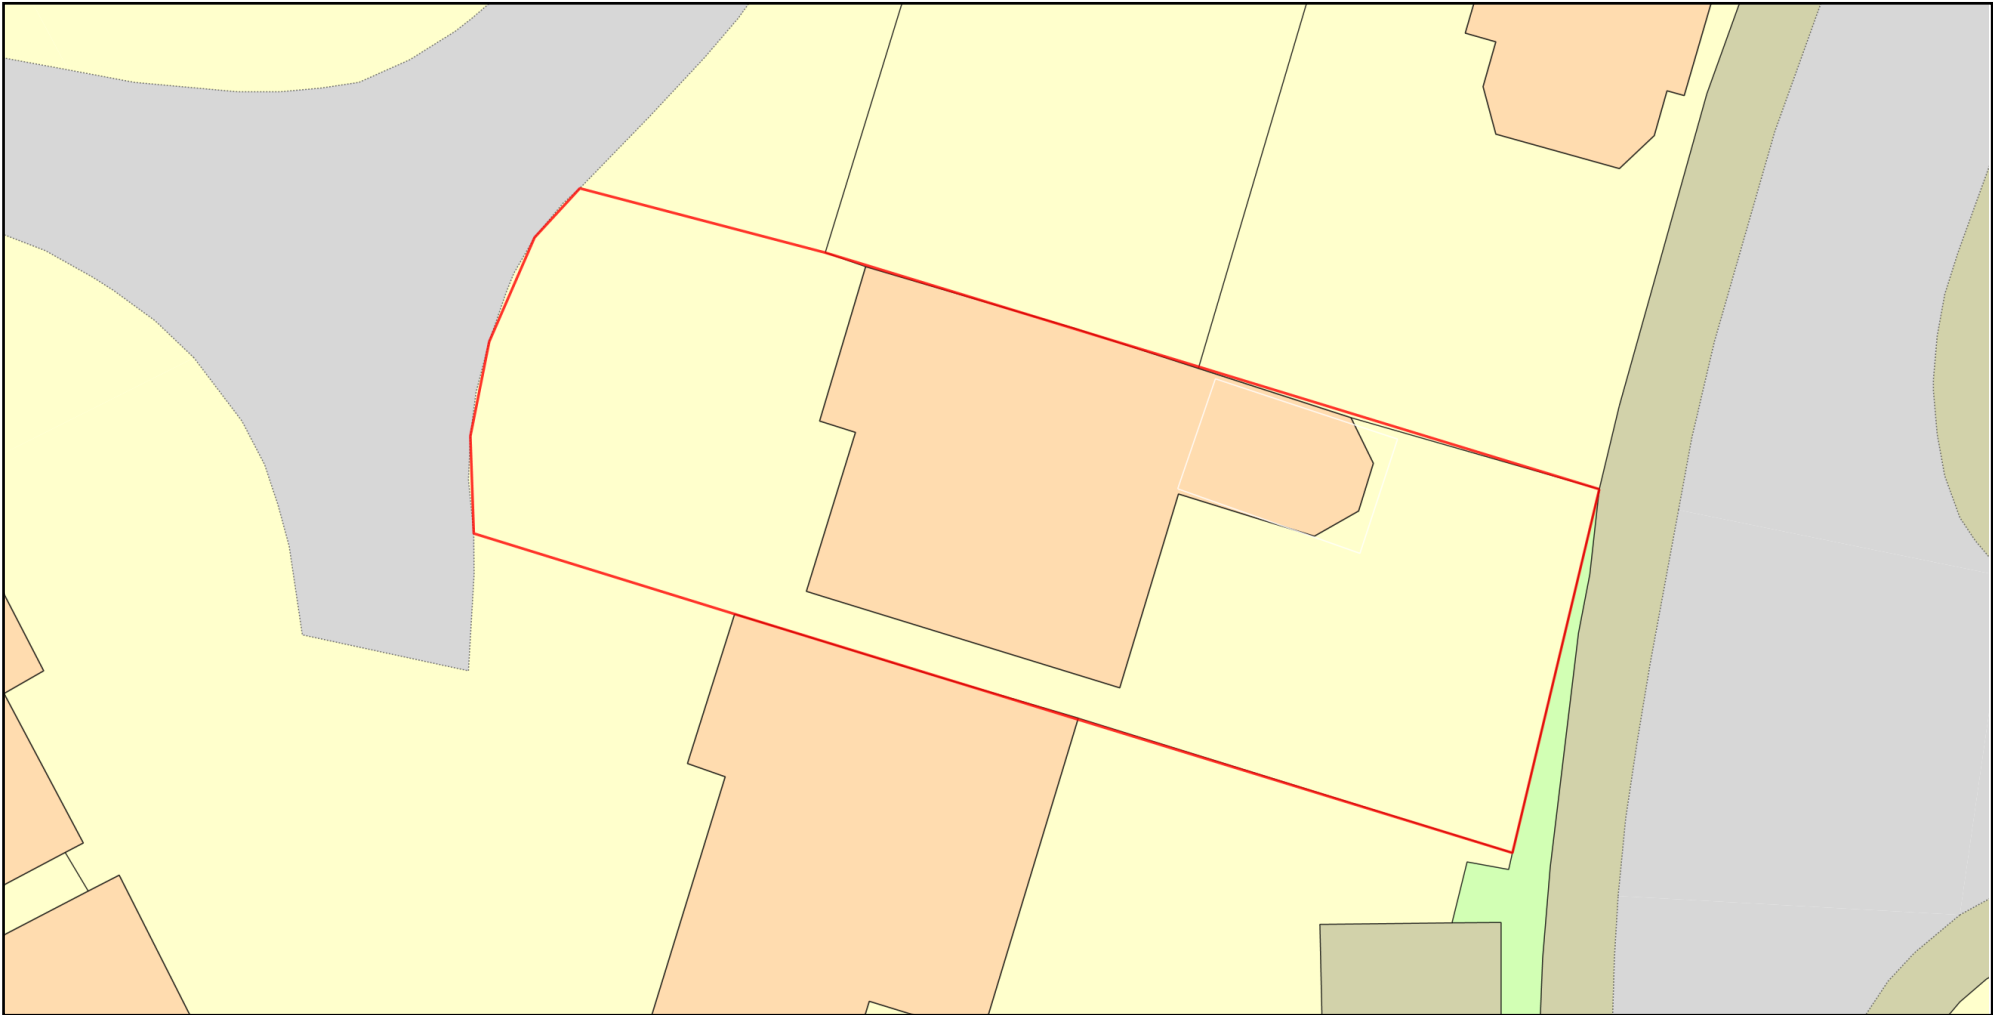

Plan Produced for: wangwen zhao

Date Produced: 13 Jun 2025

Plan Reference Number: TQRQM25164071212848

Scale: 1:200 @ A4

© Crown copyright and database rights 2025 OS 100042766