


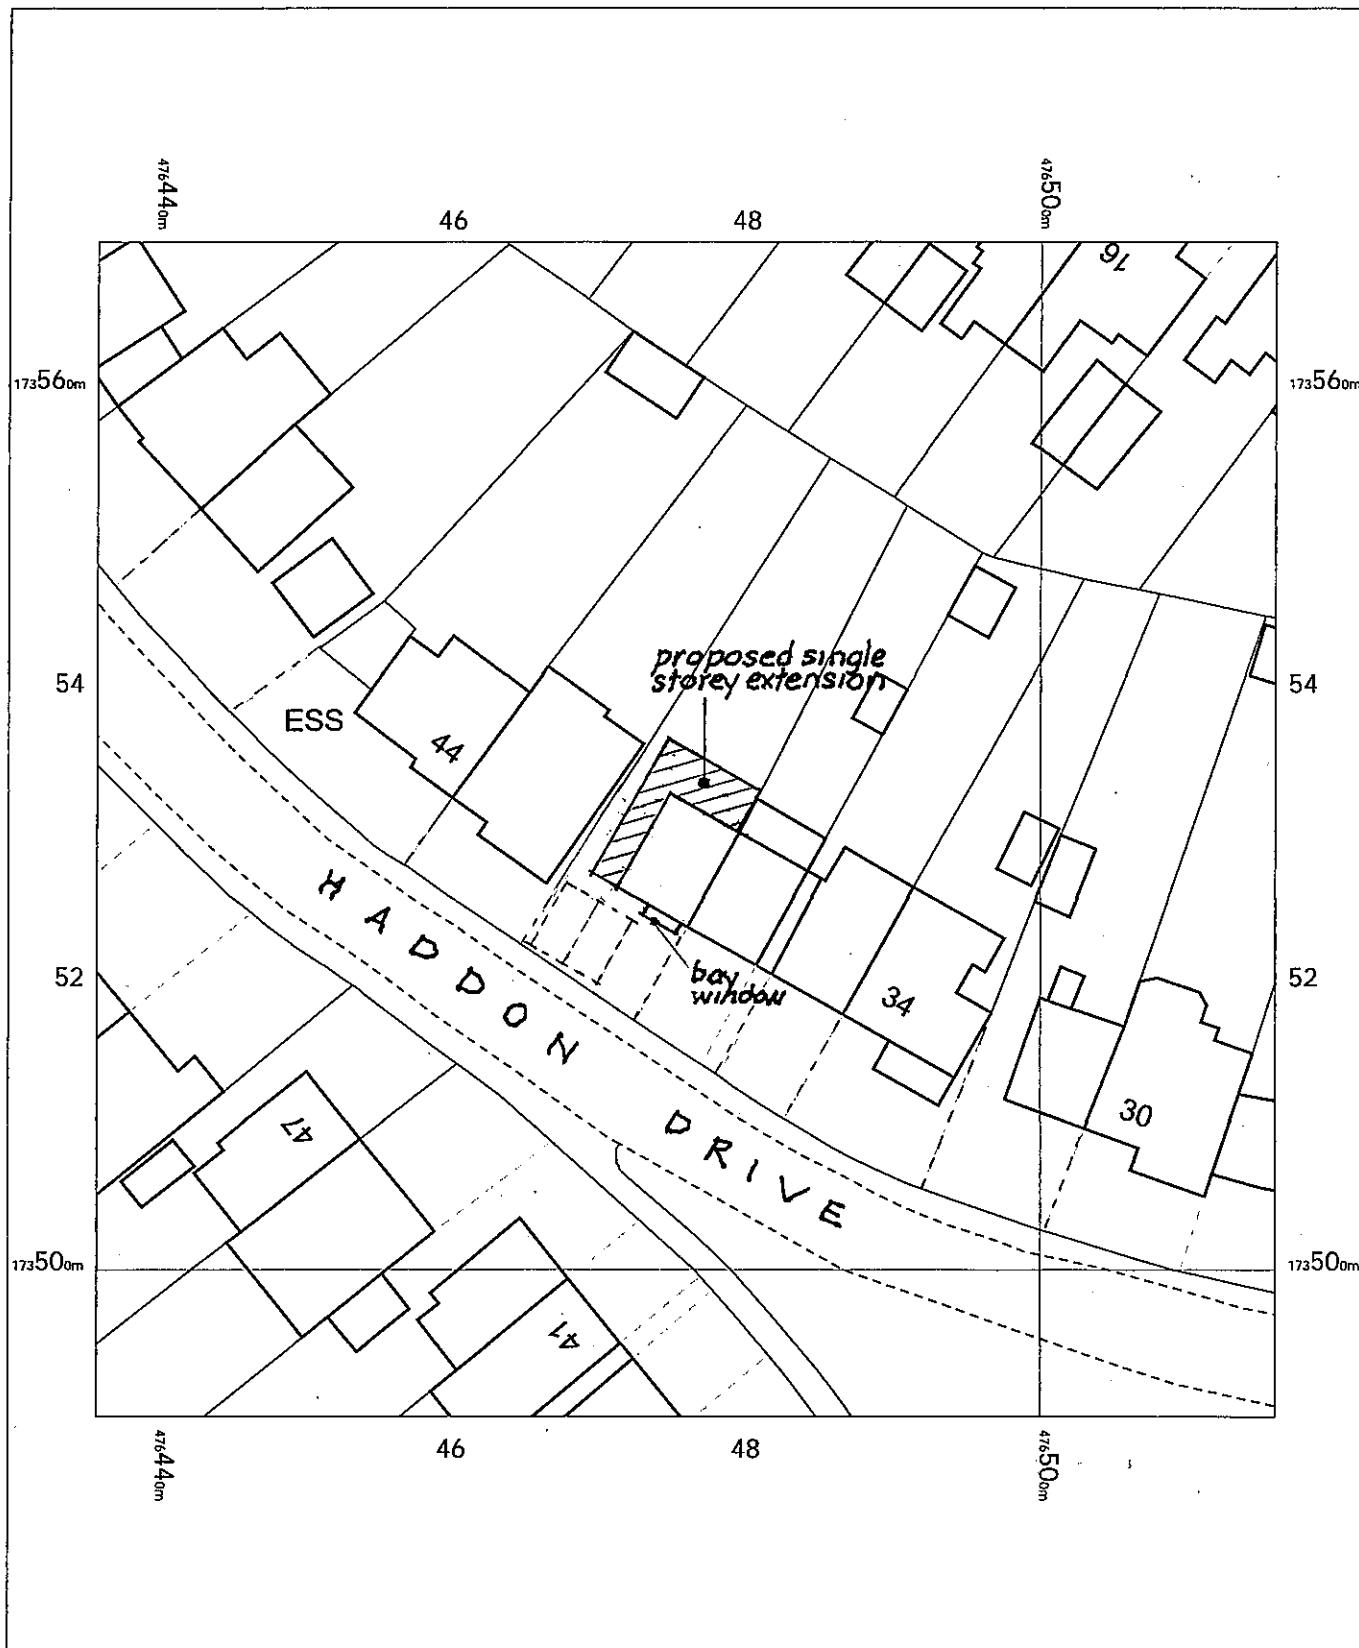

BLOCK PLAN


40 Haddon Drive, Reading,
Woodley, Wokingham, RG5
4LU

385-03^A

OS MasterMap 1250/2500/10000 scale
Monday, July 29, 2024, ID: LAT-01177662
www.latitudemaps.co.uk

1:500 scale print at A4, Centre: 476476 E, 173530 N

©Crown Copyright Ordnance Survey. Licence no.
AC0000806982

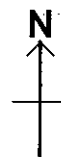

**LATITUDE
MAPPING**

REV 'A' 12.12.2024 parking shown