



SECTIONS

ELEVATIONS

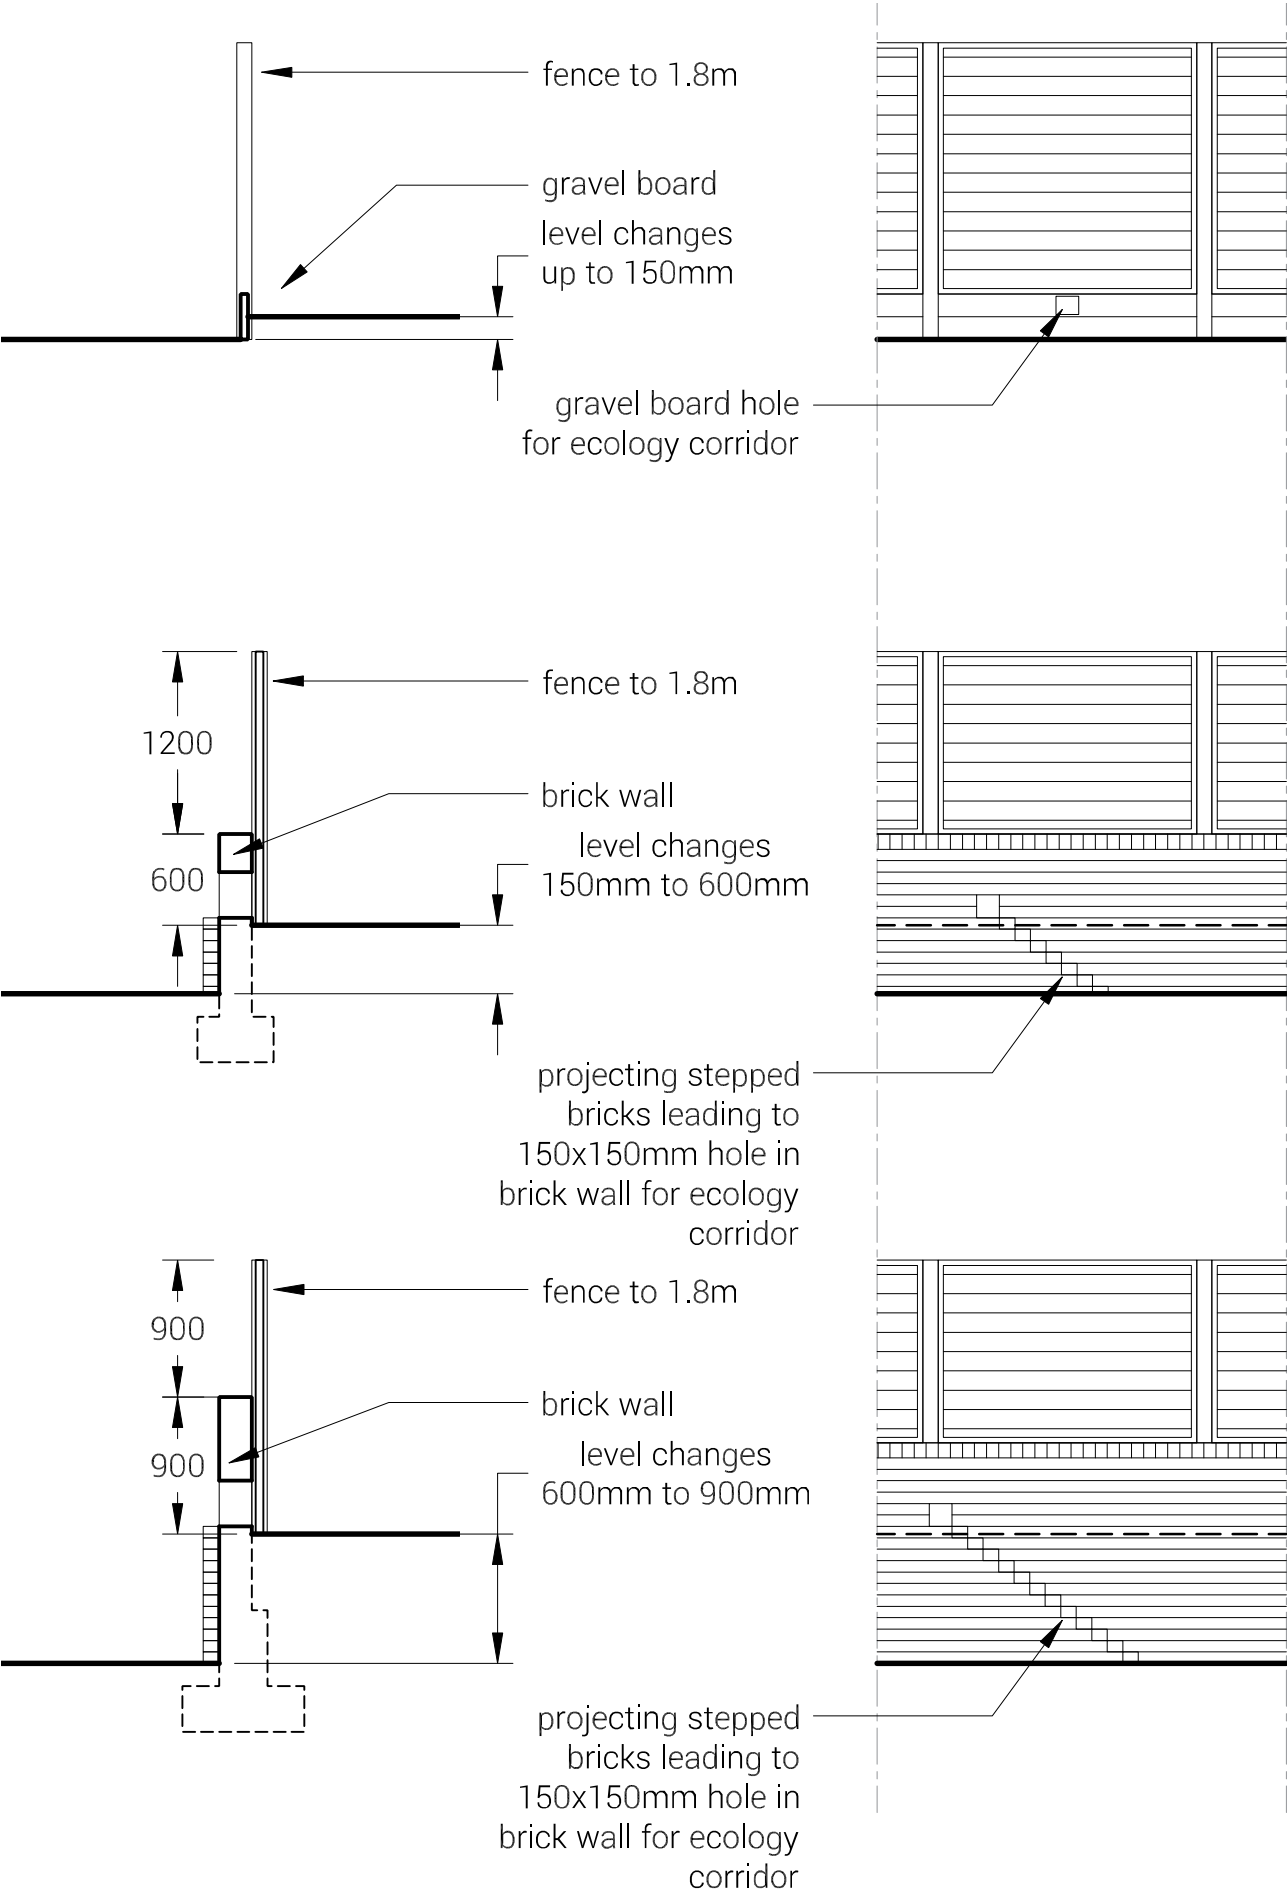

SECTIONS

ELEVATIONS

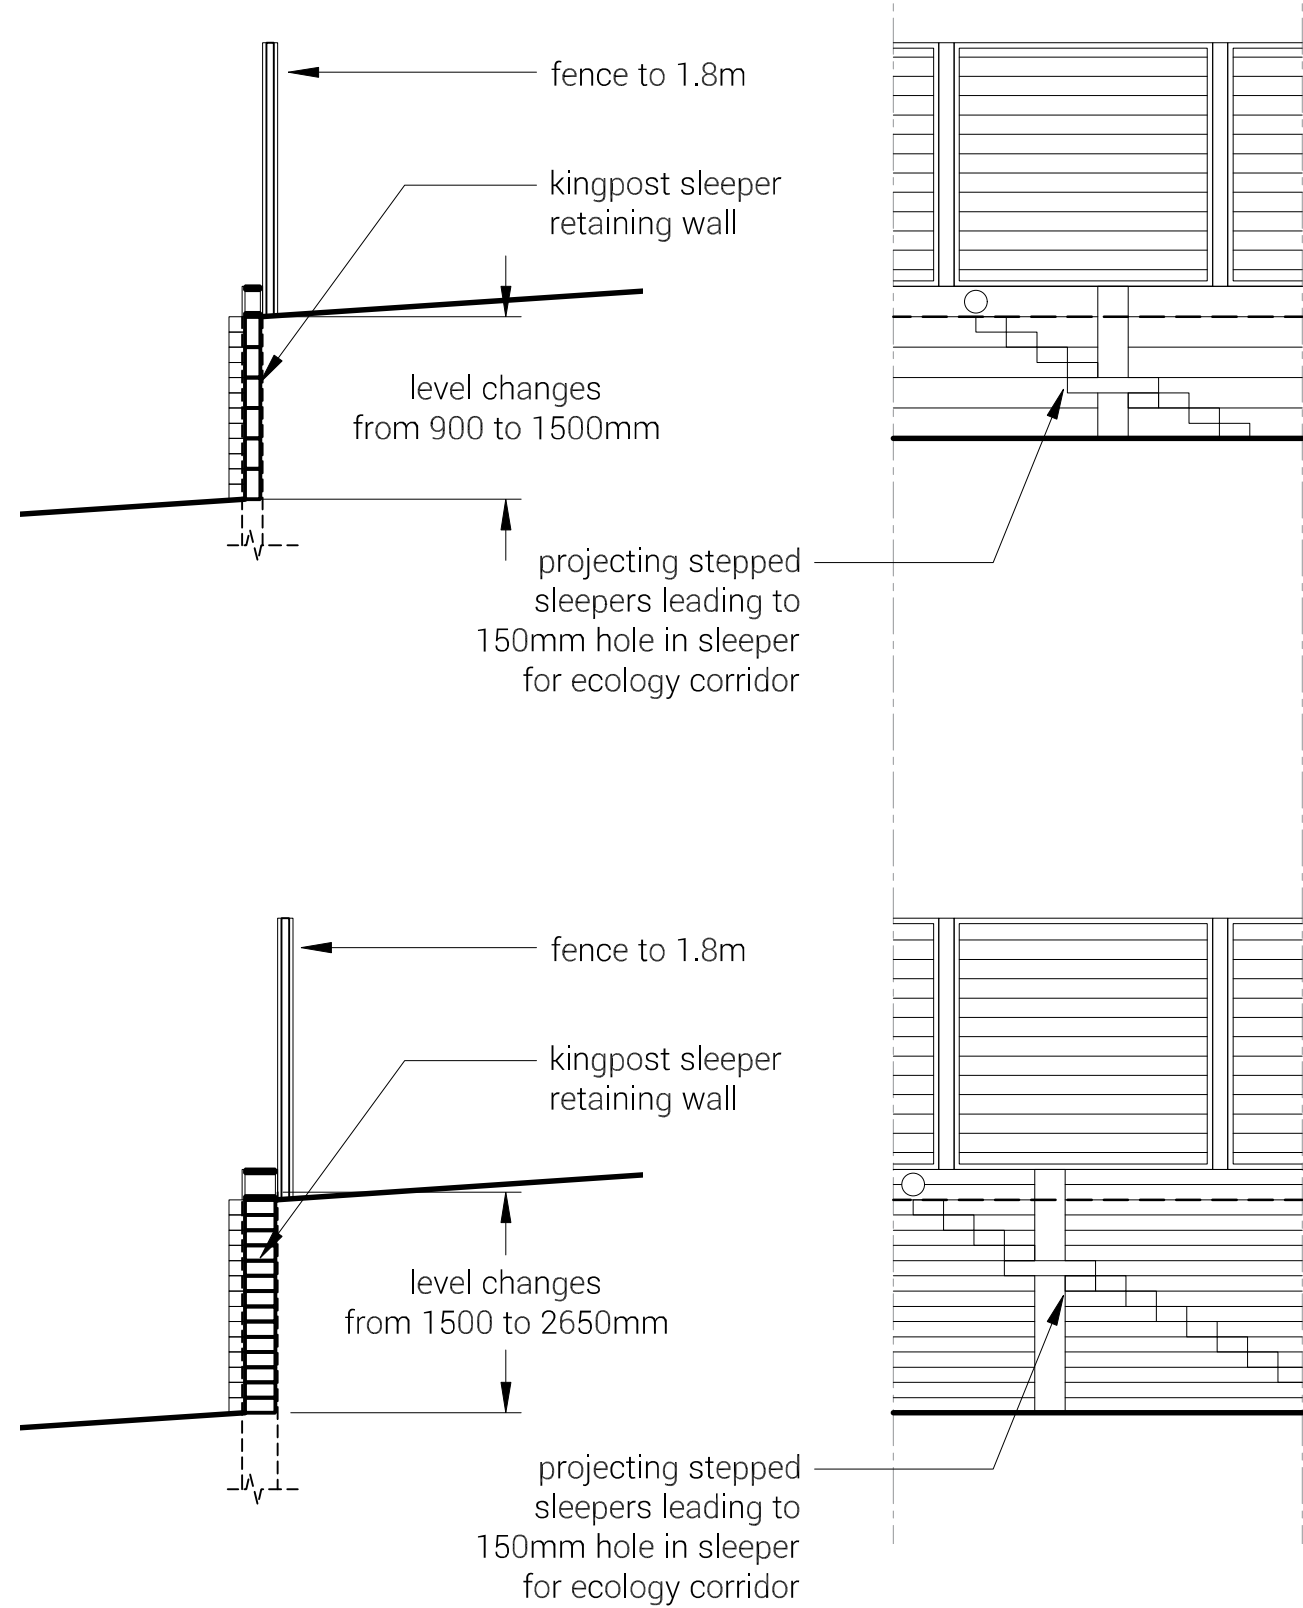

THIS DRAWING IS THE COPYRIGHT OF DWG ARCHITECTURE LTD. AND MAY NOT BE COPIED, ALTERED OR REPRODUCED IN ANY FORM, OR PASSED TO A THIRD PARTY WITHOUT THE WRITTEN CONSENT. DIMENSIONS SHOULD BE CHECKED AND VERIFIED ON SITE AND ANY DISCREPANCIES SHOULD BE REPORTED TO THE ARCHITECT. DO NOT SCALE FROM THIS DRAWING, EXCEPT FOR PLANNING PURPOSES. USE FIGURED DIMENSIONS ONLY. IF IN DOUBT ASK FOR CONFIRMATION.

Kingfisher Grove
Three Mile Cross
Reading RG7 1LZ

Feltham Construction

DRAWING TITLE
TYPICAL SITE LEVEL
CHANGE DETAILS

REV.	DESCRIPTION	SH DRAWN	GR CHKD	DATE
------	-------------	-------------	------------	------

+(44)02380 012 900
designs@dwg-architecture.co.uk
Unit F, Meadow View Business Park,
Winchester Road, Upham,
Southampton,
Hampshire, SO32 1HJ



SCALE	SHEET SIZE	DRAWN	CHKD	DATE
-------	------------	-------	------	------

1:50 A3
DETAILED PLANNING

25019-DWC-DTX-05-DR-A-0100-A