
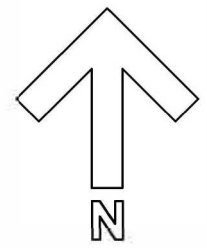


Note - All, Private drive & shared access to be Tarmac

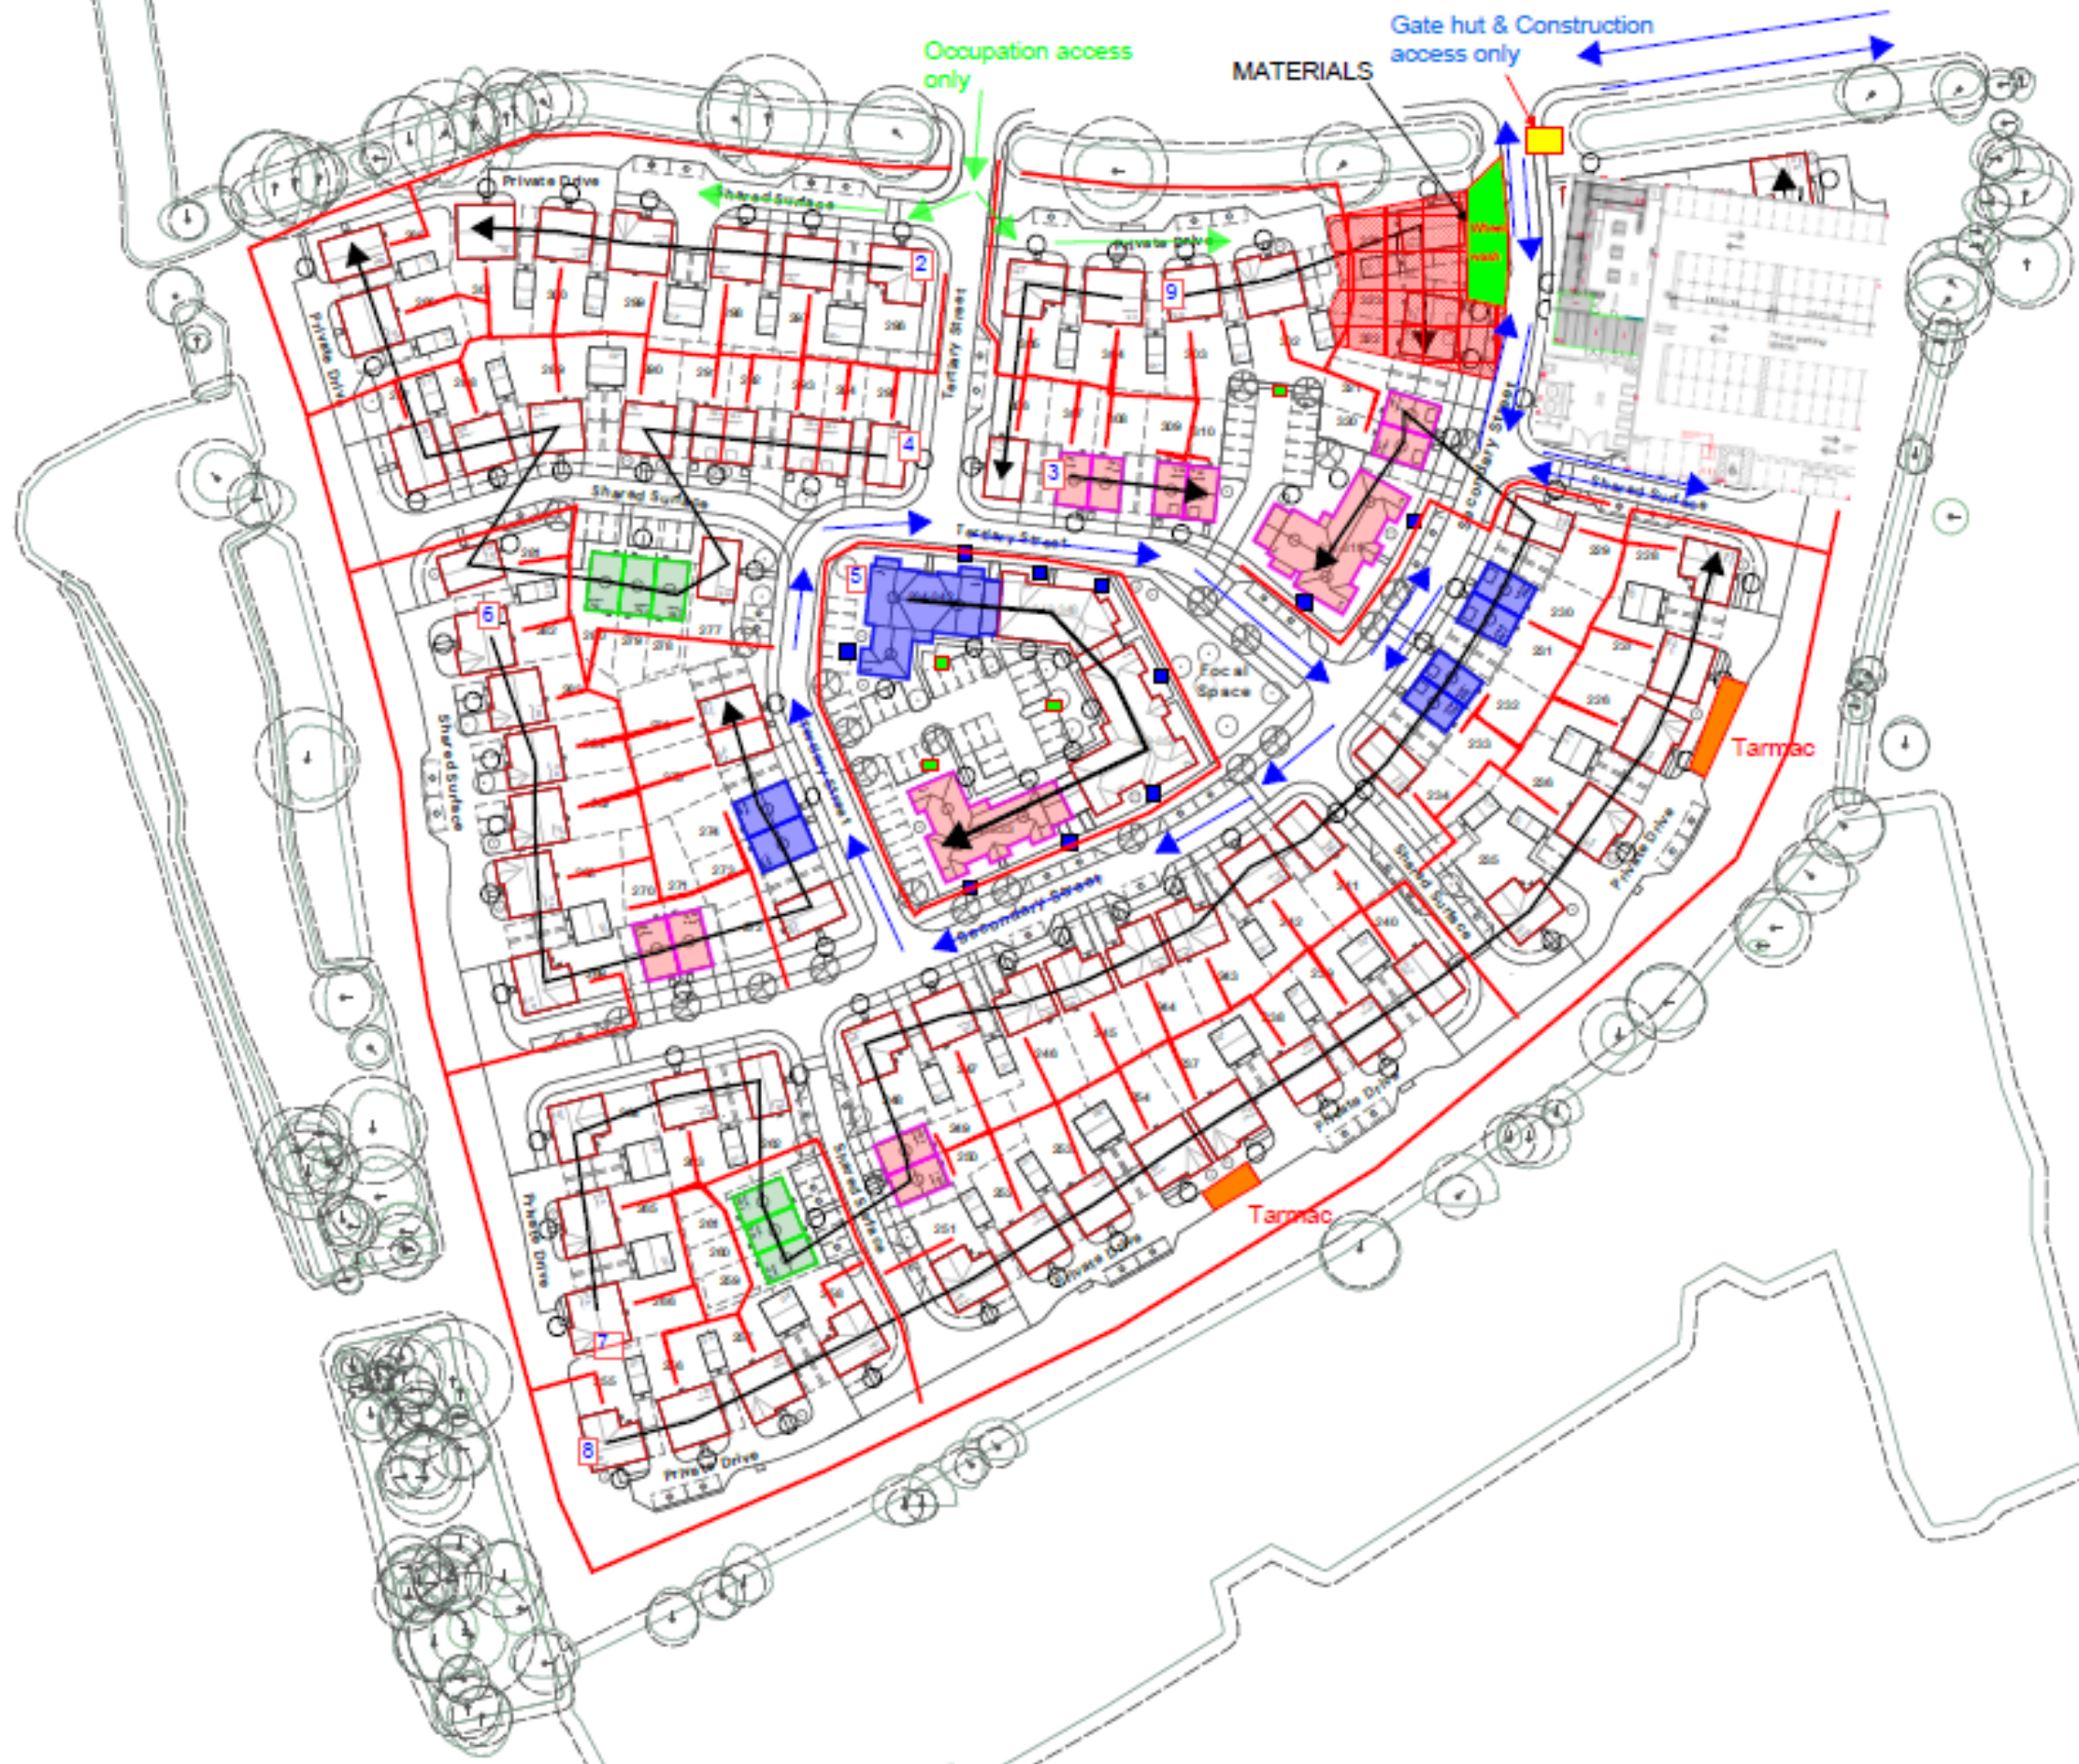

KEY:

- Loading Bay with skip towers
- Haki stairs to flats plus every Timber frame unit
- Walkways
- Truss racks
- ← Construction Traffic
- ← Occupation Traffic

Vistry Group



Vistry Thames Valley
550 Oracle Parkway, Thames Valley Park,
Reading, RG6 1PT

Site Address:
FINCHWOOD
PARCEL 6

Drawing Title:
CON 43 APPENDIX J
CTMP

Date: JAN 2025	Scale: N.T.S	Drawn/ Checked: SR
-------------------	-----------------	-----------------------

Drawing Number: HFN10-001	Rev: B
------------------------------	-----------

Do not scale from this drawing. All dimensions & measurements to be checked on site.
This drawing is the copyright of Bovis Homes Ltd.