

 The details on this drawing have been prepared on the assumption that a competent contractor will be carrying out the works. If the contractor(s) considers that there is insufficient Health and Safety information on this drawing, this should immediately be brought to the attention of the designer.

Existing ground profile

Proposed ground profile

Proposed S104 surface water sewer

Proposed S104 foul water sewer

Existing Surface Water Sewer

Existing Foul Water Sewer

As per ICOSA water guidance WW-PO-002 Sewer Design Guide, all proposed plastic sewers are to be constructed to conform with the following British Standards:

- Solid Wall PVC-U to BS EN 1401
- Spiral Wound Welded HDPE to EN 13476 Parts 1 & 2
- Structure-wall Thermoplastic to EN 13476 Parts 1 & 3
- Polypropylene to BE EN 1852.

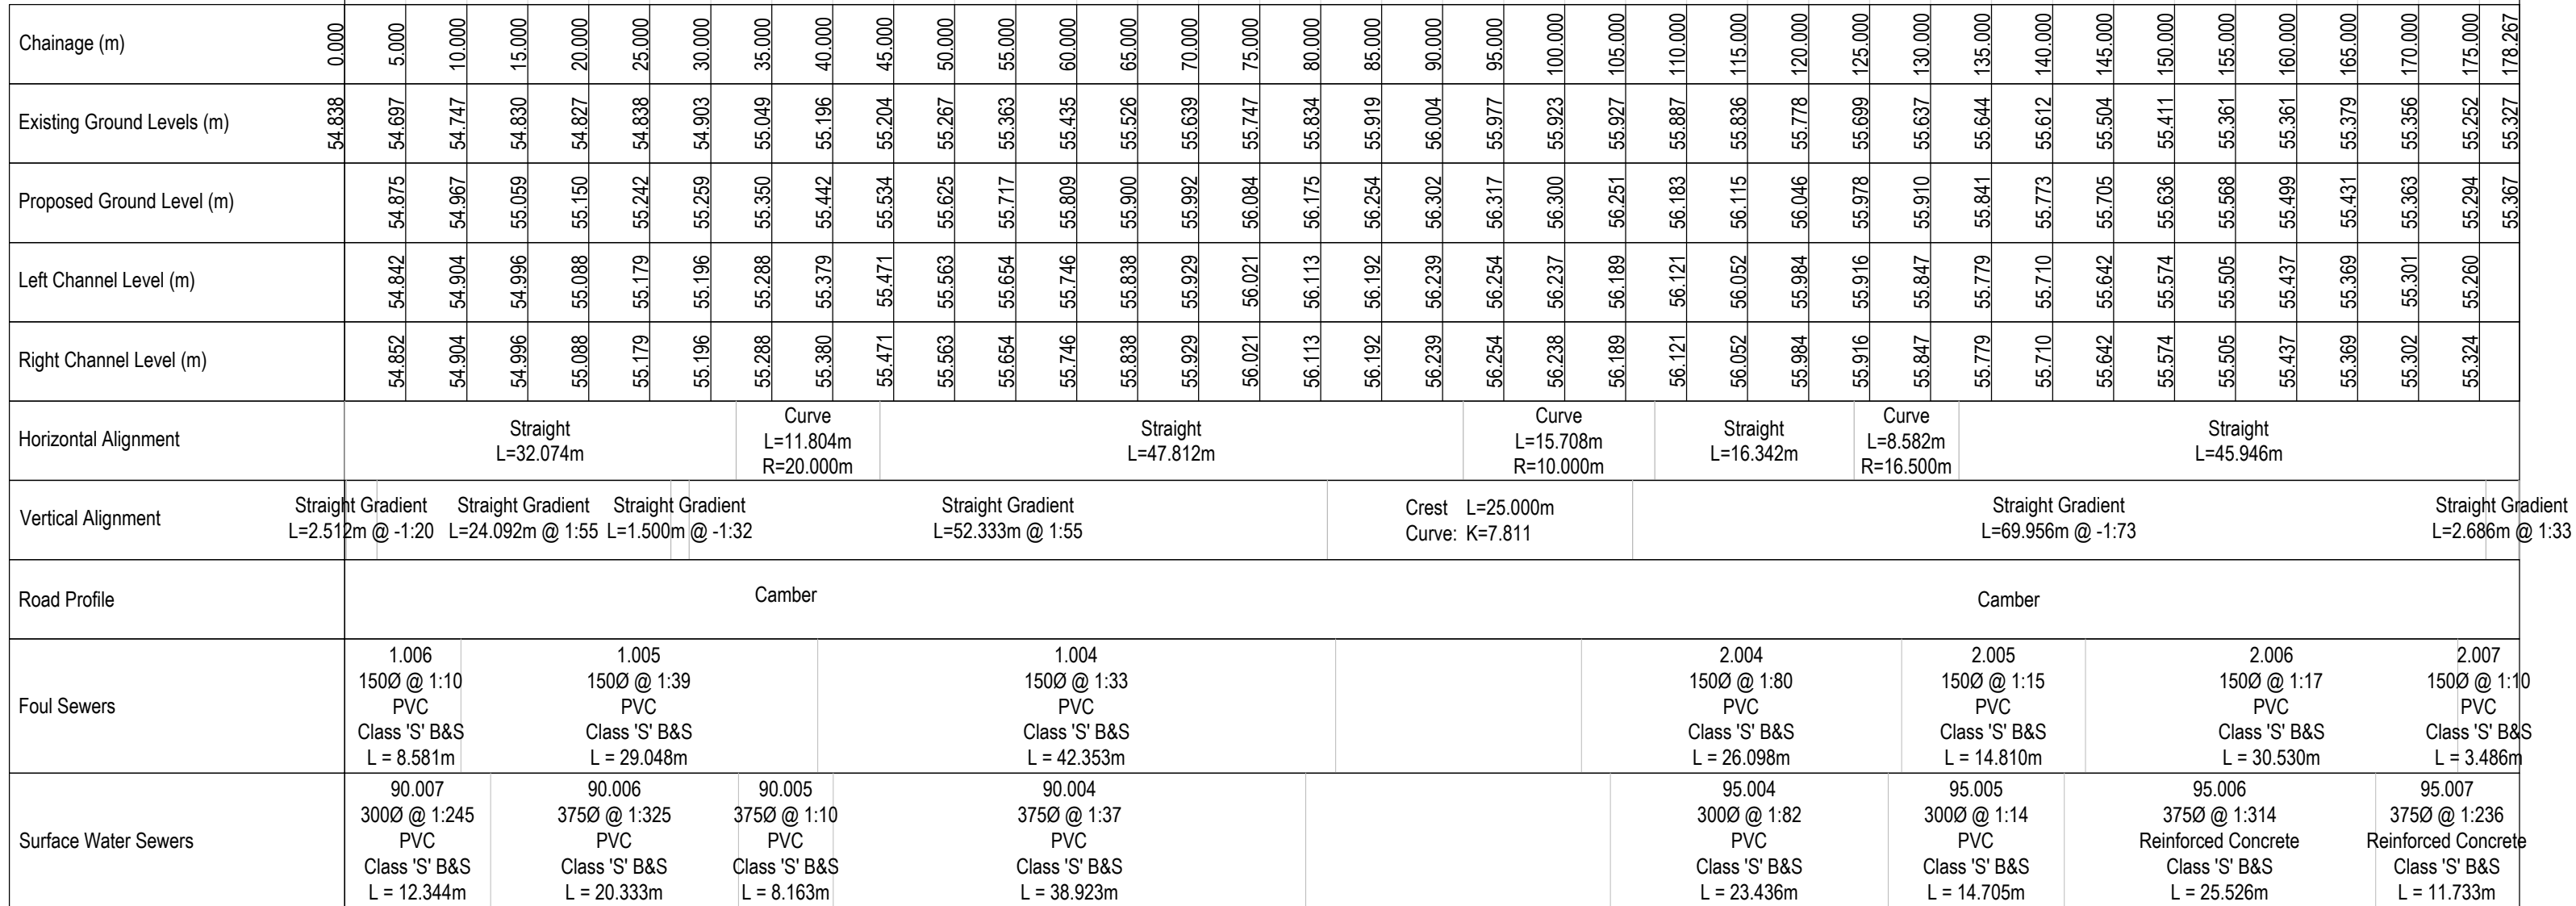
S4 - Suitable for Stage Approval

--	--

Finchwood Park - Parcel 6

Classification: FI_60_20	   
Scale @ A1: 1:500	Accredited Contractor Part of Capita plc Supplier No. 60

Project - Originator - Volume/System - Level/Location - Type - Discipline - Number	Revision:
HFN06 - JNP-XX-XX- DR-C- 1014	P03

[illegible]

		60.000		
		58.000	1:40	1:60
		56.000		
Chainage (m)		0.000	5.000	10.000
Existing Ground Levels (m)		57.710	57.599	57.482
Proposed Ground Level (m)		57.913	58.008	58.070
Left Channel Level (m)		57.859	57.960	58.046
Right Channel Level (m)		57.859	57.960	58.046
Horizontal Alignment			Straight L=14.122m	
Vertical Alignment	Straight Gradient L=2.500m @ 1:40		Straight Gradient L=11.623m @ 1:40	
Road Profile			Camber	
Foul Sewers				
Surface Water Sewers				

[illegible][illegible][illegible]

Road 6 CL TH Longitudinal Section