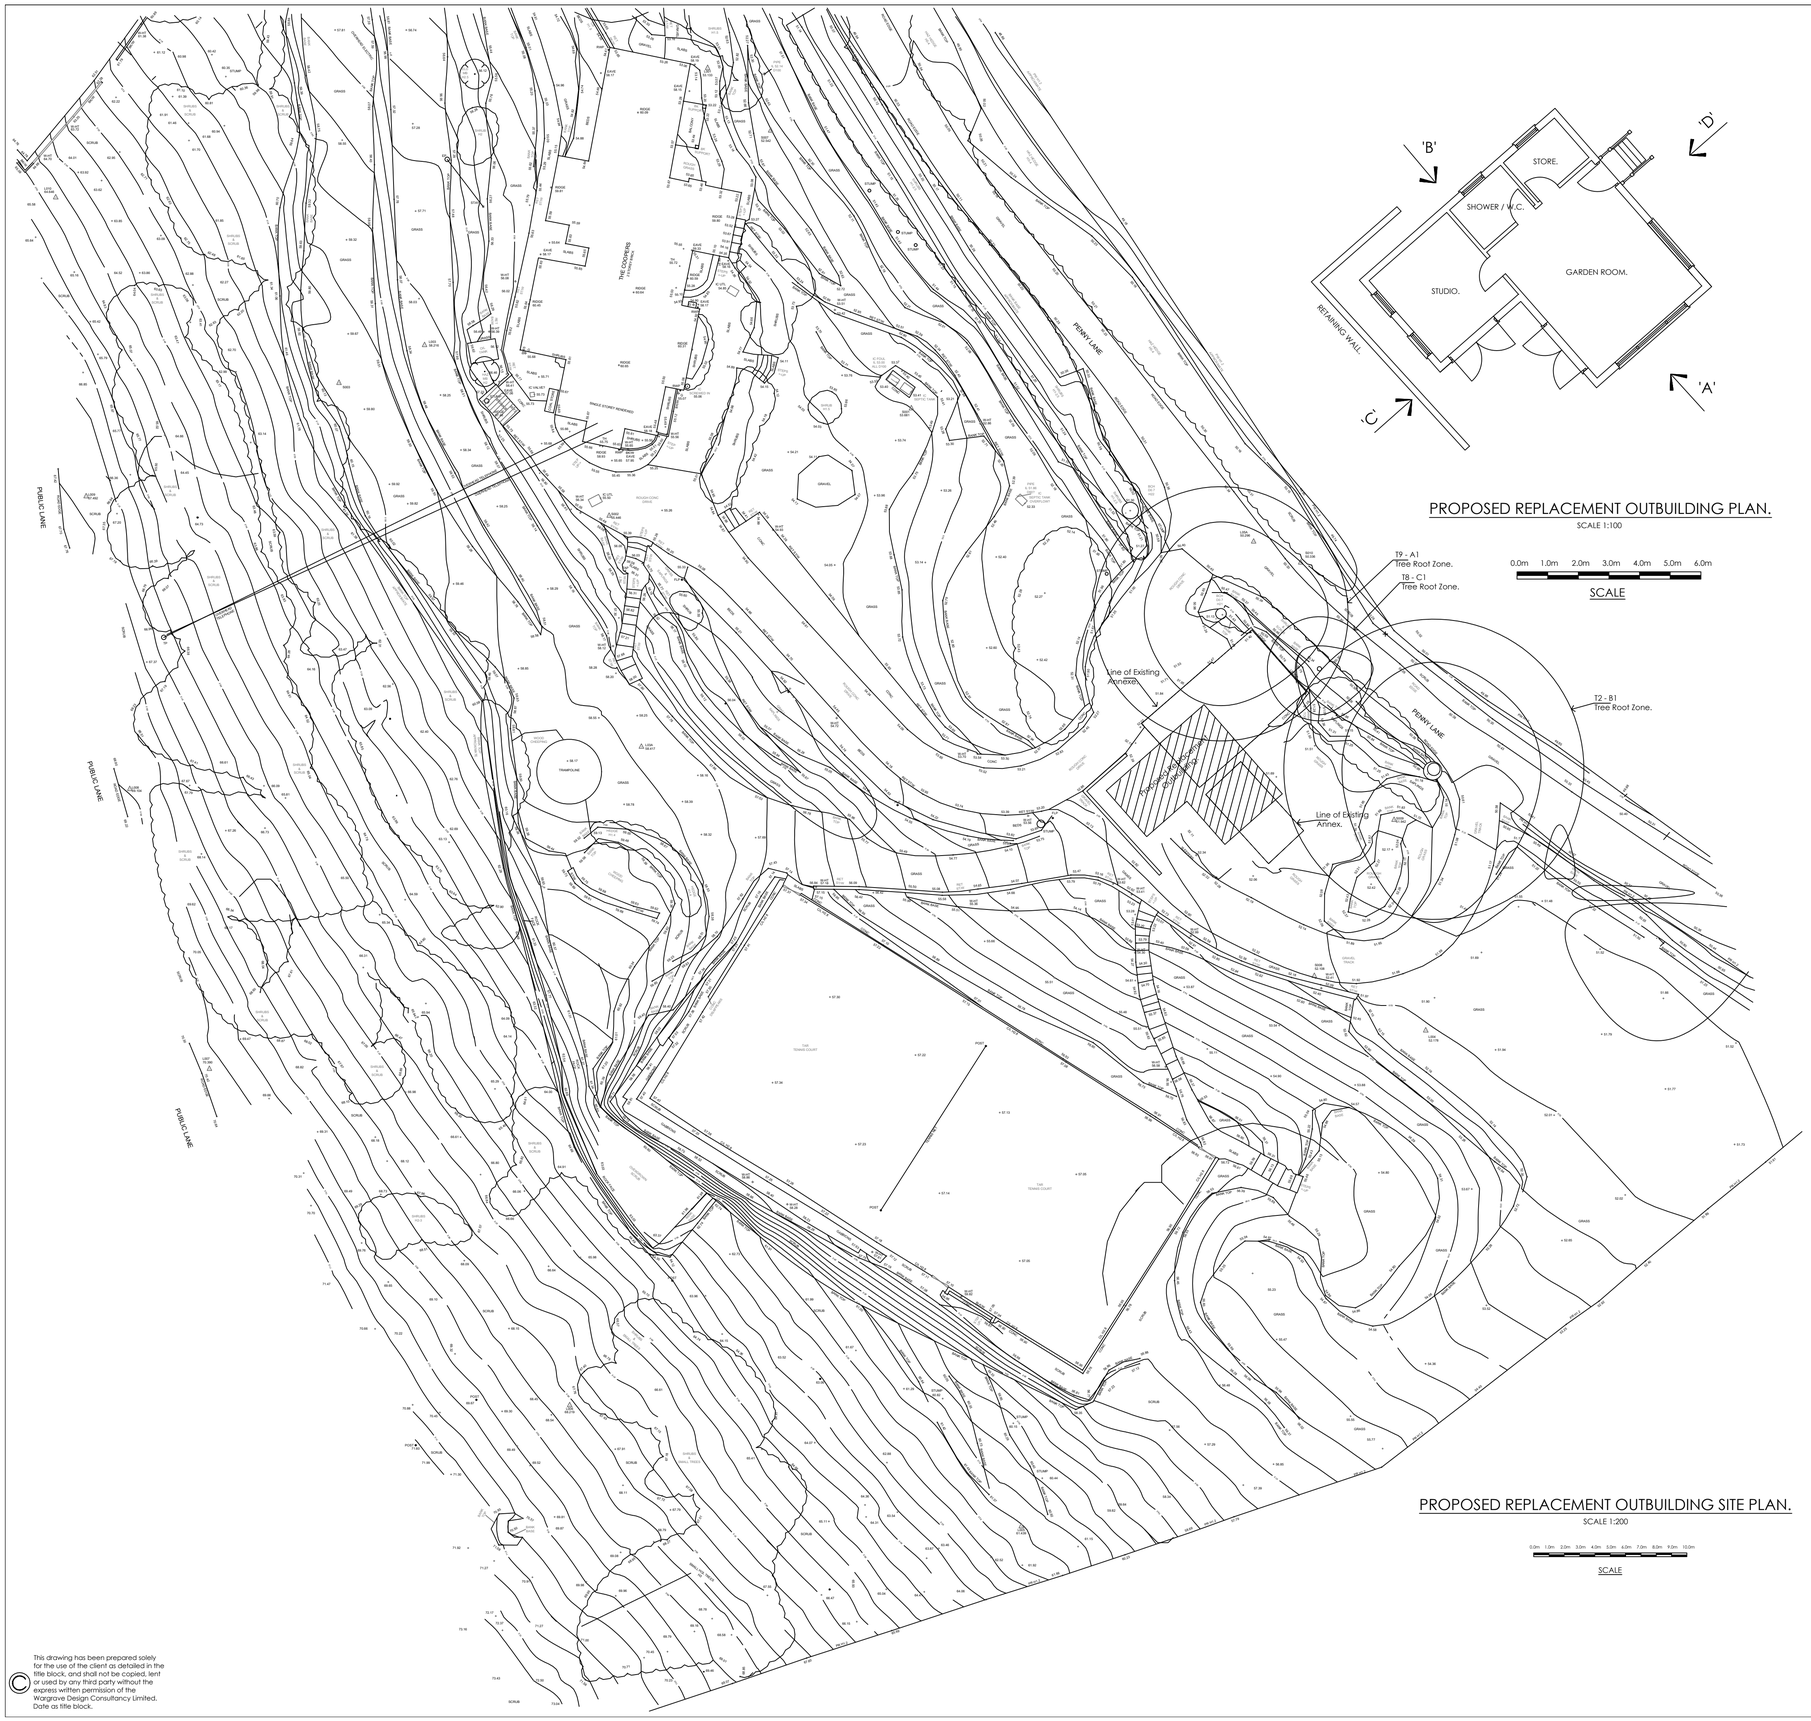

PROPOSED REPLACEMENT OUTBUILDING SITE PLAN.

SCALE 1:200

PROPOSED REPLACEMENT OUTBUILDING PLAN.

SCALE 1:100

PROPOSED ELEVATION 'A'.

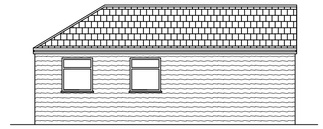

PROPOSED ELEVATION 'B'.

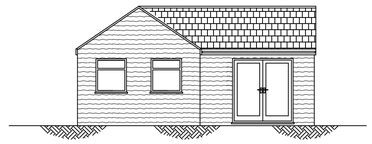

PROPOSED ELEVATION 'C'.

PROPOSED ELEVATION 'D'.

REV	DATE	REVISION
D	31.01.2025	OUTBUILDING REDESIGN.
C	03.12.2023	TREE ROOT ZONES INDICATED.
B	6.11.2023	ELEVATIONS UPDATED.

CLIENT

Mr & Mrs Pearson.

PROJECT

The Coppers,
Penny Lane,
Wargrave, Berkshire.

TITLE

Proposed Replacement Outbuilding.

Wargrave Design Consultancy
The Old Pump House - Wargrave - Berkshire - RG10 8DJ
0118 940 1678 - info@wargravedesign.com
www.wargravedesign.com

DRAWN	SCALE
G.D.G.	1:200 @ A1
DATE July 2026	

DRAWING No.	REV.
1802 - 401	A B C D E

These plans must not be acted upon until the appropriate planning and building regulation approvals have been granted. Should the works be undertaken prior to the above approvals being in place it is done so entirely at the clients own risk.

This drawing has been prepared solely for the use of the client as detailed in the title block, and shall not be copied, lent or used by any third party without the express written permission of the Wargrave Design Consultancy Limited. Date as title block.