

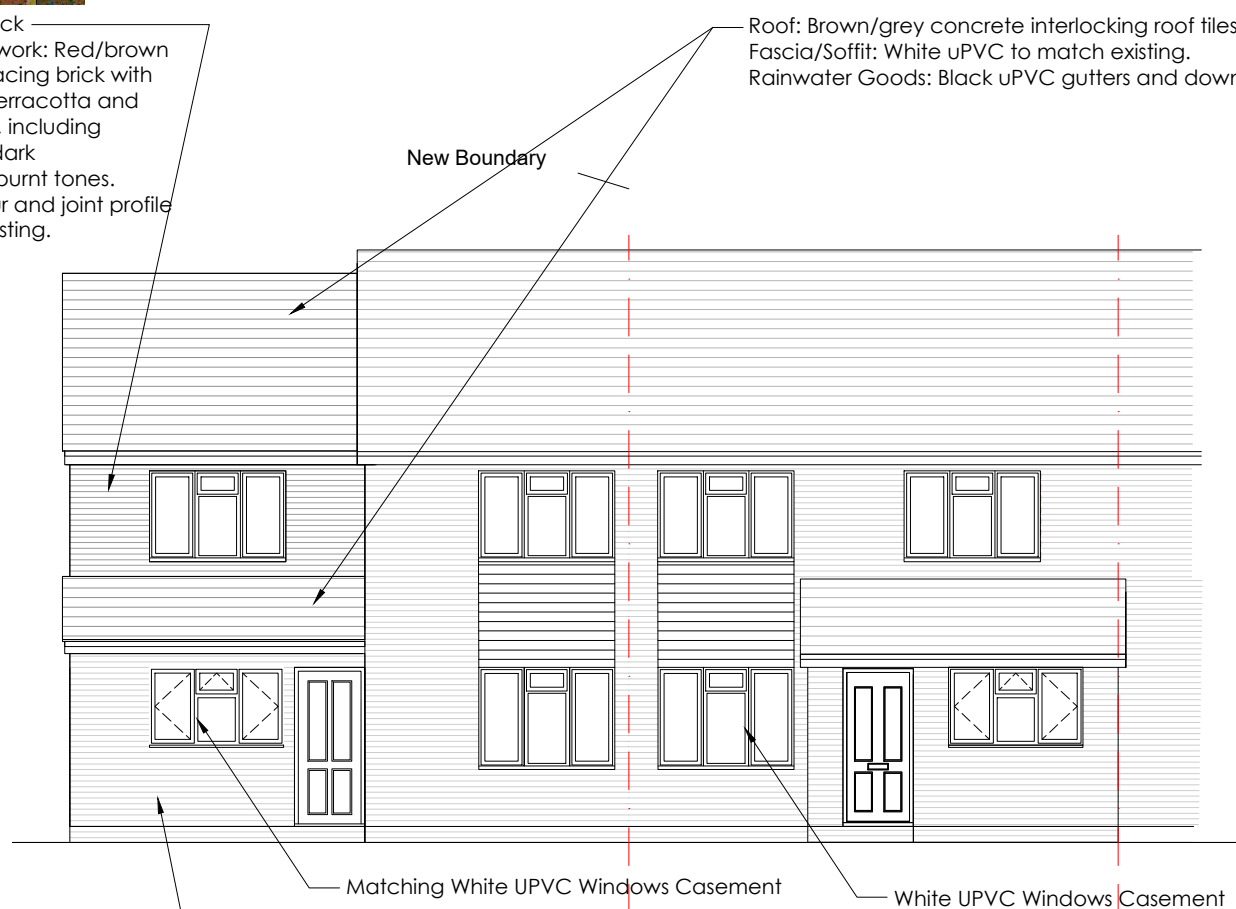


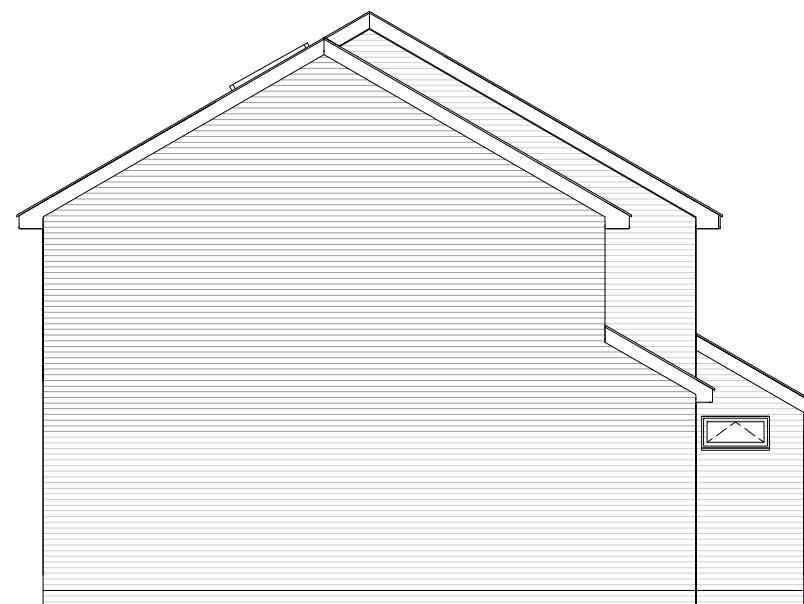

Scale 1:50

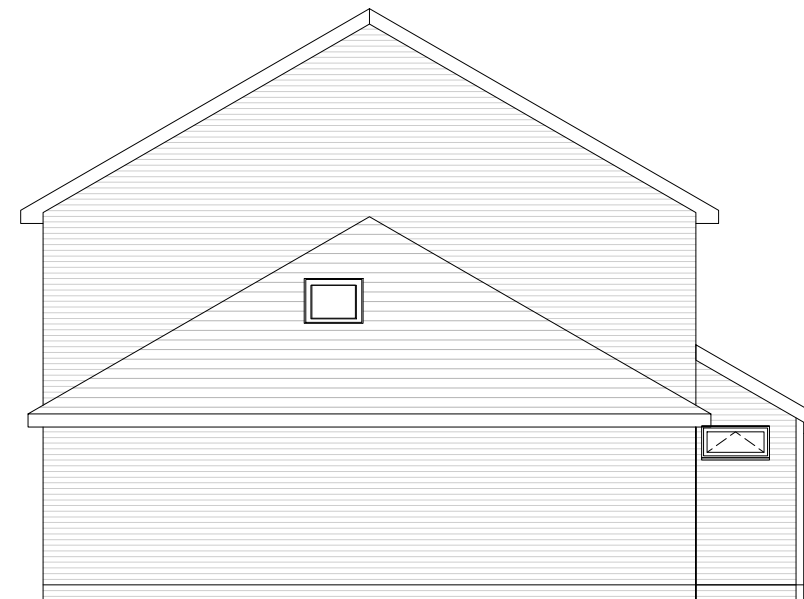

Key

Rev	Date	Description
Revisions		

DESIGNS © Arcadia-Designs - This document and its design content is the copyright of ARCADIA-DESIGNS GROUP Ltd (Arcadia-Designs) and should NOT be copied or reproduced without written consent of the practice.

CRADIA-1 This drawing should be read in conjunction with all other information including project specification. Use written dimensions only and DO NOT scale. Site dimensions to be checked on site prior to ordering materials.



T: 07562740771 **E:** admin@arcadia-designs.co.uk
W: www.arcadia-designs.co.uk

Project

Division of Existing House Two Seperate Dwellings

Client

Address

1
Halstead Close
Woodley, RG5 4LD

Drawing Title

Existing And Proposed Elevations

Date	Scale	Drawn
5th April 2026	1:100 @ A3	SH

Drawing Number	Revision
----------------	----------

BUILDING