


Existing Front Elevation
Scale 1:100

Existing RH Side Elevation

Existing Rear Elevation
Scale 1:100

Existing LH Side Elevation

MATERIALS
No material change to existing

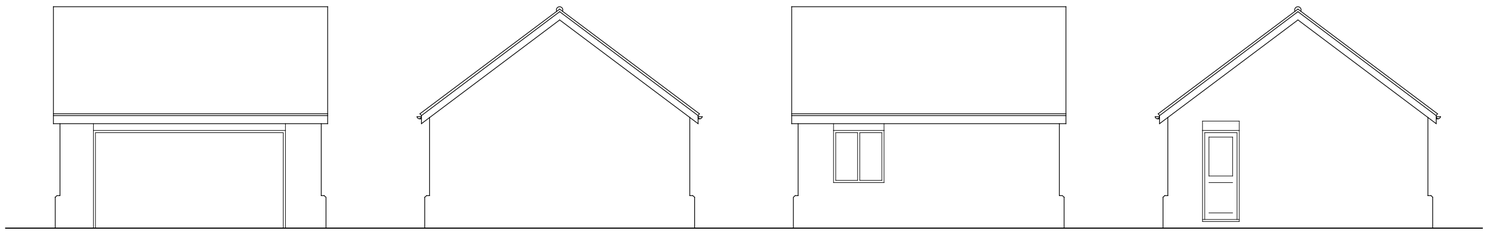


Proposed Front Elevation
Scale 1:100

Proposed RH Side Elevation

Proposed Rear Elevation
Scale 1:100

Proposed LH Side Elevation

1 0 1 2 3 4 5
SCALE 1:100 m

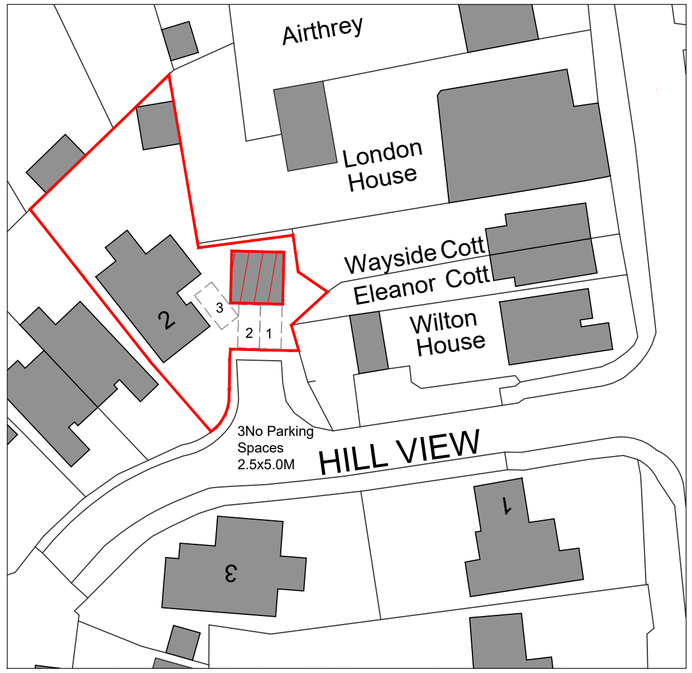


Ordnance Survey, (c) Crown Copyright 2026. All rights reserved. Licence number 100022432


Block Plan
scale 1:500

5 0 5 10 15 20 25
SCALE 1:500 m

NORTH

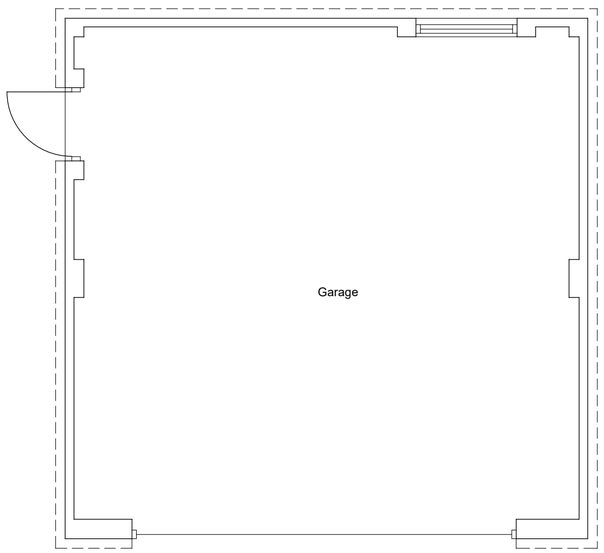


Existing Ground Floor Plan
Scale 1:50

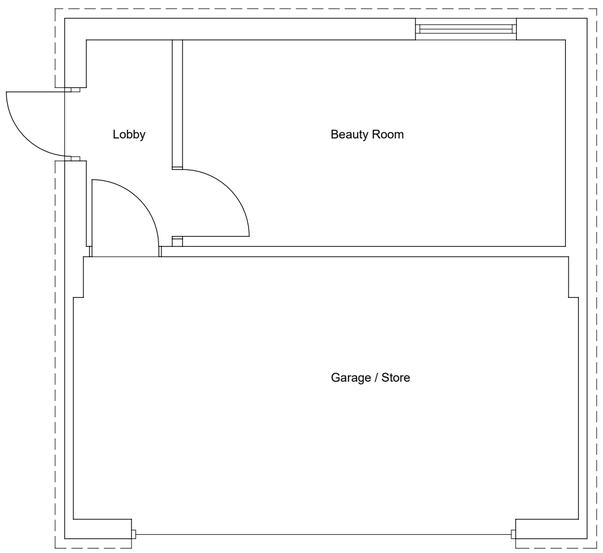

Proposed Ground Floor Plan
Scale 1:50

0.5 0 0.5 1 1.5 2 2.5
SCALE 1:50 m

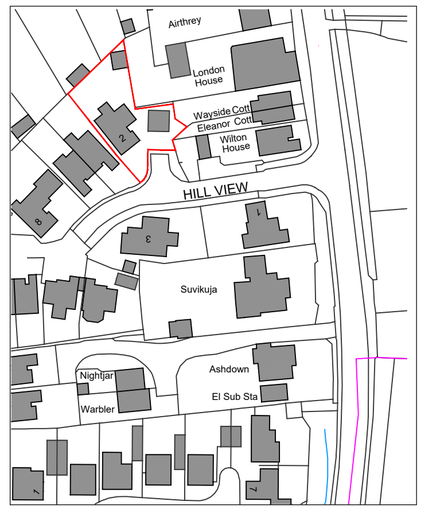

Location Plan
scale 1:1250

10 0 10 20 30 40 50
SCALE 1:1250 m

REV	DATE	NOTES	BY
A	12.11.26	Location plan red line removed from garage	DT

FOR ISSUE AS PLANNING APPLICATION

David Tingle
Building Design

17 Woodland Drive,Tilehurst,Reading
Berkshire, RG30 4RT.
T: 0118.9419311 M: 07711902344

Copyright © David Tingle Building Design (2003)

MR J.PICKETT & MISS A.BECK
2 HILL VIEW,SPENCERS WOOD
READING RG7 1QB

PROPOSED
PART GARAGE CONVERSION
EXISTING AND PROPOSED
PLAN AND ELEVATIONS

Scale: 1:100 & 1:50 A1 Date: Nov 2026

Dwg No: **2HV.MP100** Rev: A