



All dimensions are to be checked on site before work commences.
Figured dimensions to be taken in preference to scaled dimensions.
If in doubt please ask.
© Copyright reserved.

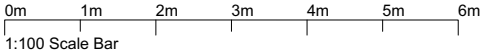

Proposed Side 1 (West) Elevation

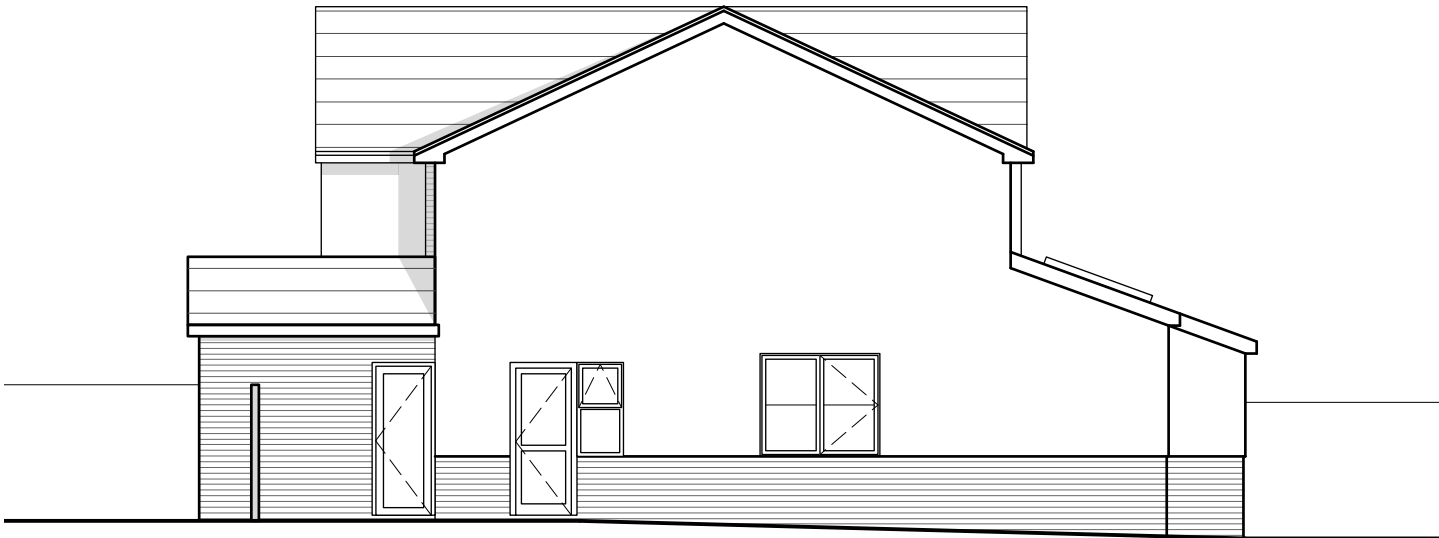

Proposed Side 2 (East) Elevation

P4	Updated for suit plans	31/07/25	LN
Rev	Notes	Date	Initial
Status	Planning		
HOLTHAM+NEWMAN ARCHITECTS The Old Dairy, 282A Hyde End Road, Spencers Wood, Reading, Berkshire RG7 1DN		 T: 07971 316497 E: hello@hnarchitects.co.uk	
Project: Claycroft, Longfield Road Twyford RG10 9AT			
Client Mr and Mrs Johnson			
Drawing Title: Proposed Elevations 2			
Scale:	1:100 @A3	Dwg. No.:	Rev.:
Drawn by: LN		2508 - P201	P4
Date: Mar 2025			