


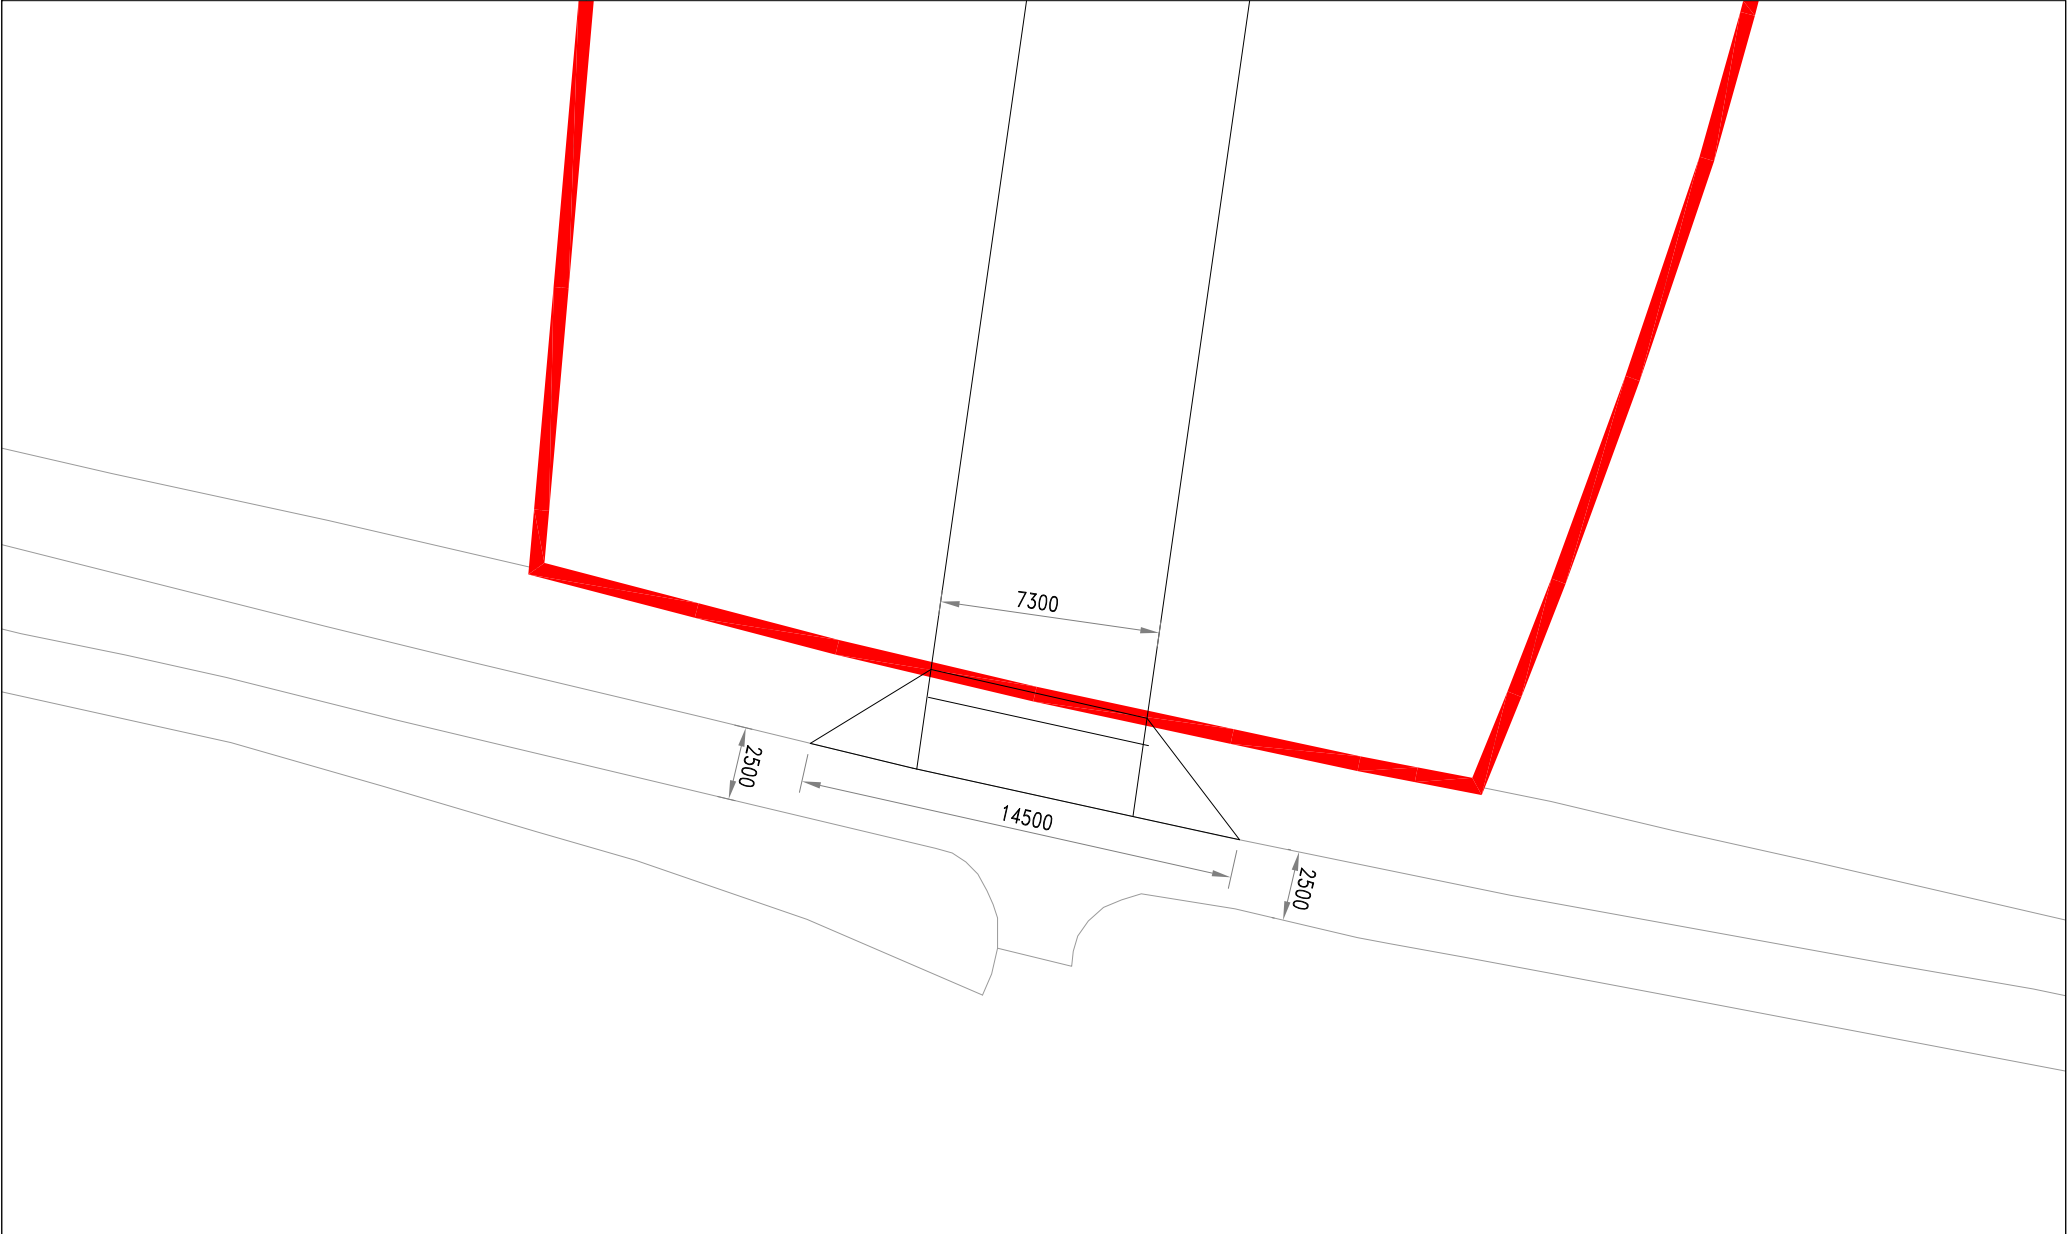

NOTES: 1. VISIBILITY SHOWN AT 2m X 43m IN ACCORDANCE WITH MIS FOR AN ASSUMED MAXIMUM TRAVELING SPEED OF 30mph			
A	SEPT 26	REVISED TO ADDRESS HCC COMMENTS	DJA
REV	DATE	REVISION DETAILS	BY
PROJECT TITLE LAND SOUTH OF VALOIS WOKINGHAM DRAWING TITLE PROPOSED ACCESS ARRANGEMENTS CLIENT / ARCHITECT STATUS SCALE 1:1750, 1:250 DRAWN DJA CHECKED DJA APPROVED DJA DRG SIZE DATE DRAWING NUMBER REV 2nd & 3rd Floors Northgate House Upper Borough Walls Bath BA1 1RG TELEPHONE : 0117 937 4077 entran environmental & transportation			
A3	SEPT 26	001	A