


- NOTES:
- VISIBILITY SHOWN AT 2.4m X 43m IN ACCORDANCE WITH MIS FOR A POSTED SPEED LIMIT OF 30mph WITHIN LAND THE APPLICANT HAS CONTROL OVER.
 - VISIBILITY SPLAYS TO BE KEPT CLEAR OF OBSTRUCTION ABOVE 600mm.
 - OVERHANGING OF VEGETATION TO BE CUT BACK WITHIN THE PUBLIC HIGHWAY WHERE POSSIBLE

 EXTENT OF ADAPTABLE HIGHWAY

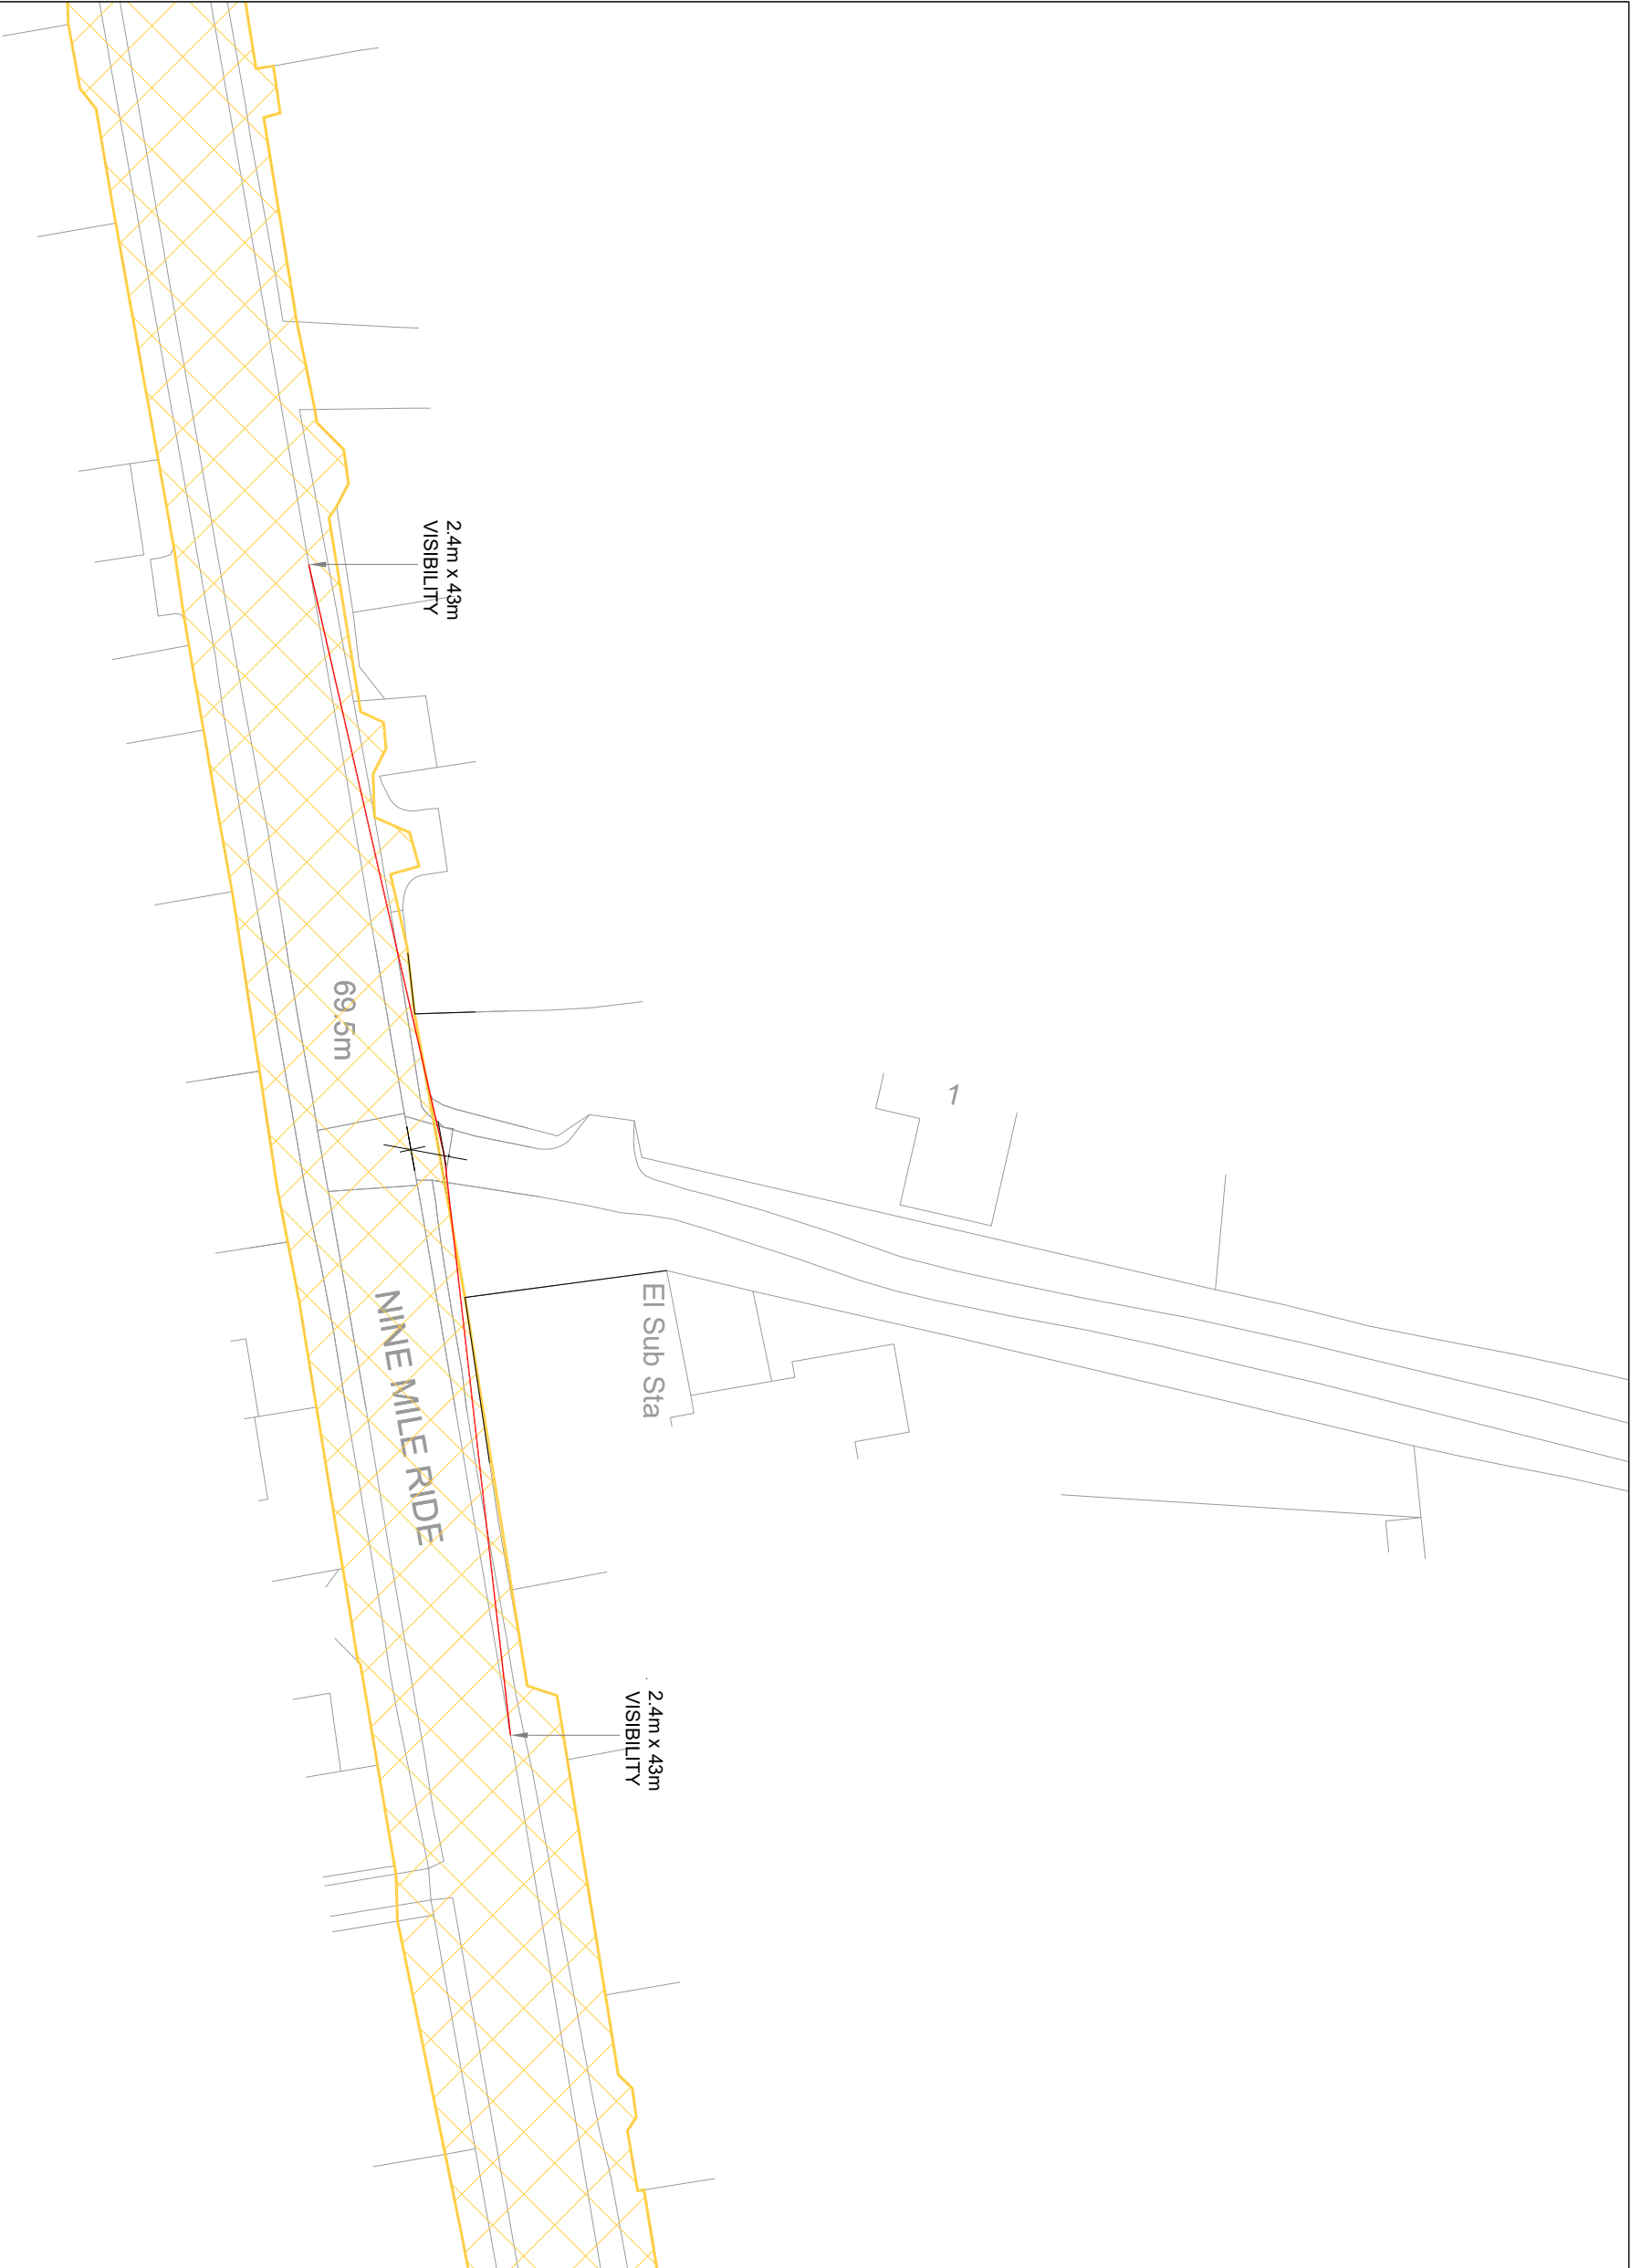

REV	DATE	REVISION DETAILS	BY



2nd & 3rd Floors | Northgate House | Upper Borough Walls | Bath | BA1 1RG
TELEPHONE : 0117 937 4077

PROJECT TITLE
LAND SOUTH OF VALOIS
WOKINGHAM

DRAWING TITLE
EXISTING ACCESS
ARRANGEMENTS
NINE MILE RIDE

CLIENT / ARCHITECT

STATUS

SCALE		DRAWN	
1:1750	AT A3	DJA	
CHECKED	APPROVED		
DJA	DJA		
DRG SIZE	DATE	DRAWING NUMBER	
A3	SEPT 26	003	
			REV
			A