



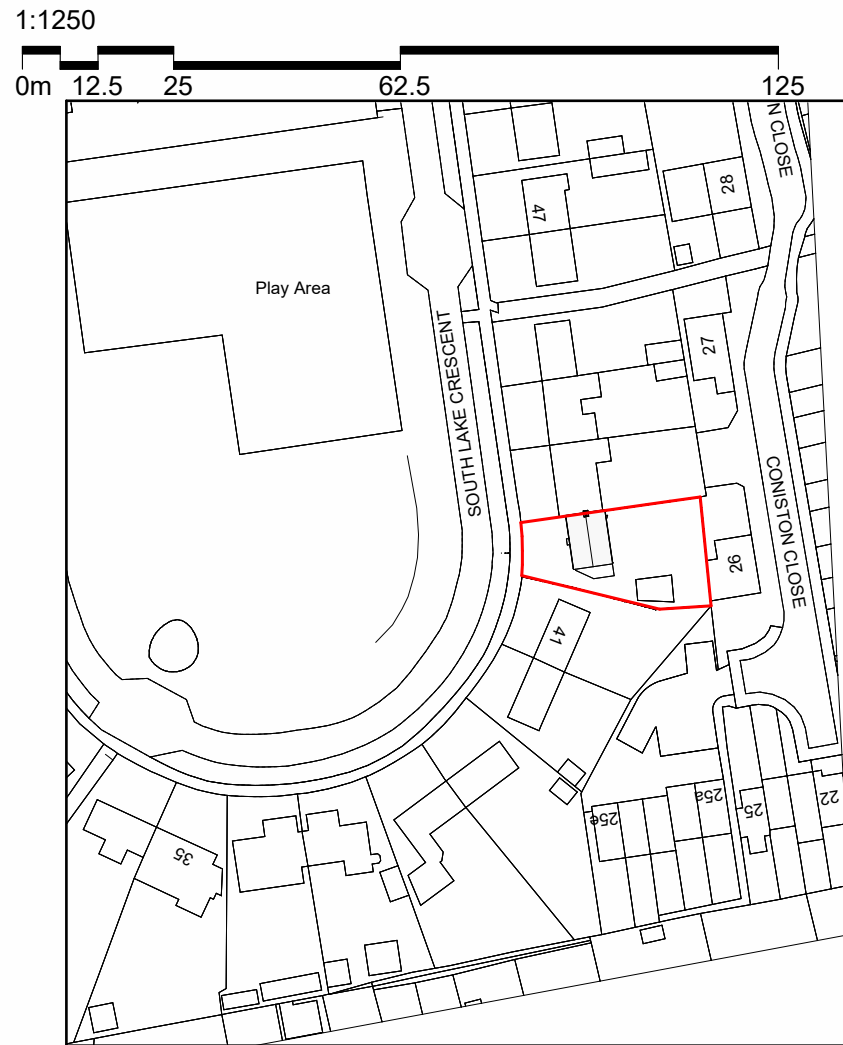


1 Location Plan
1 : 1250

© Crown Copyright and database rights 2025 OS 100047474

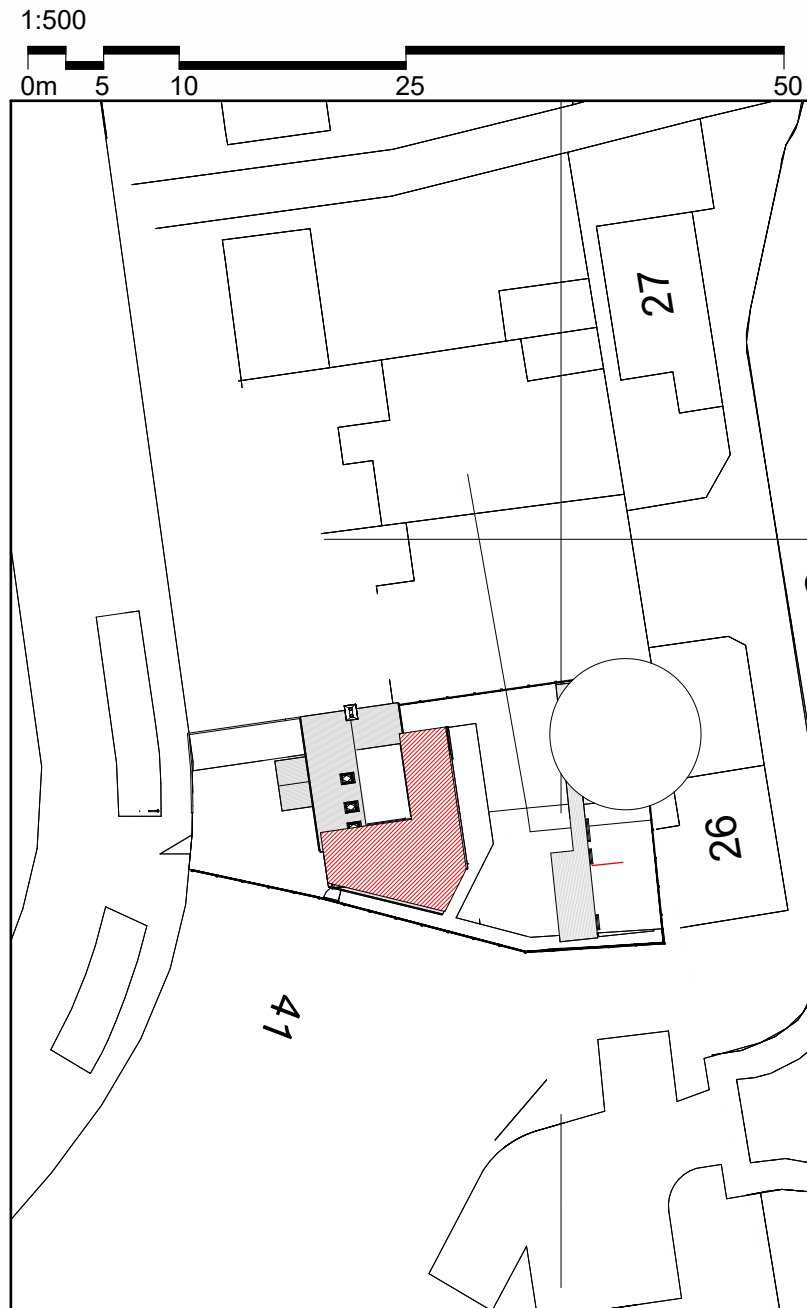

2 Block Plan
1 : 500

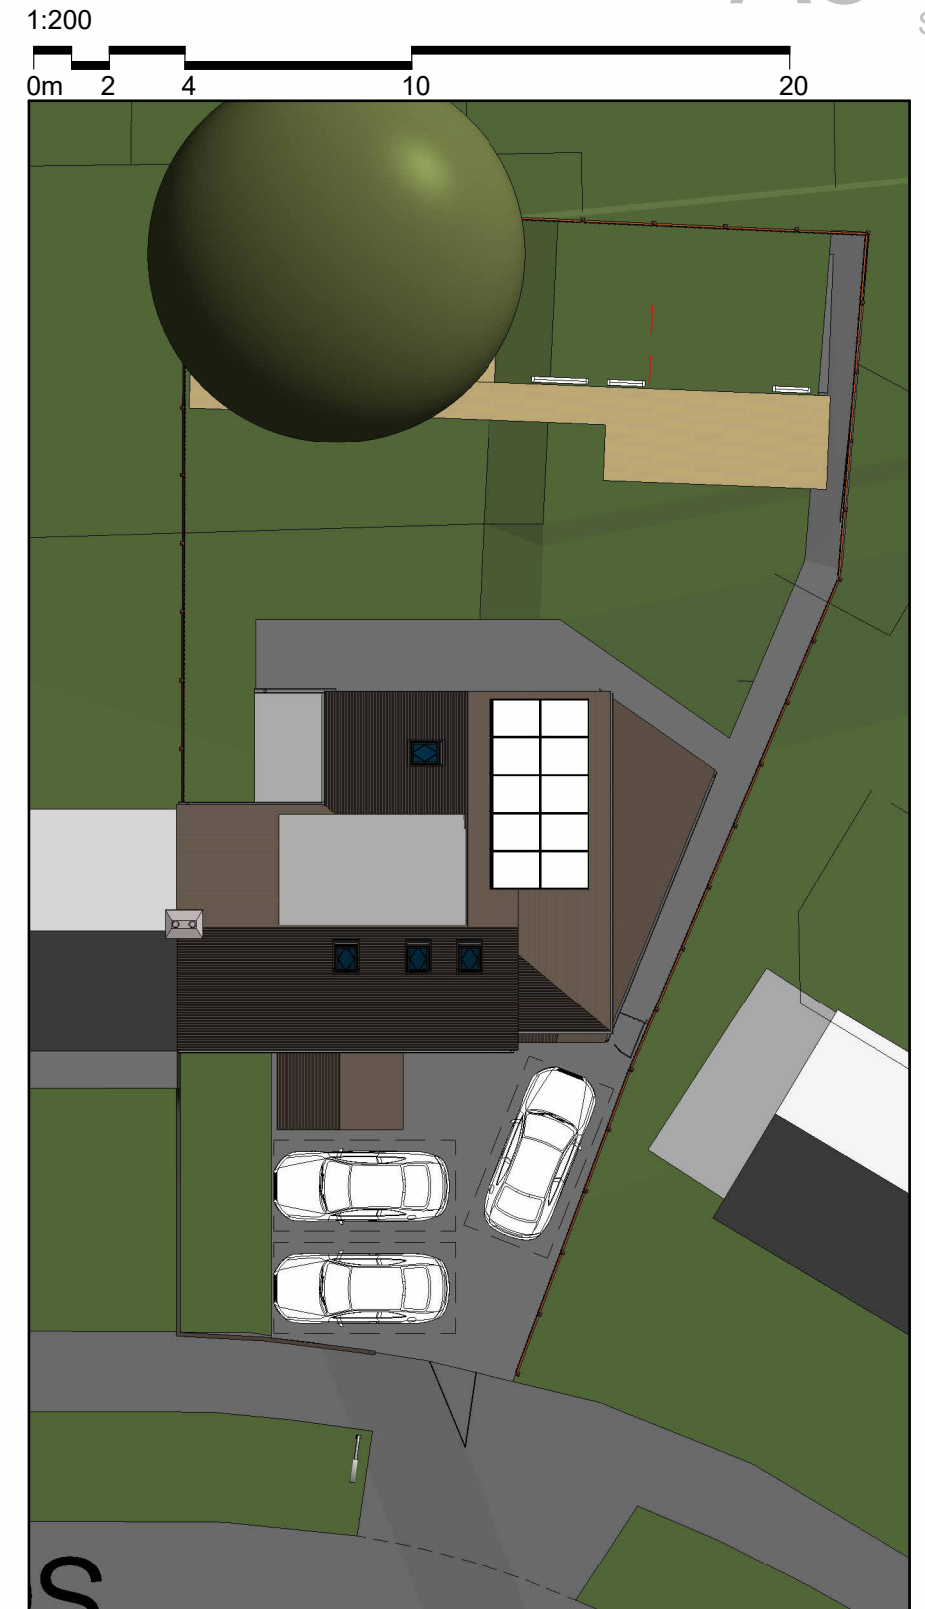

3 Site Plan
1 : 200