




EXISTING FIRST FLOOR PLAN

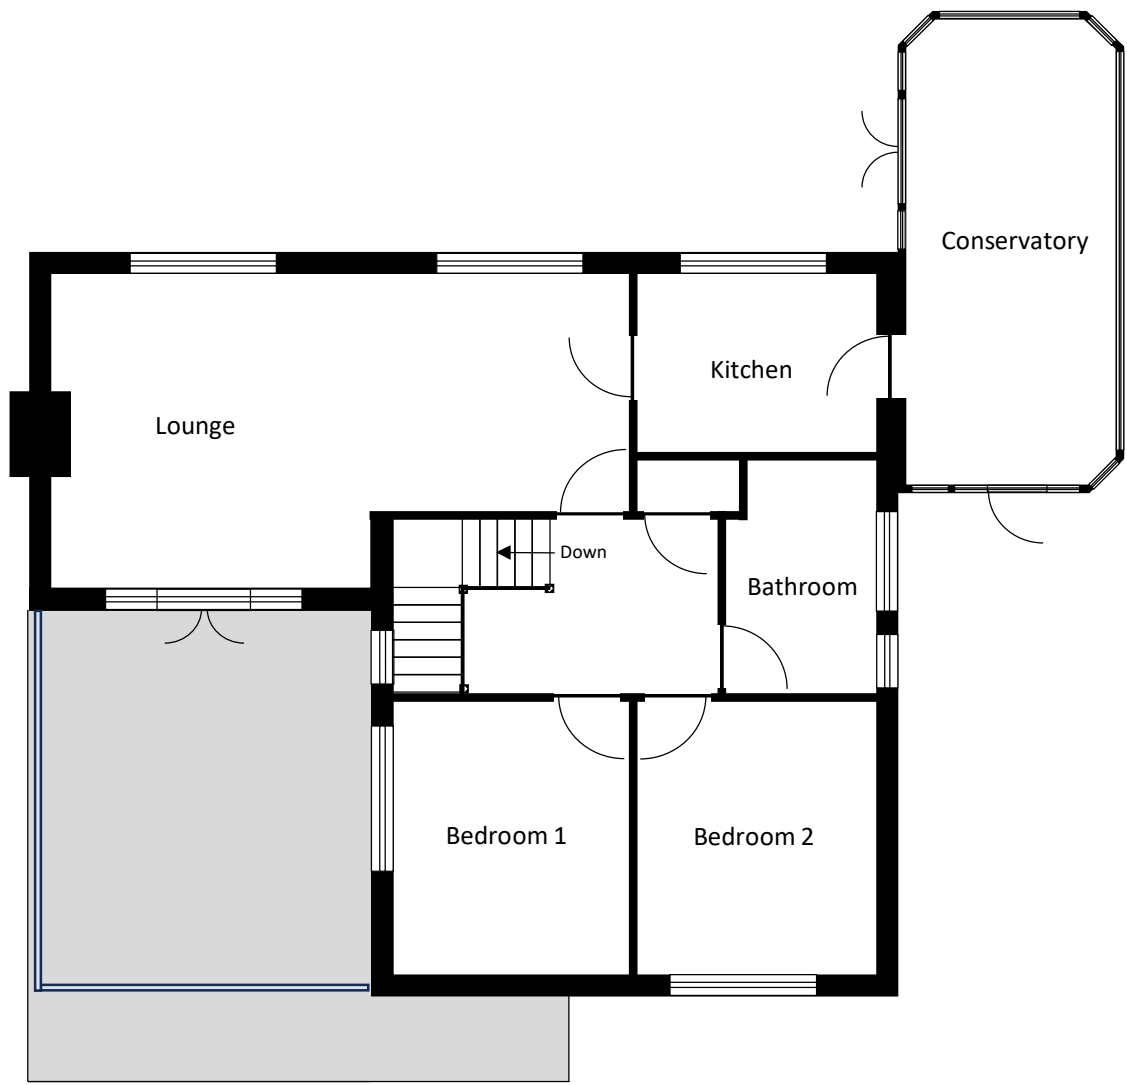


SCALE 1:100

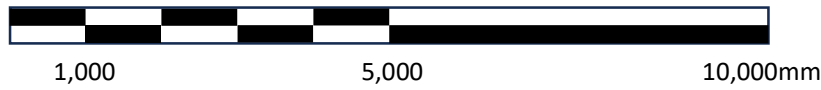


EXISTING GROUND FLOOR PLAN

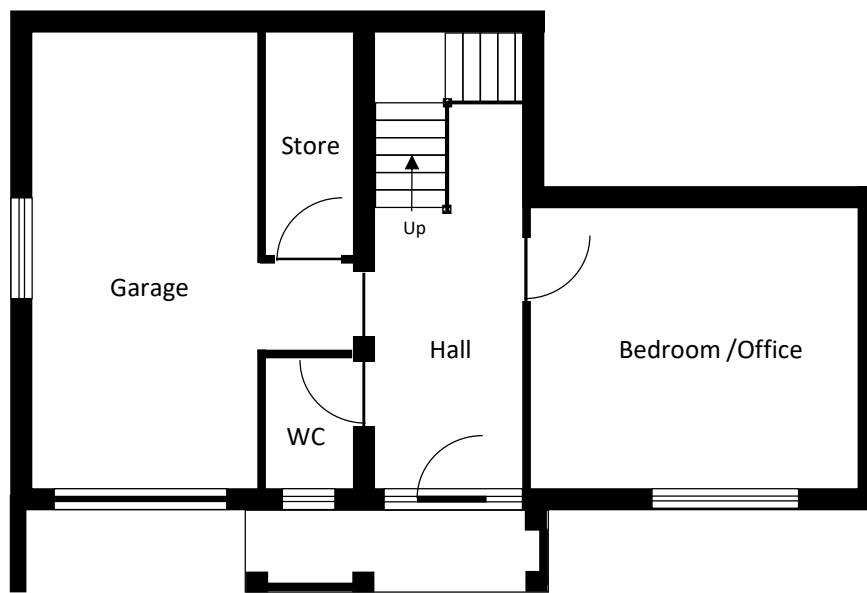


SCALE 1:100

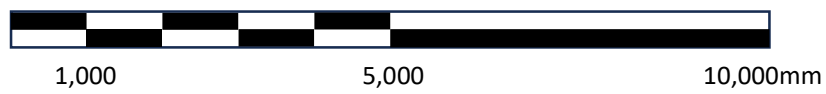

EXISTING ROOF PLAN

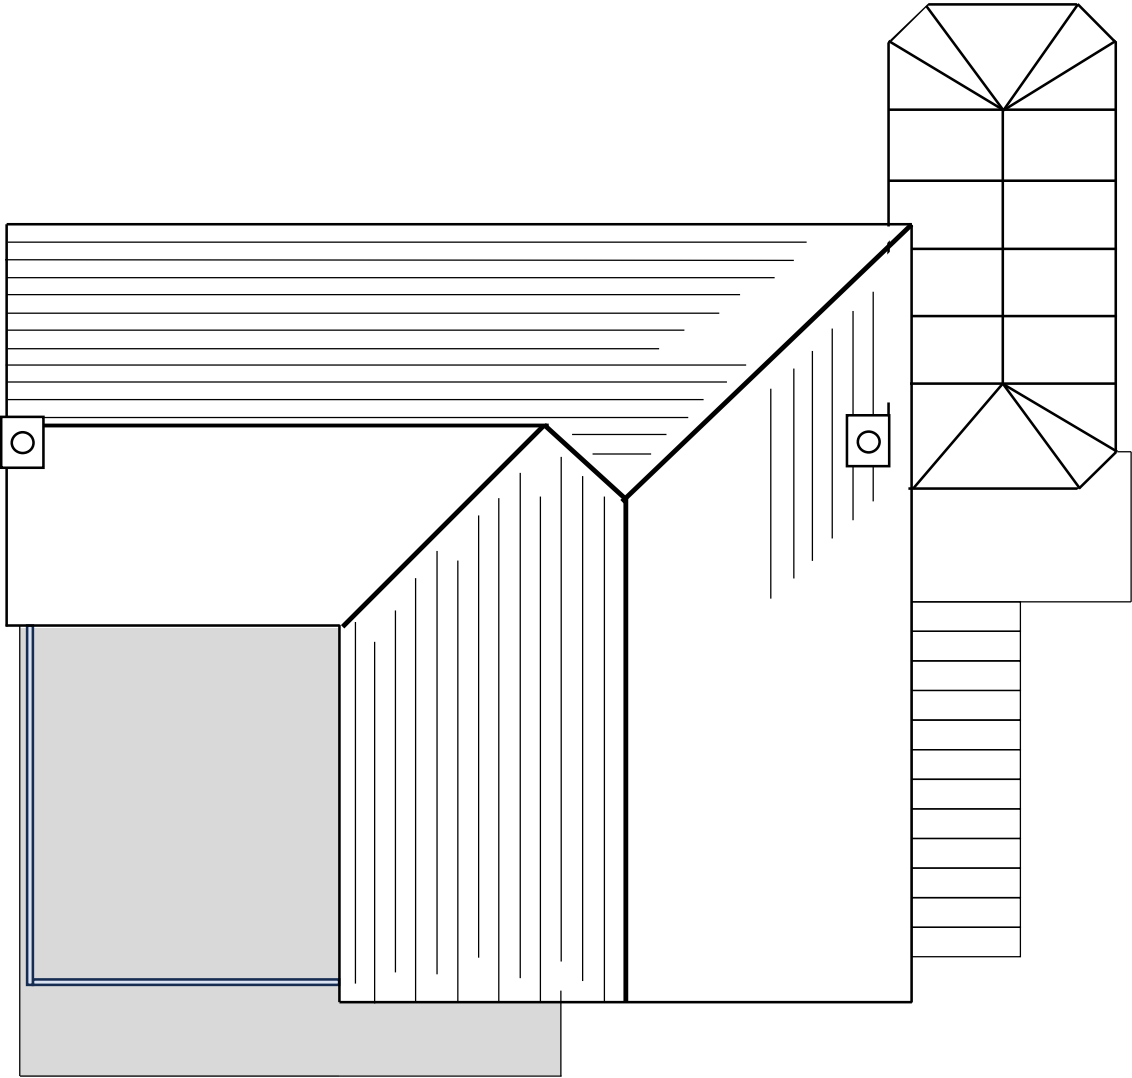


SCALE 1:100

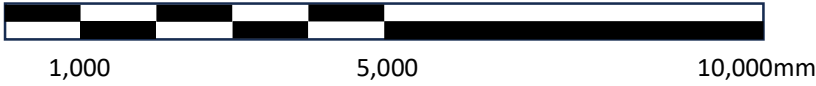

EXISTING FRONT ELEVATION




SCALE 1:100

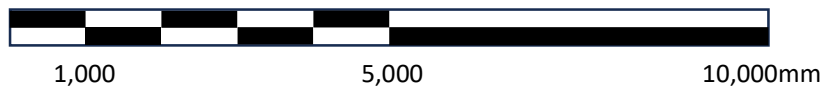

EXISTING REAR ELEVATION




SCALE 1:100

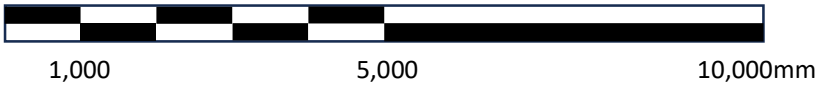


EXISTING SIDE ELEVATION (SOUTH-WEST)




SCALE 1:100

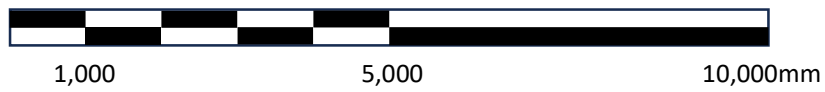


EXISTING SIDE ELEVATION (NORTH-EAST)

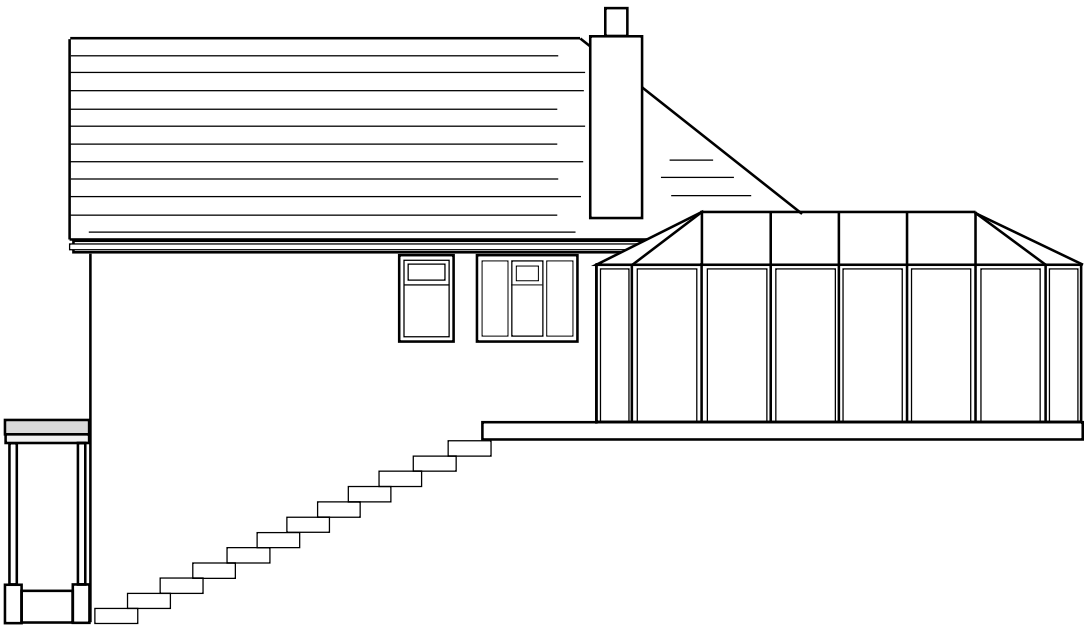


SCALE 1:100

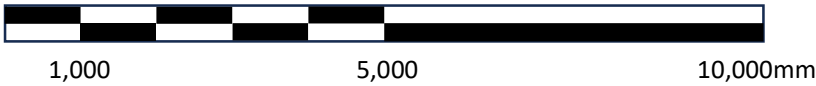


PROPOSED FIRST FLOOR PLAN

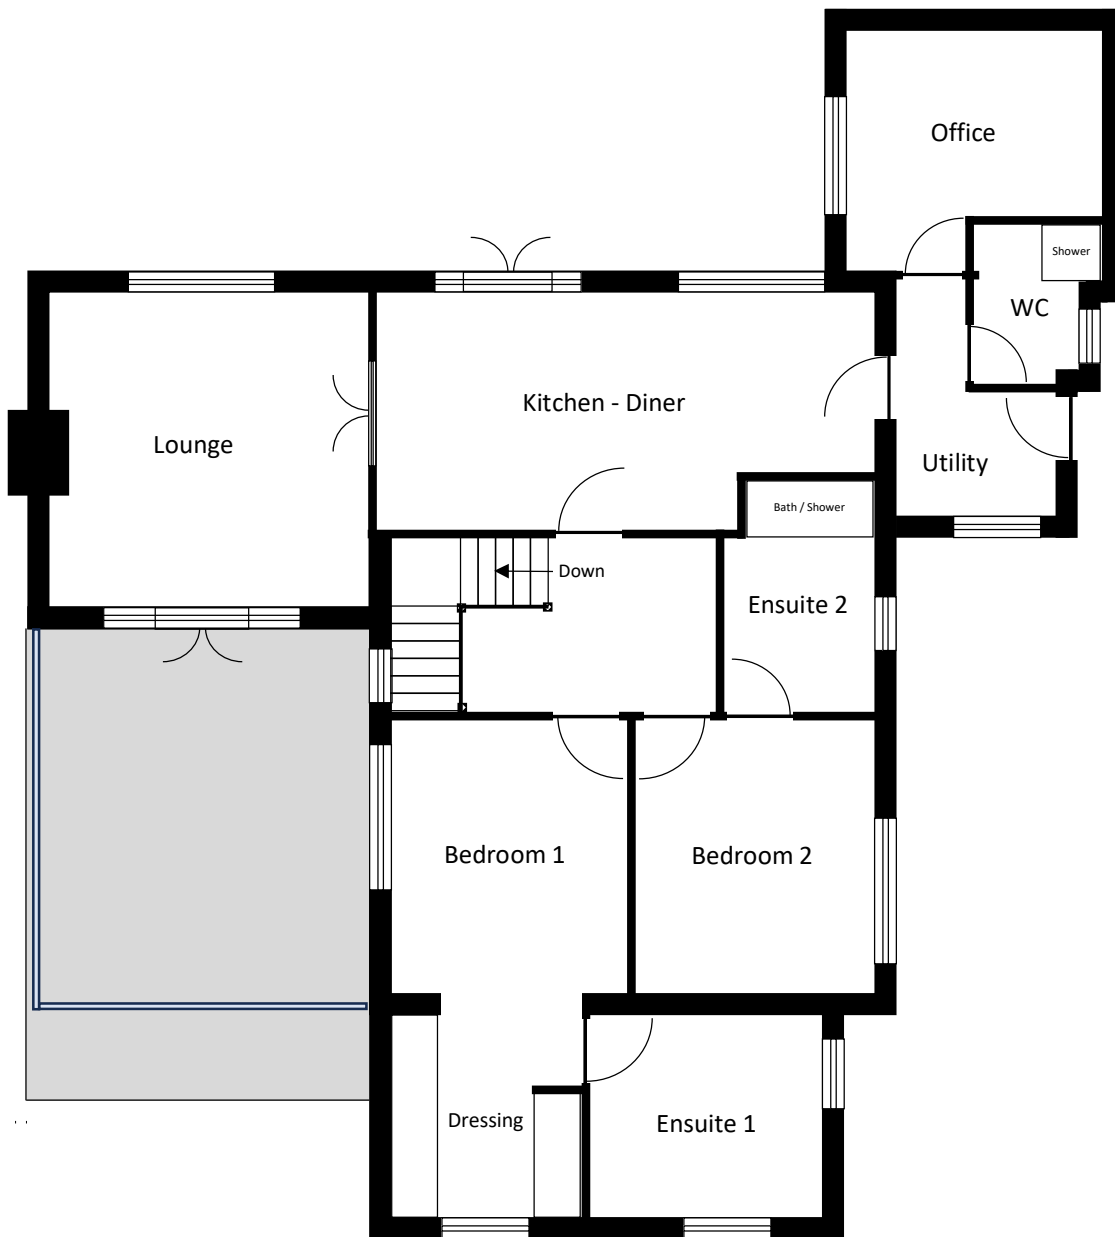


SCALE 1:100

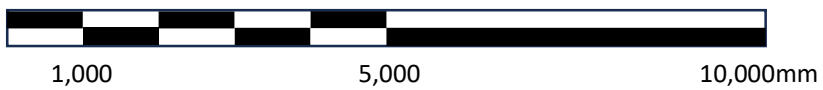


PROPOSED GROUND FLOOR PLAN

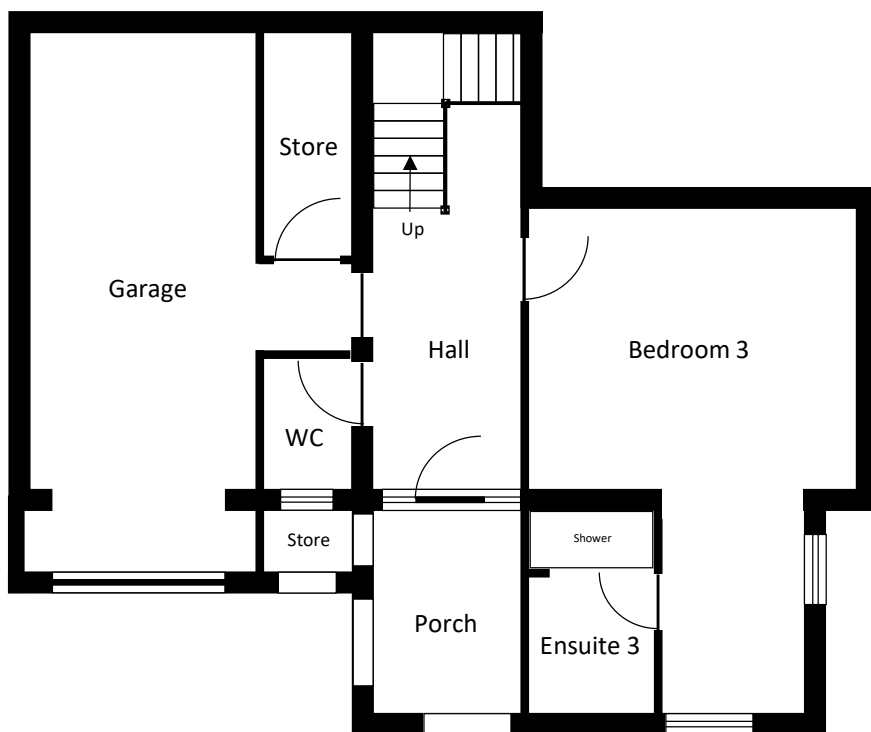

SCALE 1:100

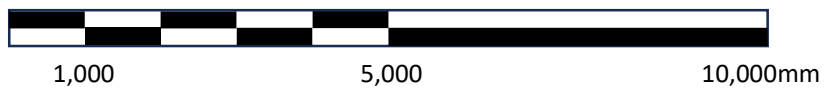

PROPOSED ROOF PLAN

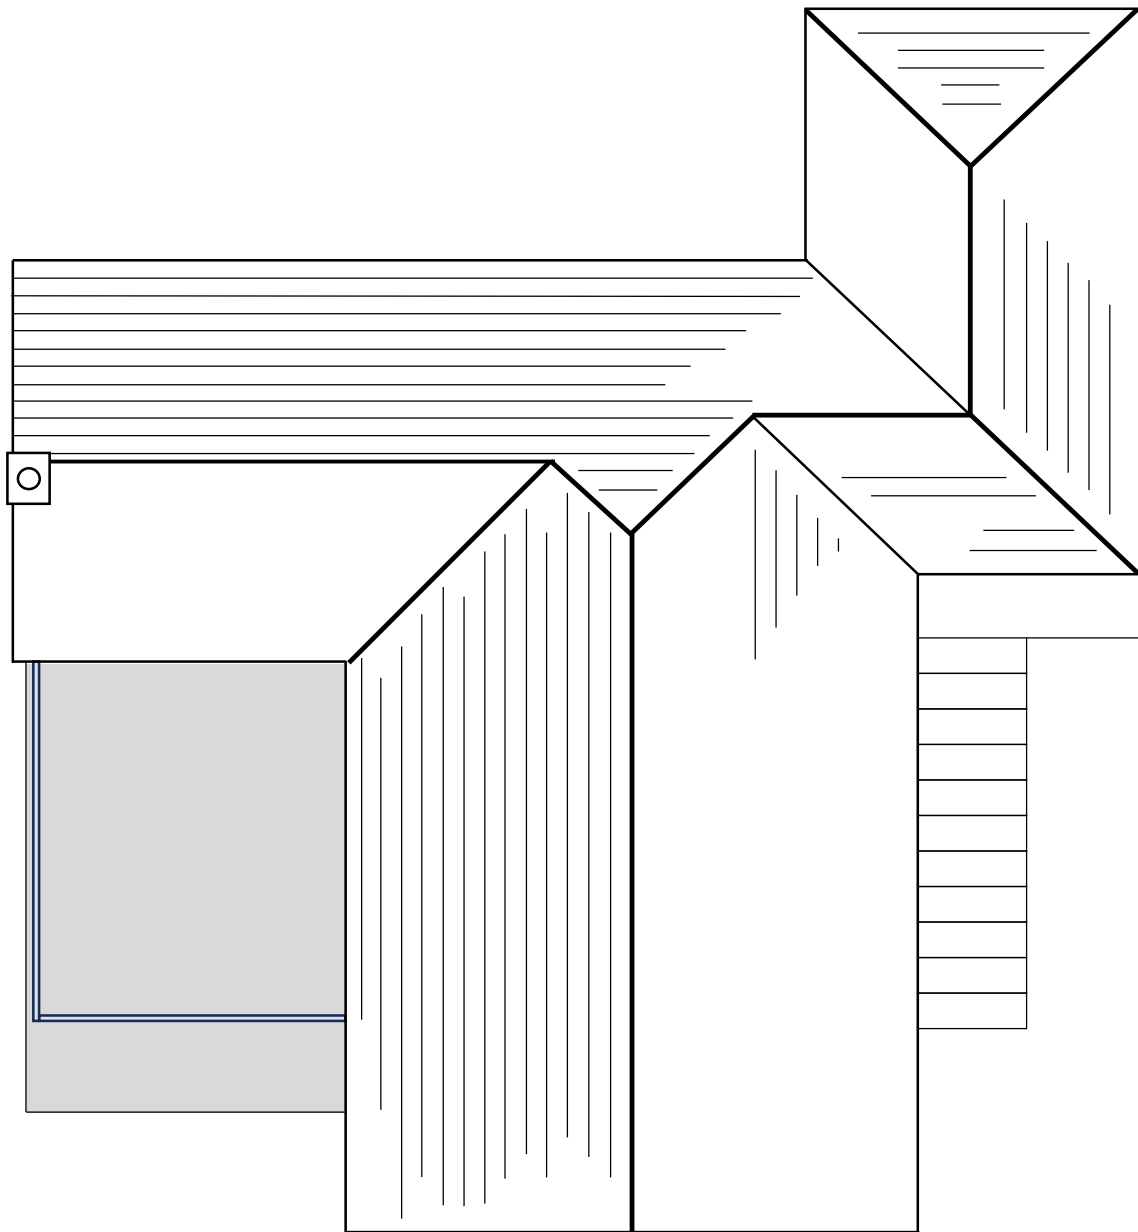

SCALE 1:100



1,000

5,000

10,000mm


PROPOSED FRONT ELEVATION



SCALE 1:100



PROPOSED REAR ELEVATION

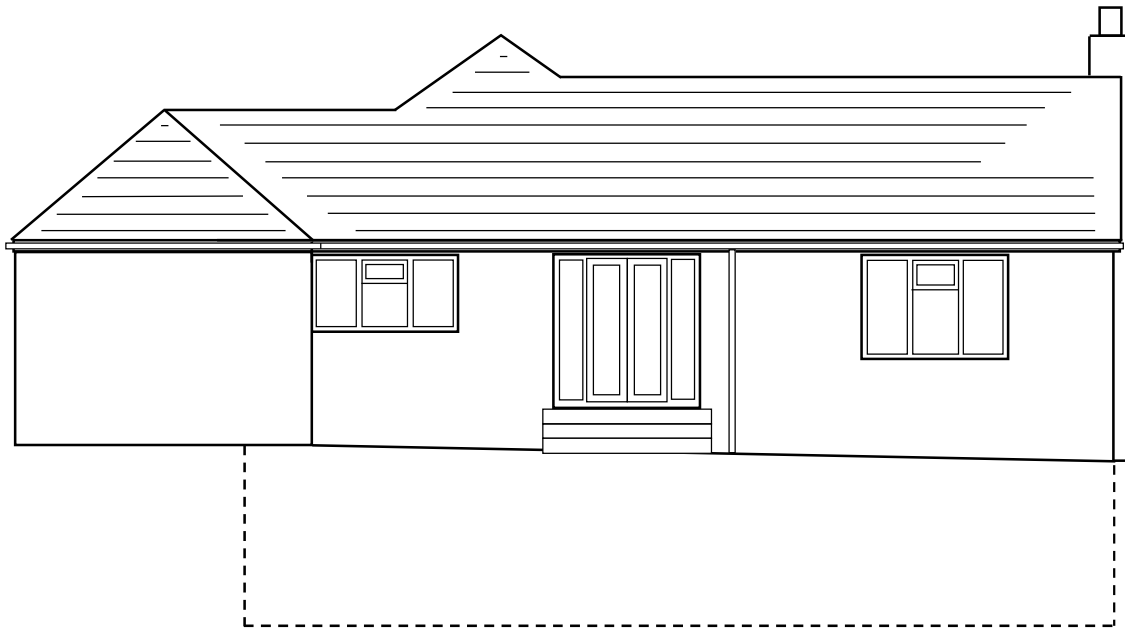

SCALE 1:100




1,000

5,000

10,000mm

PROPOSED SIDE ELEVATION (SOUTH-WEST)

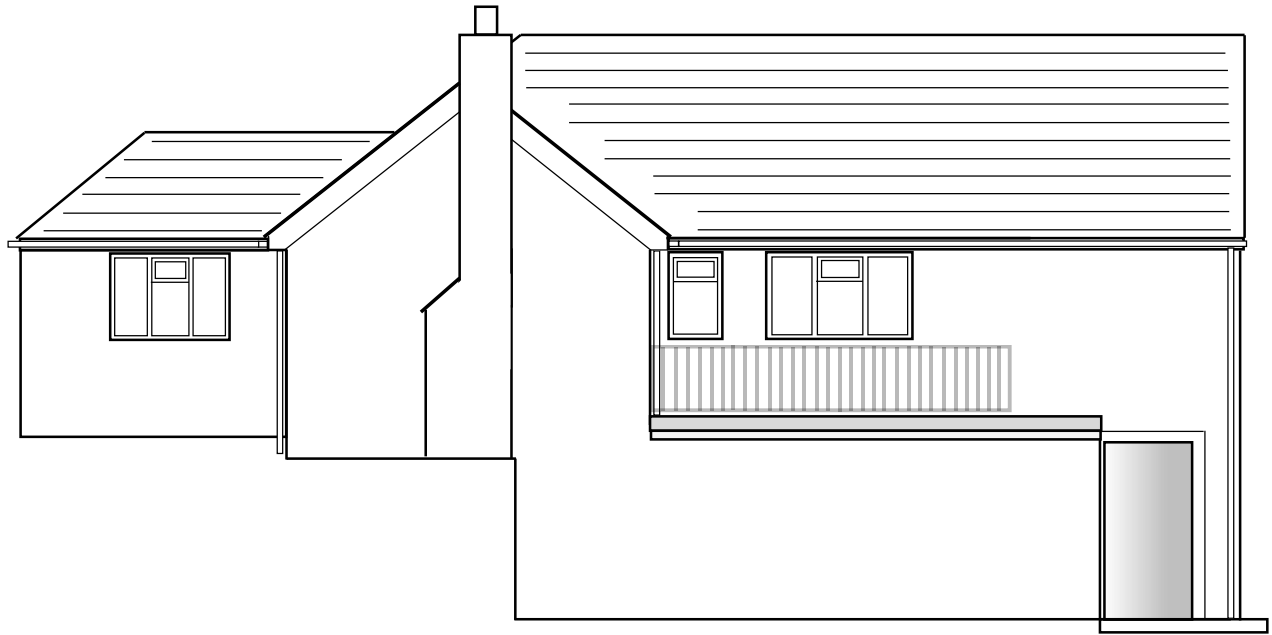

SCALE 1:100




1,000

5,000

10,000mm

PROPOSED SIDE ELEVATION (NORTH-EAST)

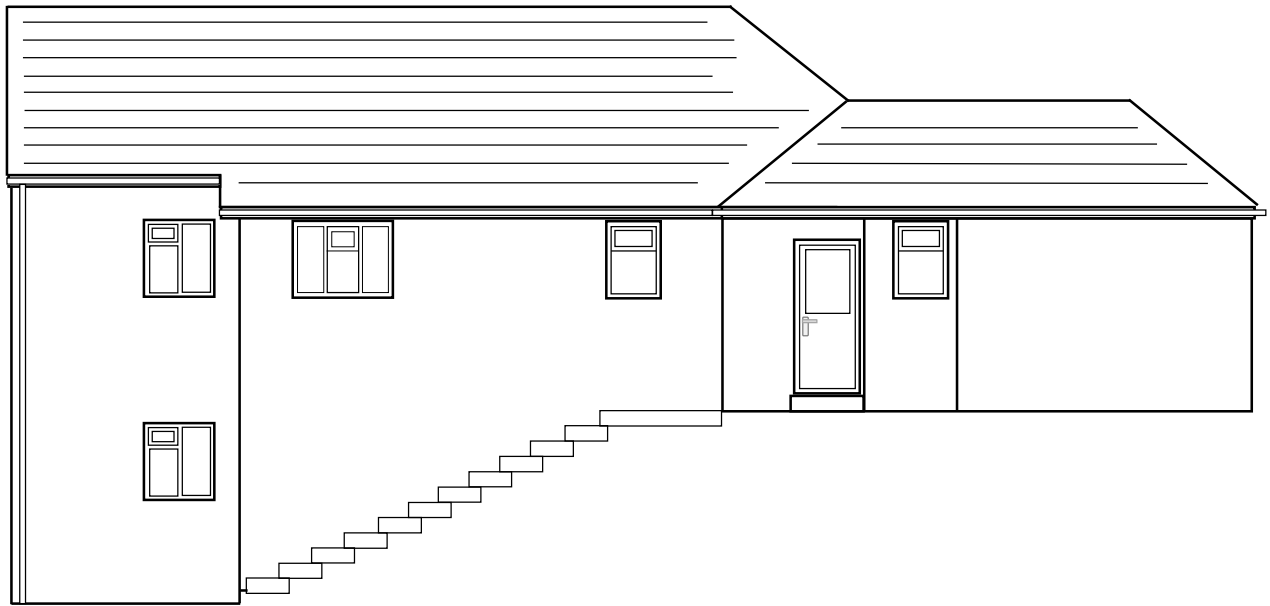


SCALE 1:100




1,000

5,000


10,000mm

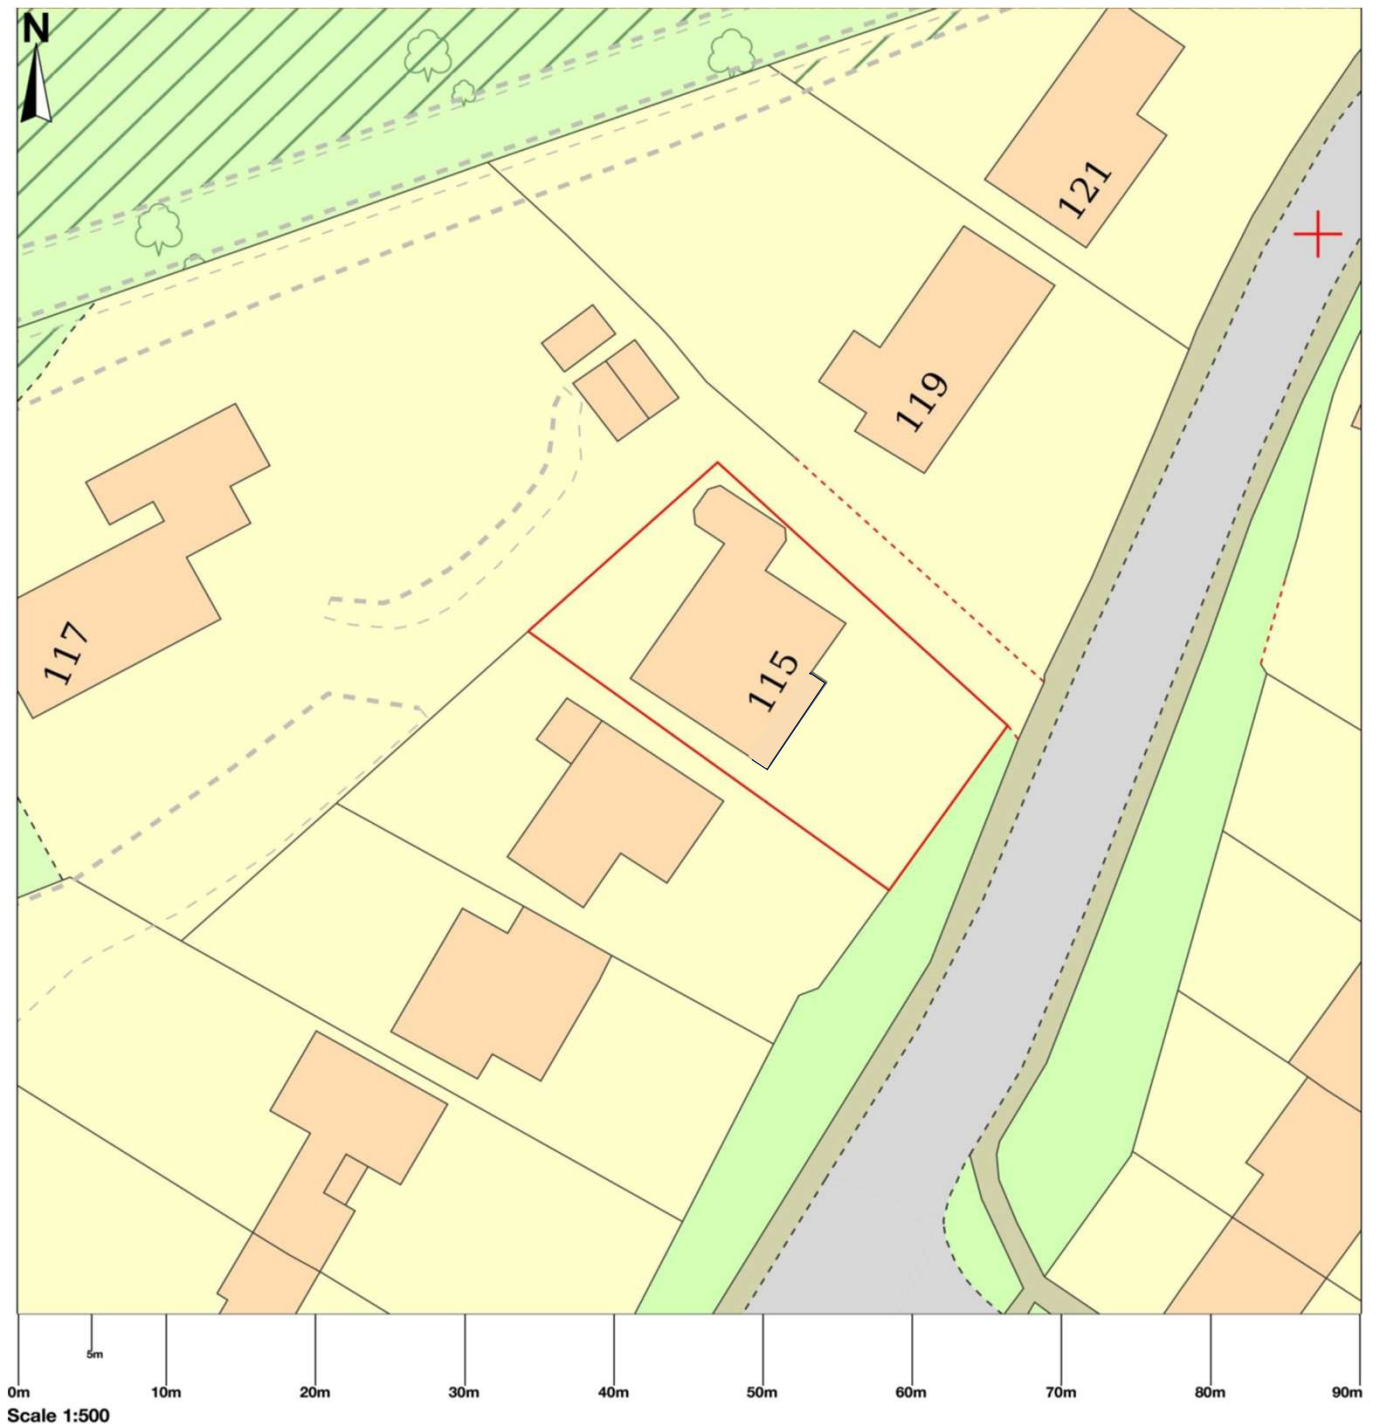

115 Western Avenue, Woodley, Reading RG5 3BL - EXISTING BLOCK PLAN

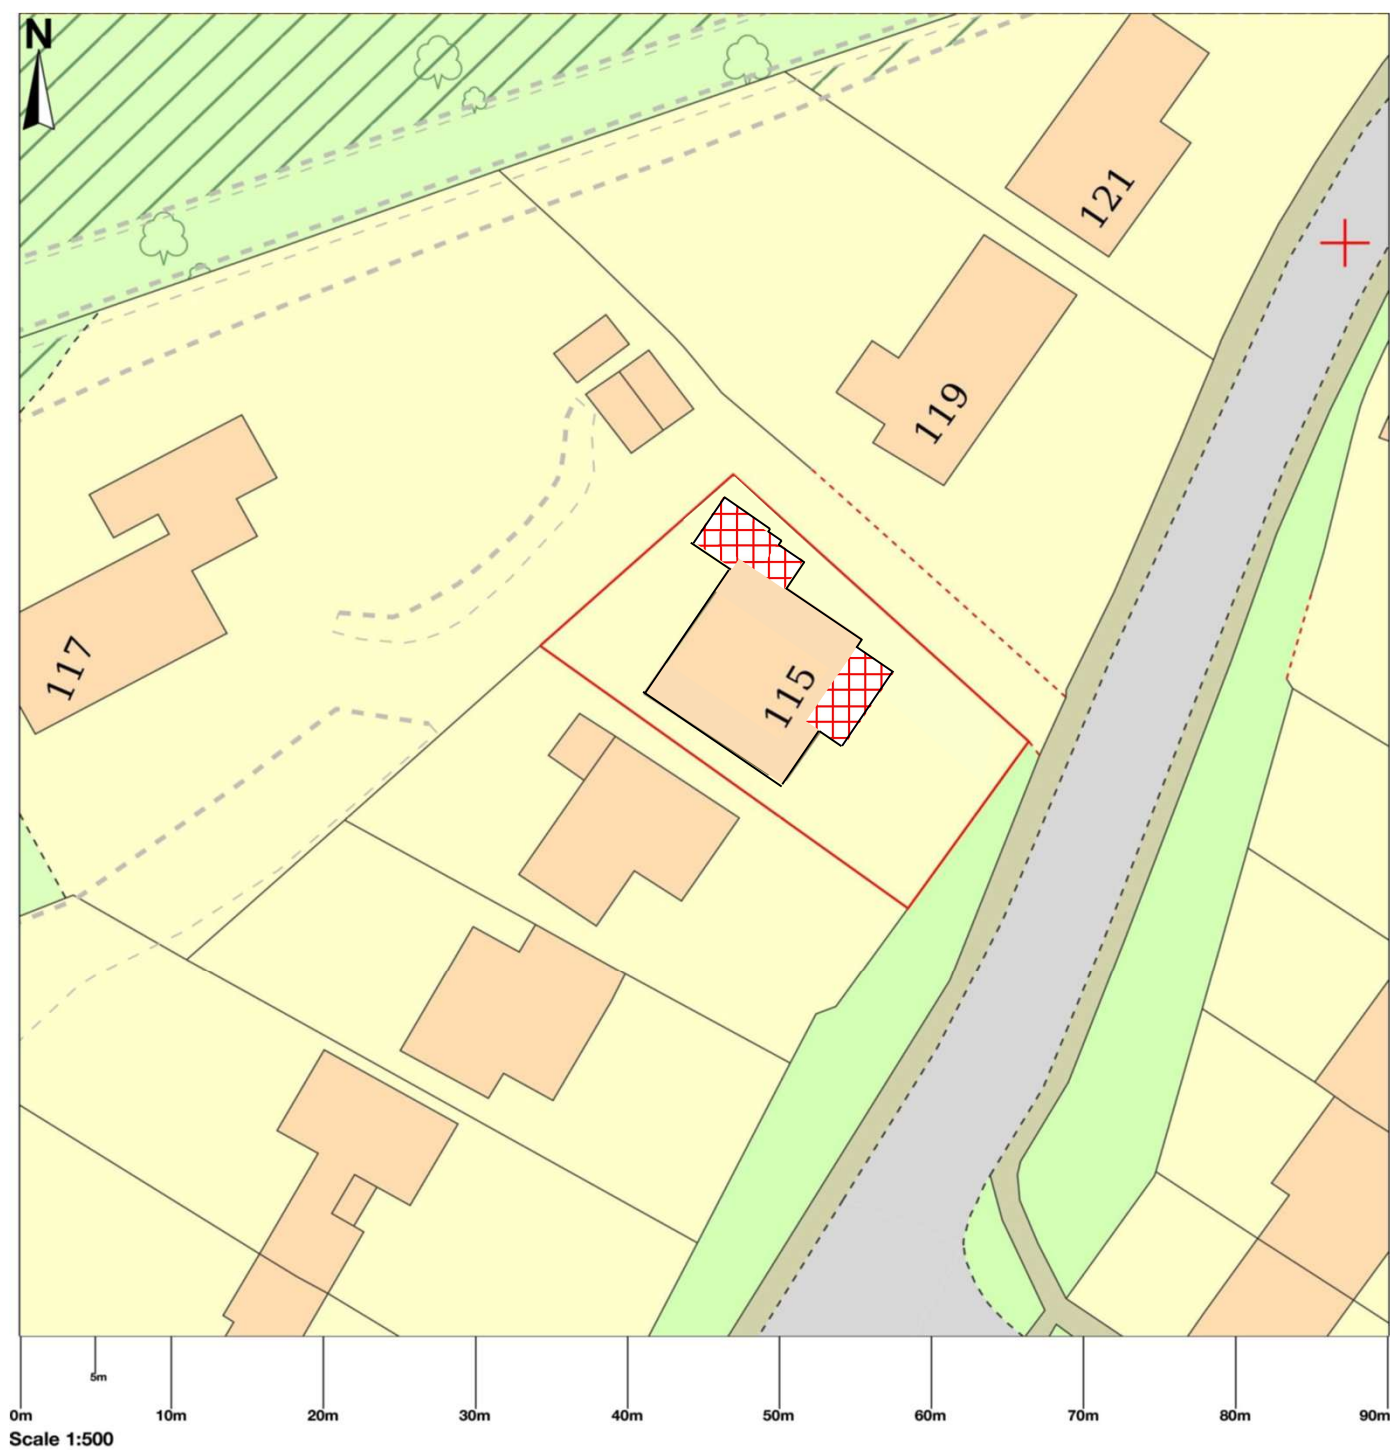

115 Western Avenue, Woodley, Reading RG5 3BL - PROPOSED BLOCK PLAN

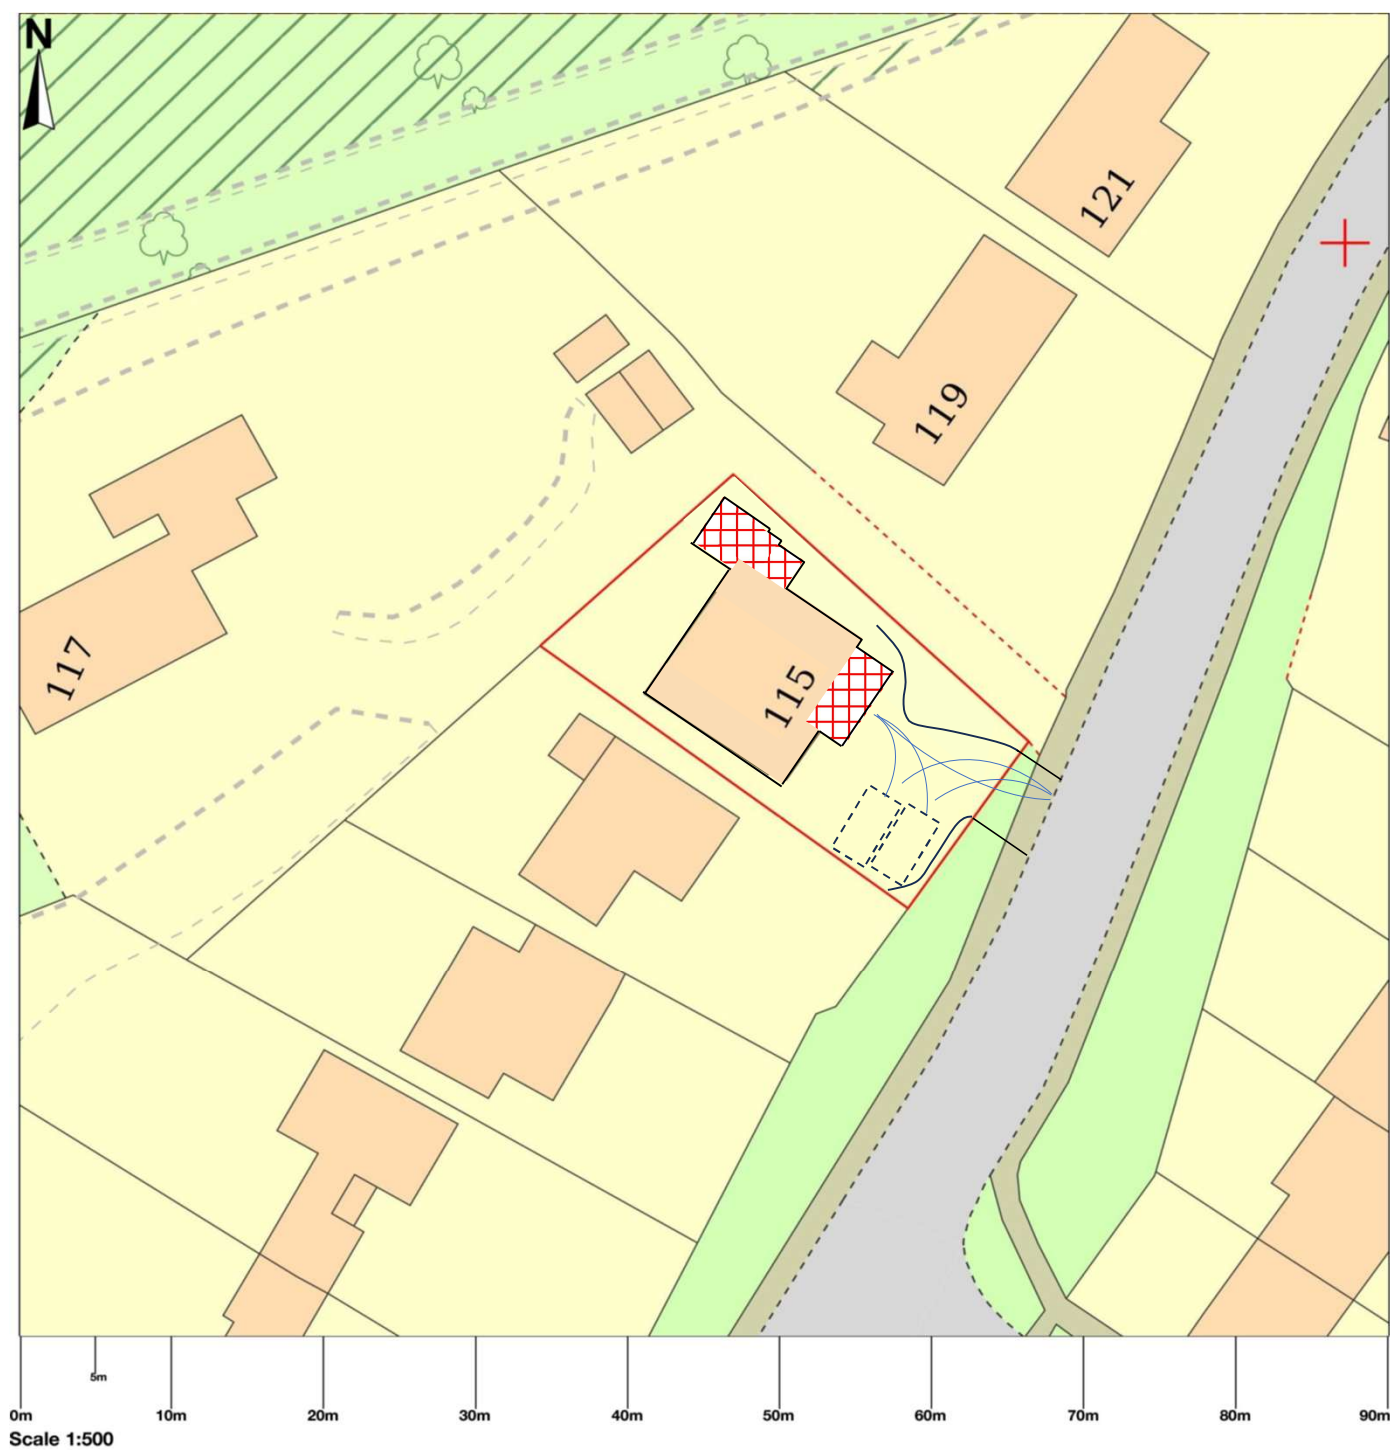

115 Western Avenue, Woodley, Reading RG5 3BL - PROPOSED PARKING PLAN



115 Western Avenue, Woodley, Reading RG5 3BL - LOCATION PLAN