
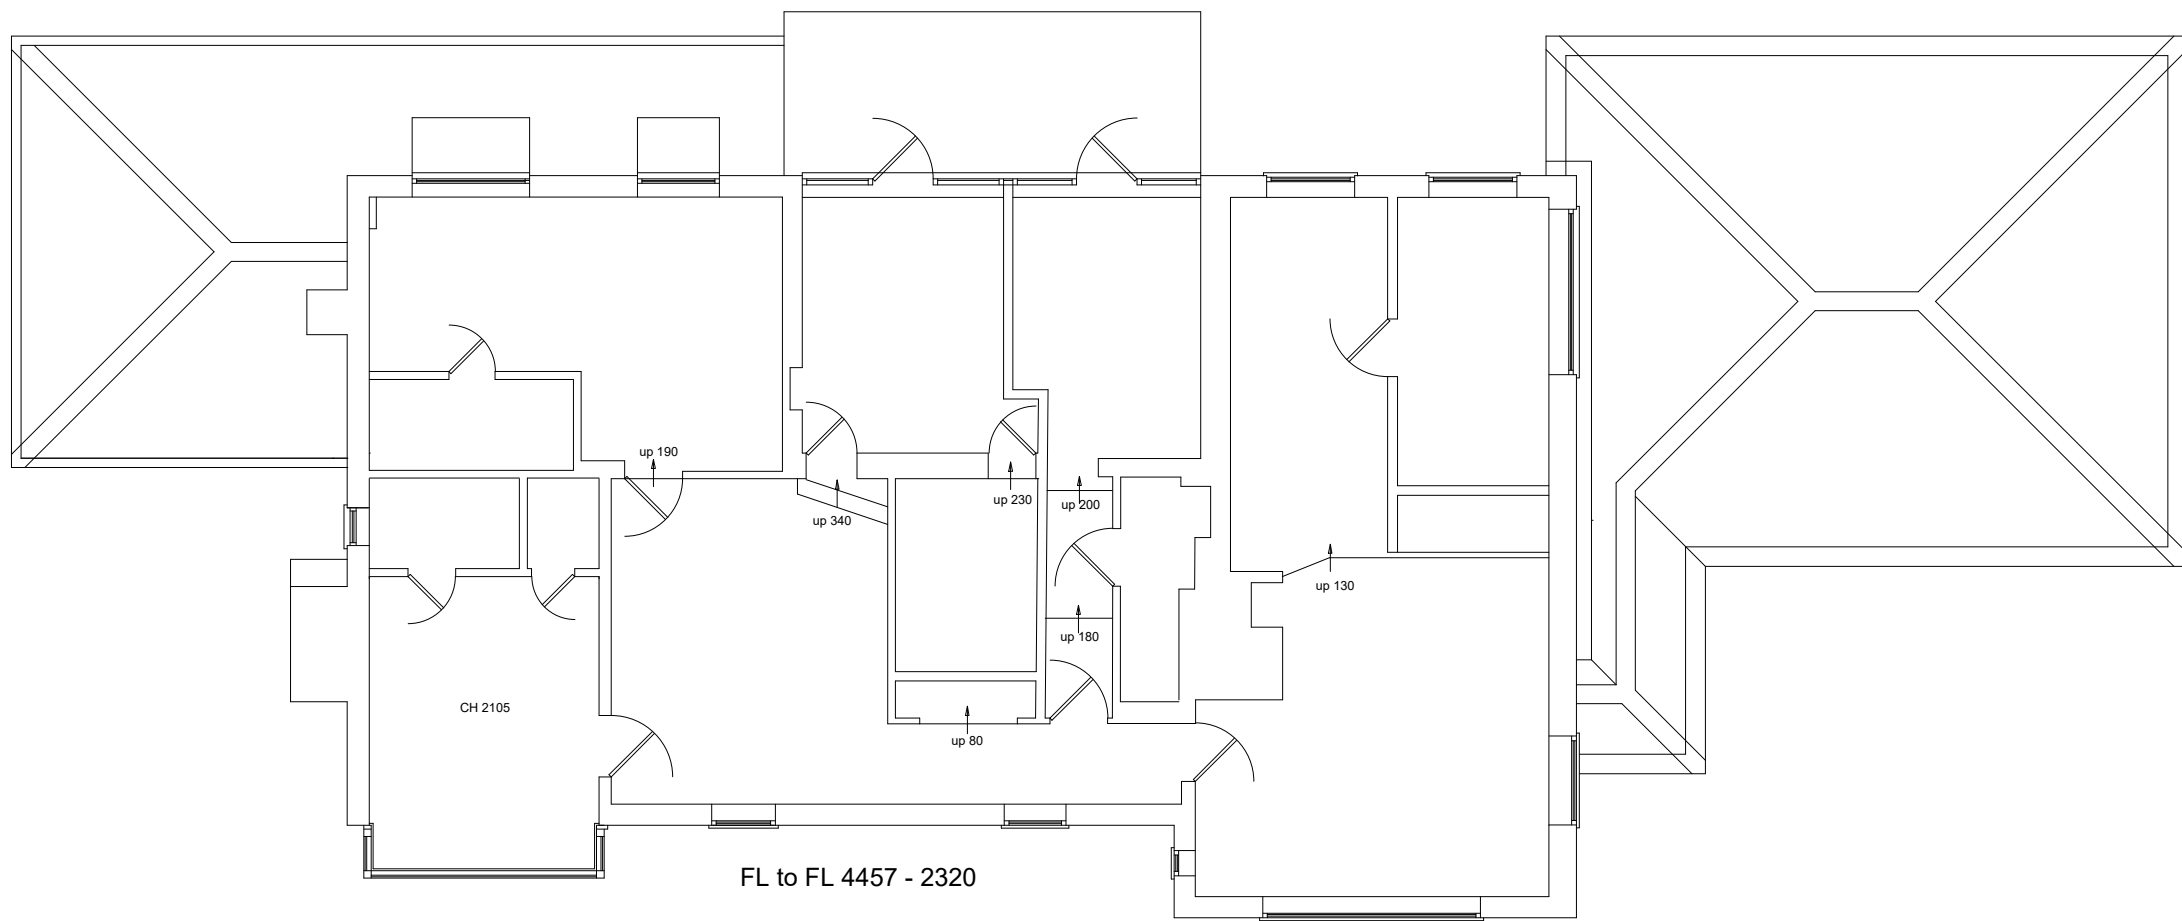
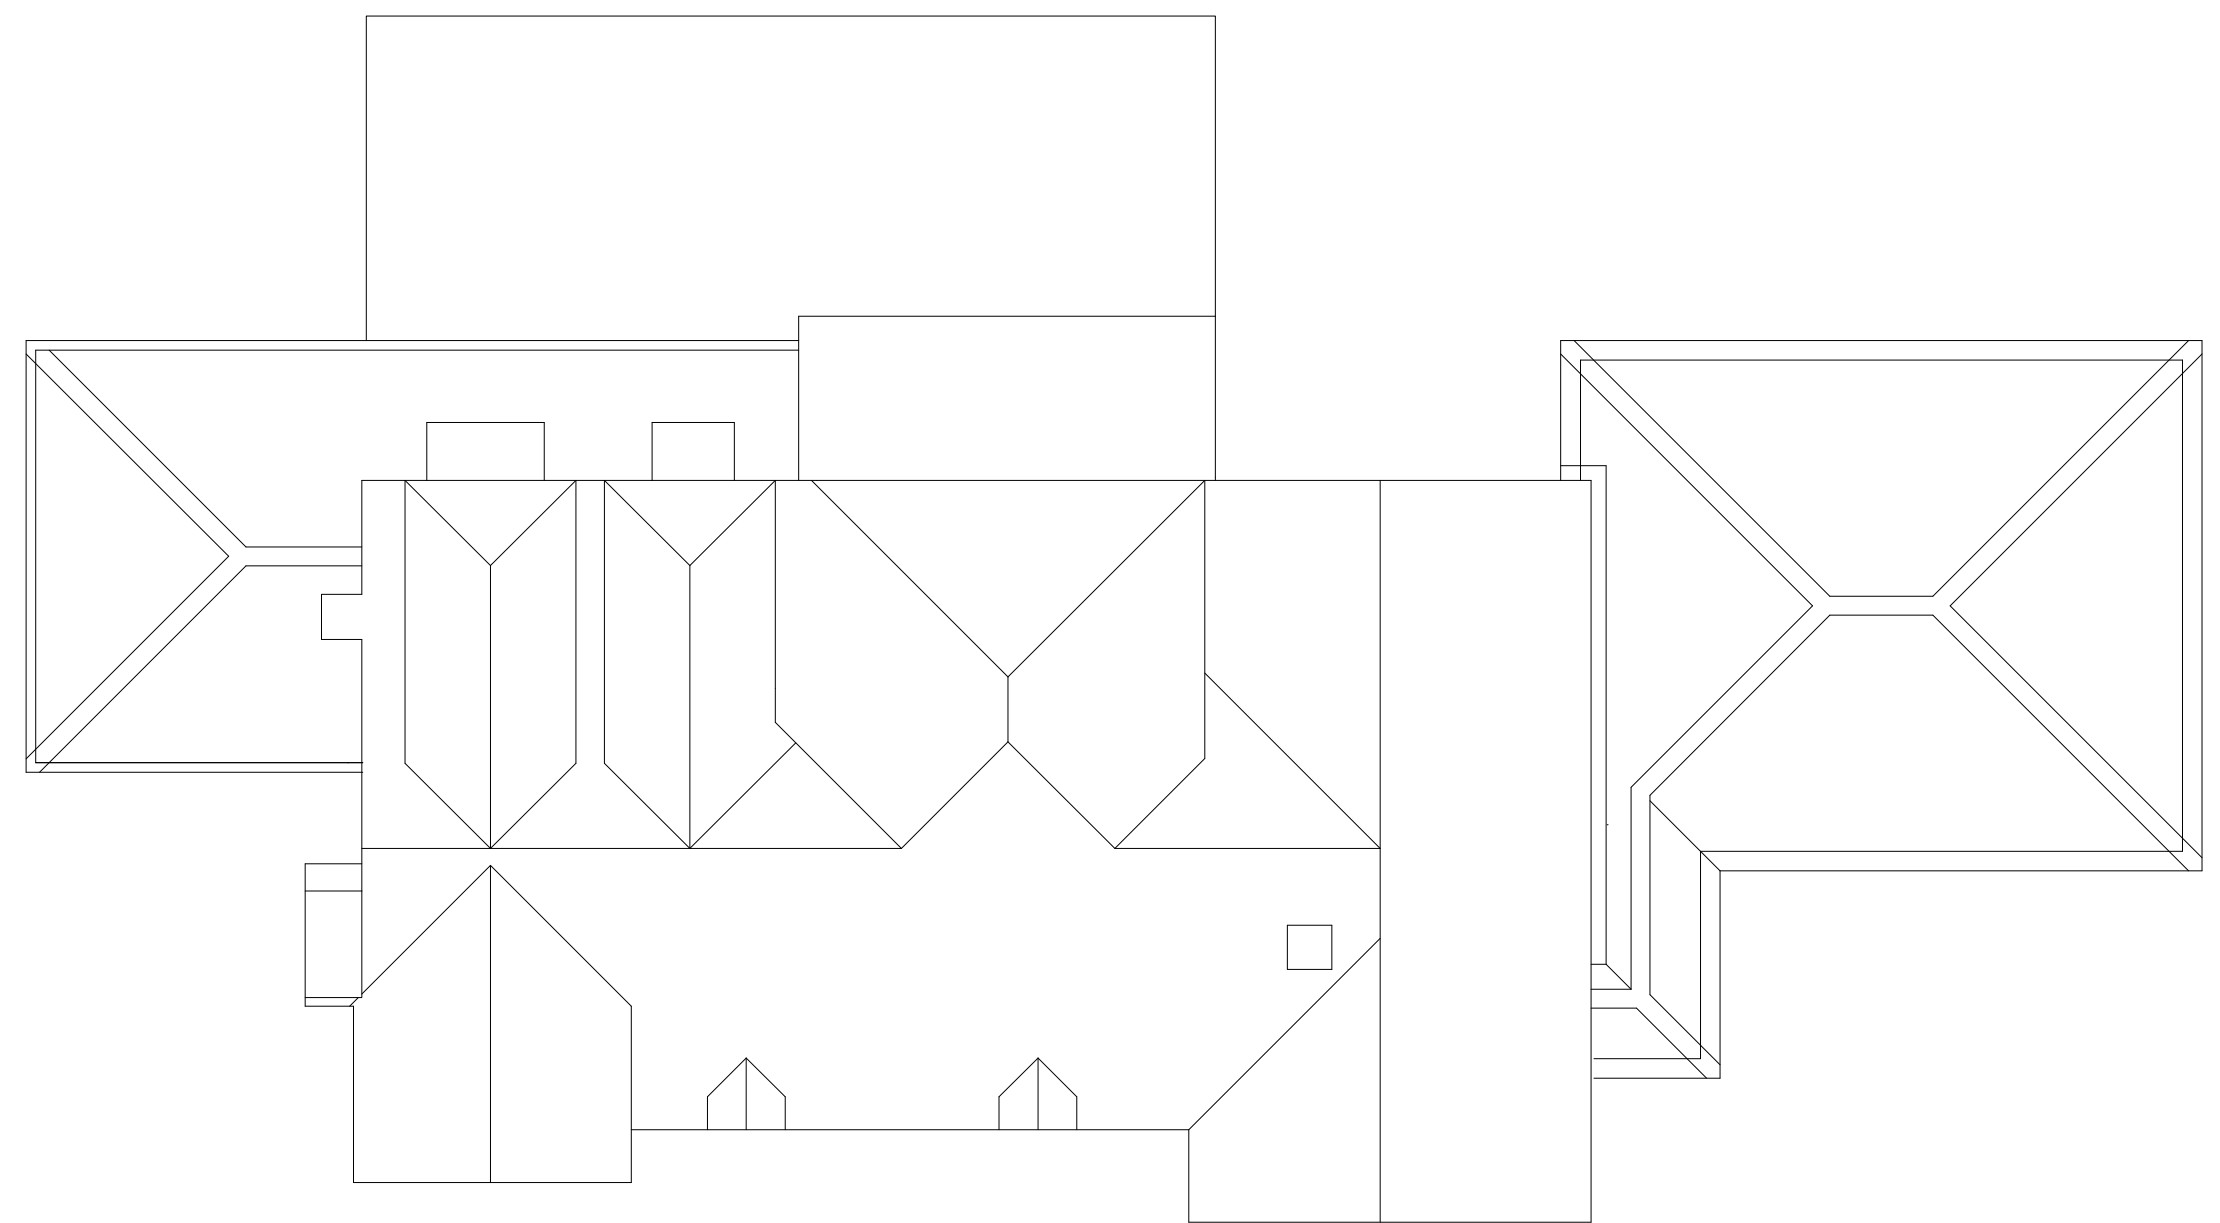
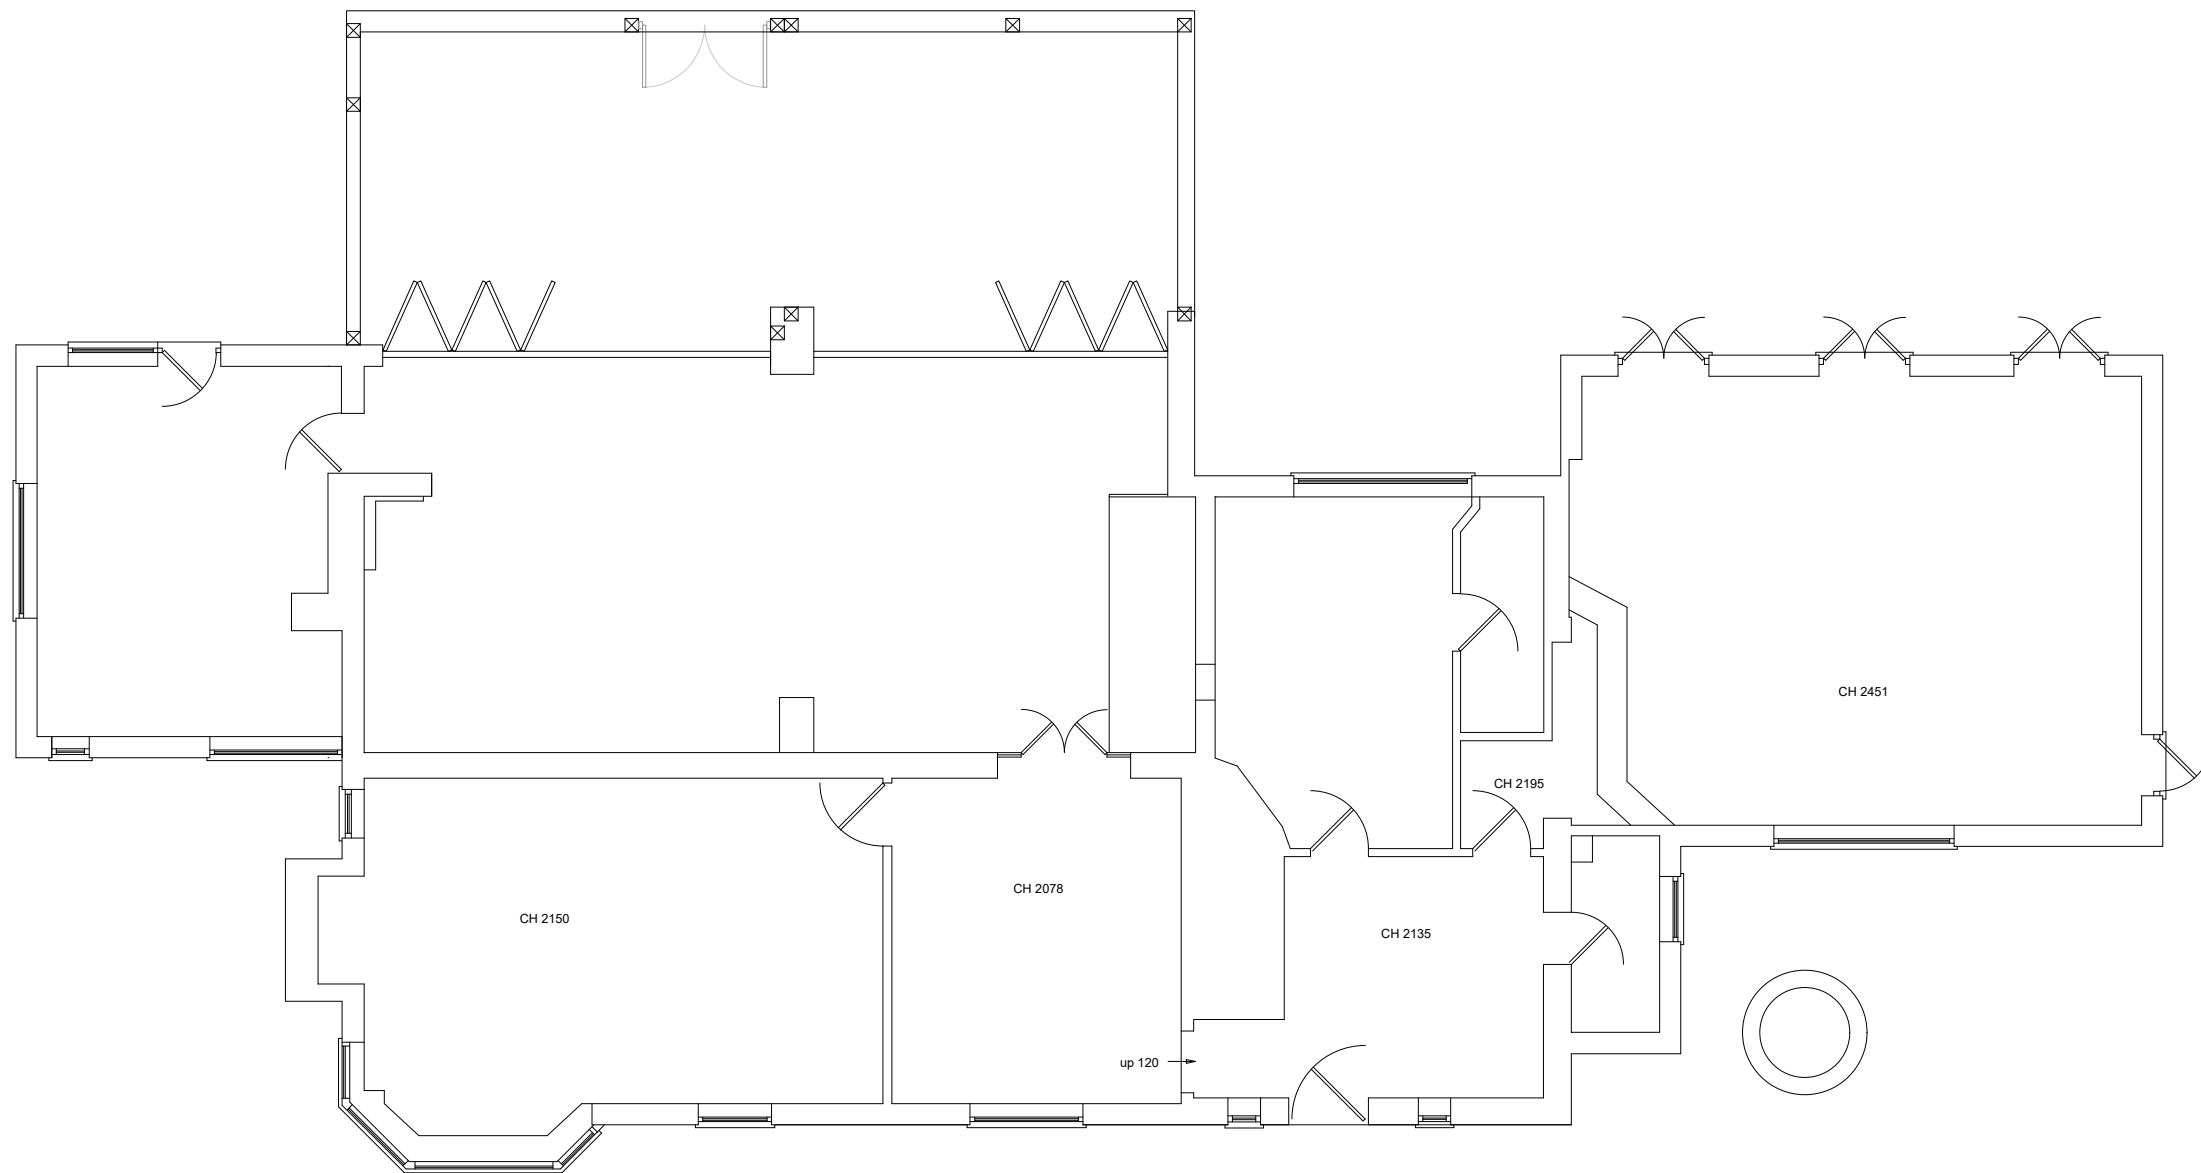


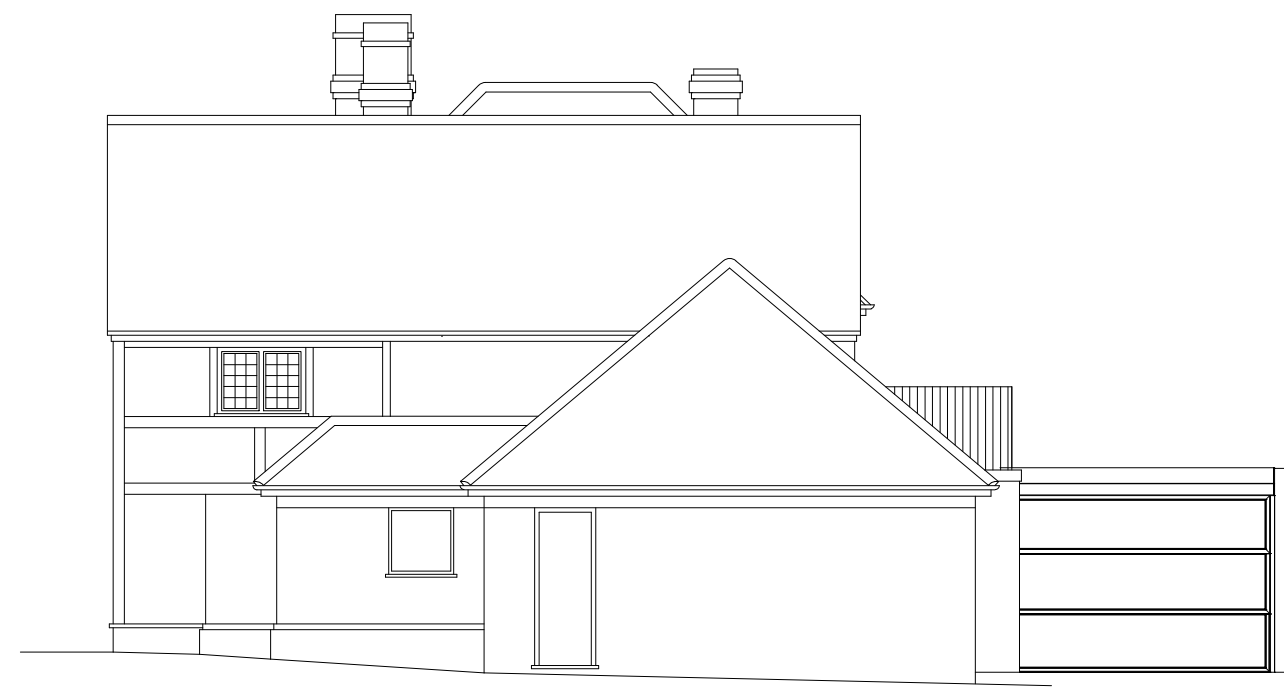

Project:
Juddings Farm
Juddings Lane
Sally Hill
RE7 1UR

Title:
Side Extension

Drawing:
Existing Plans & Elevations

Scale:
1:100 @ A1

Dwg Date:
19/01/23

Drawing Number:
001

0 1 2 3 4 5
Meters