
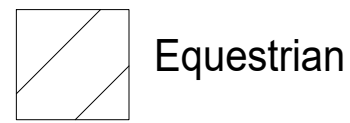


Jouldings Farm

Co Const & UA Bdy

© Crown copyright and database rights 2022 OS 100038864
Reproduction in whole or in part is prohibited
without the permission of Ordnance Survey.

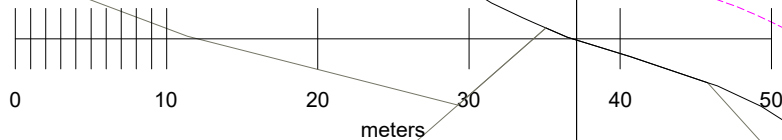

Project: Jouldings Farm Jouldings Lane Farley Hill RG7 1UR	
Title: Demolition of existing side extension and replace with 2 storey extension	
Drawing: Proposed Block Plan	
Scale: 1:500 @ A3	Drg Date: 04/09/24
Drawing Number: 003	