



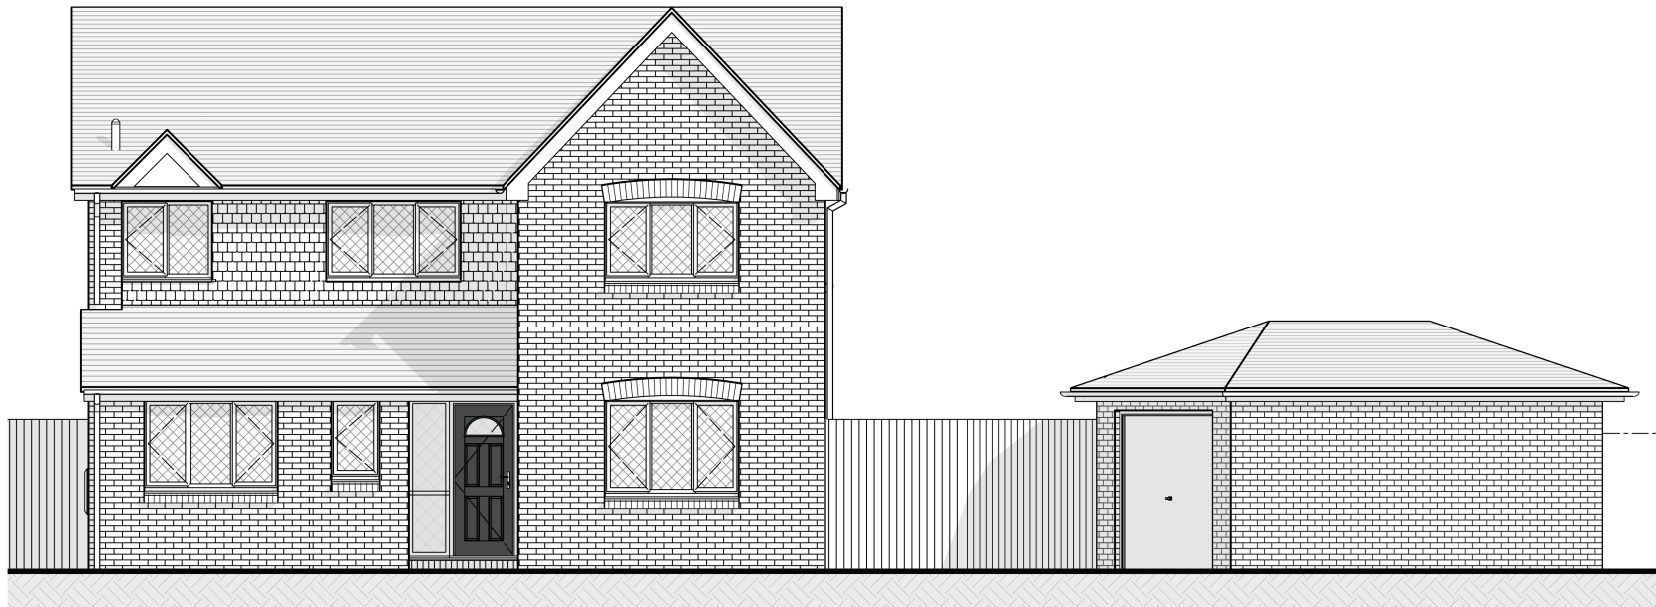

EXISTING SOUTH-WEST (FRONT) ELEVATION
Scale 1 : 100

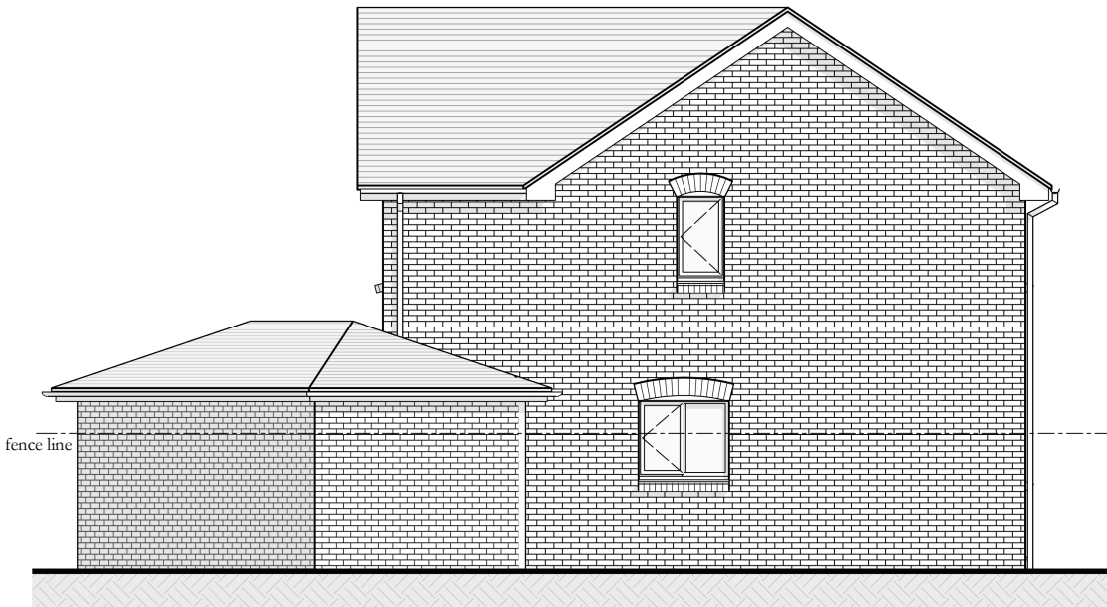

EXISTING SOUTH-EAST (SIDE) ELEVATION
Scale 1 : 100



EXISTING NORTH-EAST (REAR) ELEVATION
Scale 1 : 100



EXISTING NORTH-WEST (SIDE) ELEVATION
Scale 1 : 100

Scale (Scale 1:100 at A3) 01,0002,0003,0004,0005,000					Project Location		Scale	1 : 100	Drawing No.
					23 COTTERELL GARDENS, TWYFORD, READING, BERKSHIRE. RG10 0XP		Sheet Size	A3	JMR-25004-006-A
					Project Description		JMREDMAN ARCHITECTURE Jamie M. Redman MCIAT Jamie@jmr.co.uk 07823774153 www.JMRedman.co.uk		
					SINGLE STOREY SIDE EXTENSION				
					Drawing Title				
© Copyright of J M Redman Architecture. No disclosure or copy may be made without the written permission of J M Redman Architecture. All dimensions to be verified on site, all works to comply with current building regulations				Client		EXISTING ELEVATIONS			
				MR. & MRS. BRUNSDEN					
				Rev. A planning issue JMR 25/07/2025					
				0 preliminary issue for comment JMR 20/06/2025					
				Rev. Revision Details By Date					
				Date 25/07/2025 Drawn JMR					