



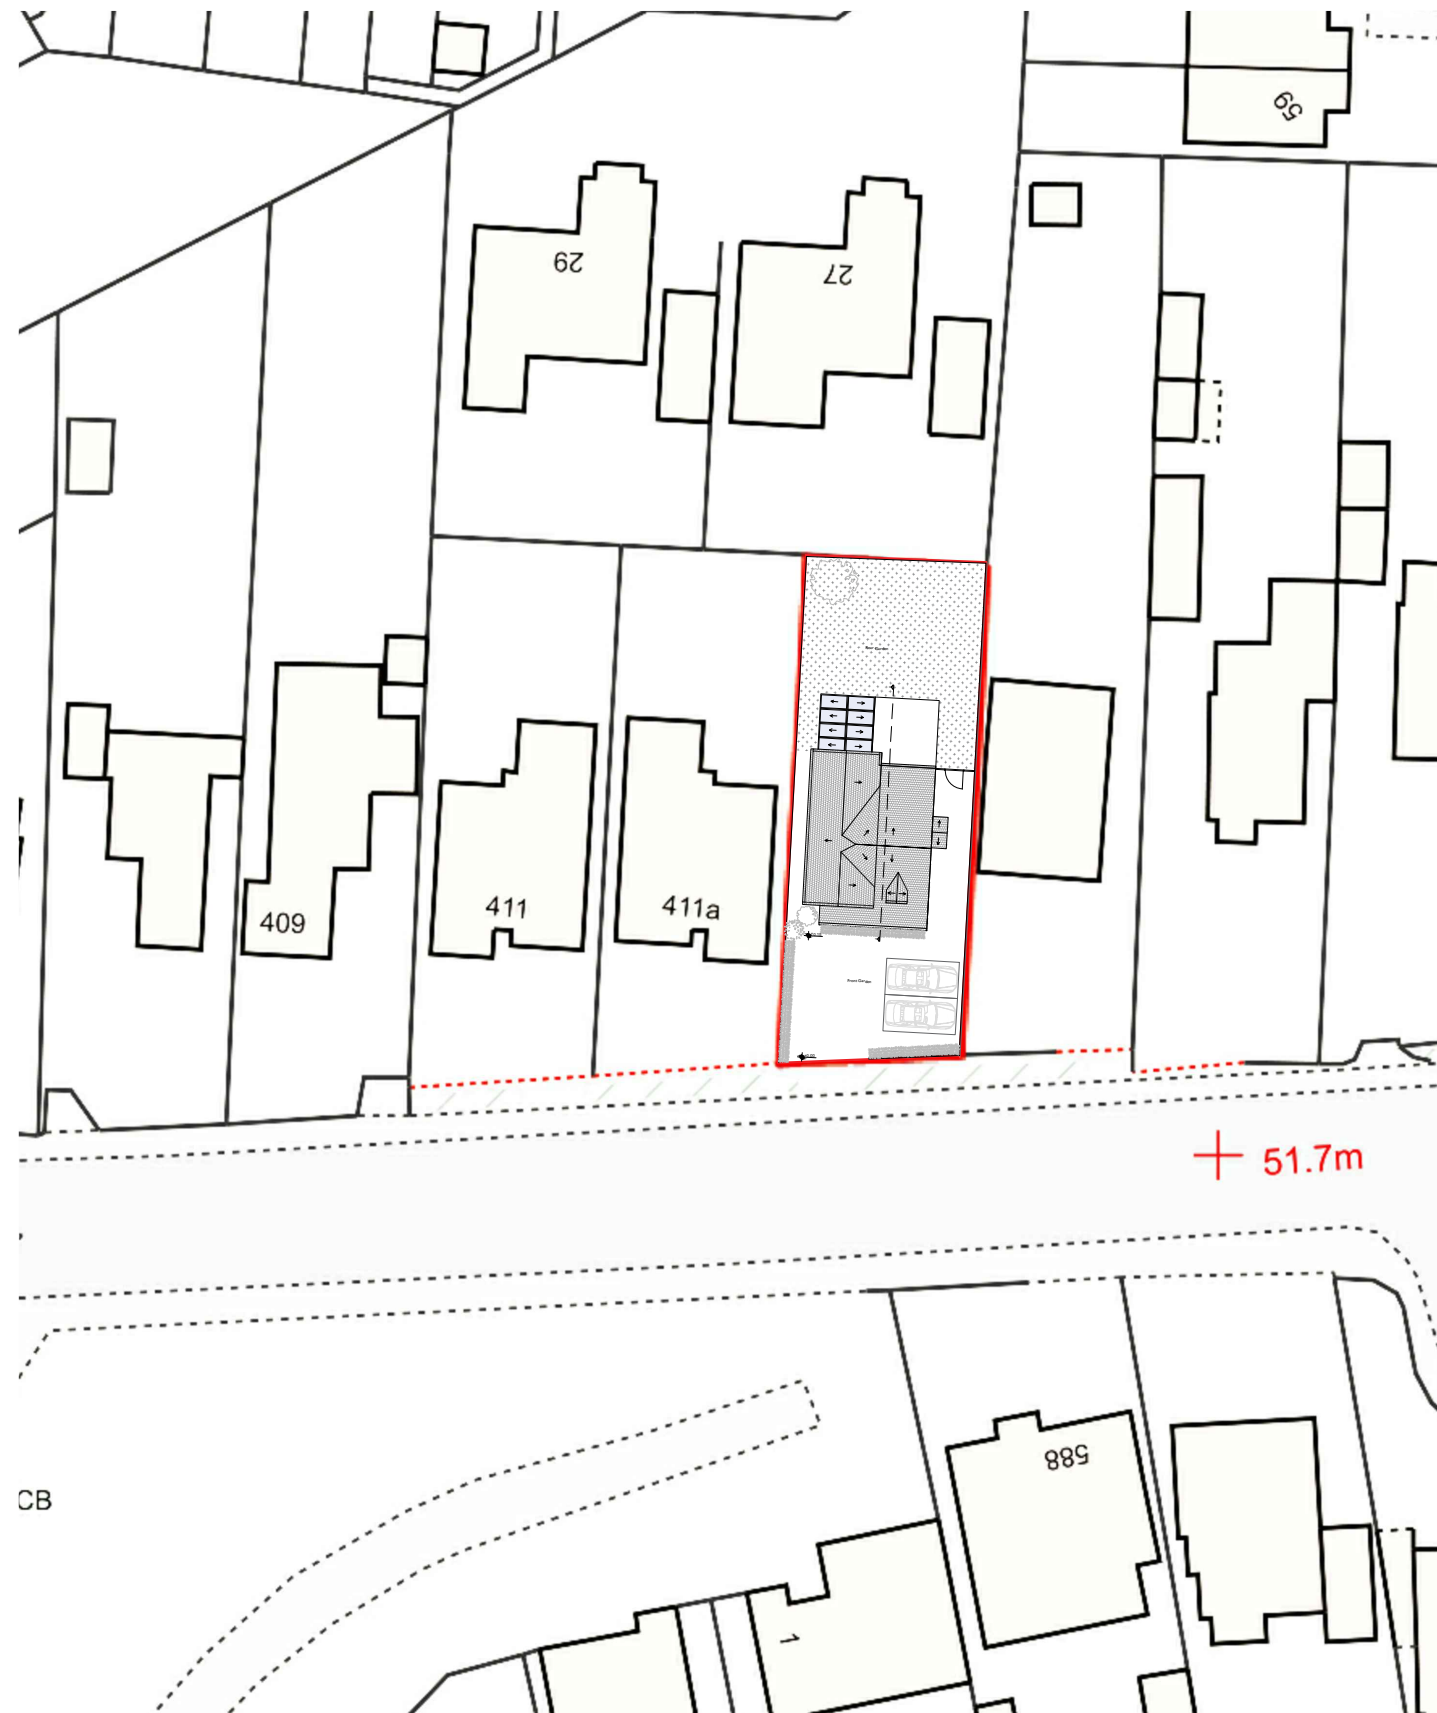

Any dimensions shown should be checked on site.
Designs are not coordinated with engineer projects.
Not for construction purposes.

Block Plans are scaled from the Ordnance Survey Location Maps.
Please see the licence number for the Os Maps in the Location Plans

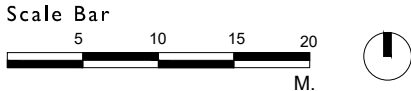

HOMZ
DESIGN | PLAN | BUILD
www.homz.uk / 0 330 818 3001

Drawing Title: Proposed Block Plan
Drawing: 03_413 Wokingham Rd_Proposed Block Plan_V2
Drawing Number: H-0196
Site Address: 413 Wokingham Road, Earley,
Reading, Wokingham, RG6 7EL

Scale : 1/500 at A3
Revision : V2
Date : 30.04.2025