

B B

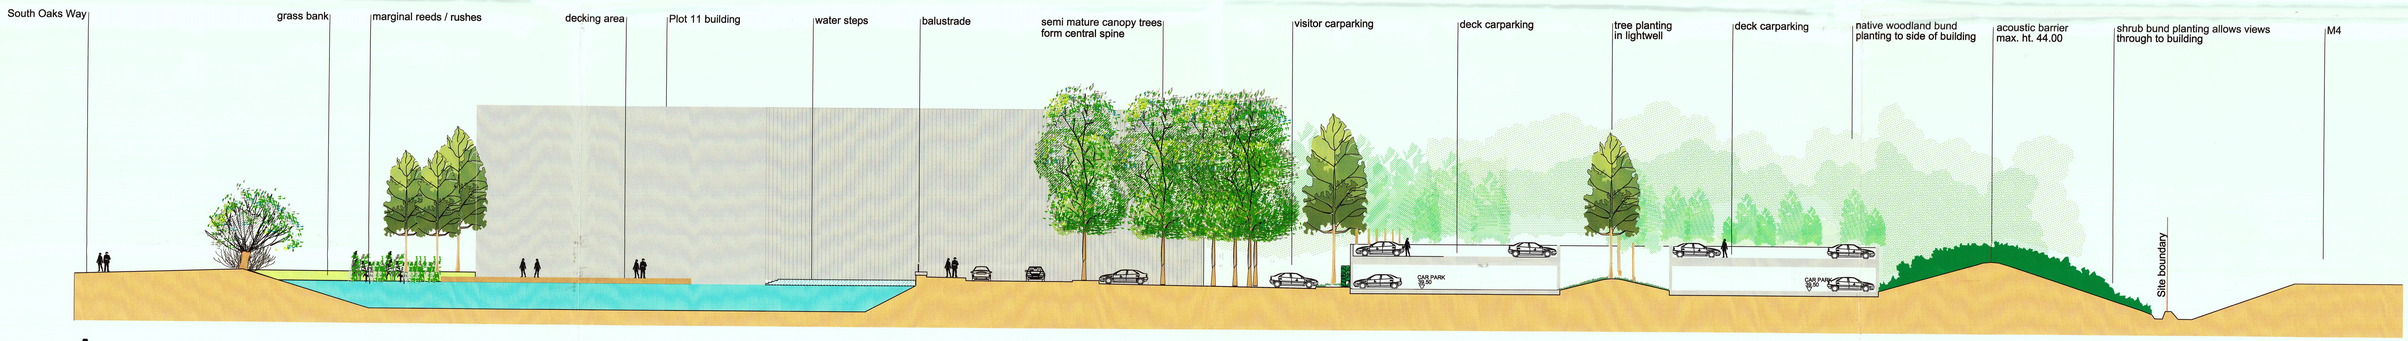

A A

29.AUG.2000 2223

no.	revision	date	by	check

DO NOT SCALE

© Copyright Edwards Gale Chartered Landscape Architects 2000

status: PLANNING

project: GREEN PARK PLOT 11

client: PRUDENTIAL PORTFOLIO MANAGEMENT LTD

architect: EPR

engineer: WHITBY BIRD

Edwards Gale
Chartered Landscape Architects

EDCO Design Limited
16 West Barnes Lane
London
SW20 0BU

tel: 020 8944 1940
fax: 020 8944 1117
E.mail: info@edwardsgale.com

PROPOSED CROSS SECTIONS

scale 1:200 drawn by SEJ date 22 08 00

C013-006 rev