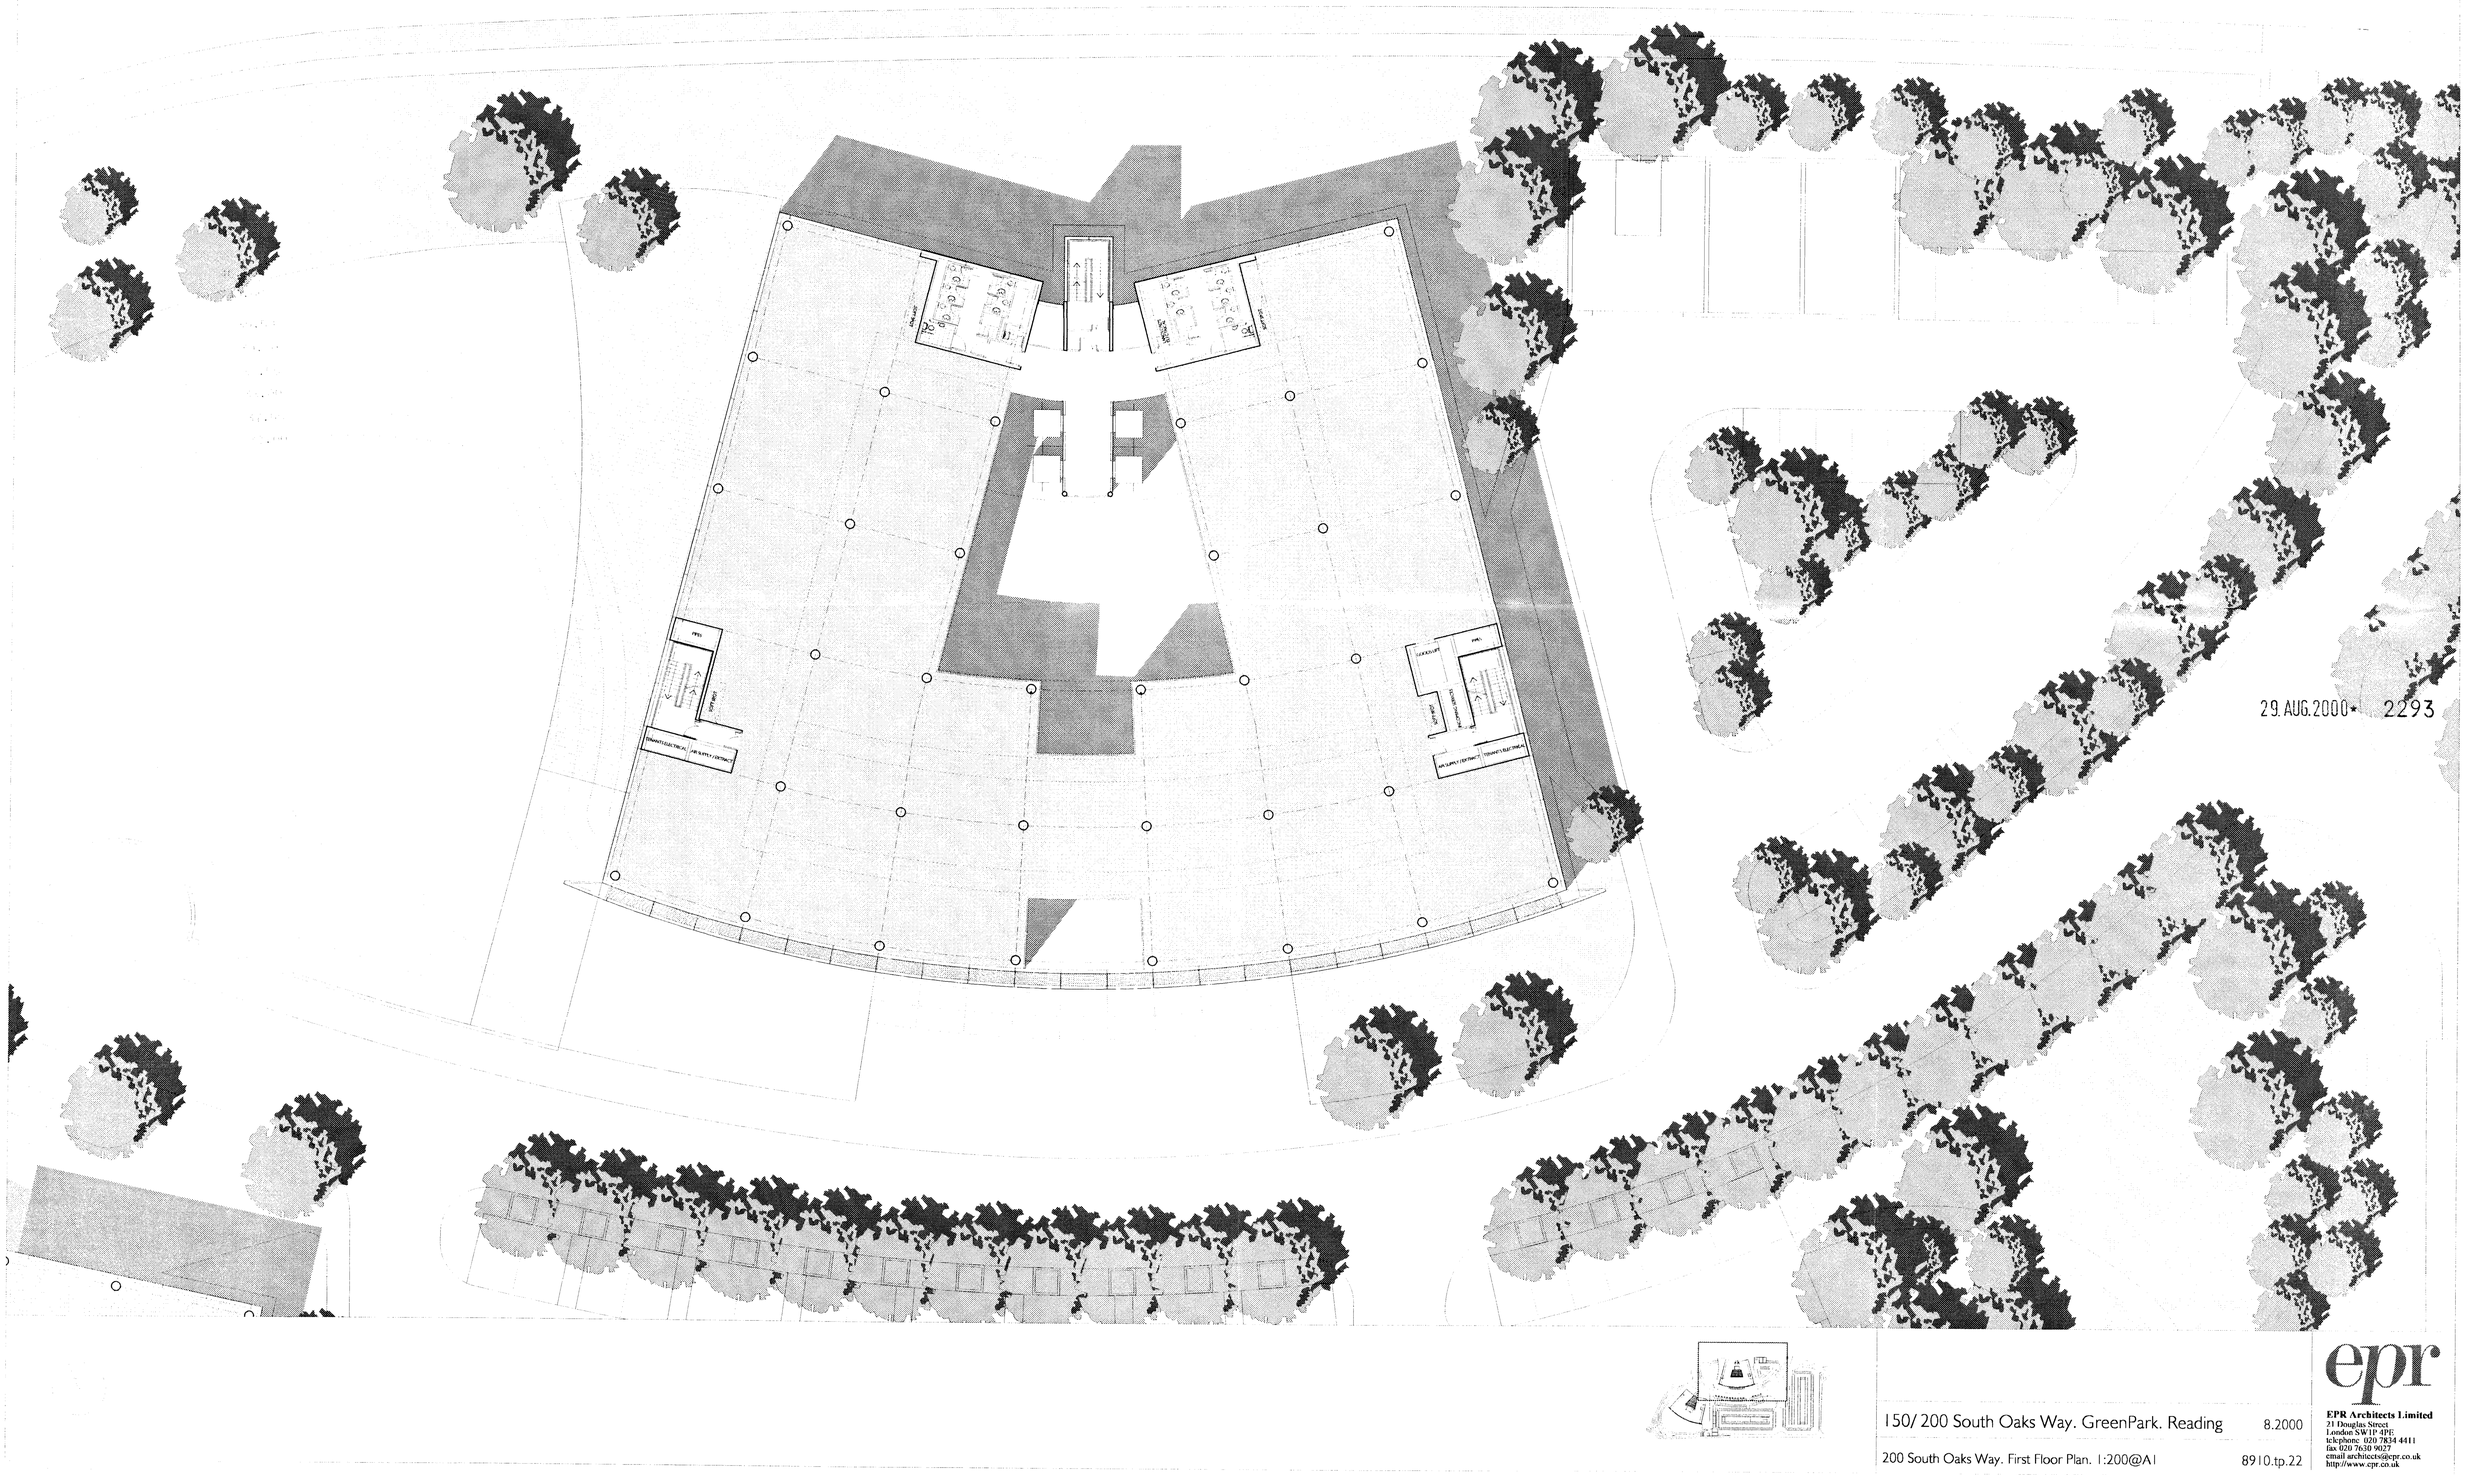

150/ 200 South Oaks Way. GreenPark. Reading 8.2000

200 South Oaks Way. First Floor Plan. 1:200@A1 8910.tp.22

epr

EPR Architects Limited
21 Douglas Street
London SW1P 4PE
telephone 020 7834 4411
fax 020 7630 9027
email architects@epr.co.uk
http://www.epr.co.uk