



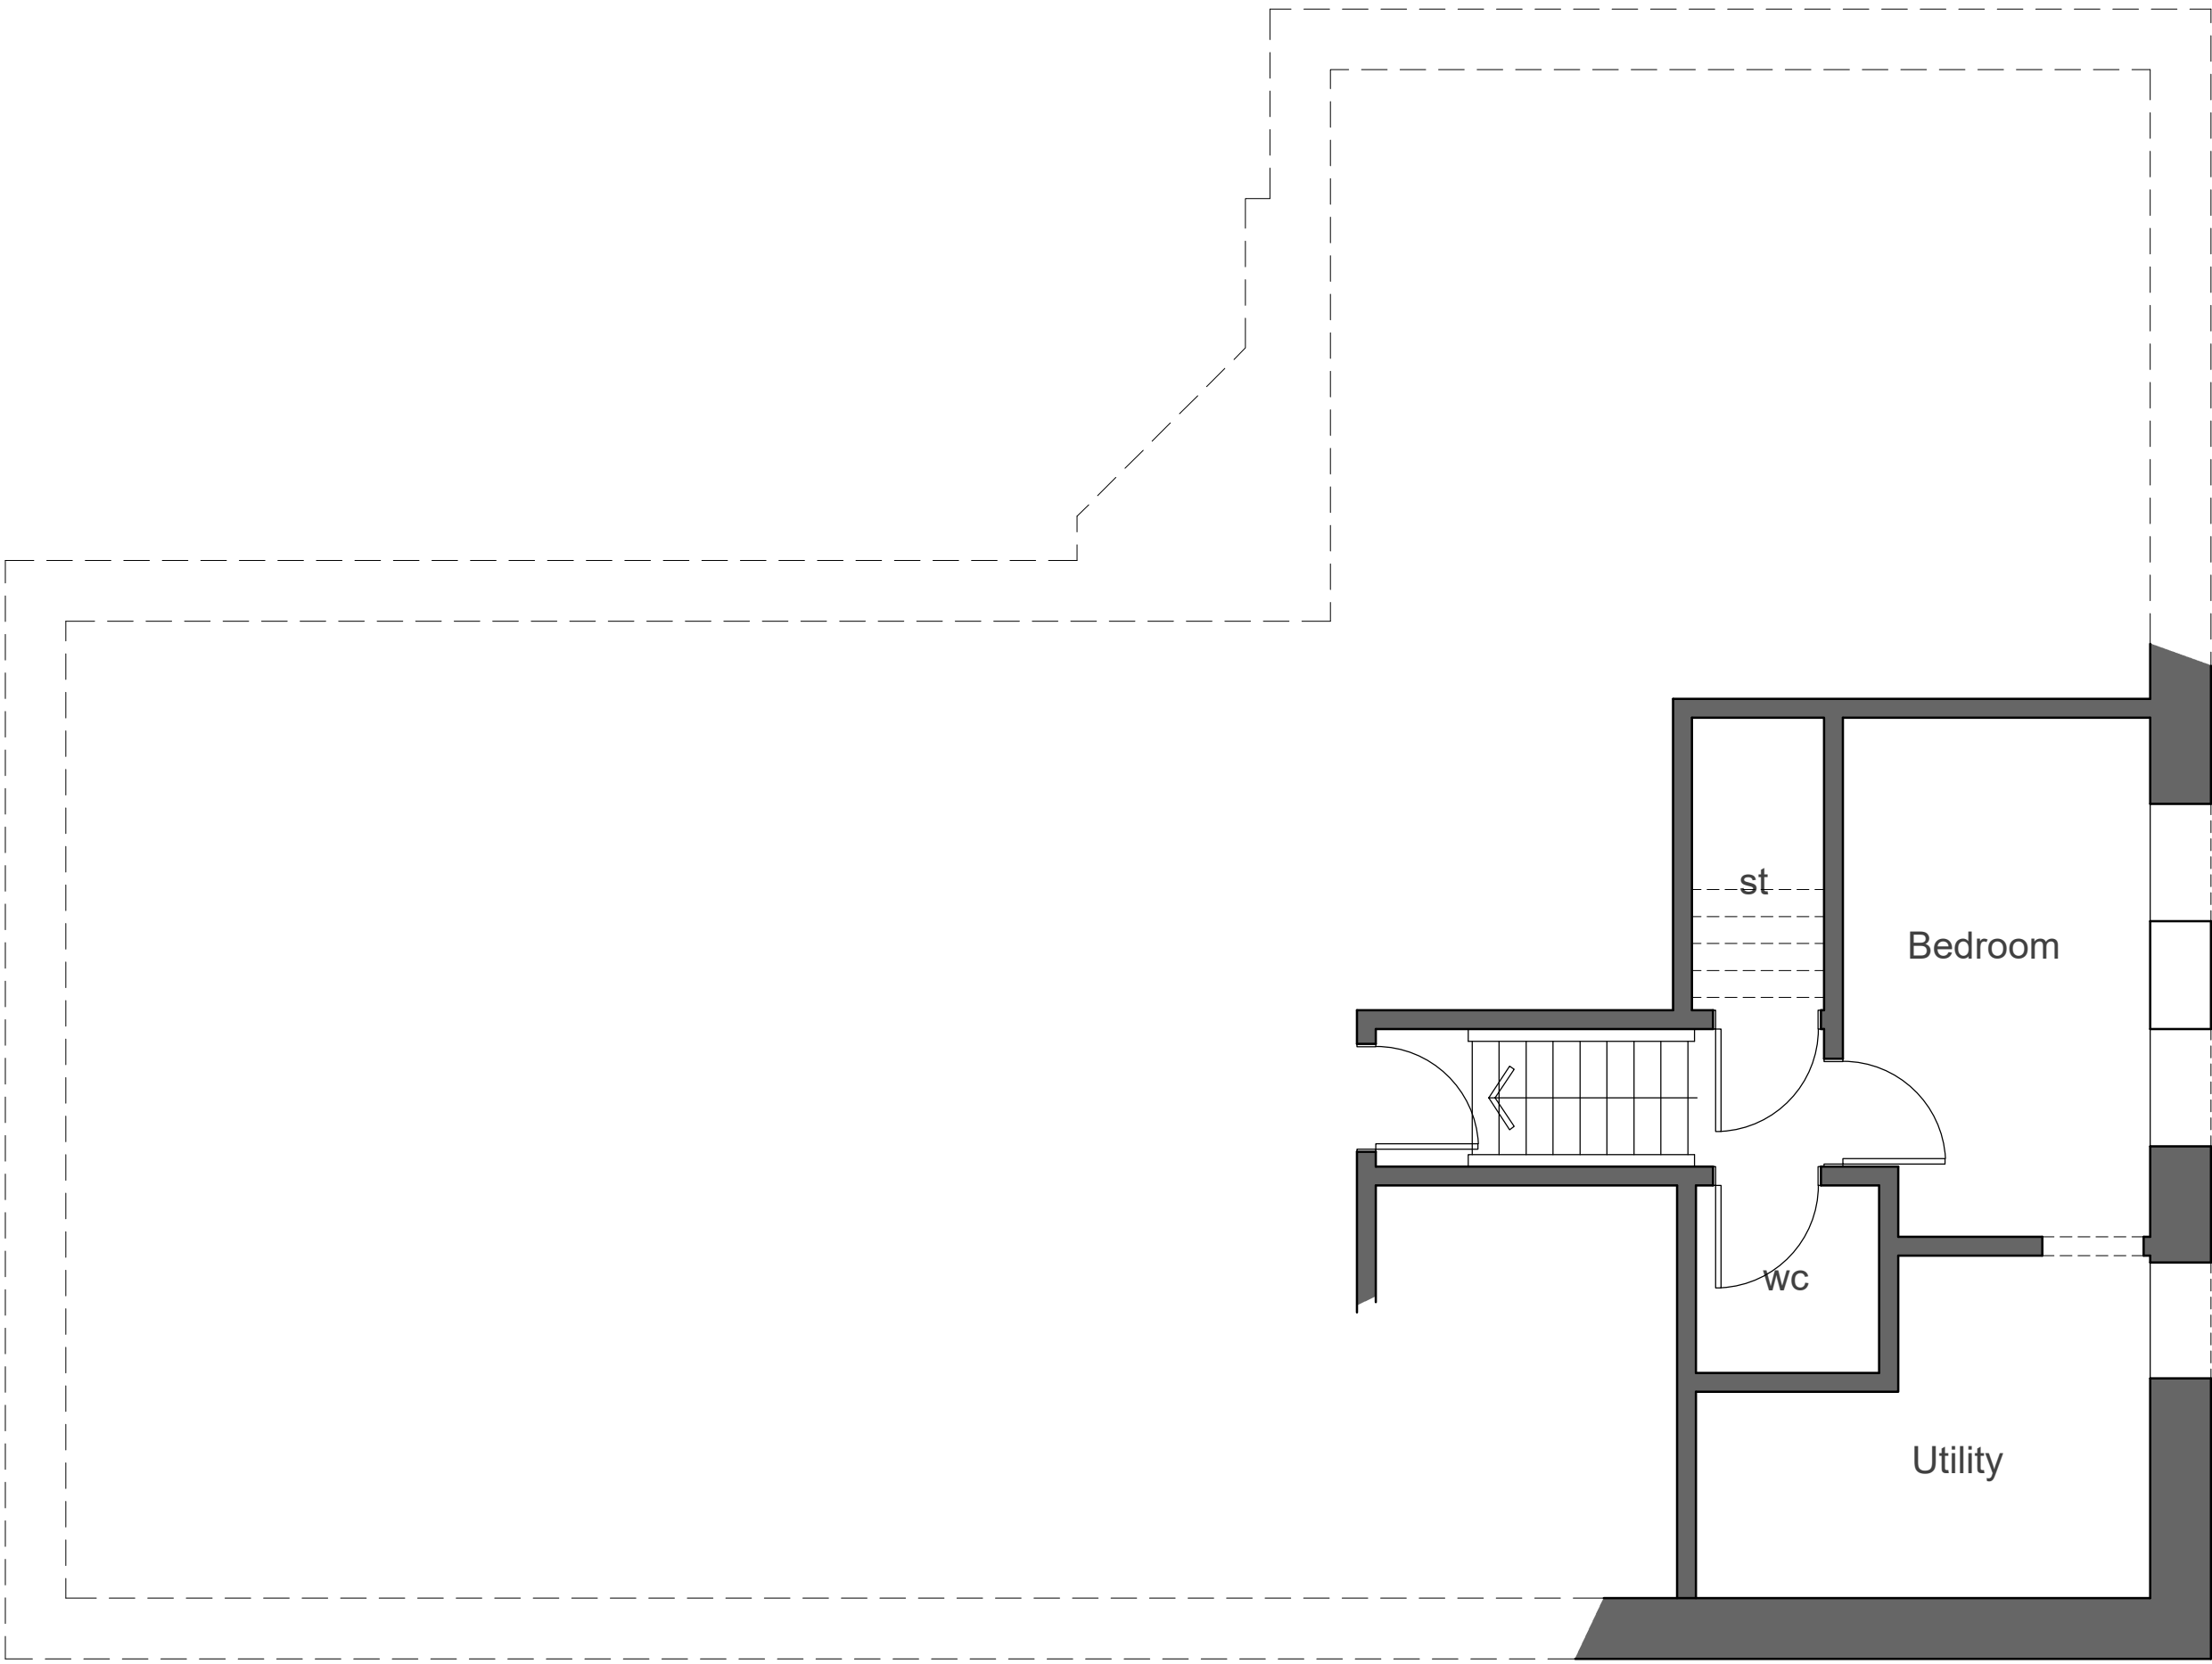

Lower Ground Floor Plan 1:50 Scale

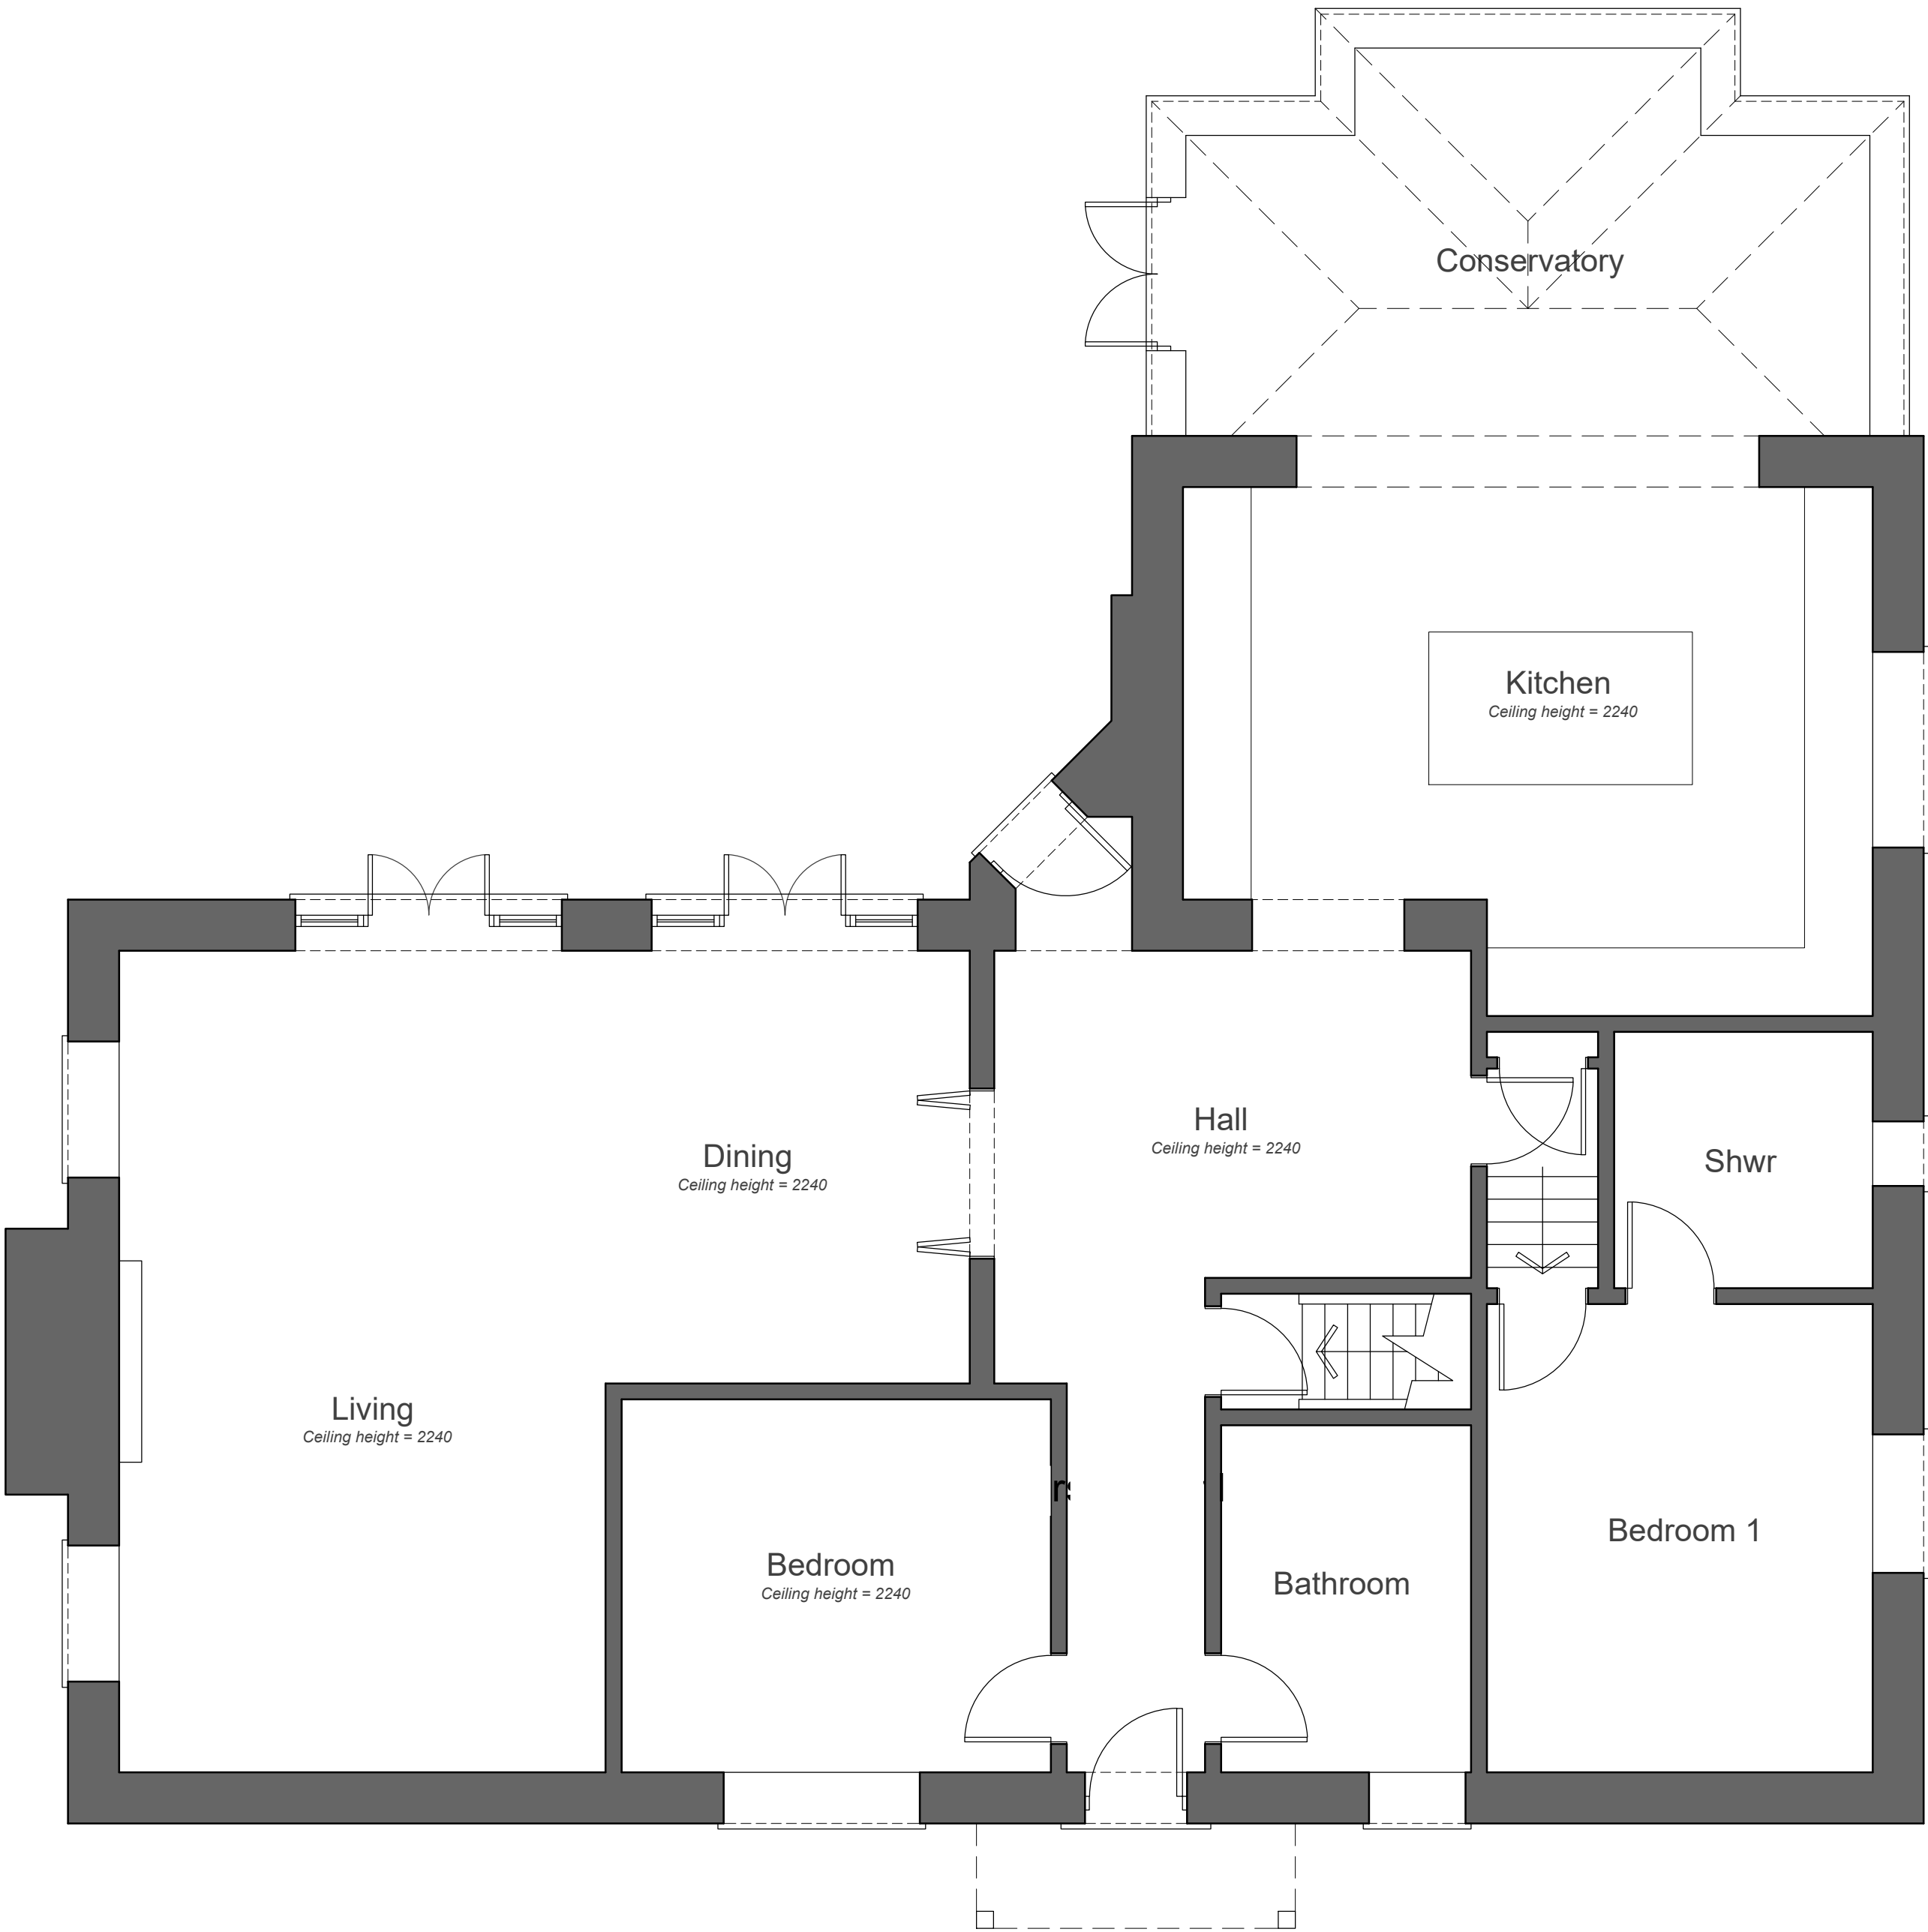

Ground Floor Plan 1:50 Scale