EXISTING Location Plan (1:1250@A3)



© Crown copyright 2026 Ordnance Survey 100053143

(1:500@A3) EXISTING Block Plan

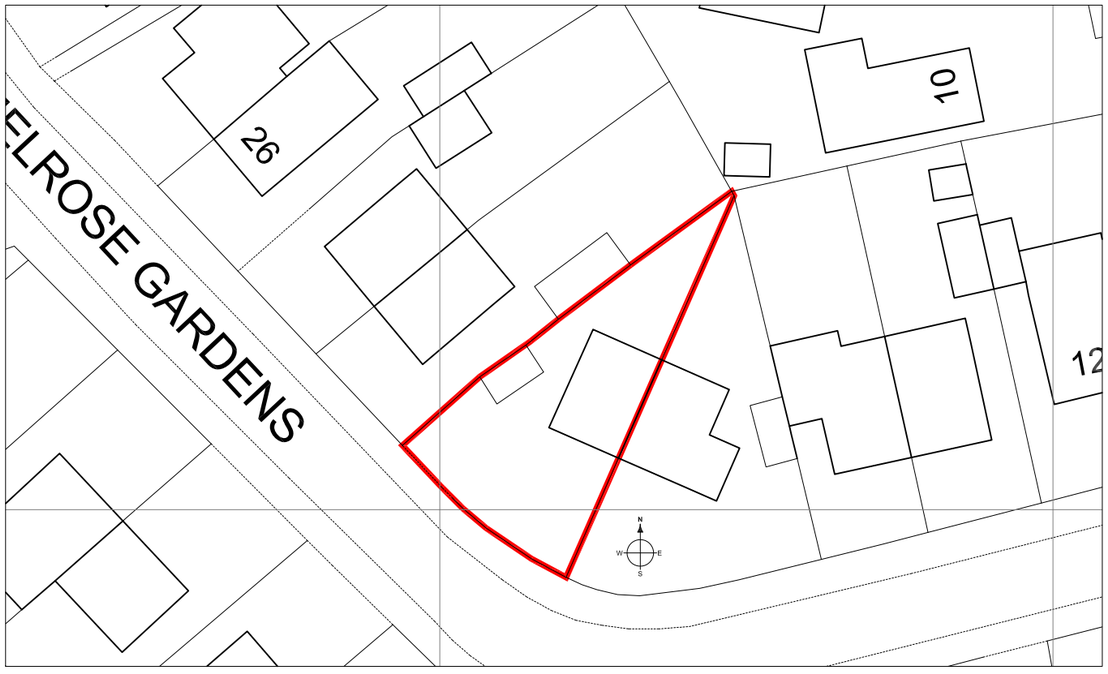

PROPOSED Block Plan (1:500@A3)

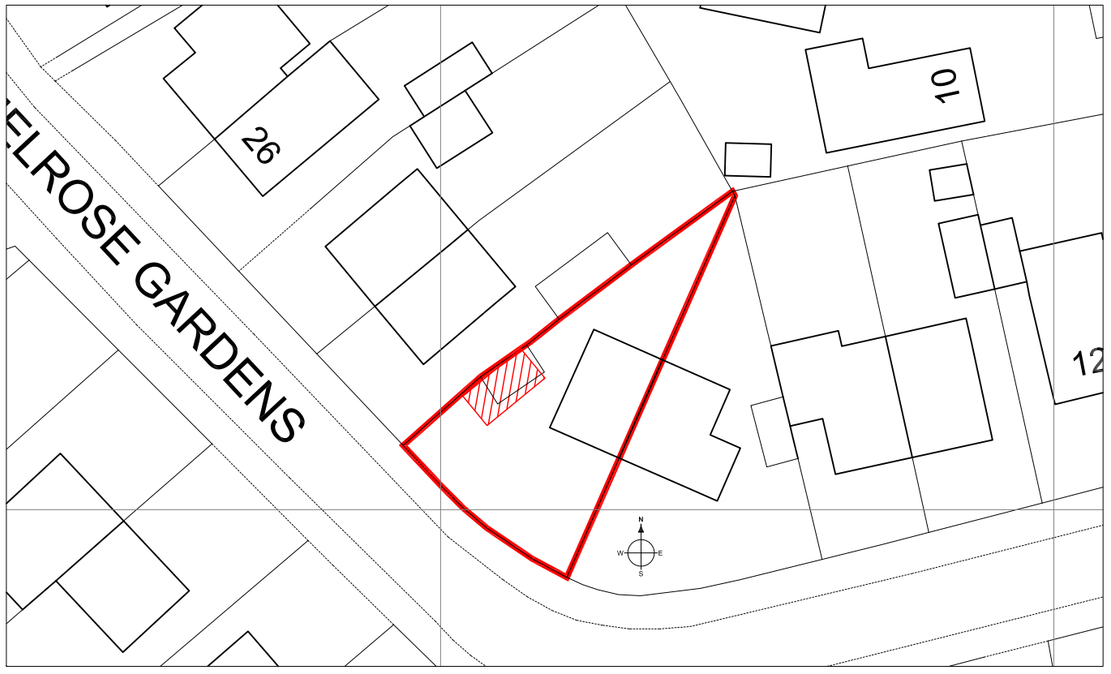

COPYRIGHT
copyright © this drawing may not be copied (in whole or in part), retained or disclosed without the prior written consent of the planning office limited.

SCALE
dimensions should be scaled with care, contractors must verify all dimensions before starting work, any discrepancies are to be reported to the planning office limited

+ Revisions:

★	drawing created	02.11.26
A	door / window alterations to garage	04.11.26
B	further Information added	12.11.26

tpo DESIGN +

+ Site Address:
20 Melrose Gardens
Arborfield Cross
Reading, RG2 9PZ

+ Client:
Miss Major & Mr McCarthy

+ Project Title:
Replacement Garage & Associated Landscaping

+ Drawing Title:
Existing Location Plan / Existing & Proposed Block Plans

+ Drawing Scale: 1:50@A3
+ Issue Date: 12.11.26

+ Drawn by: BRC
+ Revision: B

+ Drawing Number:
TPO840-01-00B

+ Drawing Issue Status:
P L A N N I N G

TPO Design + (The Planning Office Limited)
25 Peppard Road, Sonning Common, RG49SS
T: 07747 561463
E: enquiries@tpodesign.co.uk
W: www.tpodesign.co.uk