
CENTRE COORDINATES: 476595 , 173415

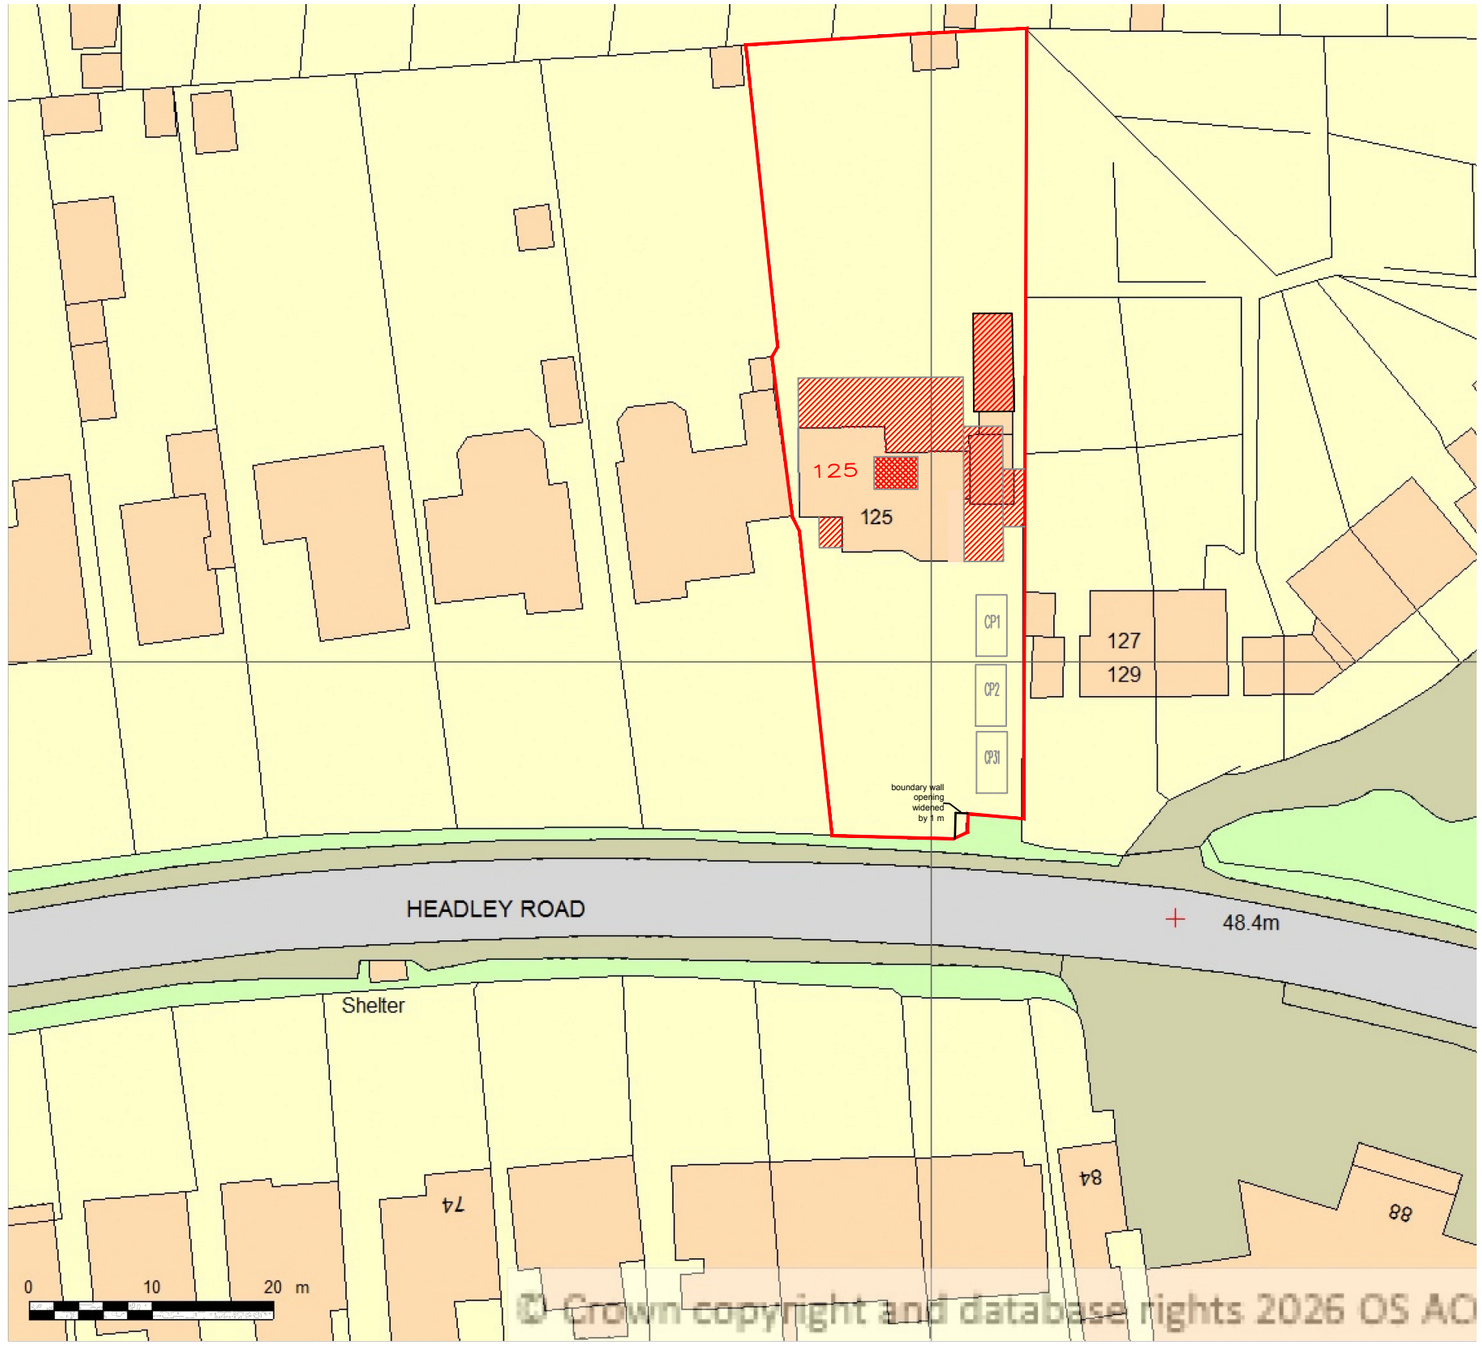


Supplied by Streetwise Maps Ltd
www.streetwise.net
Licence No: AC0000847942

LOCATION PLAN
SCALE 1:1250@A3




BLOCK PLAN
SCALE 1:500@A3

PROJECT: PROPOSED SINGLE STOREY EXTENSION, LOFT DORMER EXTENSION	125 Headley Road Woodley	DRAWN BY:	P.S.	DRAWING TITLE: LOCATION AND BLOCK PLAN	ArchDezine Limited archdeziner7@gmail.com
		DATE:	11/11/2026		
		SCALE:	AS SHOWN@A3	DRAWING NUMBER:	HR–01
		FILENAME:	26019		

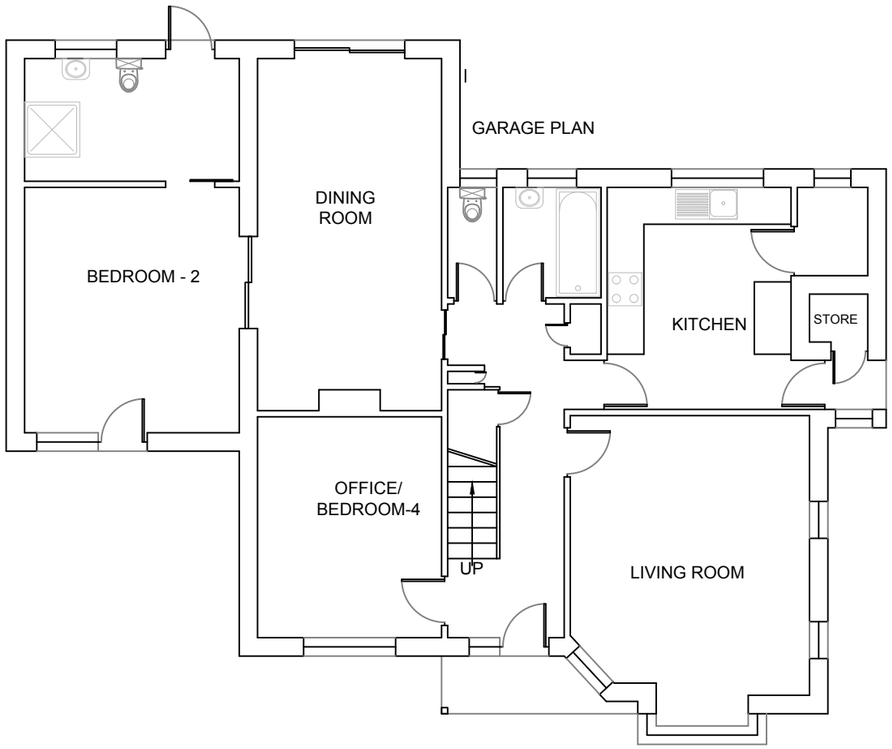

EXISTING GROUND FLOOR PLAN

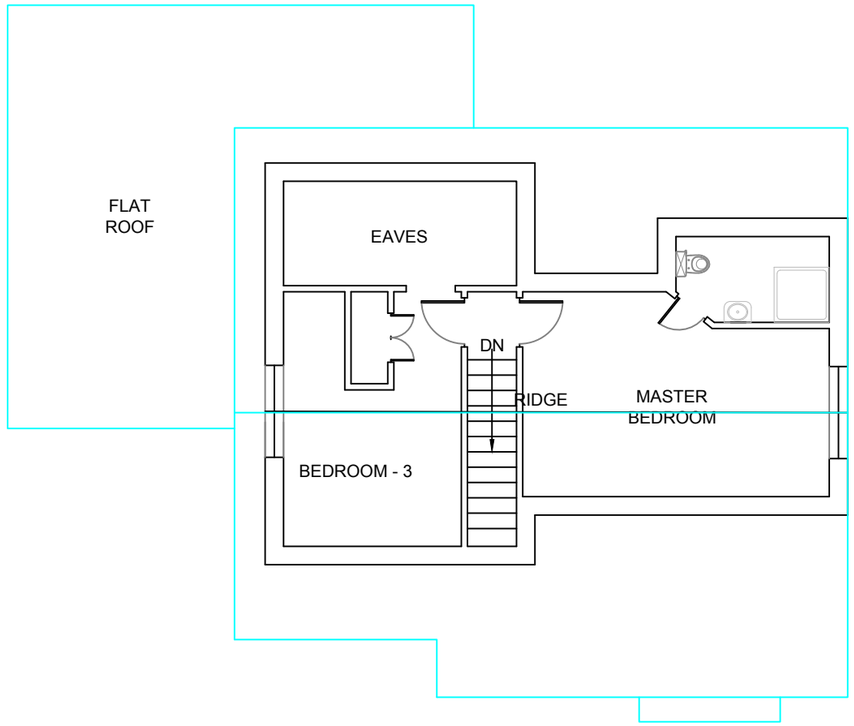

EXISTING LOFT FLOOR PLAN

0 METRES 5

SCALE

PROJECT:

PROPOSED SINGLE STOREY EXTENSION, LOFT DORMER EXTENSION

125 Headley Road
Woodley

DRAWN BY:	P.S.
DATE:	11/11/2026
SCALE:	1:100@A3
FILENAME:	26019

DRAWING TITLE: EXISTING PLANS

DRAWING NUMBER: HR–02


ArchDezine Limited
archdeziner7@gmail.com




EXISTING FRONT ELEVATION



EXISTING SIDE-1 ELEVATION

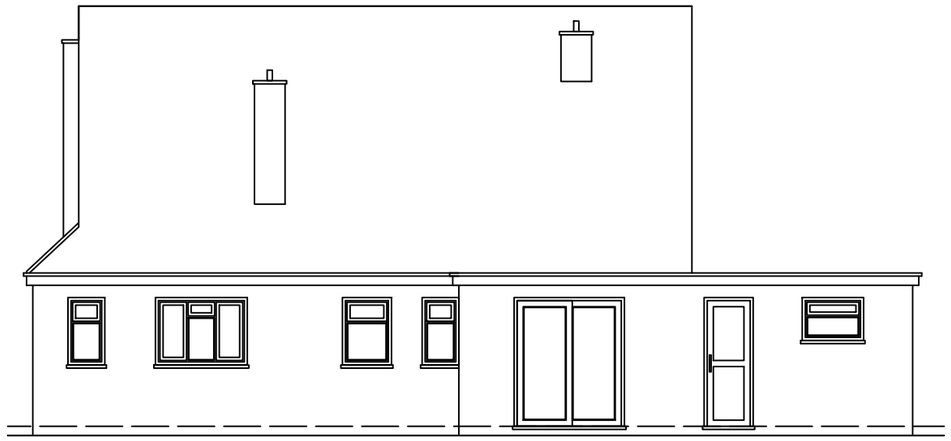

EXISTING REAR ELEVATION

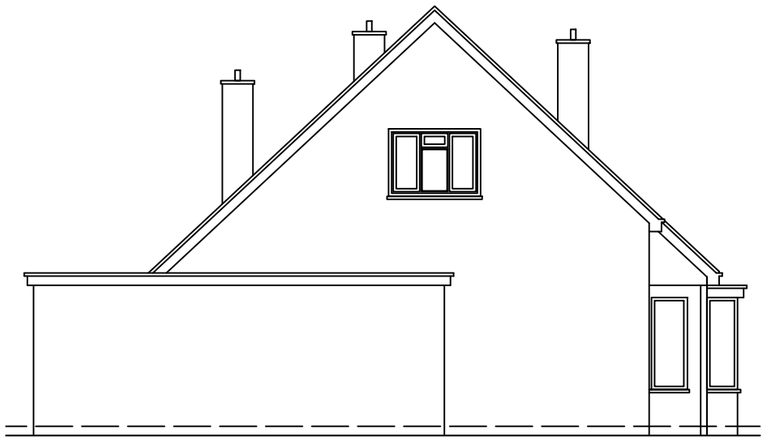

EXISTING SIDE-2 ELEVATION

0 METRES 5

SCALE

PROJECT:

PROPOSED SINGLE STOREY EXTENSION, LOFT DORMER EXTENSION

125 Headley Road
Woodley

DRAWN BY:	P.S.
DATE:	11/11/2026
SCALE:	1:100@A3
FILENAME:	


DRAWING TITLE: EXISTING ELEVATIONS

DRAWING NUMBER: HR–03


ArchDezine Limited
archdeziner7@gmail.com




EXISTING FRONT ELEVATION

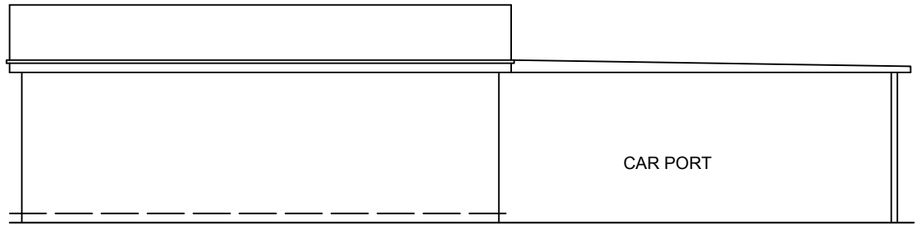


EXISTING SIDE-1 ELEVATION

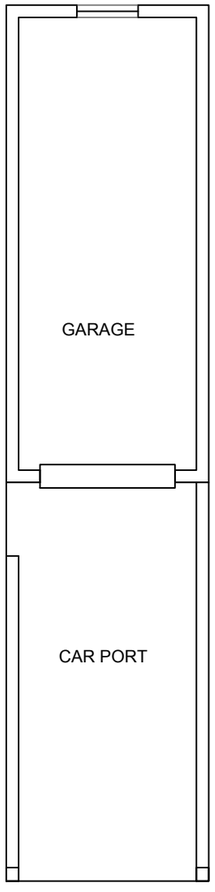


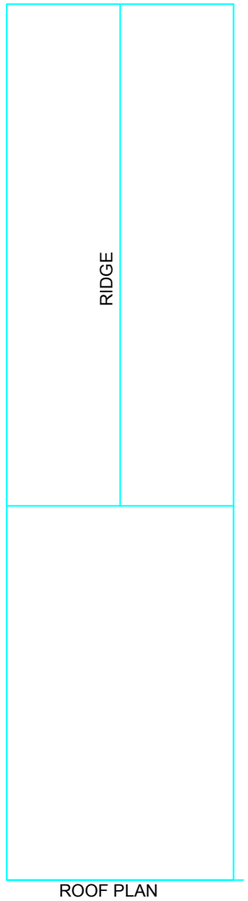

ROOF PLAN

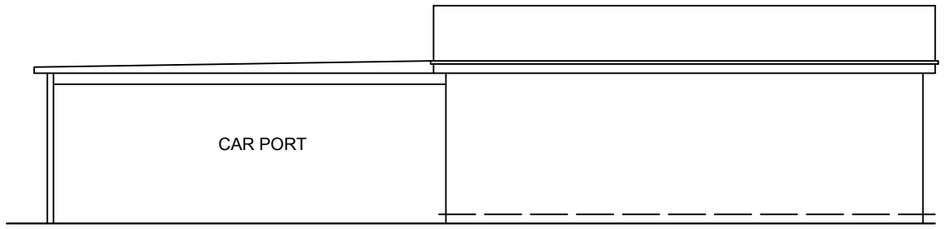

EXISTING SIDE-2 ELEVATION

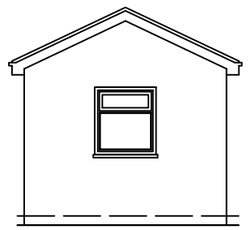

EXISTING REAR ELEVATION

0 METRES 5

SCALE

PROJECT:

PROPOSED SINGLE STOREY EXTENSION, LOFT DORMER EXTENSION


125 Headley Road
Woodley

DRAWN BY:	P.S.
DATE:	11/11/2026
SCALE:	1:100@A3
FILENAME:	26019

DRAWING TITLE:
GARAGE/CARPORT PLAN & ELEVATIONS

DRAWING NUMBER: HR-04

ArchDezine Limited
archdeziner7@gmail.com

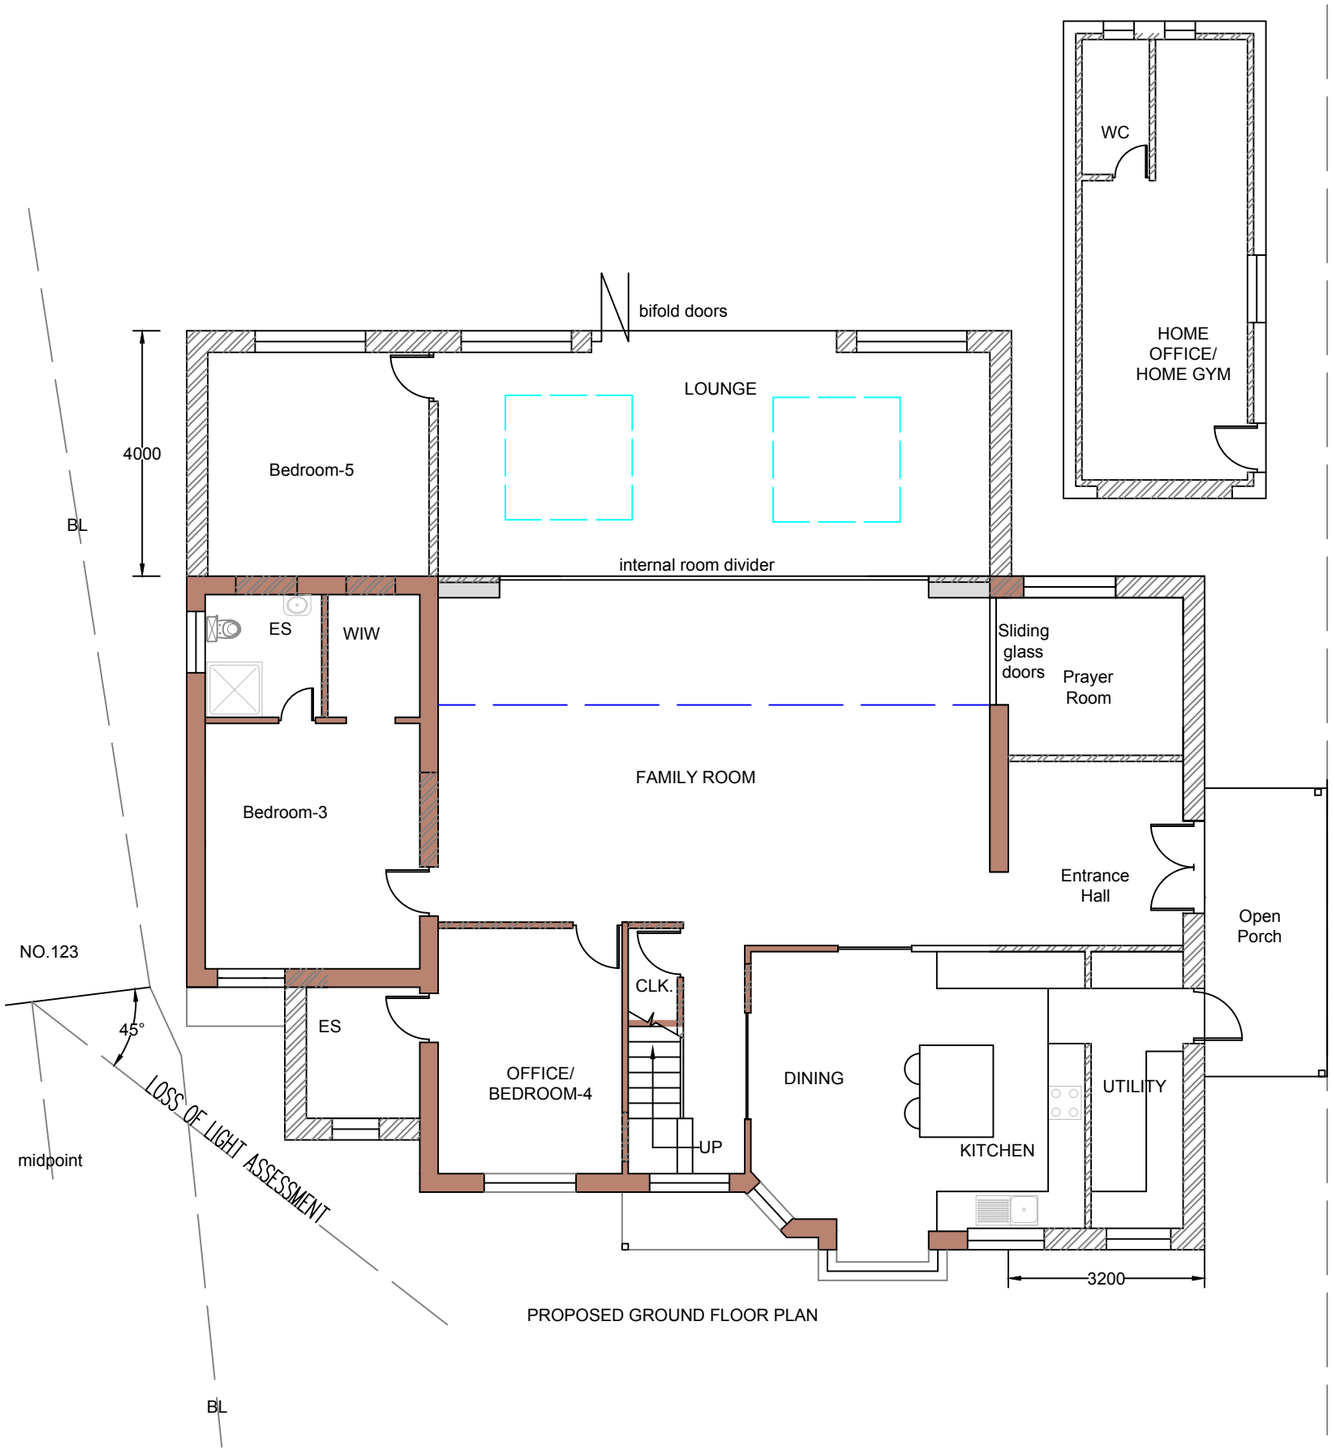


PROPOSED GROUND FLOOR PLAN

0 METRES 5

SCALE

PROJECT: PROPOSED SINGLE STOREY EXTENSION, LOFT DORMER EXTENSION	125 Headley Road Woodley	DRAWN BY:	P.S.	DRAWING TITLE: PROPOSED GF PLANS	ArchDezine Limited archdeziner7@gmail.com
		DATE:	11/11/2026		
		SCALE:	1:100@A3	DRAWING NUMBER:	HR–05
		FILENAME:	26019		

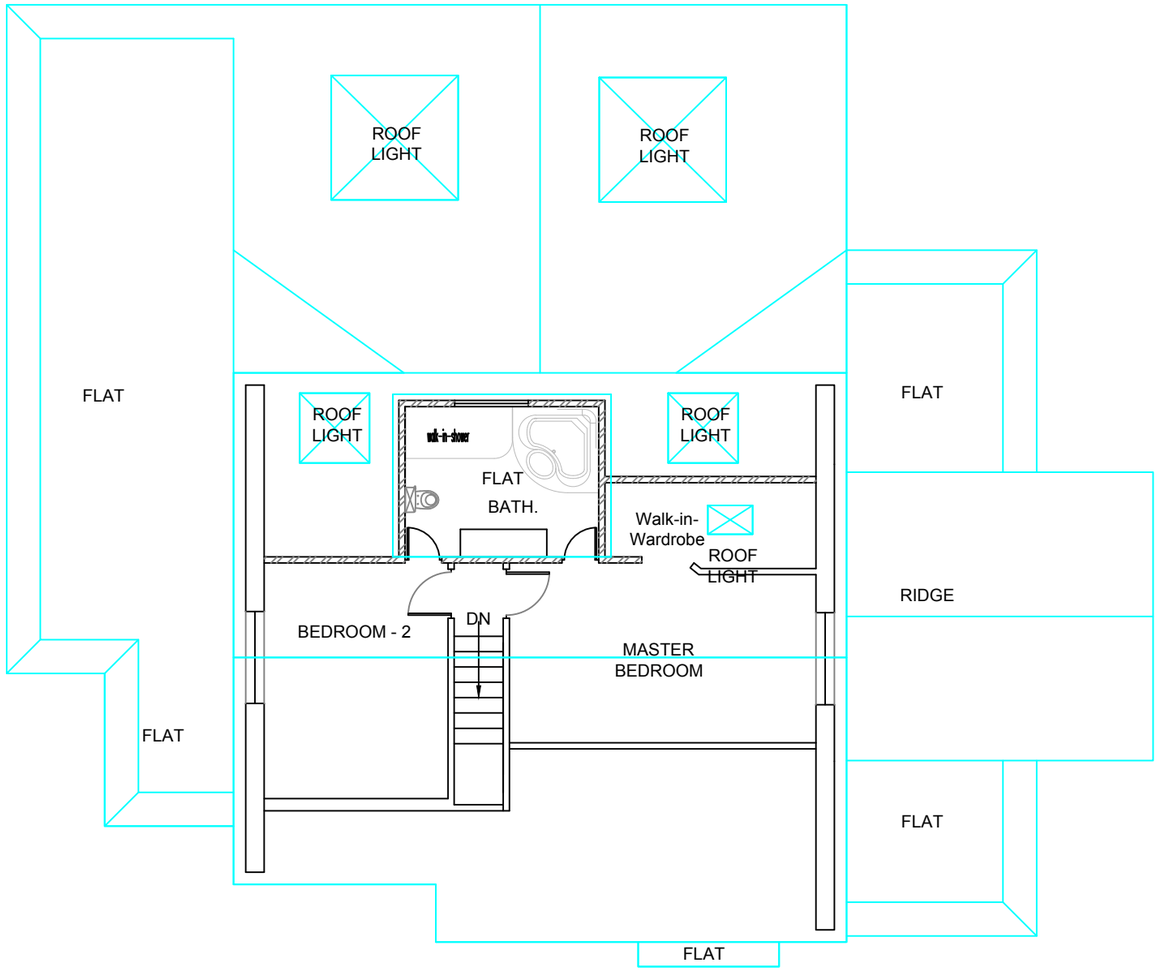

PROPOSED LOFT PLAN

0 METRES 5

SCALE

PROJECT:

PROPOSED SINGLE STOREY EXTENSION, LOFT DORMER EXTENSION

125 Headley Road
Woodley

DRAWN BY:	P.S.
DATE:	11/11/2026
SCALE:	1:100@A3
FILENAME:	26019

DRAWING TITLE: PROPOSED LOFT PLAN

DRAWING NUMBER: HR–06

ArchDezine Limited
archdeziner7@gmail.com




PROPOSED FRONT ELEVATION



PROPOSED SIDE-1 ELEVATION



PROPOSED REAR ELEVATION

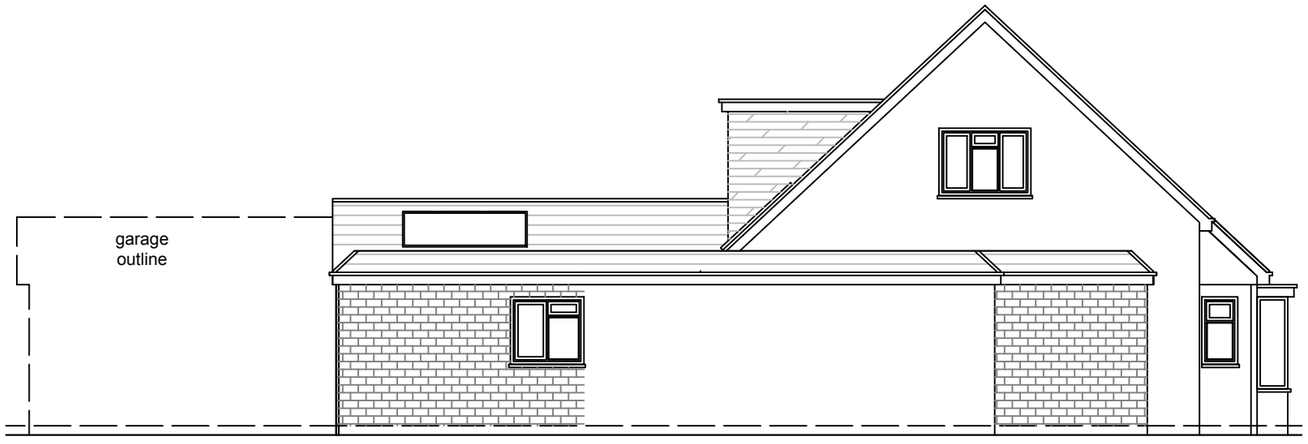

PROPOSED SIDE-1 ELEVATION

0 METRES 5

SCALE

PROJECT:

PROPOSED SINGLE STOREY EXTENSION, LOFT DORMER EXTENSION

125 Headley Road
Woodley


DRAWN BY:	P.S.
DATE:	11/11/2026
SCALE:	1:100@A3
FILENAME:	26019

DRAWING TITLE:


PROPOSED ELEVATIONS

DRAWING NUMBER: HR–07


ArchDezine Limited
archdeziner7@gmail.com

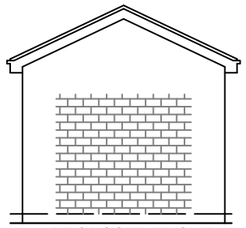


PROPOSED FRONT ELEVATION

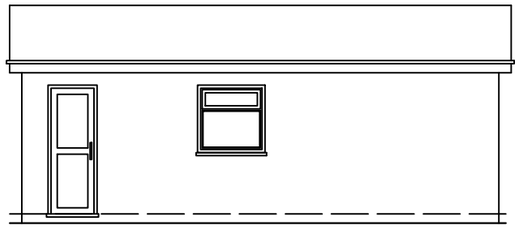


PROPOSED SIDE-1 ELEVATION

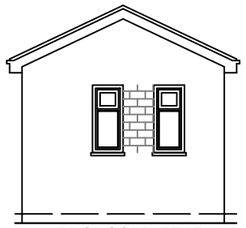


PROPOSED REAR ELEVATION

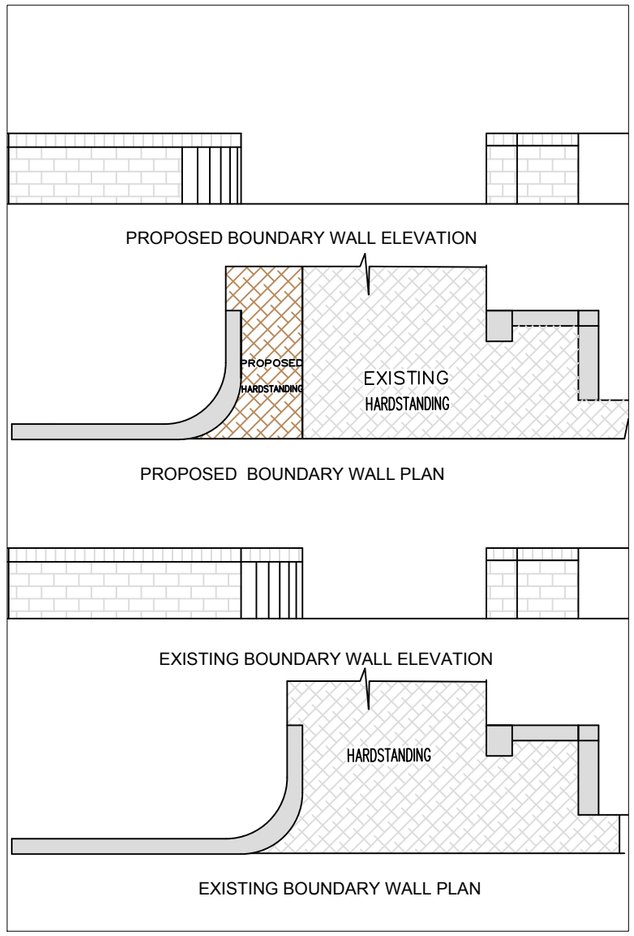


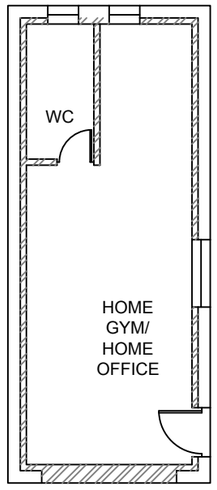


PLAN

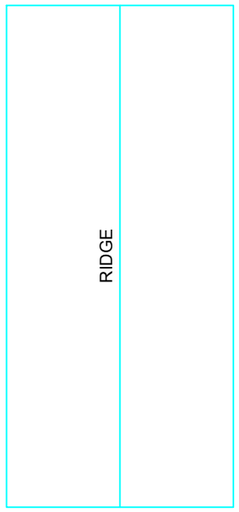

ROOF PLAN

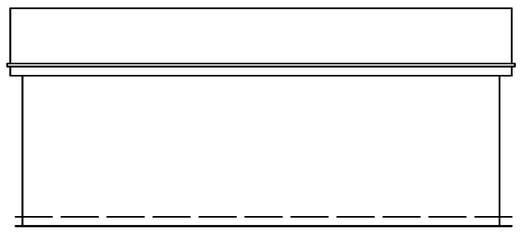

PROPOSED SIDE-2 ELEVATION

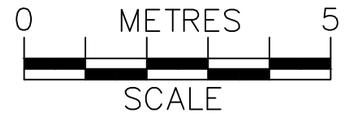

PROJECT: PROPOSED SINGLE STOREY EXTENSION, LOFT DORMER EXTENSION	125 Headley Road Woodley	DRAWN BY:	P.S.	DRAWING TITLE: PROPOSED GARAGE CONVERSION &BOUNDARY WALL DETAIL
		DATE:	11/11/2026	
		SCALE:	1:100@A3	DRAWING NUMBER: HR–08
		FILENAME:	26019	

ArchDezine Limited
archdeziner7@gmail.com