



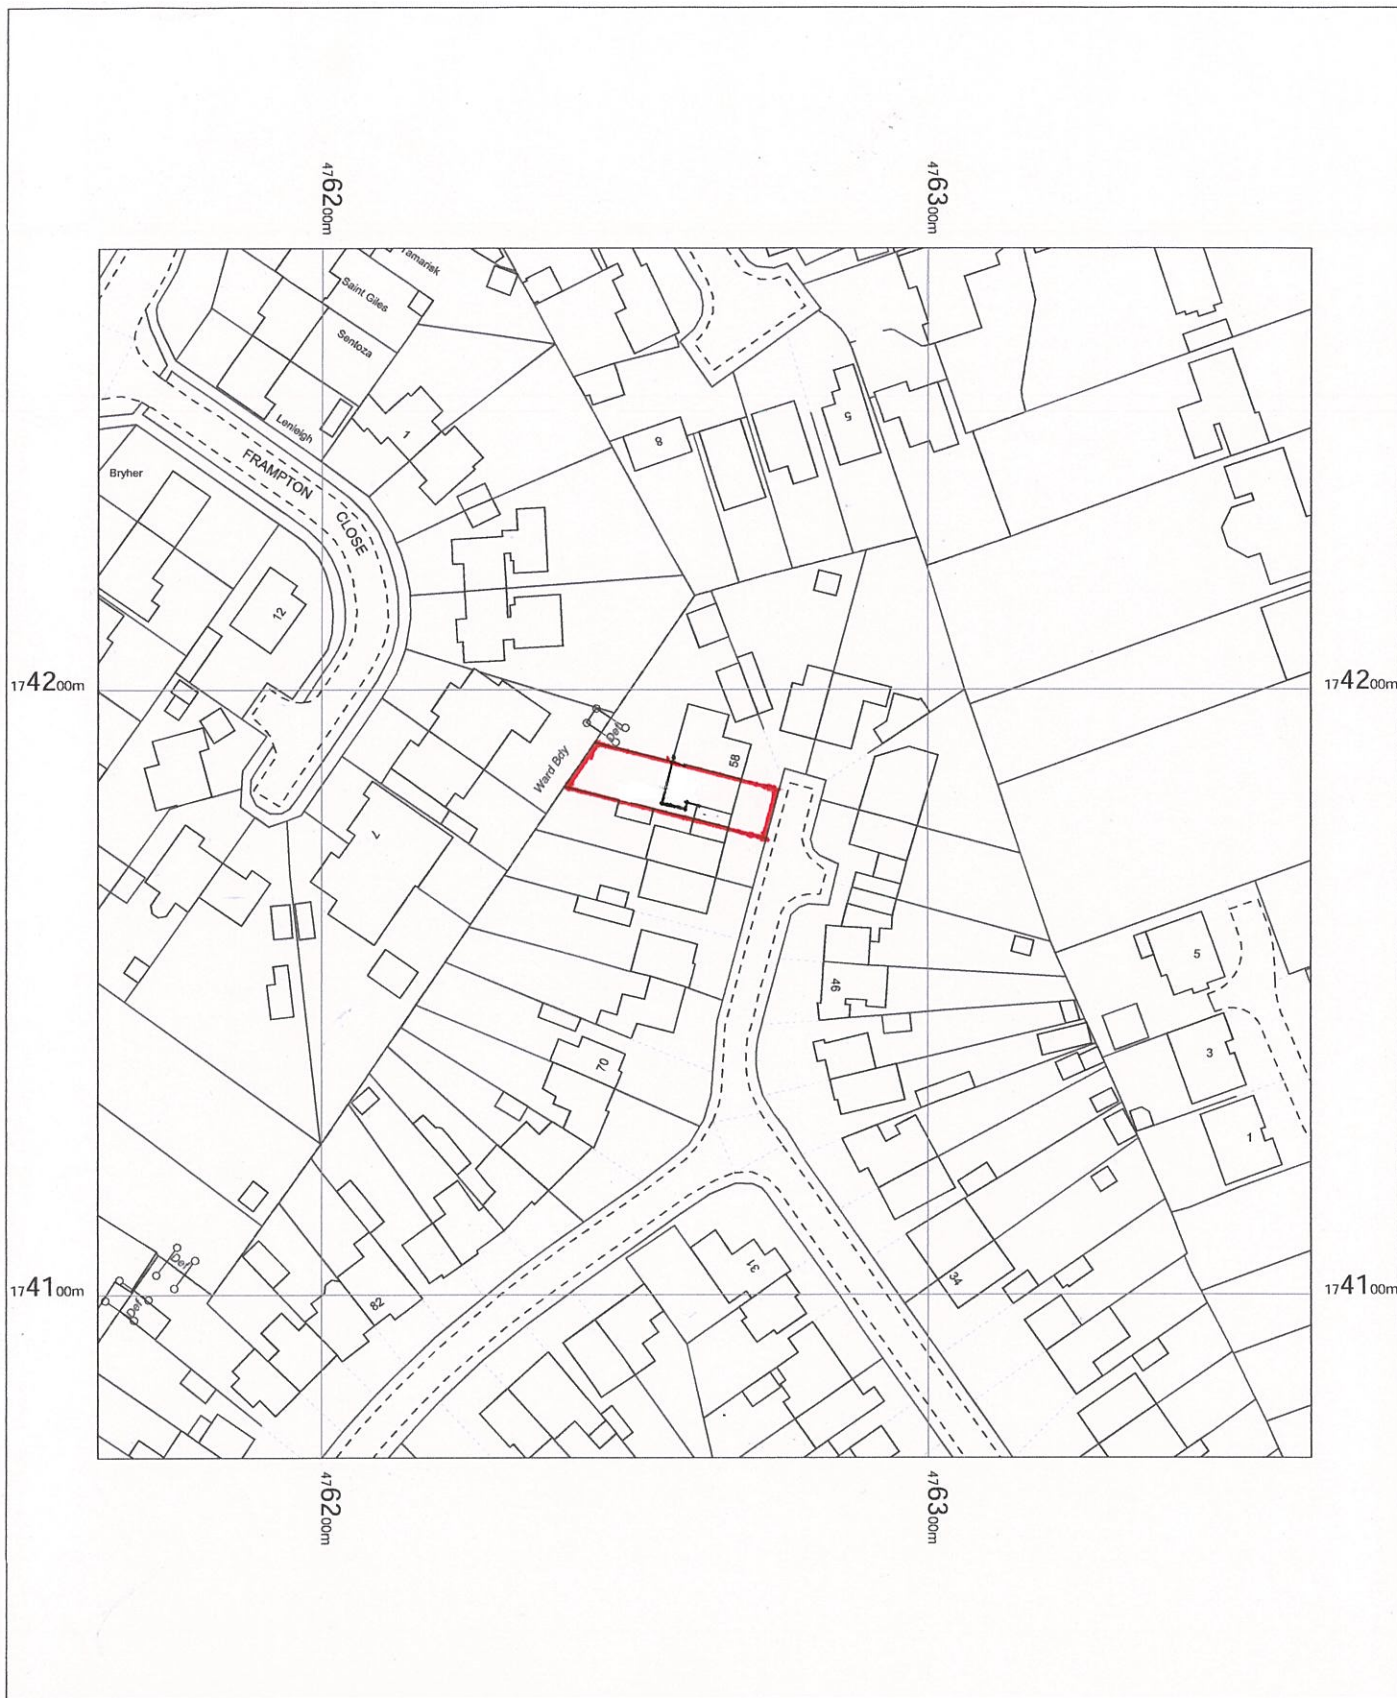

LOCATION PLAN

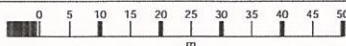

60 Rochester Avenue,
Reading, Woodley,
Wokingham, RG5 4NB

393-04

OS MasterMap 1250/2500/10000 scale
Tuesday, January 9, 2024, ID: LAT-01143193
www.latitudemaps.co.uk

1:1250 scale print at A4, Centre: 476263 E, 174173 N

© Crown Copyright Ordnance Survey. Licence no.
AC0000806982



LATITUDE
MAPPING