



- General Notes
1. New work shown shaded
 2. Demolition shown dotted
 3. W: Wardrobe
Cpb: Cupboard
RLA: Roof lantern above
RL: Roof light/lantern below
 4. All dimensions are indicative and in mm
 5. If shown levels indicated in red dotted

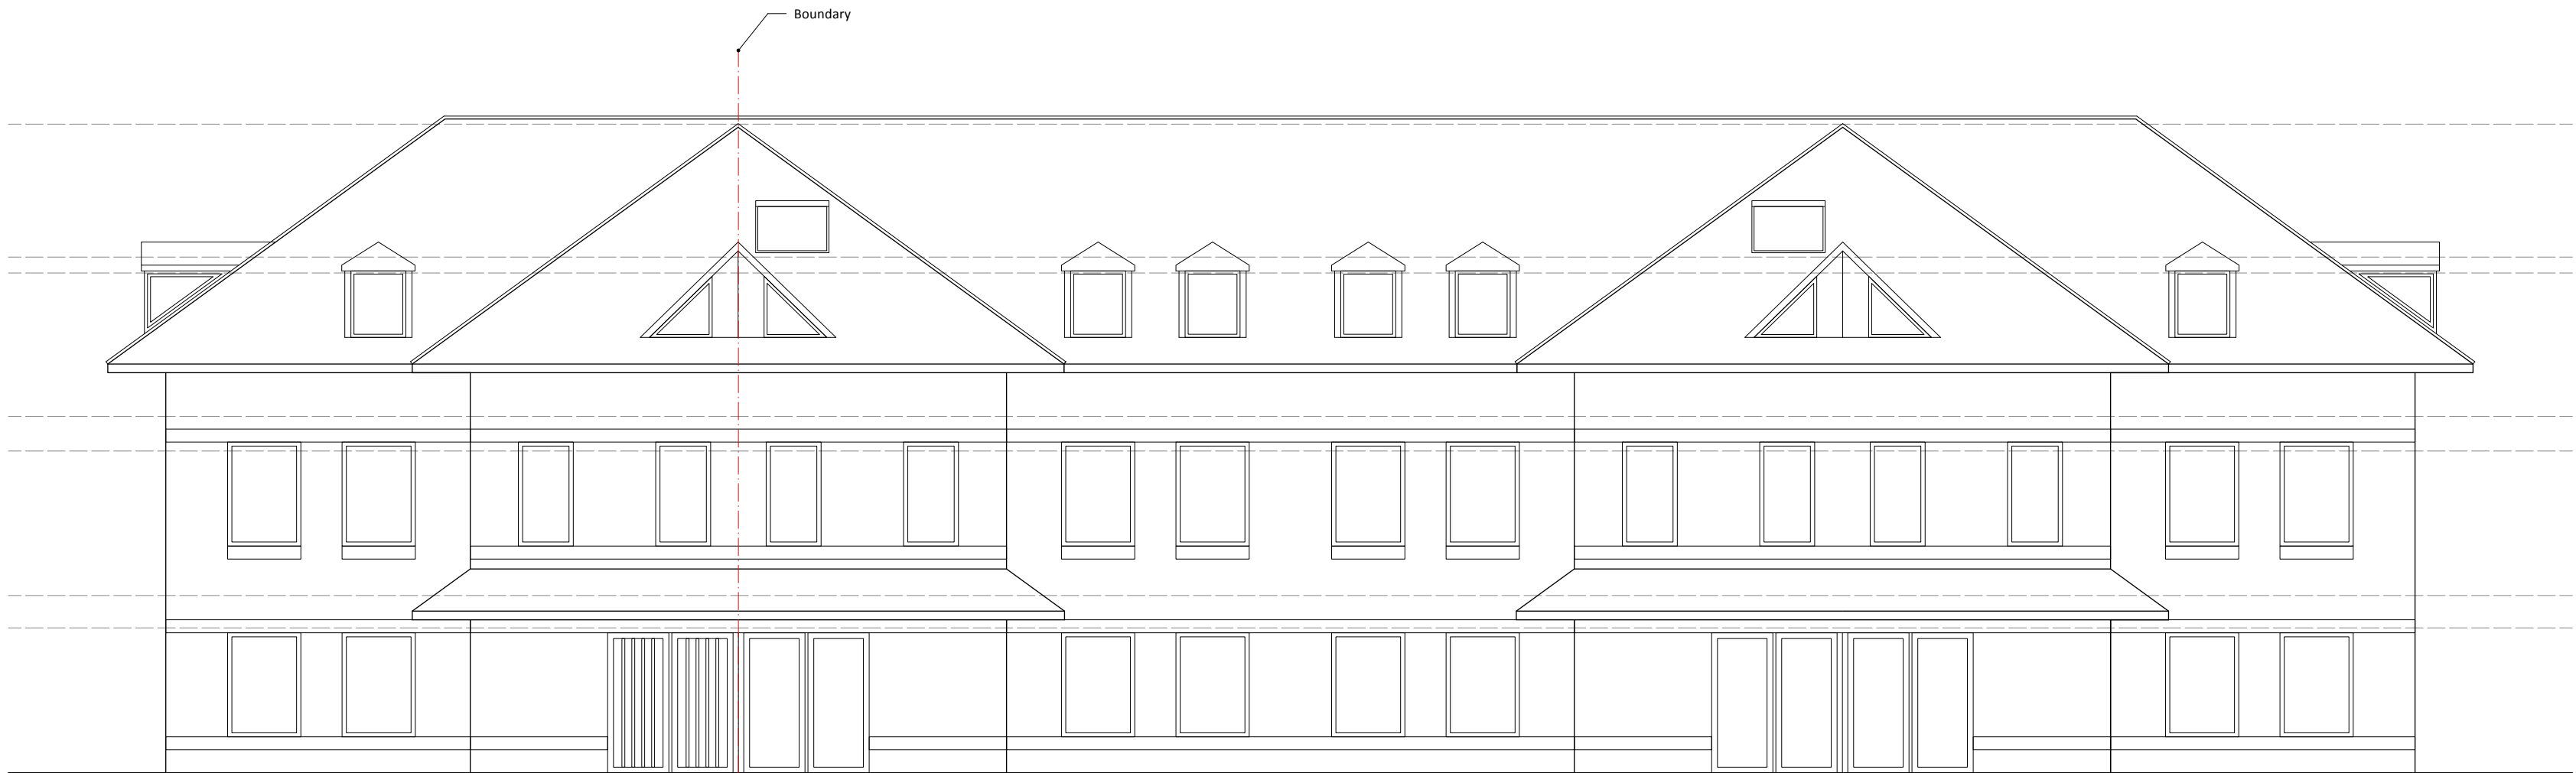

1 NORTH (front)



2 WEST (side)

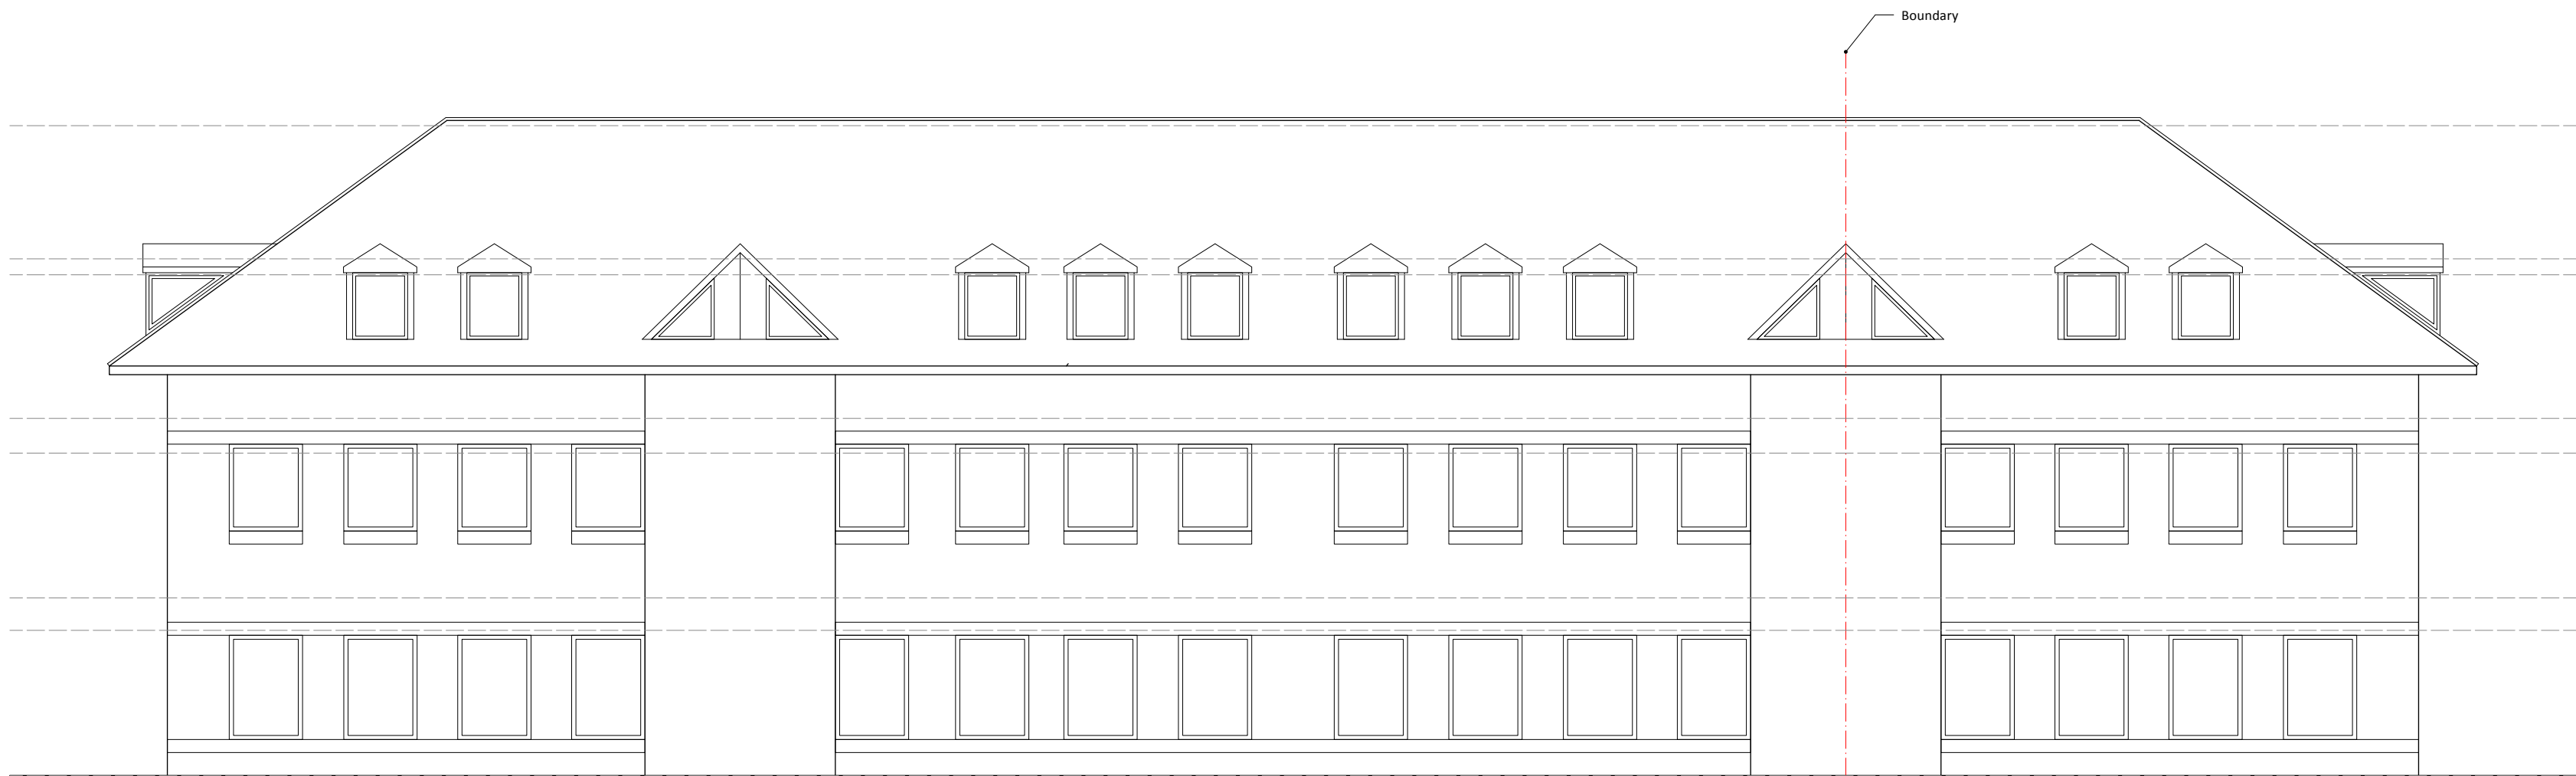

3 SOUTH (rear)

ISSUE	DATE	REVISION
-------	------	----------

PROJECT
Unit 1, Cutbush Court, Reading RG6 4UW

CLIENT
Dr. Satinder Dhami

DRAWING
PROPOSED N, W, S ELEVATIONS



PROJECT #	2024.056	DWG #	REV
DATE	05/06/2025		
SCALE	1:100		
DRAWN	S.W.	CHKD	J.C.

C02

Stones Architects Ltd
50 Coldharbour Lane Hayes Middlesex UB3 3EP
t 020 8969 0000 e mail@stonesarchitects.co.uk w stonesarchitects.co.uk

