



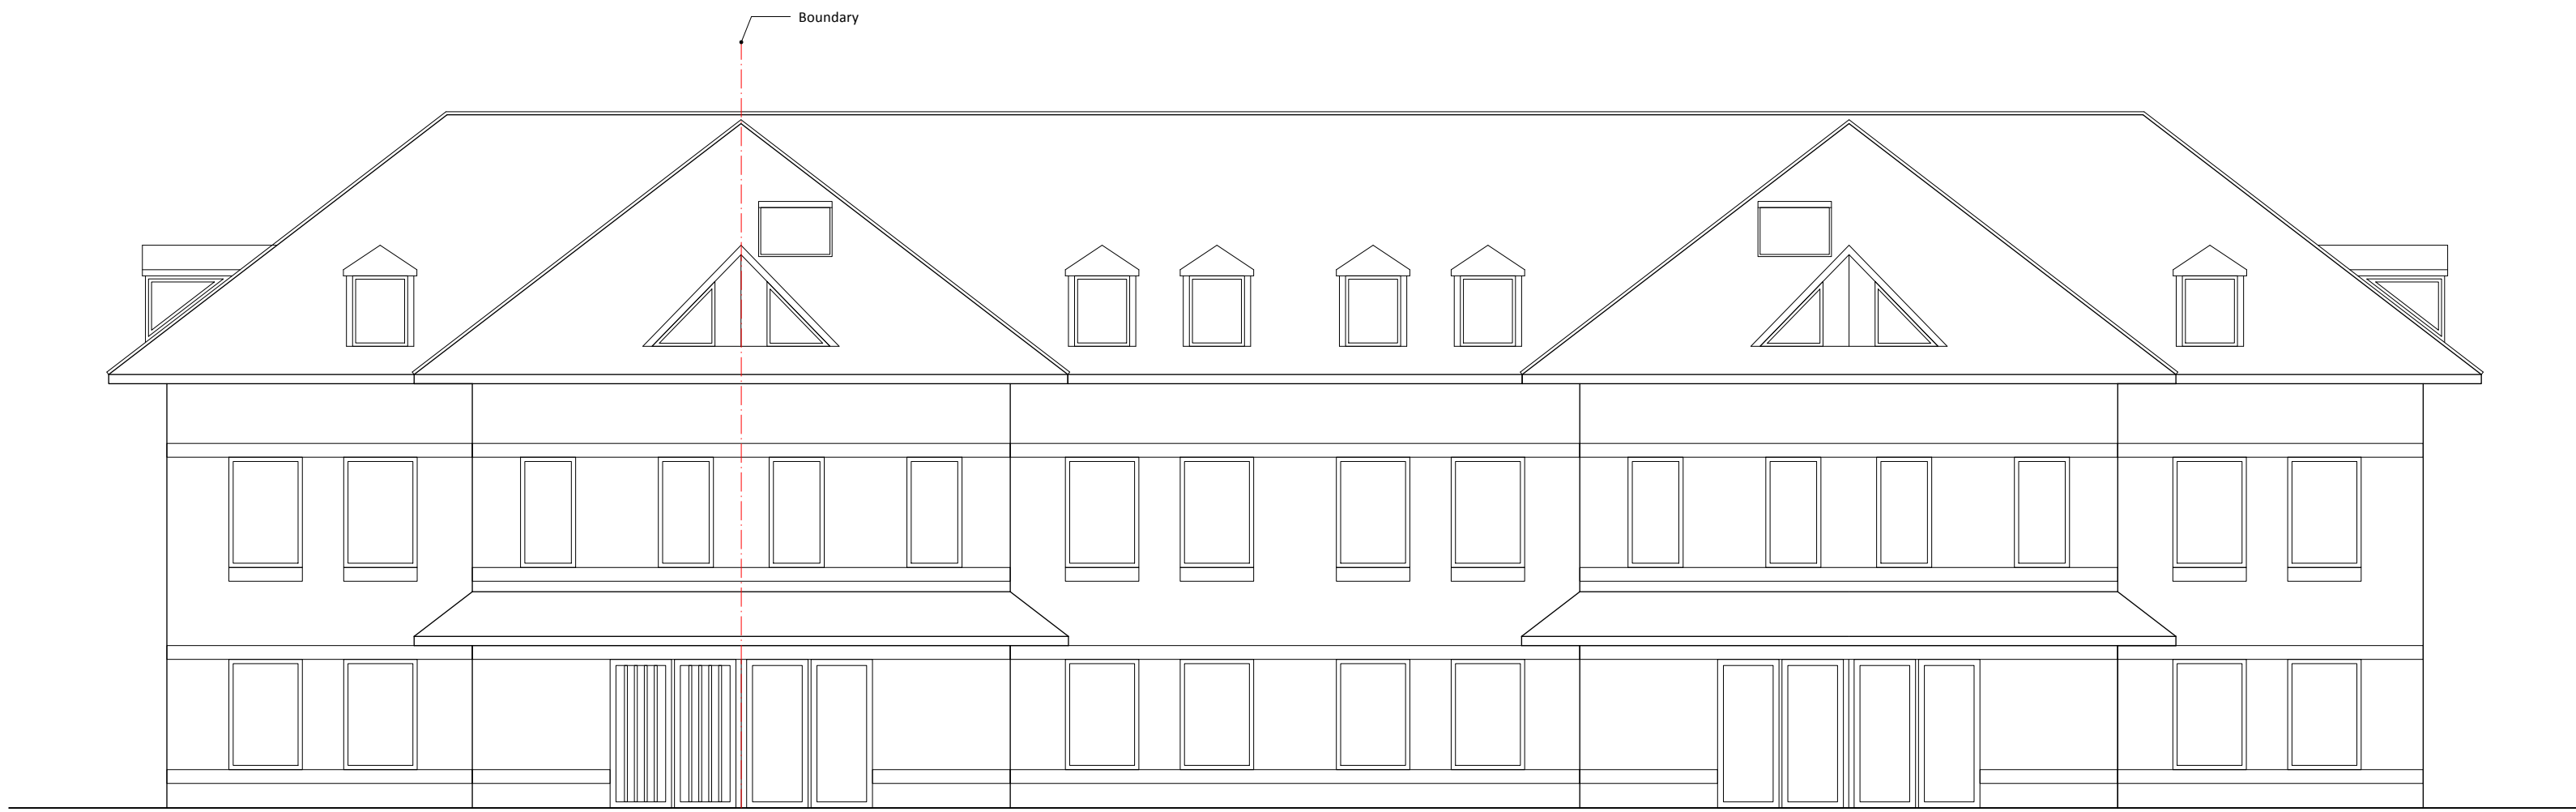

1 North (front)



2 East (side)

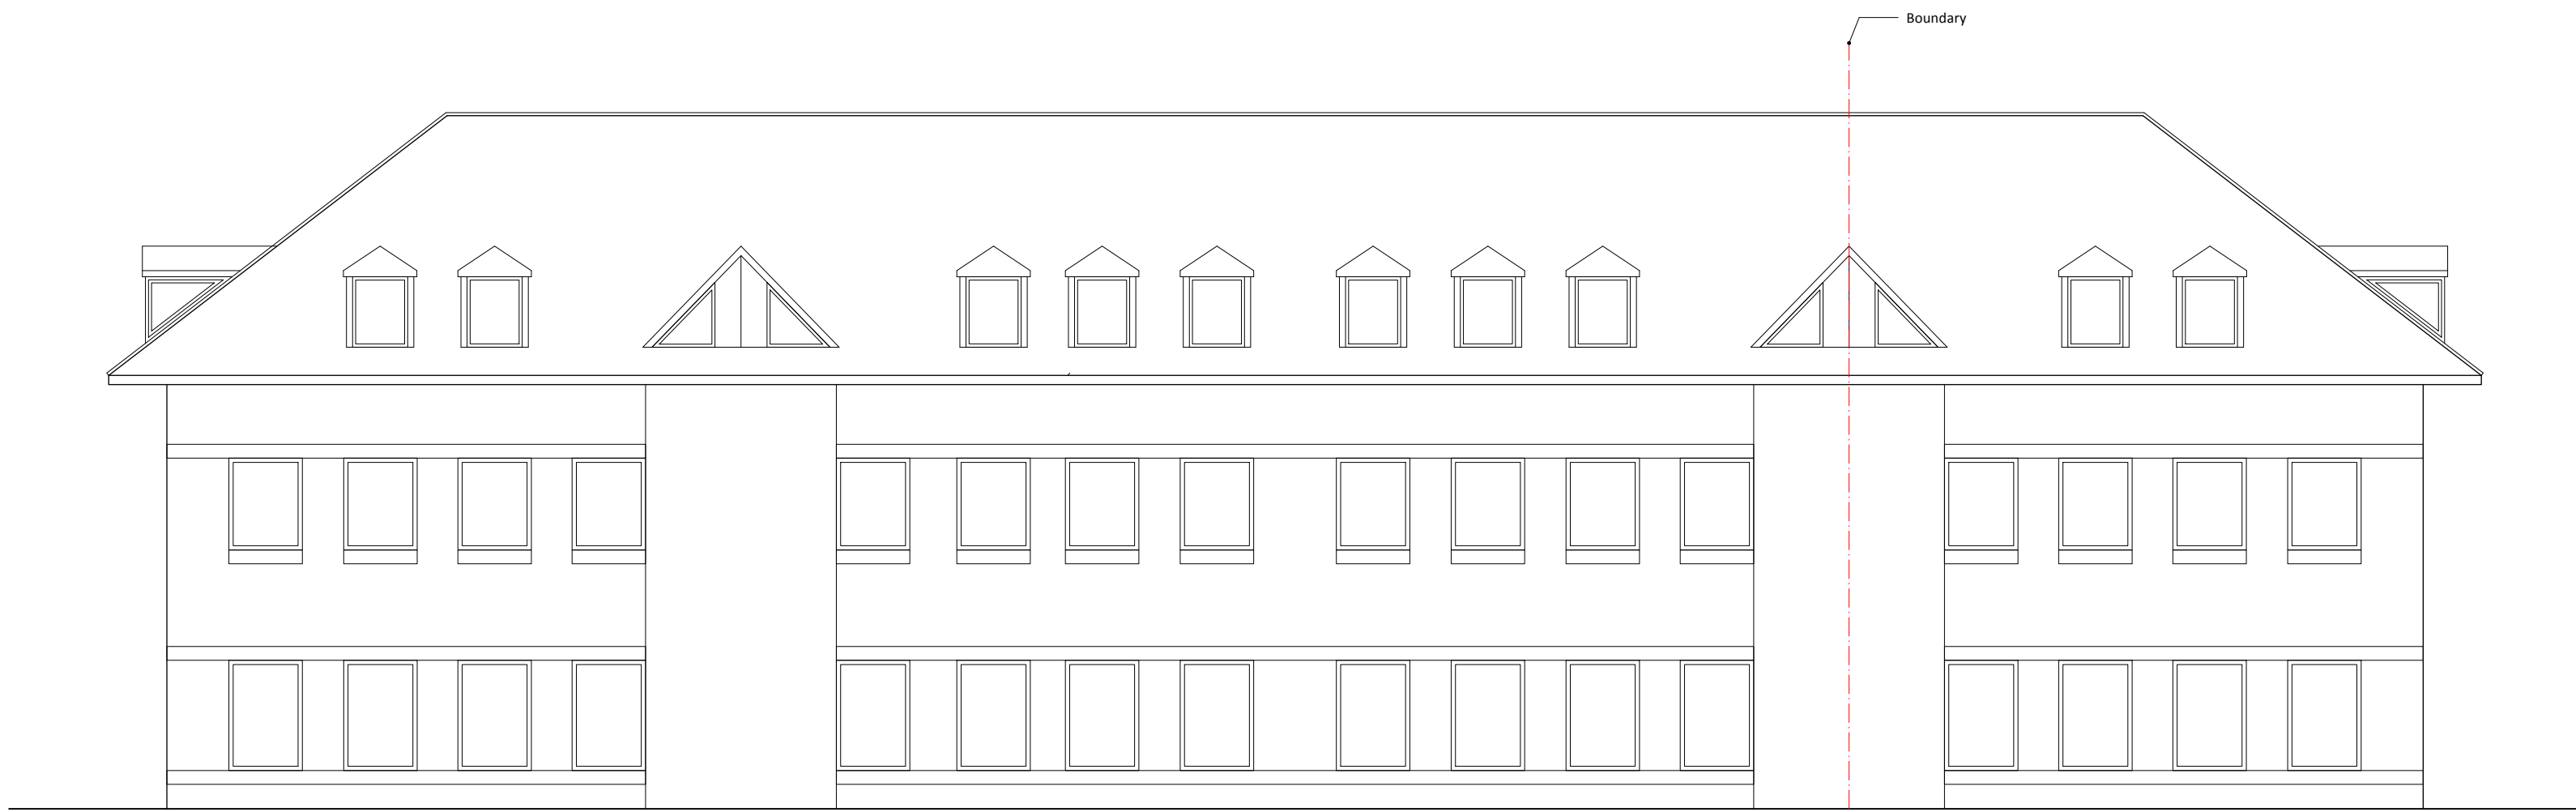

3 South (rear)



4 West (side)

ISSUE	DATE	REVISION
-------	------	----------

PROJECT
Unit 1, Cutbush Court, Reading RG6 4UW

CLIENT
Dr. Satinder Dhani

DRAWING
EXISTING ELEVATIONS



PROJECT #	2024.056	DWG #	REV
DATE	20/11/2024		
SCALE	1:100		
DRAWN	S.W.	CHKD	J.C.

S03

0.0 1.0 2.0 3.0 4.0 5.0 M

Stones Architects Ltd
50 Coldharbour Lane Hayes Middlesex UB3 3EP
t 020 8969 0000 e mail@stonesarchitects.co.uk w stonesarchitects.co.uk