






Ordnance Survey, (c) Crown Copyright 2026. All rights reserved. Licence number 100022432



Location Plan 1:1250

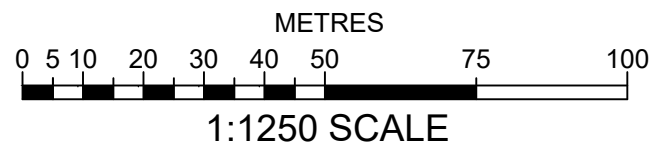

Block Plan 1:500

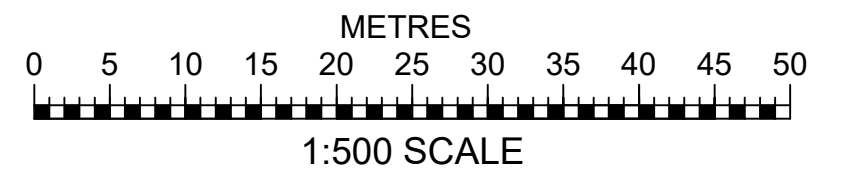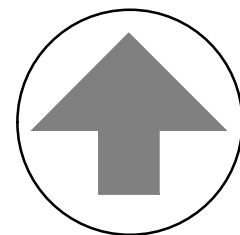

IAN HUNT ASSOCIATES



Oakwood House
14 High Tree Drive Earley
Reading Berkshire RG6 1EU
0118 935 3655
info@ihaltld.co.uk

Project Proposed Extension & Alterations
at: 32 Erleigh Court Gardens,
Earley RG6 1EH

Client James and Laura Ashton

Title Location Plan and Block Plan

Revision

Drawn IRH
Scale 1:100
Date Jan 2026

Drawing No 1612.01
Rev

All dimensions to be checked on site prior
to the commencement of any construction.
This drawing may not be reproduced in
any part or form without the written
consent of Ian Hunt Associates Ltd.

ALL COPYRIGHTS RESERVED

A3