


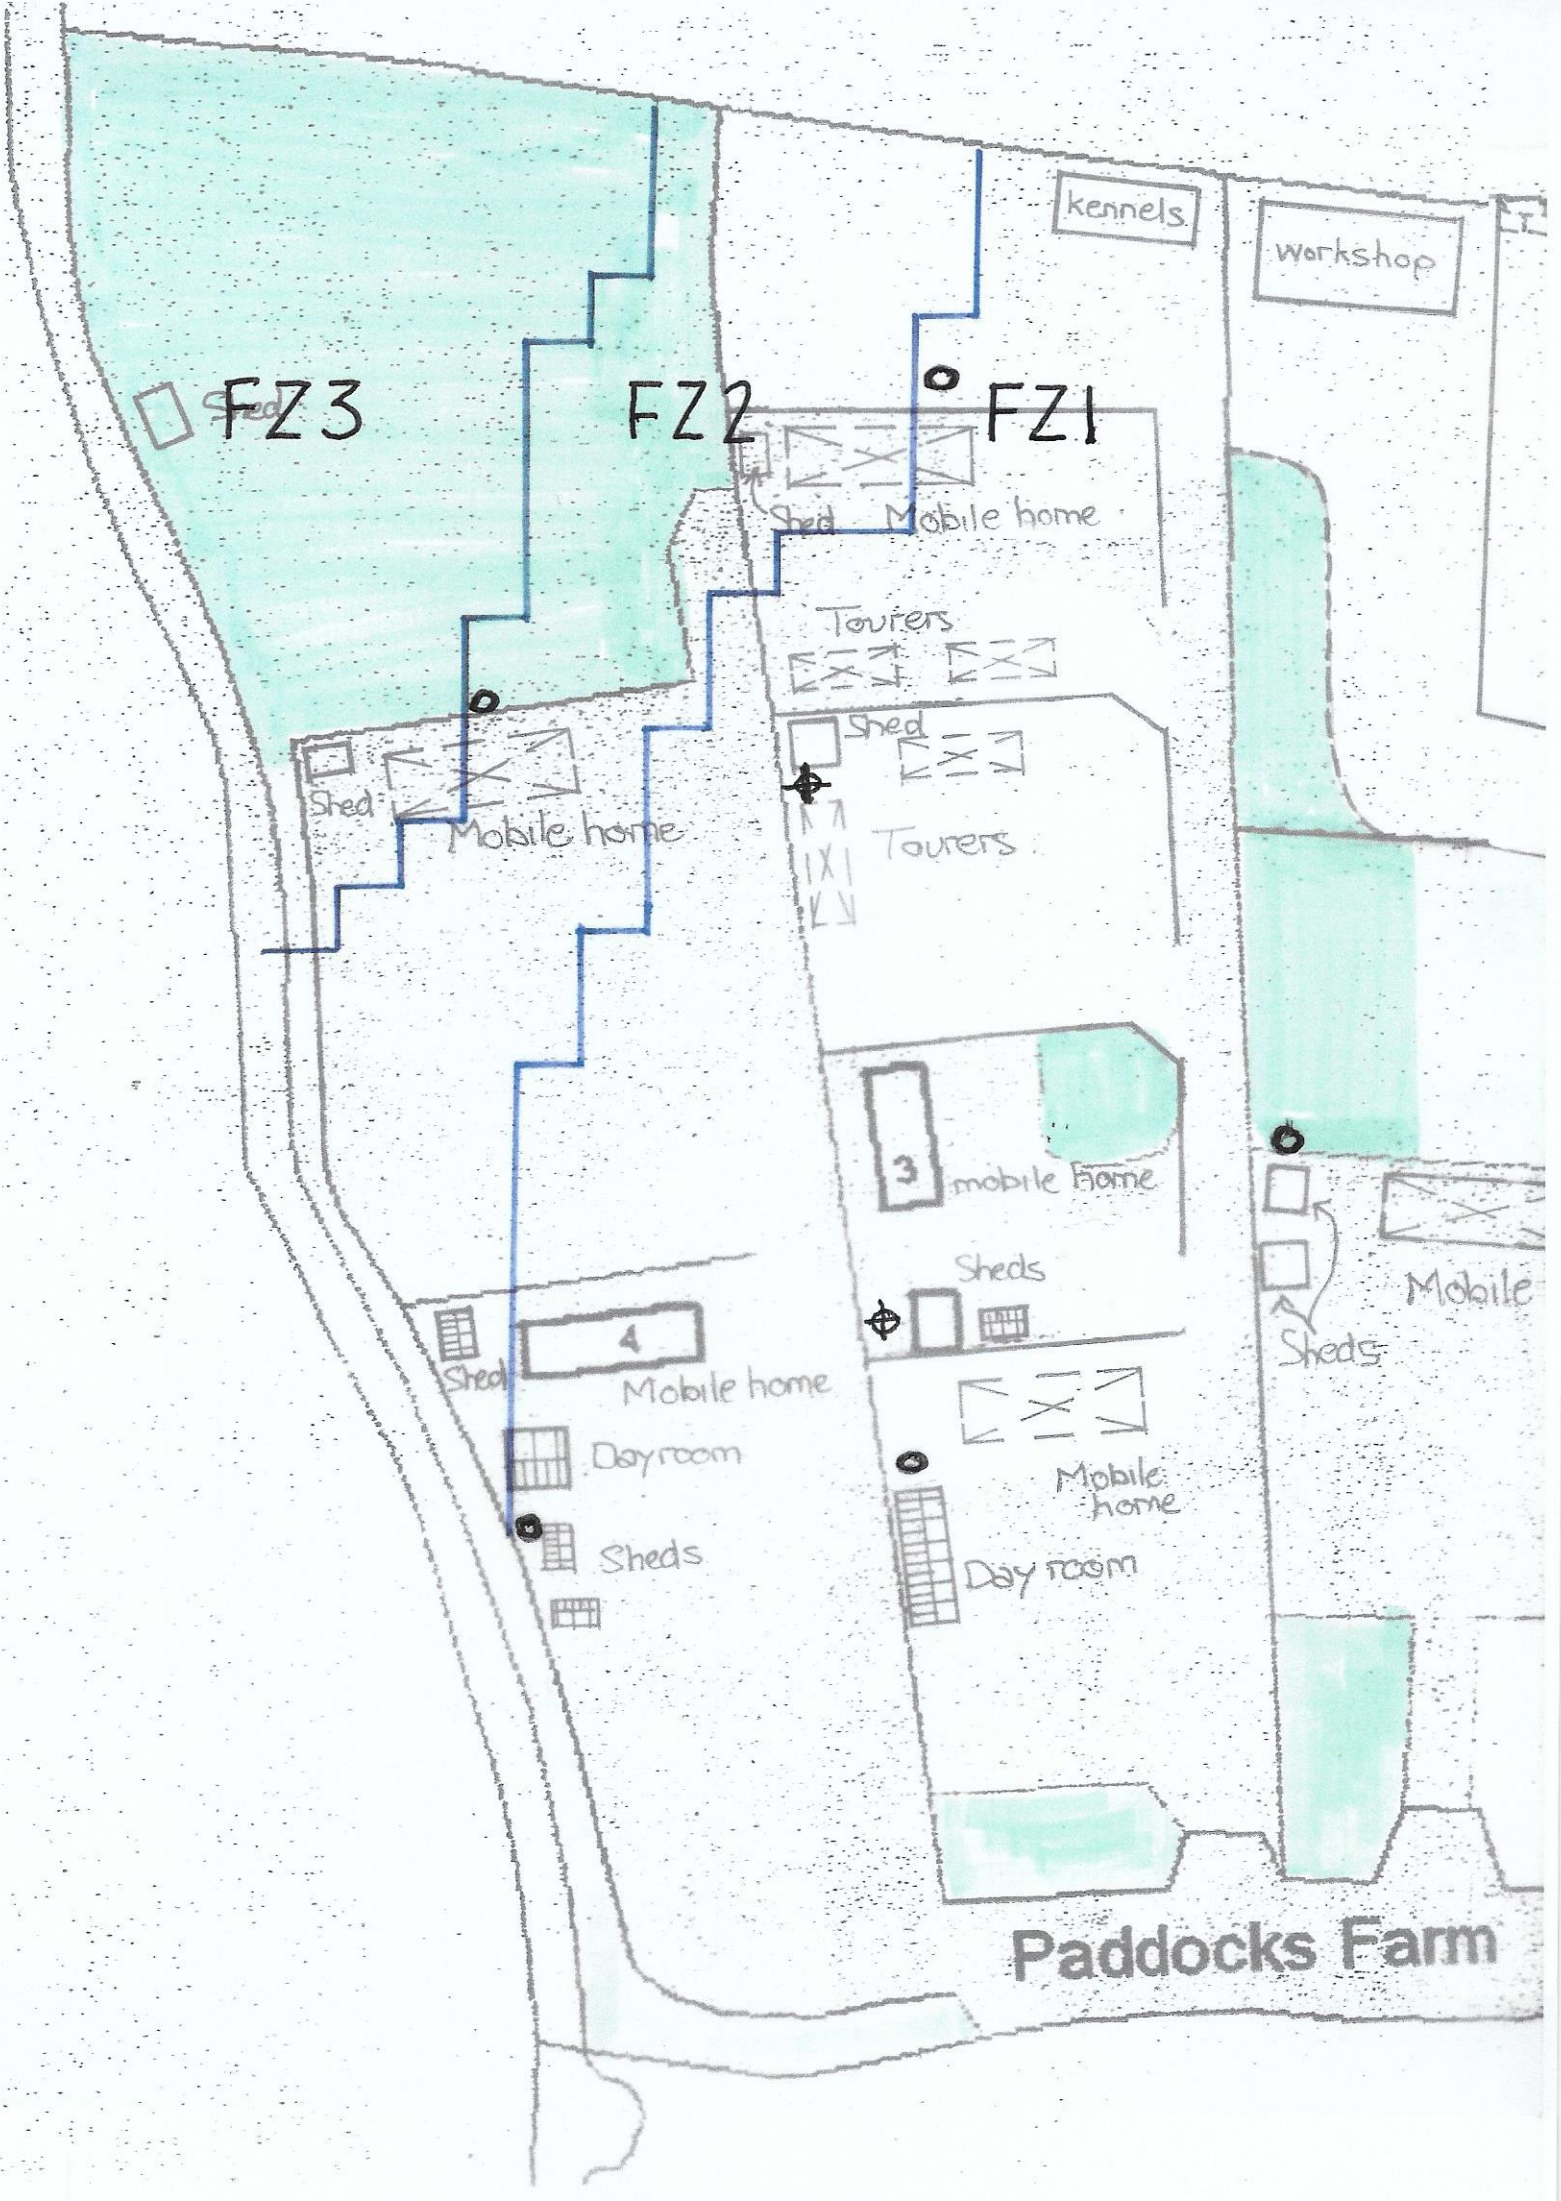

kennels

Workshop

FZ3

FZ2

FZ1

Shed Mobile home

Tourers

Shed Mobile home

Shed Tourers

3 mobile home

Sheds

Shed 4 Mobile home

Day room

Sheds

Mobile home Day room


Sheds Mobile

Paddocks Farm

EXISTING SITE LAYOUT

SCALE 1:500

0 25

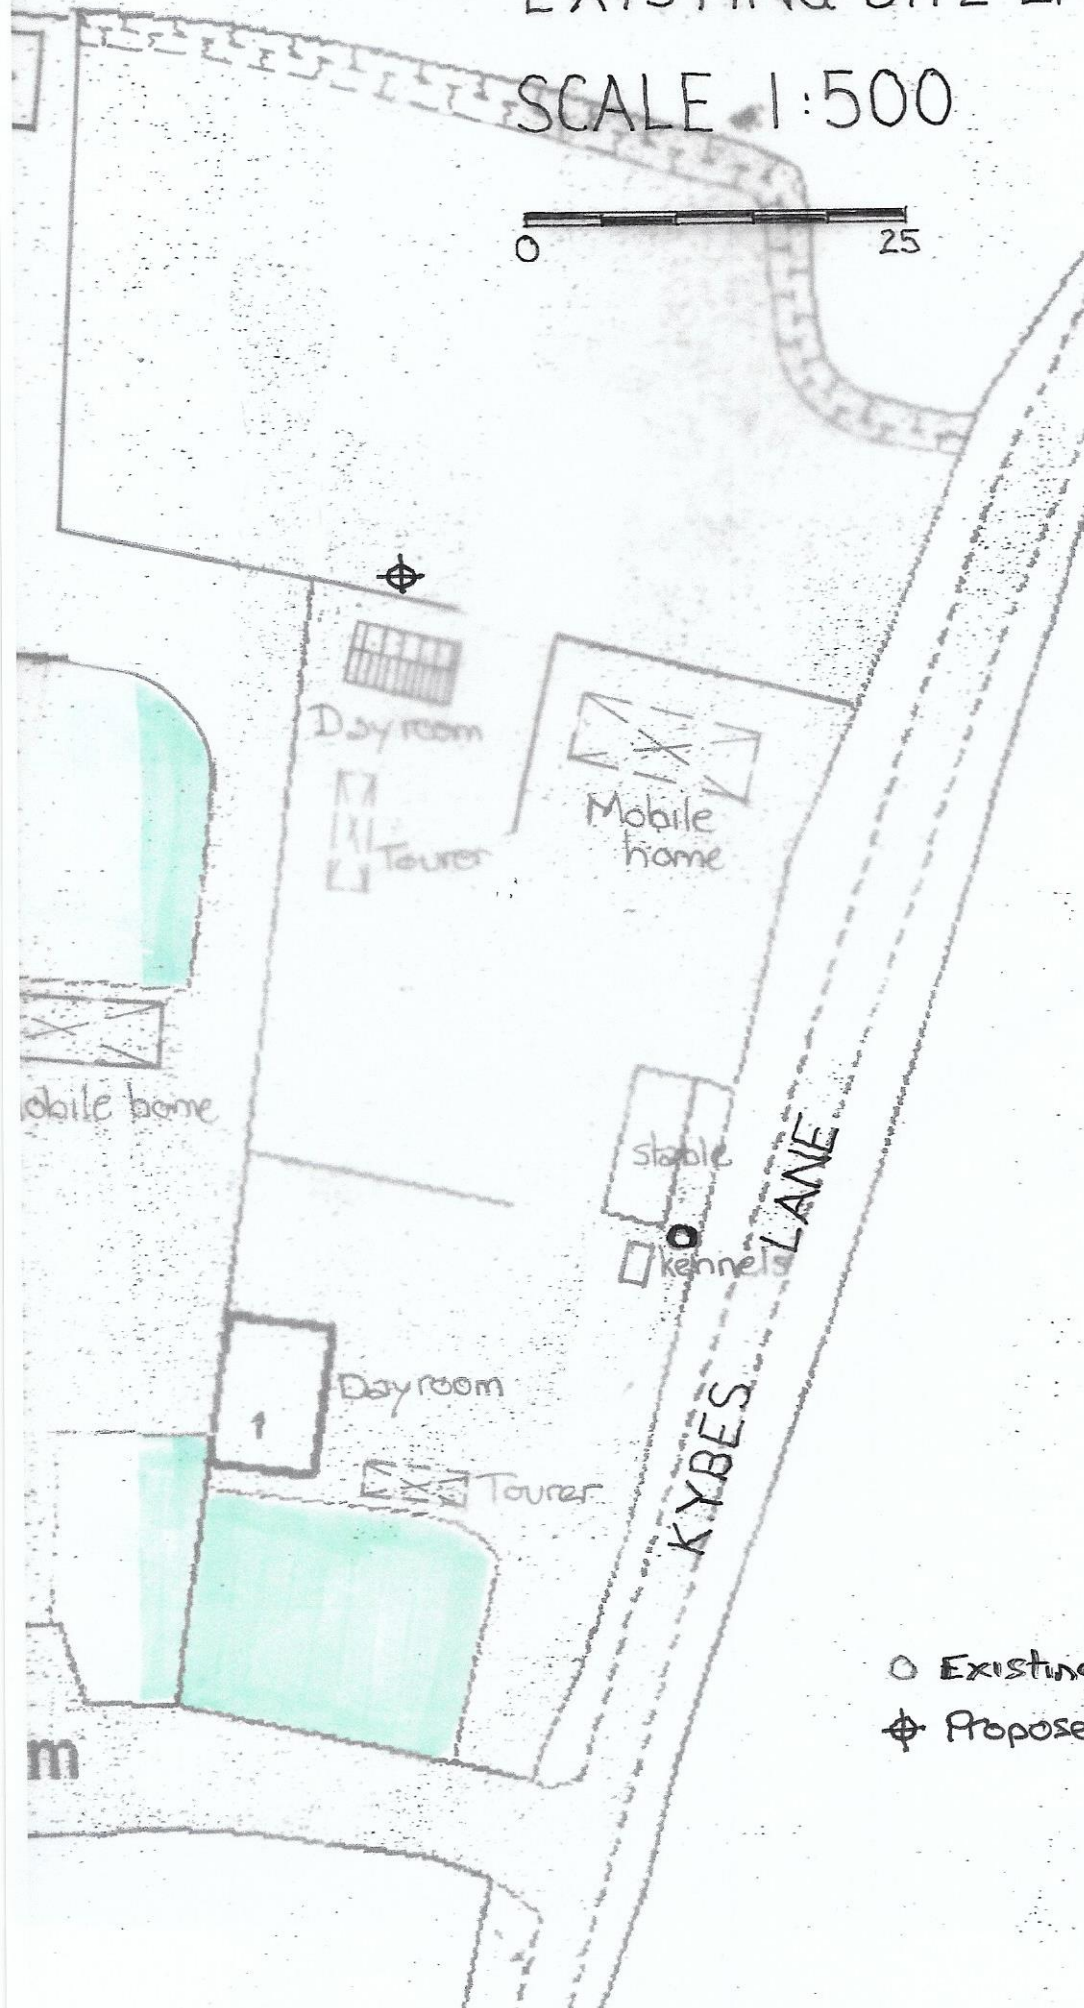

- Existing cess tanks
- ⊕ Proposed cess tanks.