
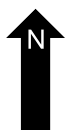
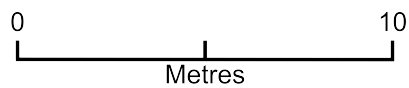


V2 Replace hedge with fence 3 Willowside, Woodley

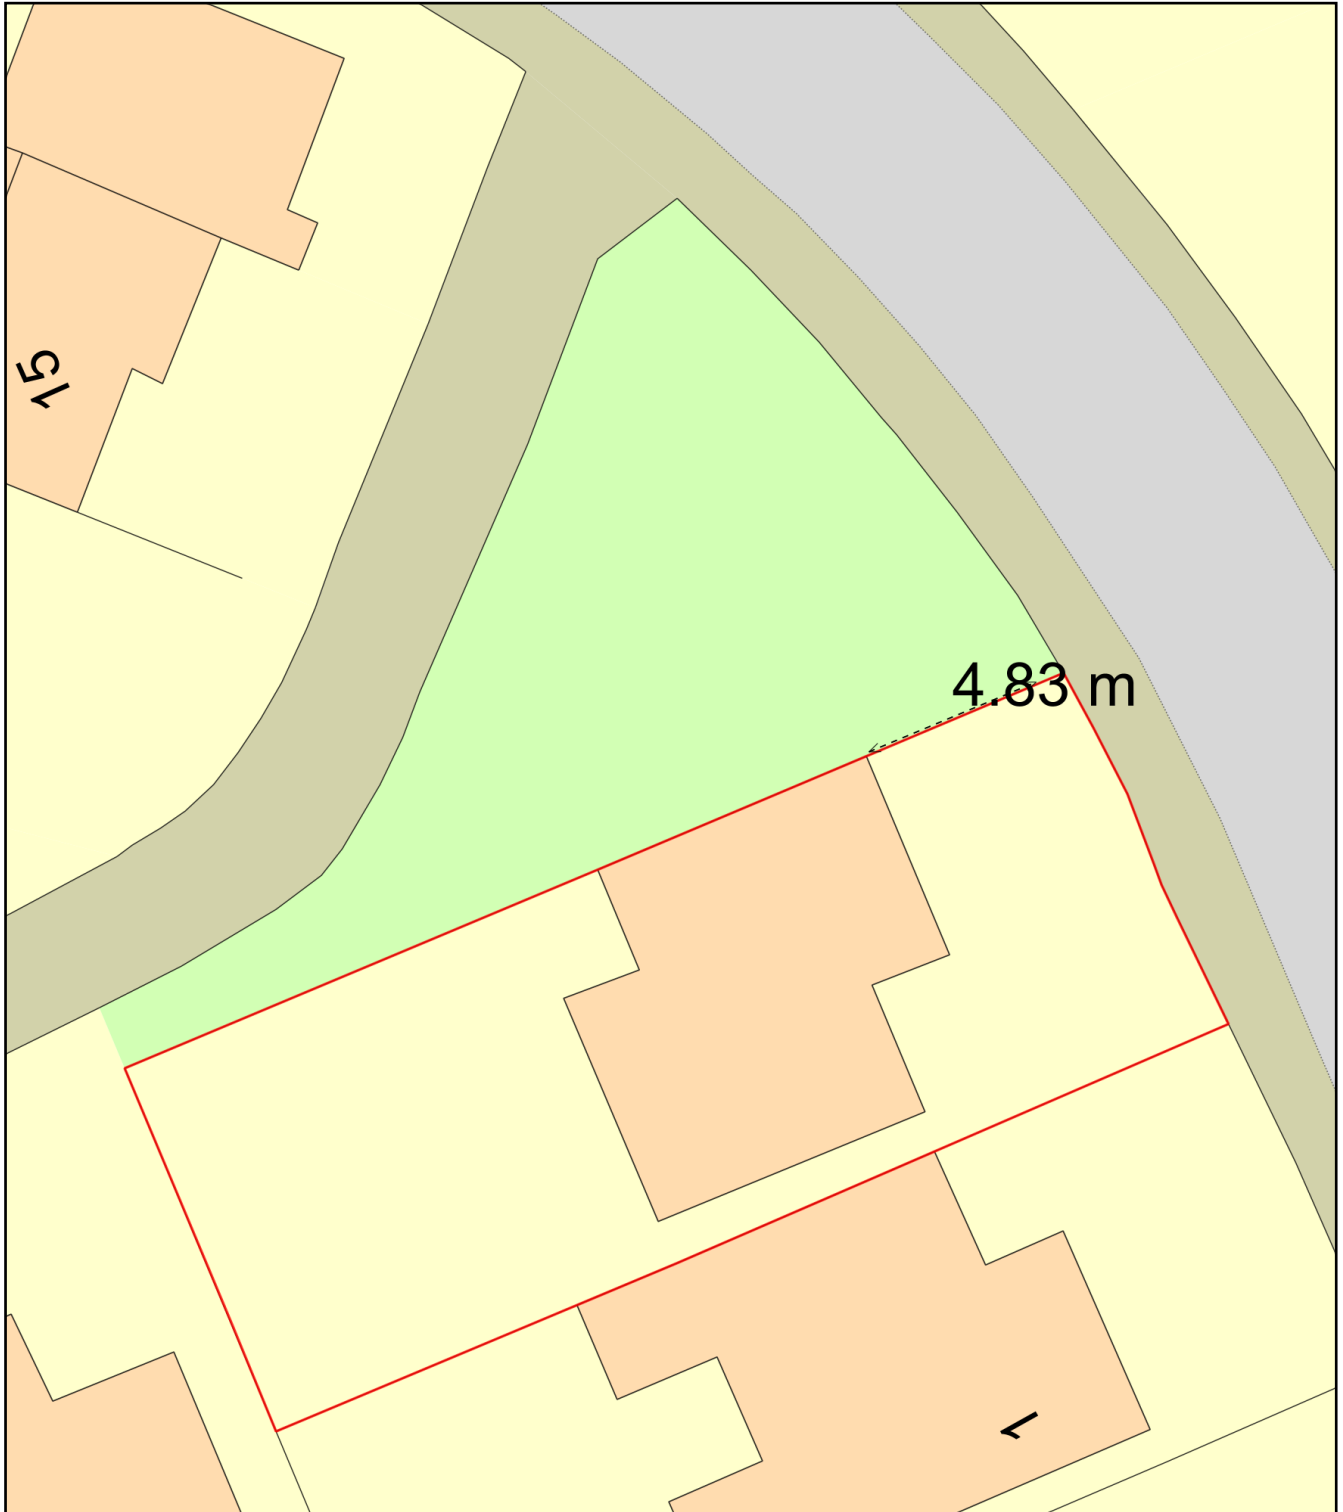

Plan Produced for: NICOLA LAMBERT

Date Produced: 06 Jun 2026

Plan Reference Number: TQRQM26157105714640

Scale: 1:200 @ A4