


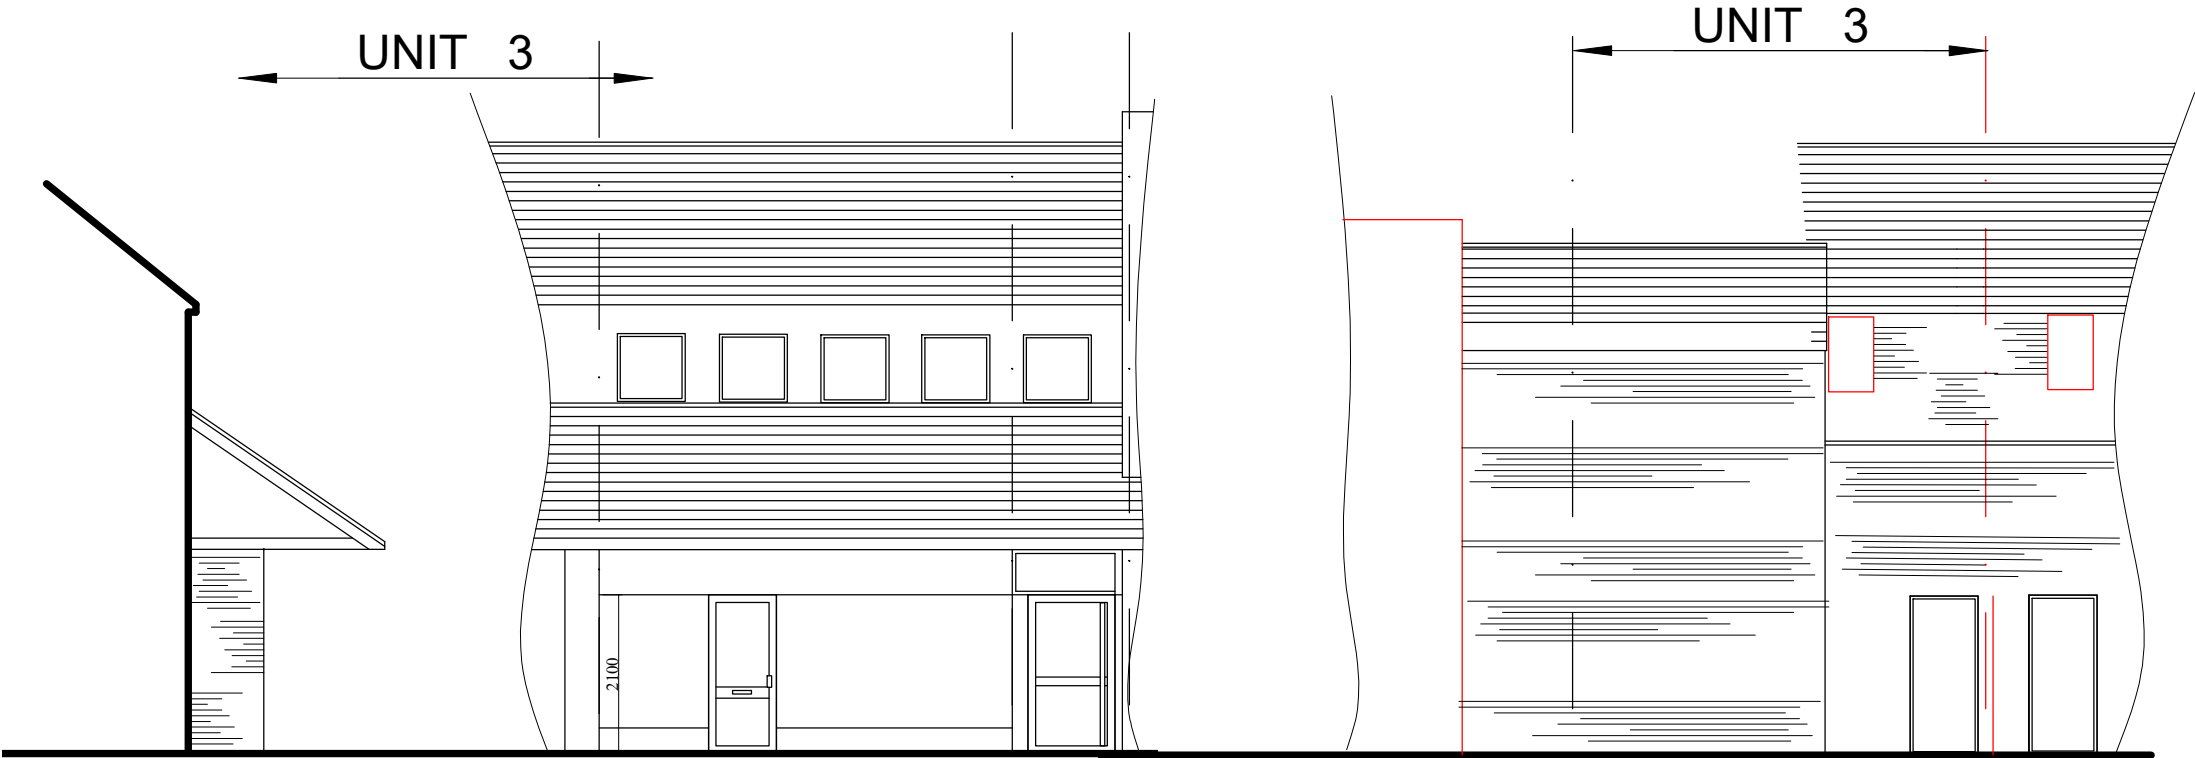


Side

Front

Rear

Existing Elevations 1:100

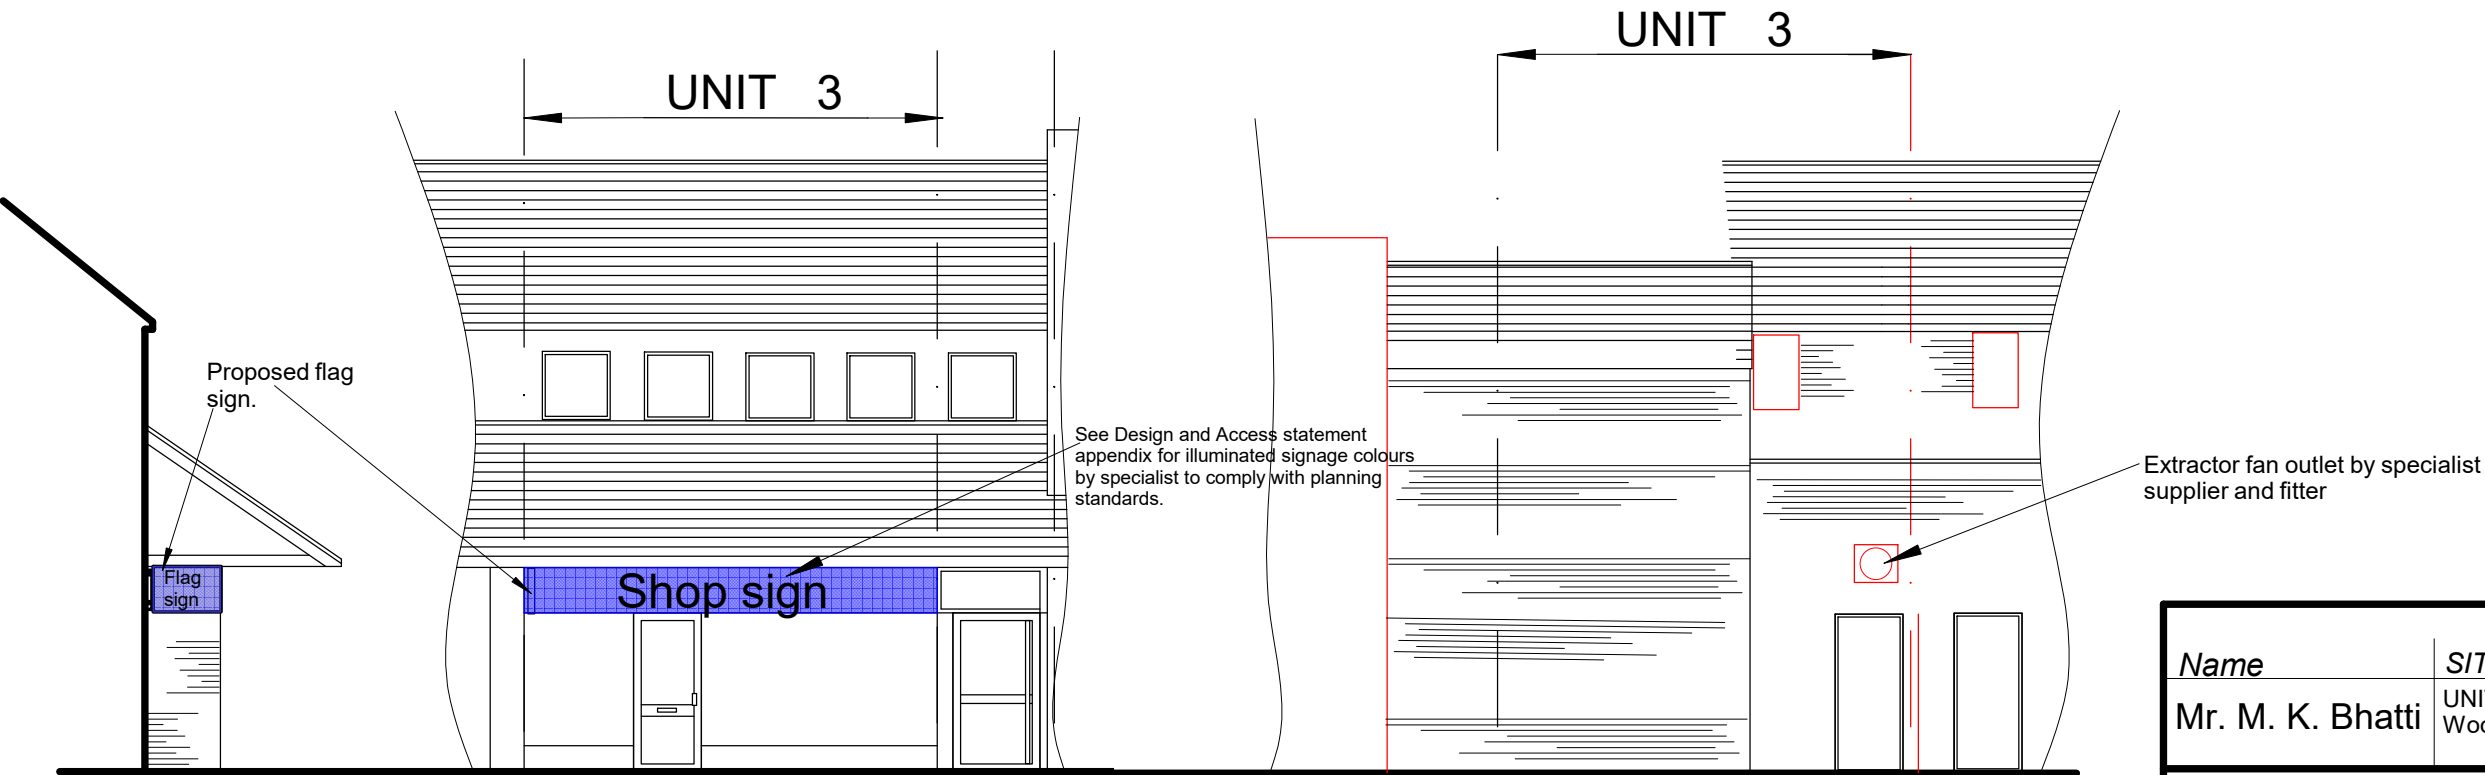


Side

Front

Rear

Proposed Elevations 1:100

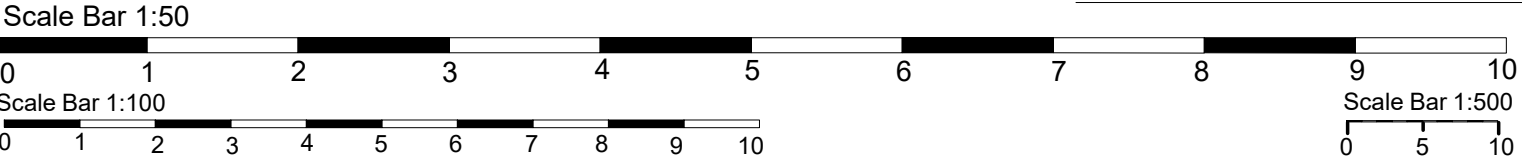

<i>Name</i>		<i>SITE ADDRESS</i>	
Mr. M. K. Bhatti		UNIT 3 57-59 Crockhamwell Road Woodley. RG5 3SZ.	
<i>TITLE</i>			
<i>Elevations</i>			
<i>SCALE</i>	<i>DATE</i>	<i>DWG NO</i>	<i>Rev</i>
1:100	Sept 2025		