

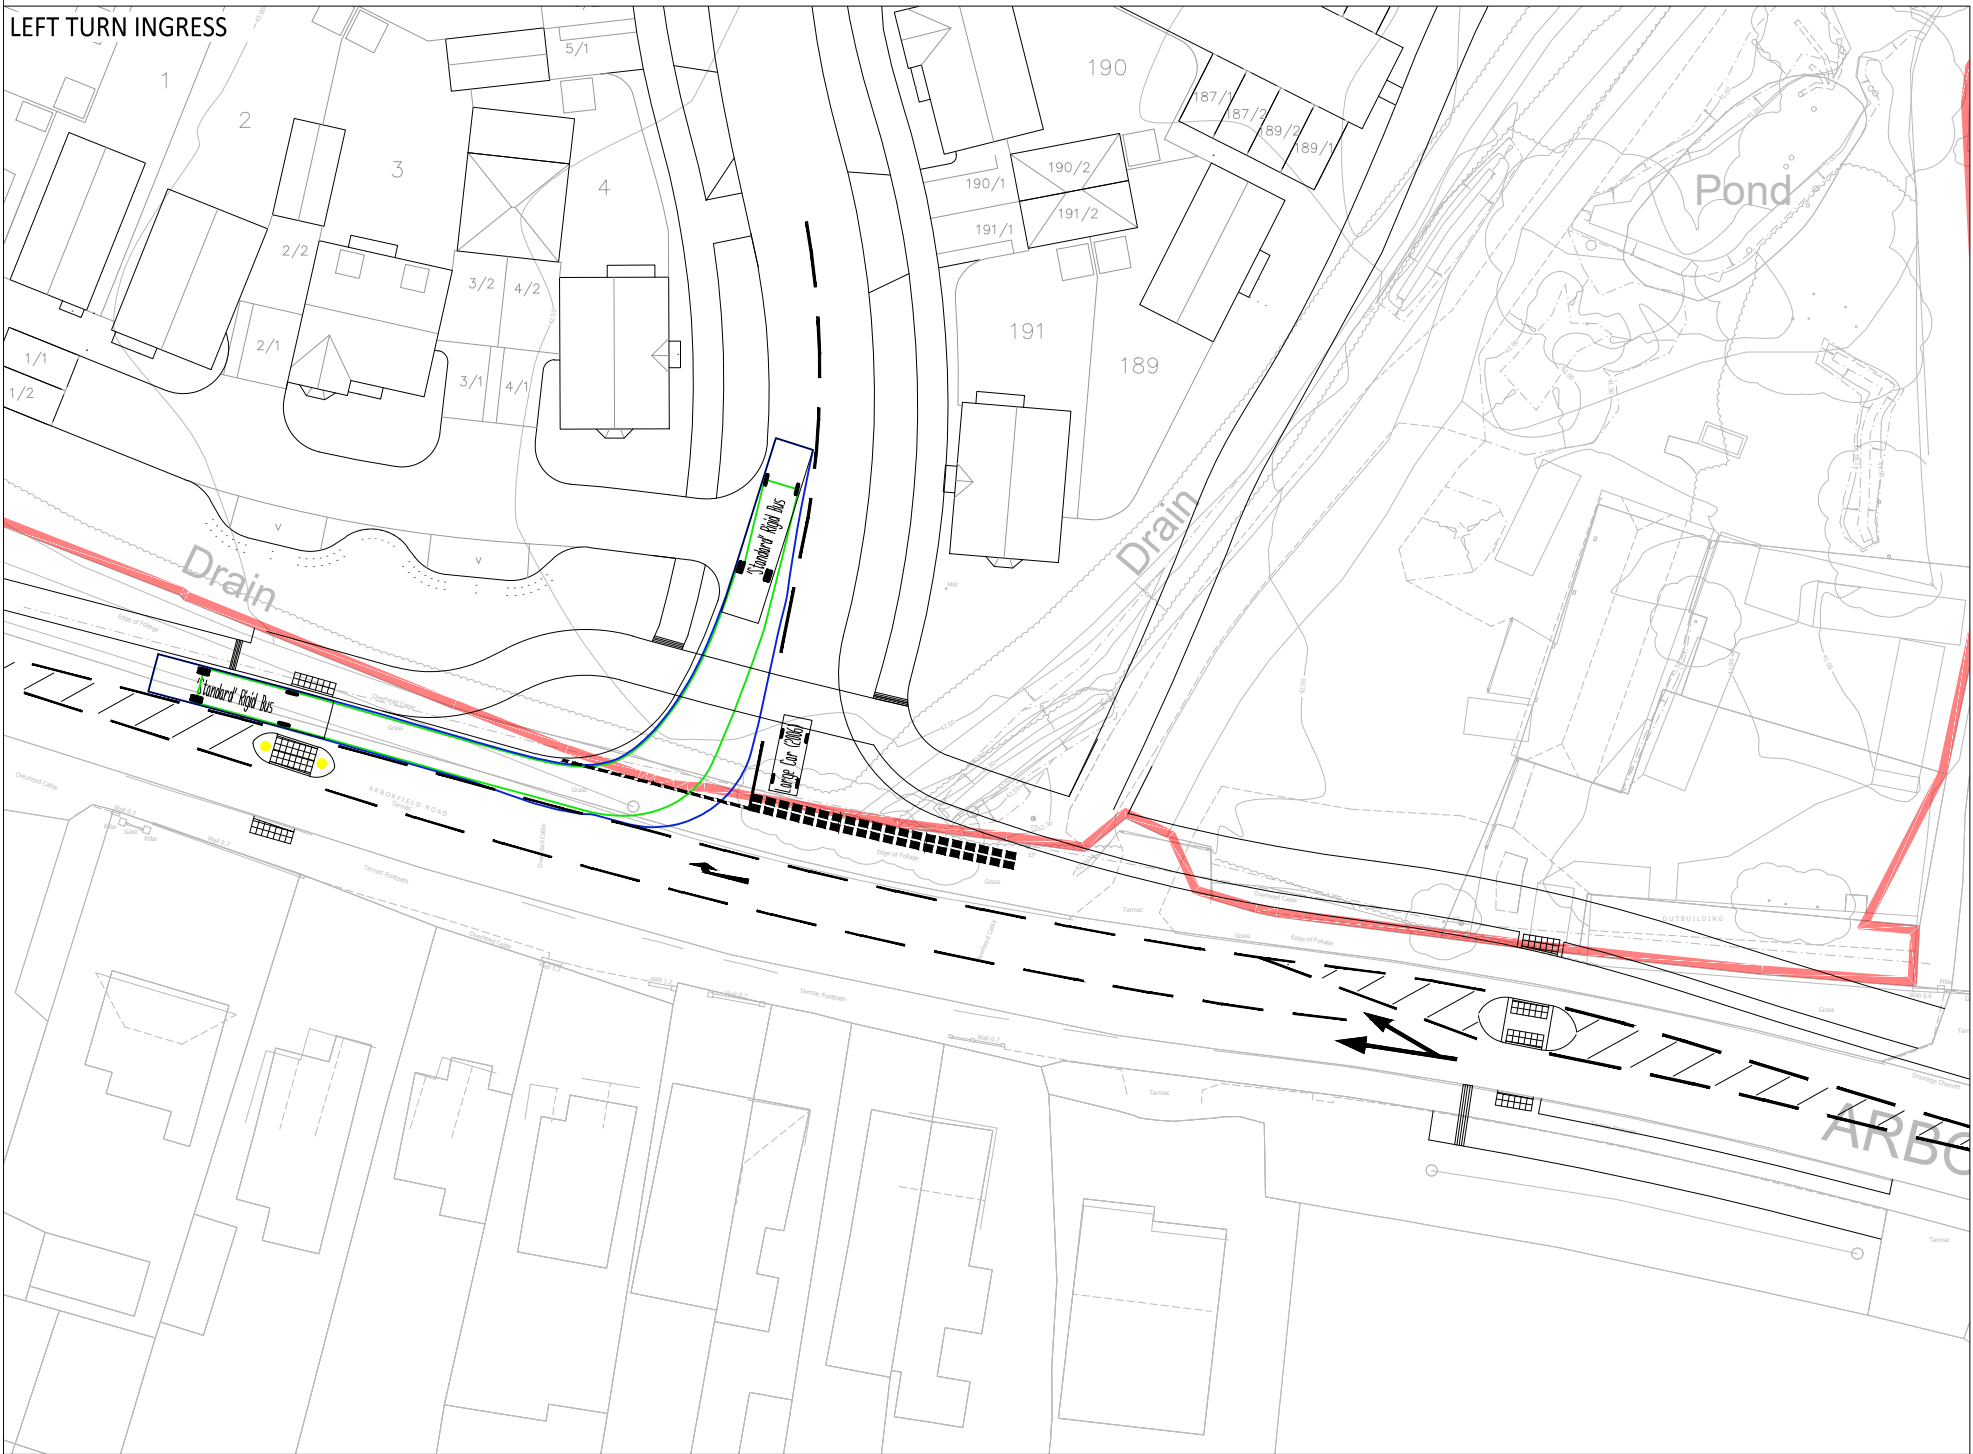
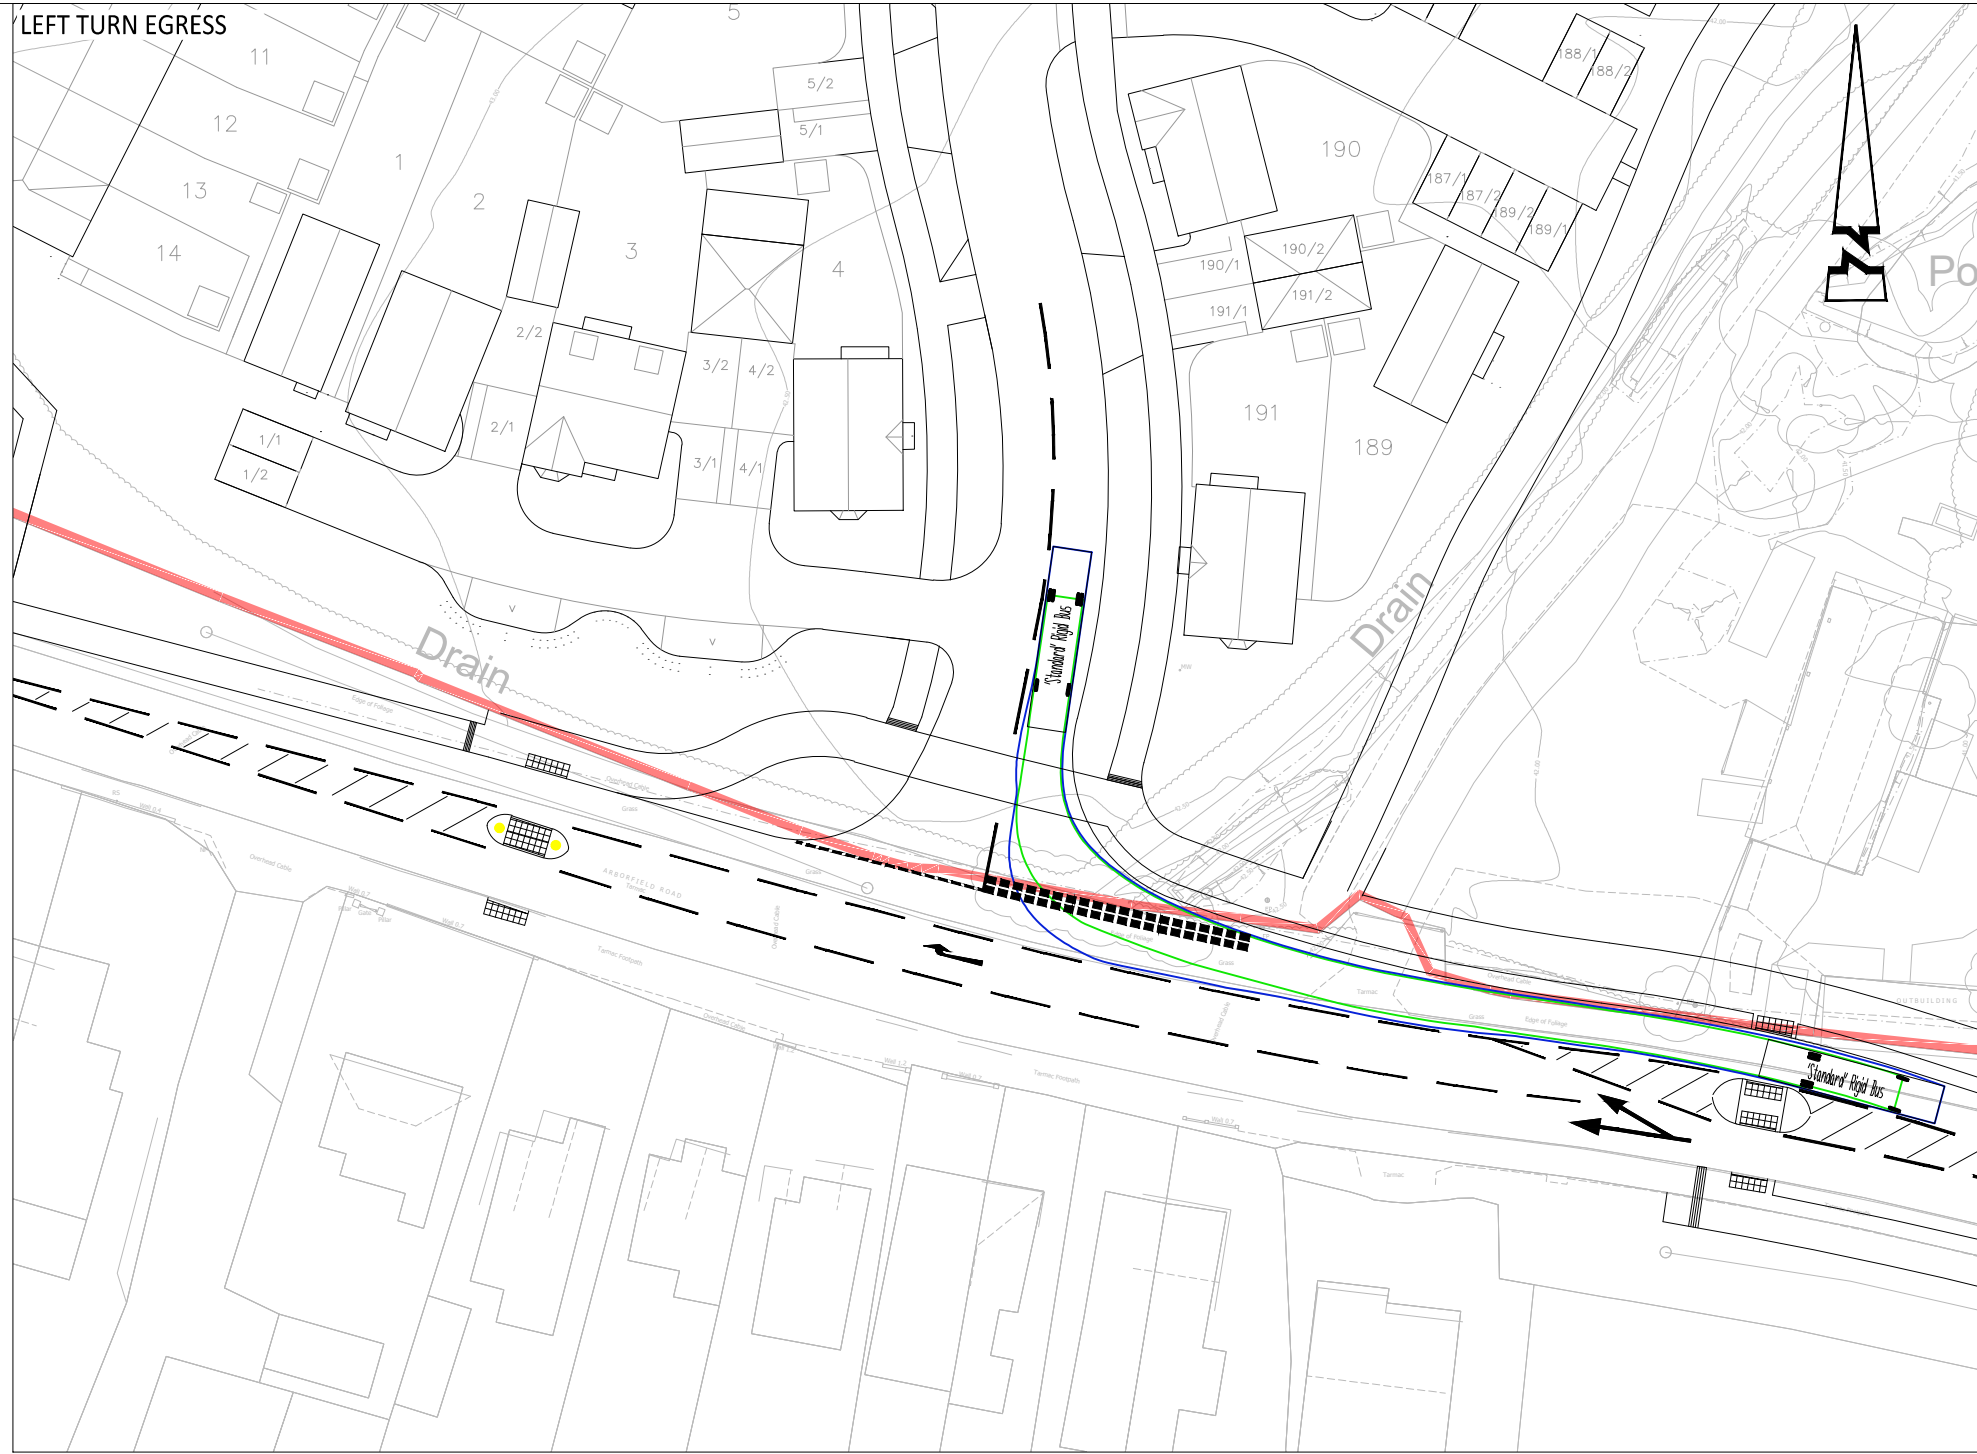


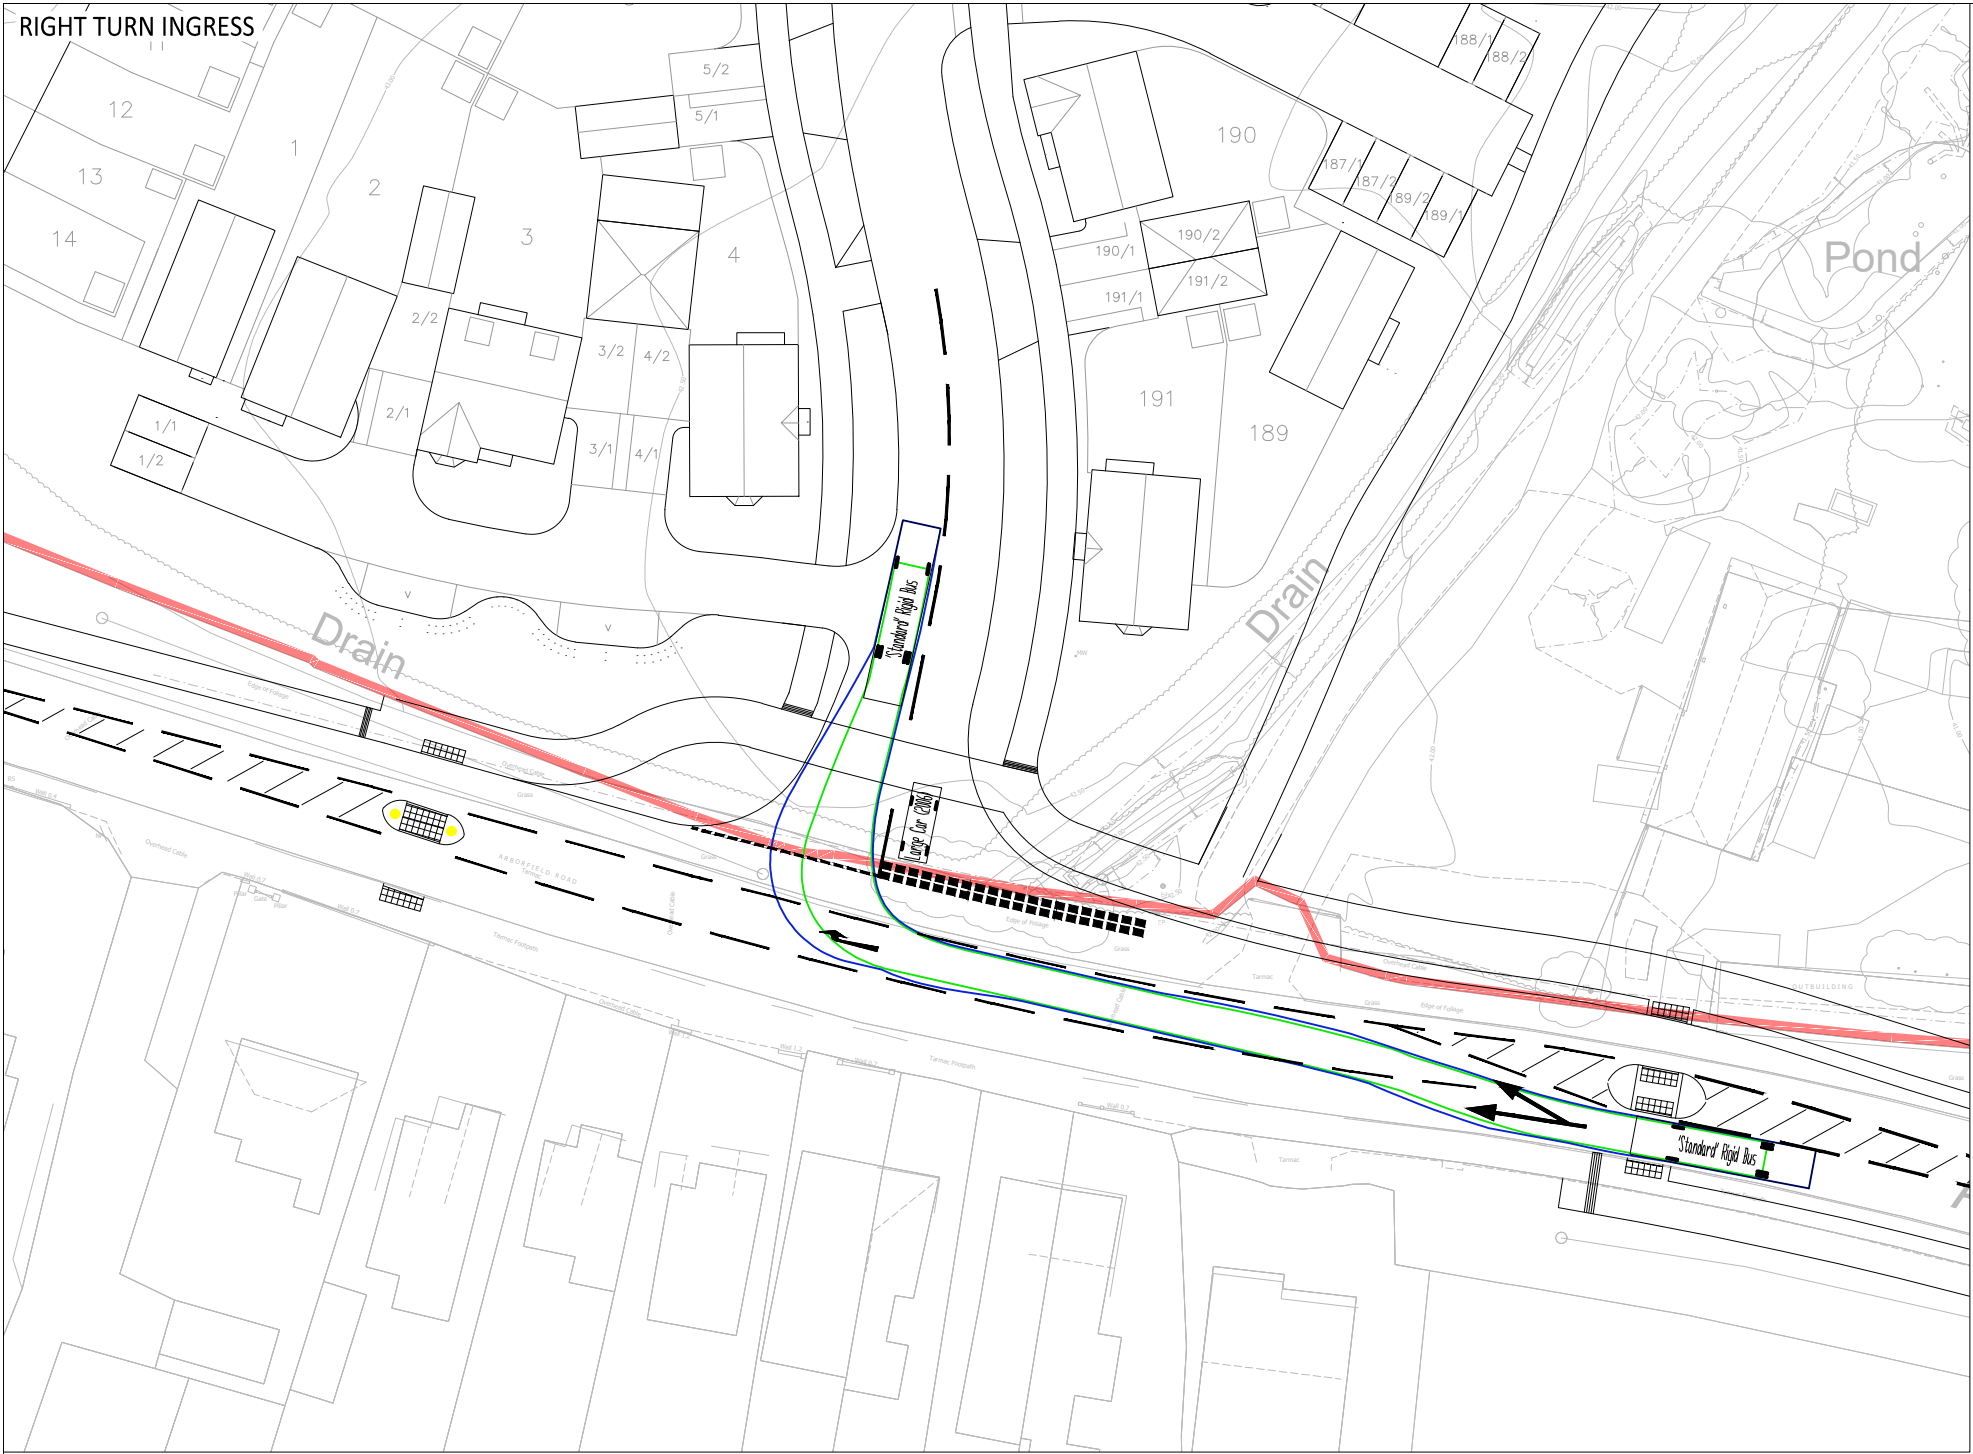

© ABLEY LETCHFORD PARTNERSHIP LTD.
This drawing should not be reproduced without consent.

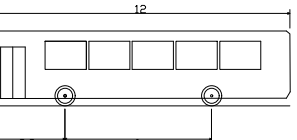

'Standard' Rigid Bus
Overall Length 12.000m
Overall Width 2.800m
Overall Body Height 3.063m
Min Body Ground Clearance 0.350m
Track Width 2.350m
Lock to lock time 4.00s
Wall to Wall Turning Radius 10.771m

P3	02.26	Updated following new site layout & title block.	CB	DS
P2	03.25	Updated following new site layout & comments.	LC	DS
P1	06.24	FIRST ISSUE	TDM	AG
Rev	Date	Description	Drawn	Checked



Client
BELLWAY HOMES

Project
**LAND NORTH OF
ARBORFIELD ROAD,
SHINFIELD**

Title
**SWEPT PATH ANALYSIS
RIGID BUS**

Status
PRELIMINARY

Scale 1:500 @ A2	Date JUNE 2024	Drawn TDM	Checked AG
Drawing No HD008-008	Revision P3		