




LOCATION 1 - CAR DEPARTING REFUSE RIGHT TURN IN

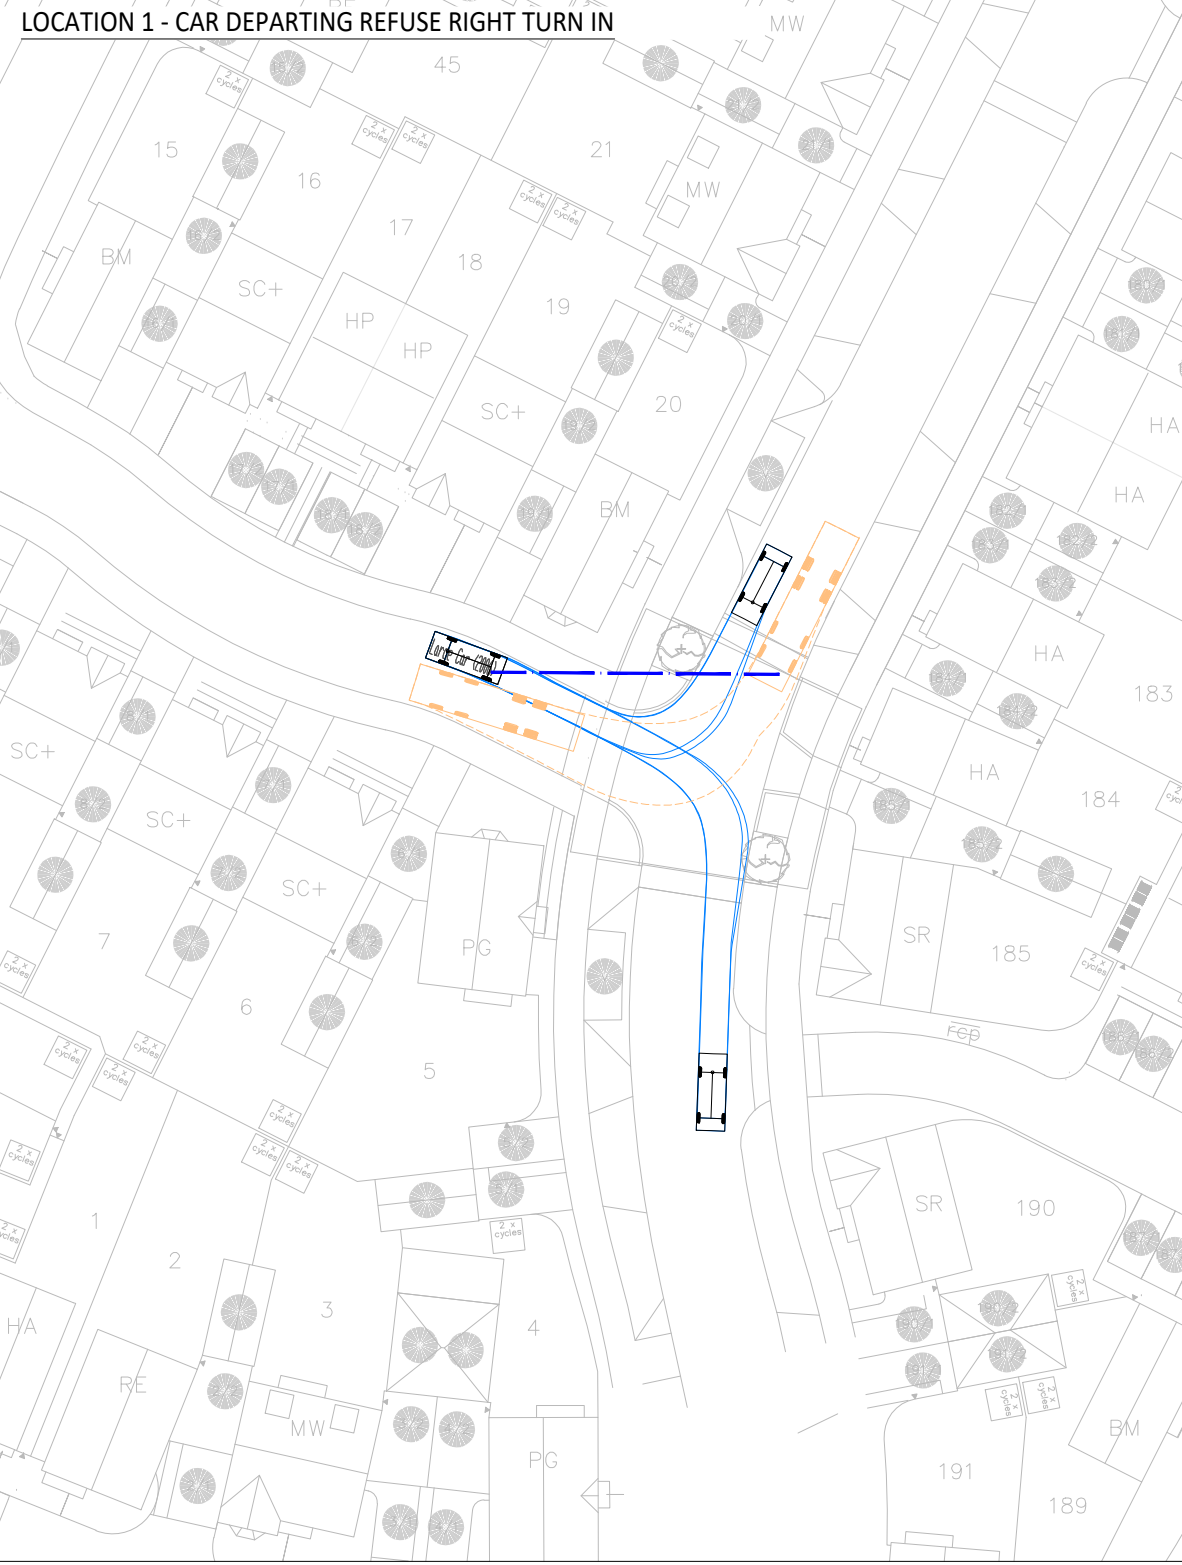


LOCATION 1 - CAR DEPARTING REFUSE LEFT TURN IN

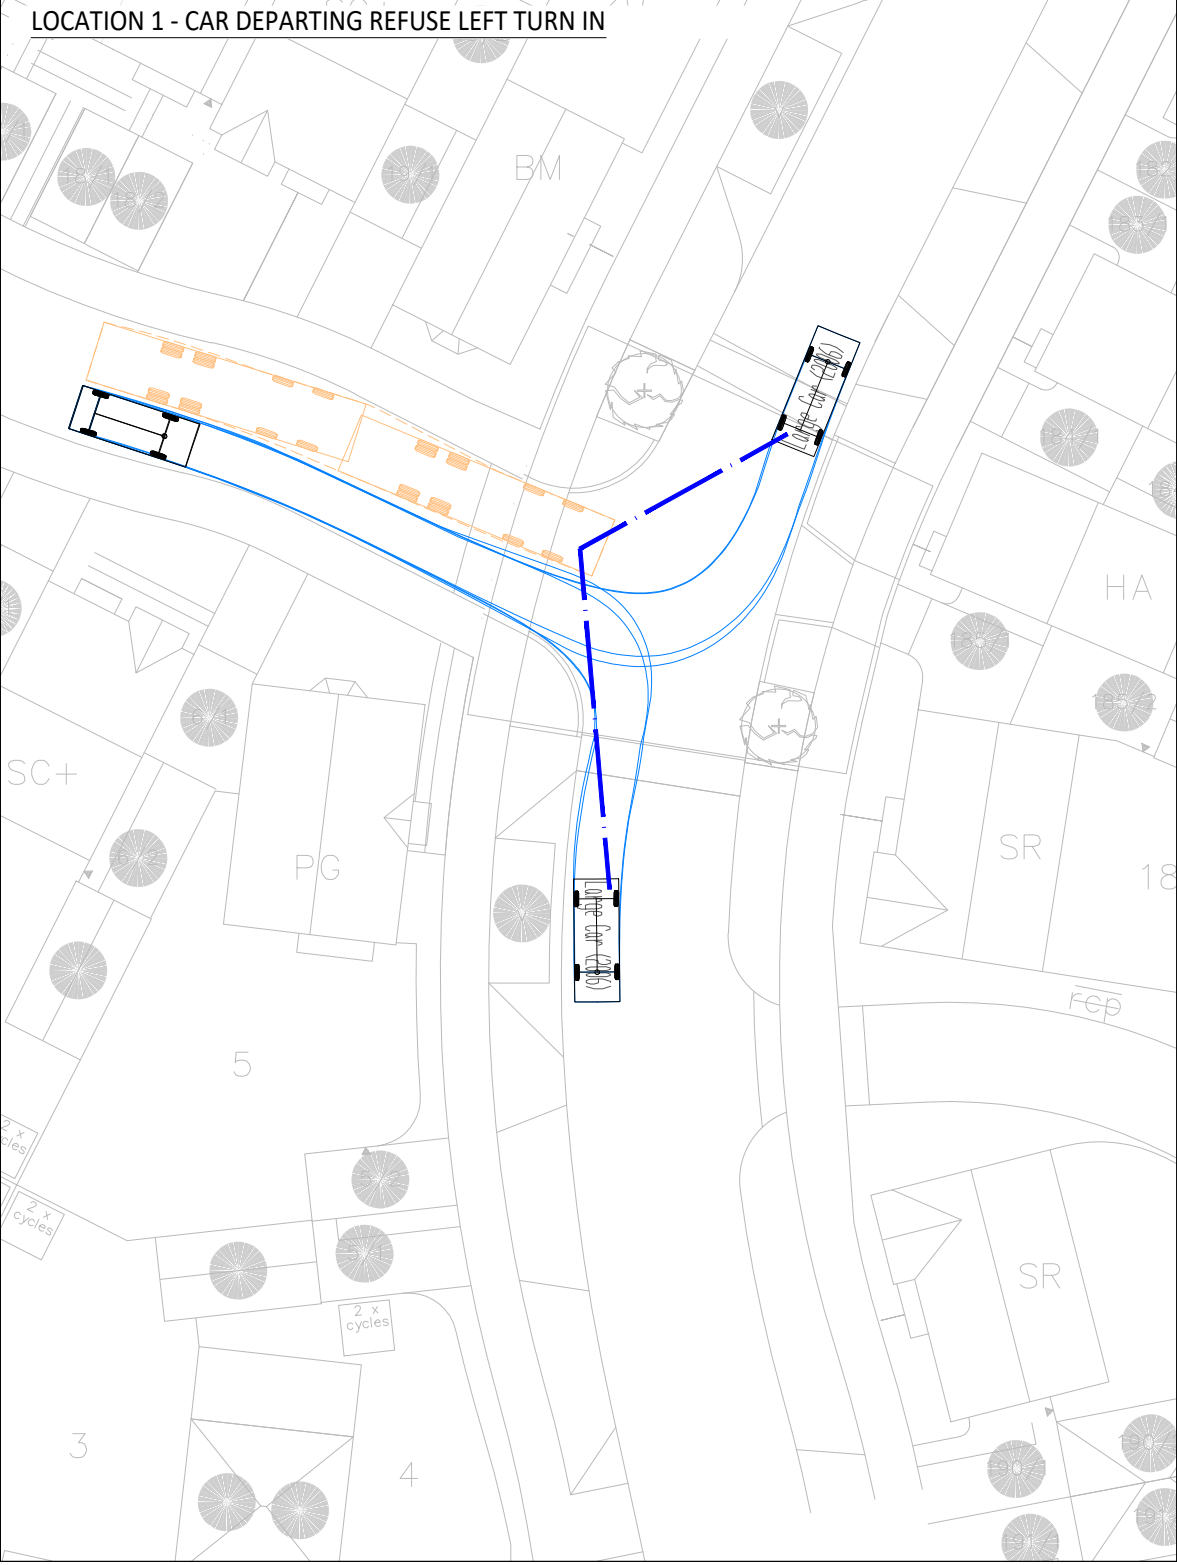

LOCATION 1 - CAR ARRIVING AND REFUSE VEHICLE DEPARTING

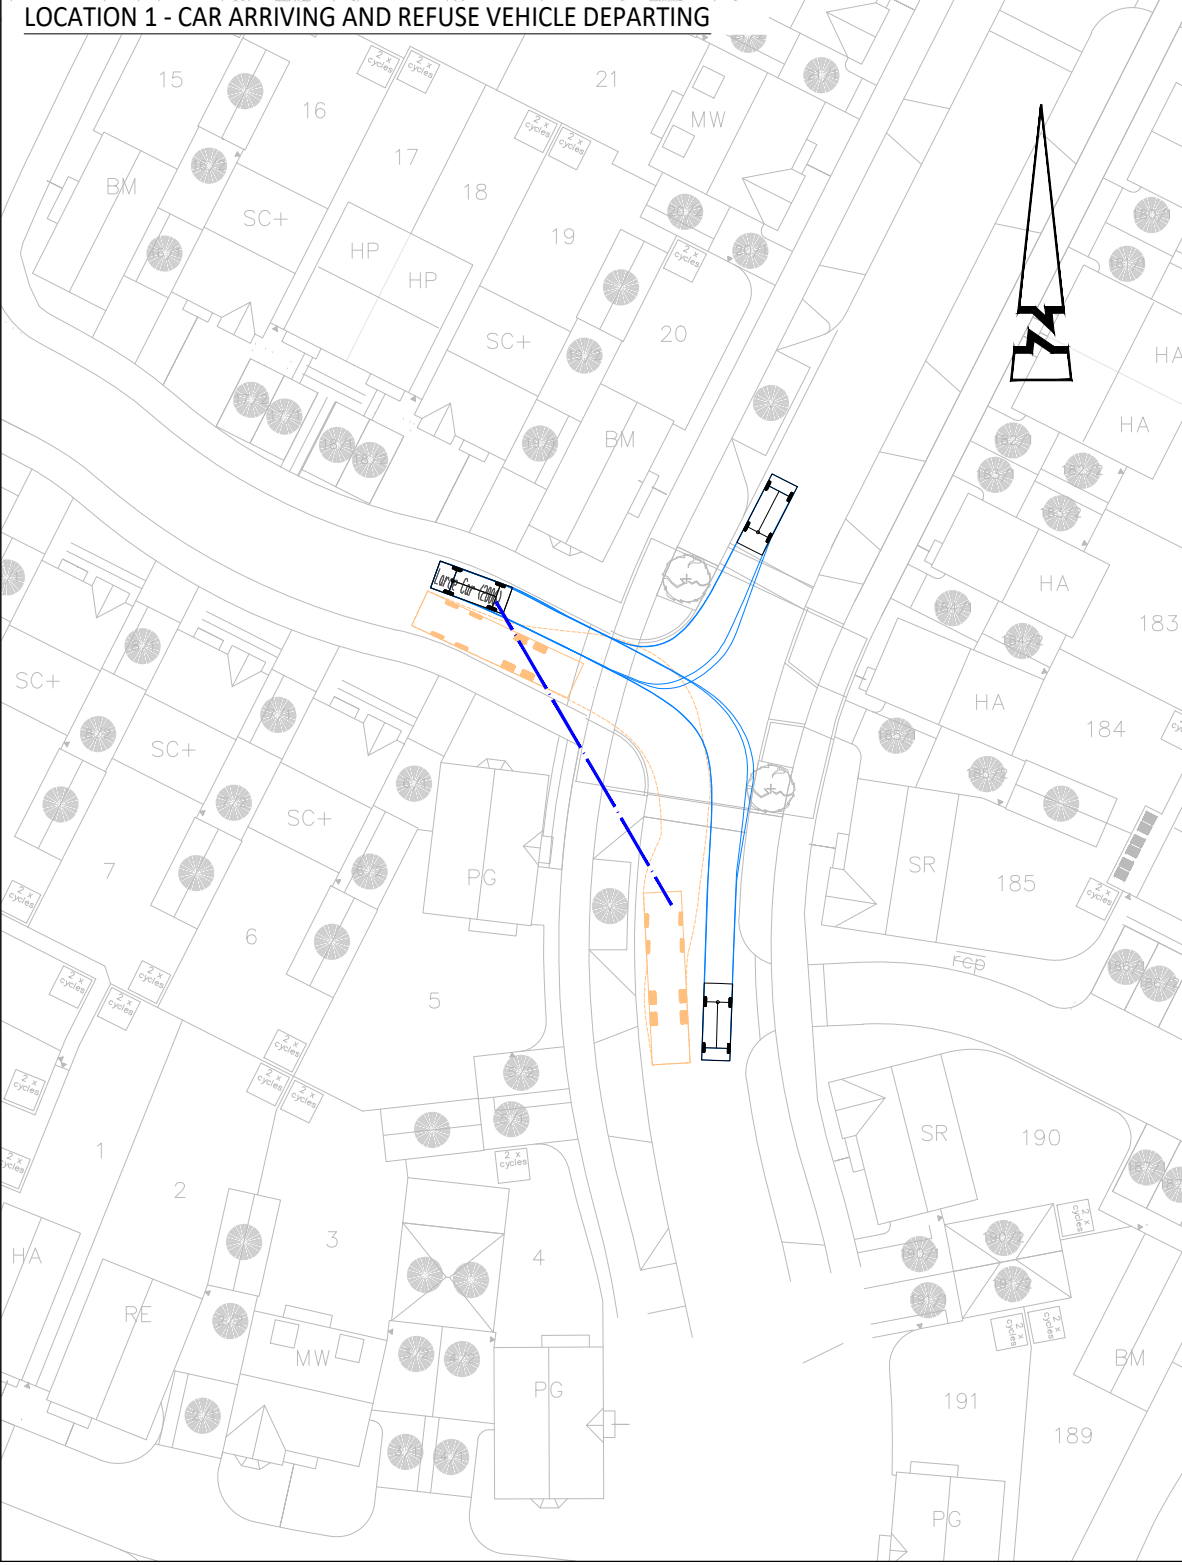

© ABLE LETCHFORD PARTNERSHIP LTD.
This drawing should not be reproduced without consent.

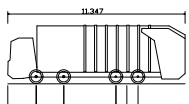

Large Refuse Vehicle (14 axle)
Overall Length 11.247m
Overall Width 2.55m
Wheelbase 3.0m
Turning Radius 10.0m




Large Car (Q200)
Overall Length 4.5m
Overall Width 1.8m
Wheelbase 2.8m
Turning Radius 9.0m


KEY

— INTERVISIBILITY PLAY


LOCATION 2 - CAR DEPARTING REFUSE RIGHT TURN IN

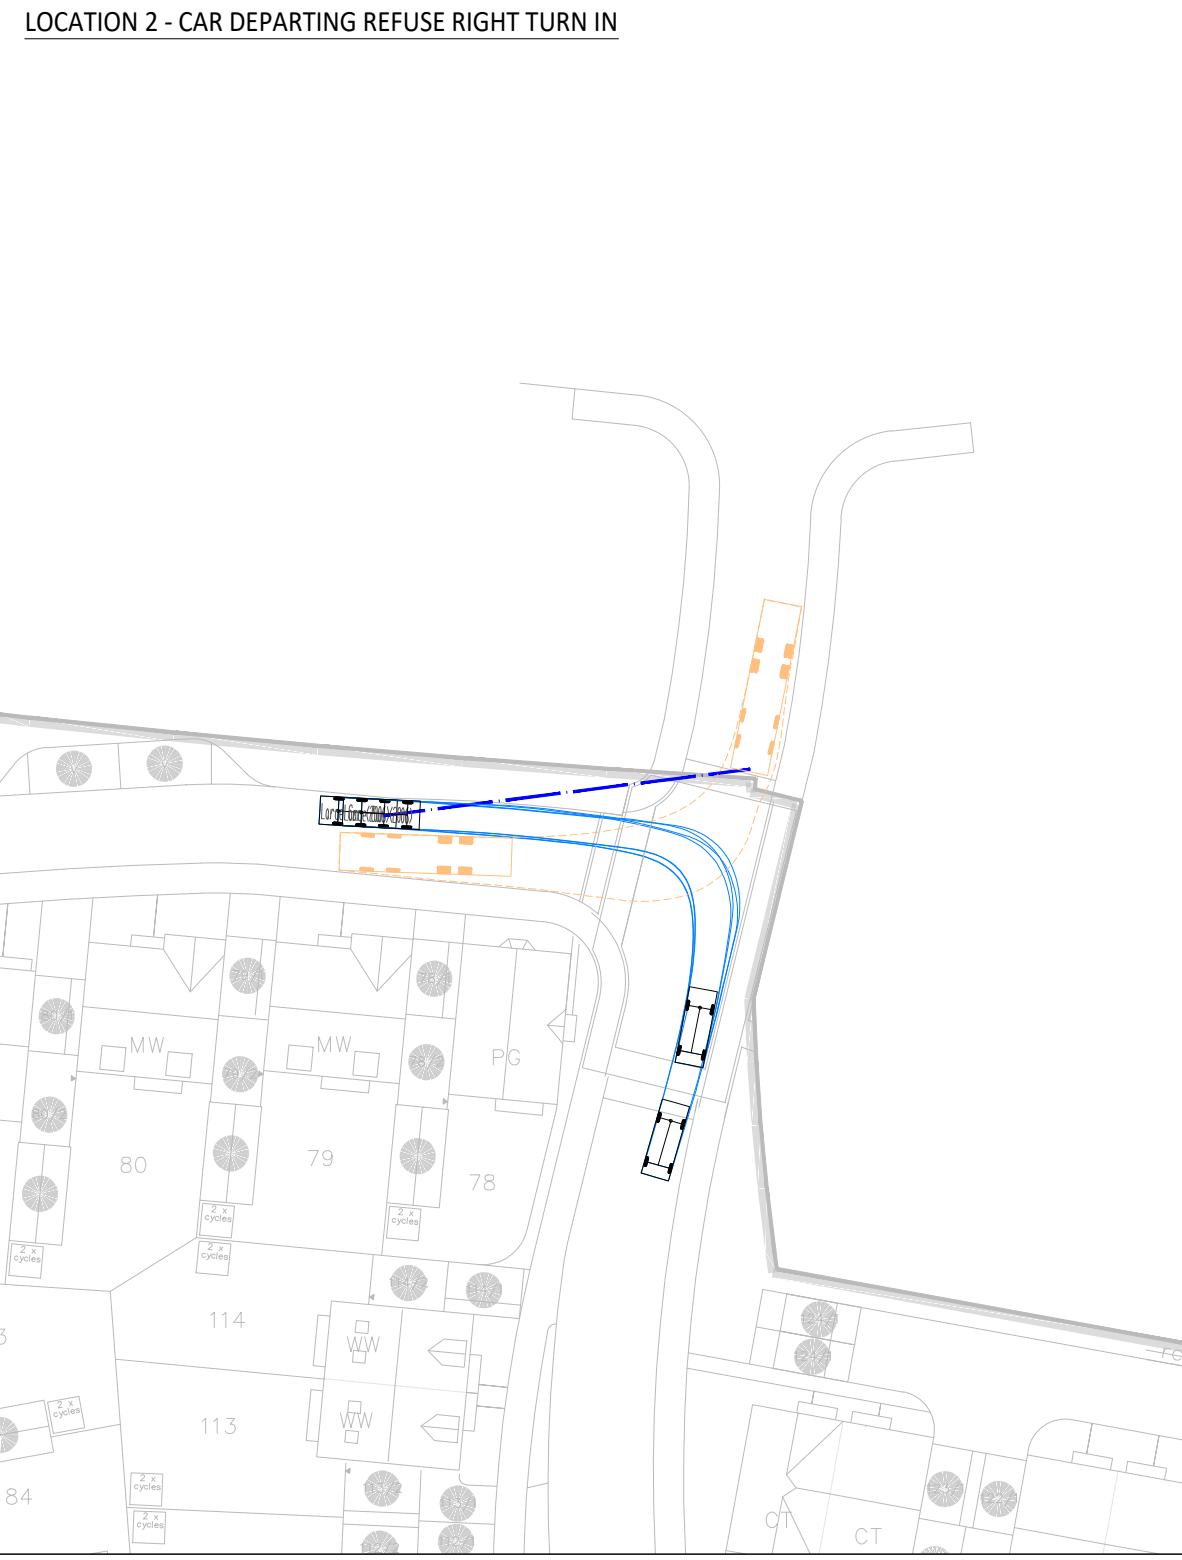

LOCATION 2 - CAR DEPARTING REFUSE RIGHT TURN IN

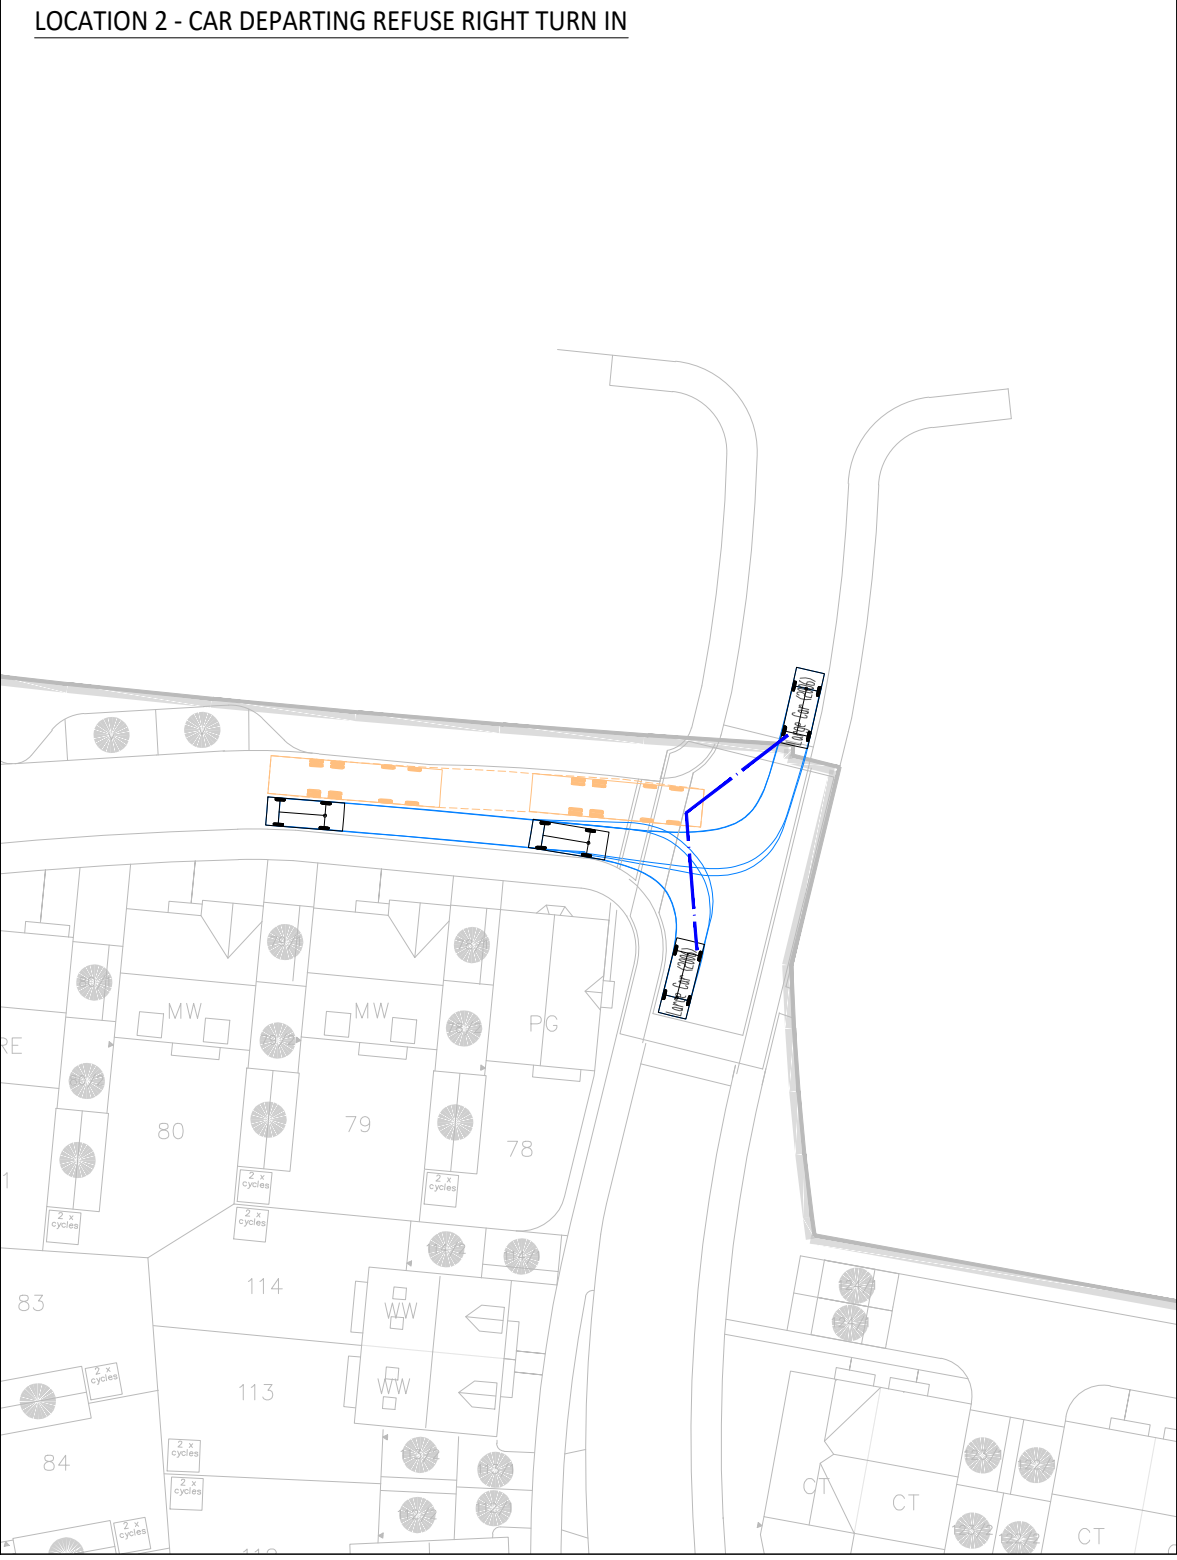


LOCATION 2 - CAR DEPARTING AND REFUSE ARRIVING

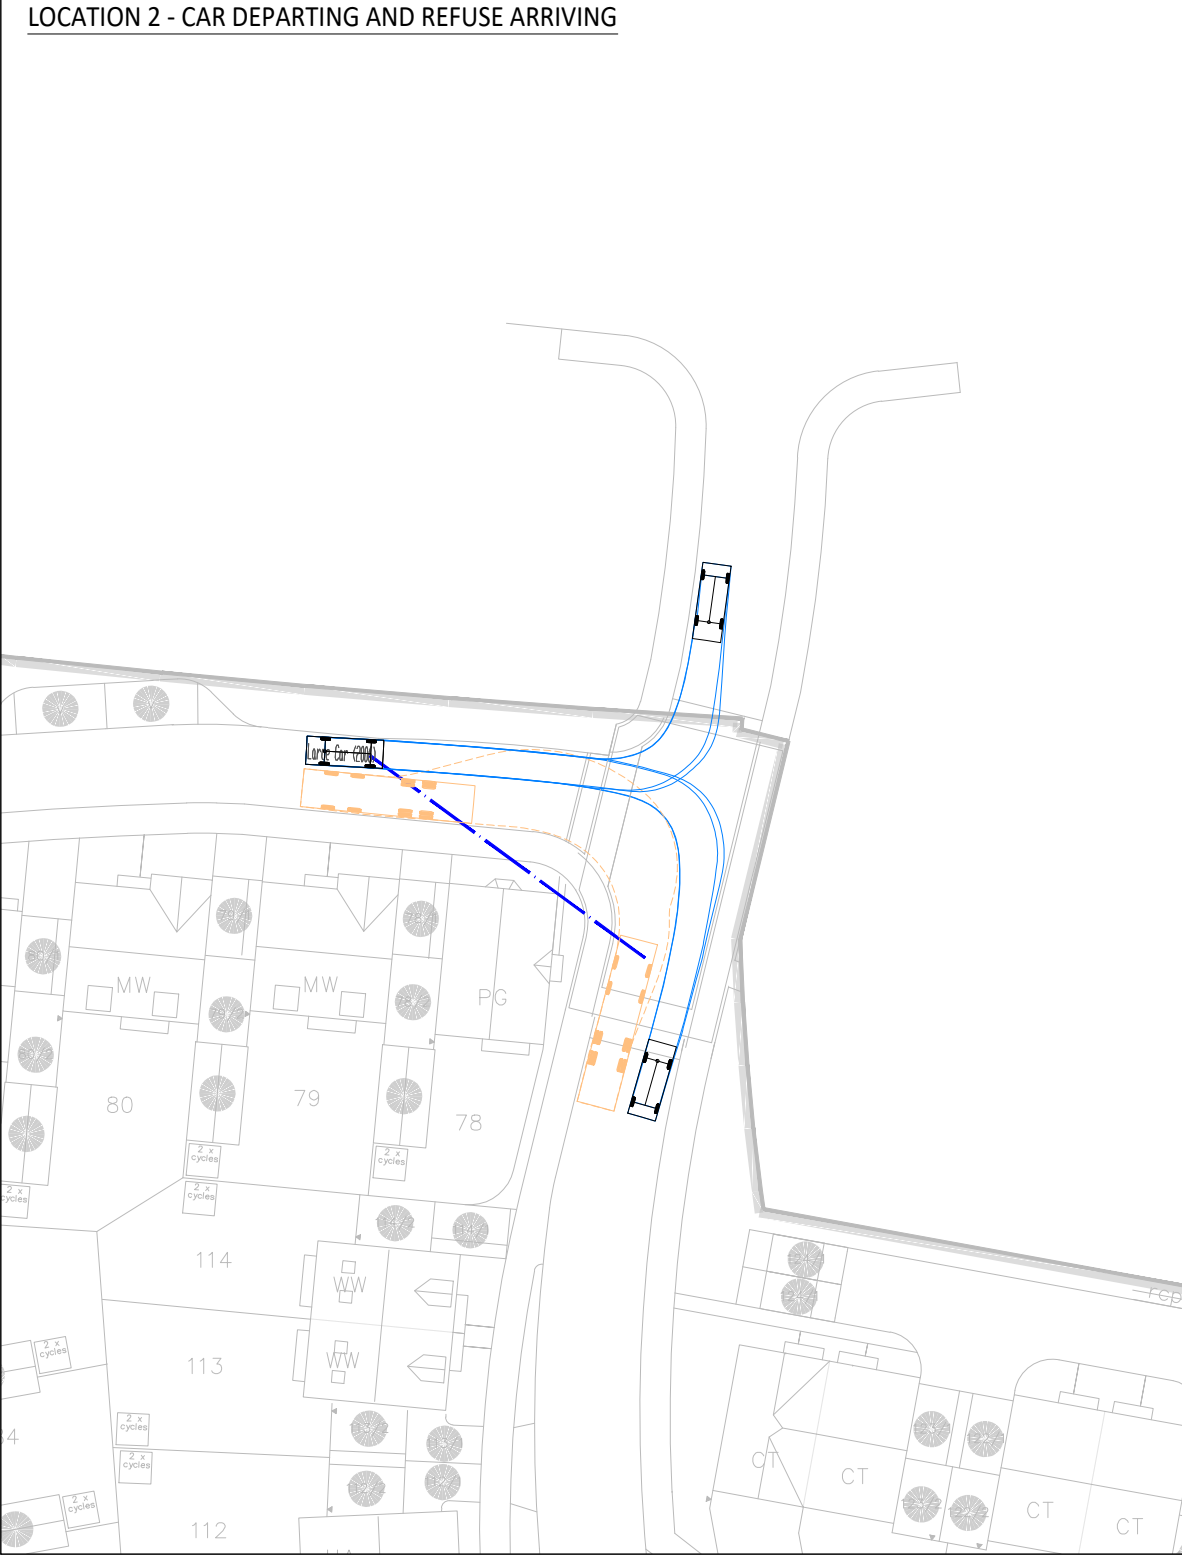

LOCATION 3 - NORTHBOUND CAR / SOUTHBOUND REFUSE VEHICLE



LOCATION 4 - NORTHBOUND CAR / SOUTHBOUND REFUSE VEHICLE

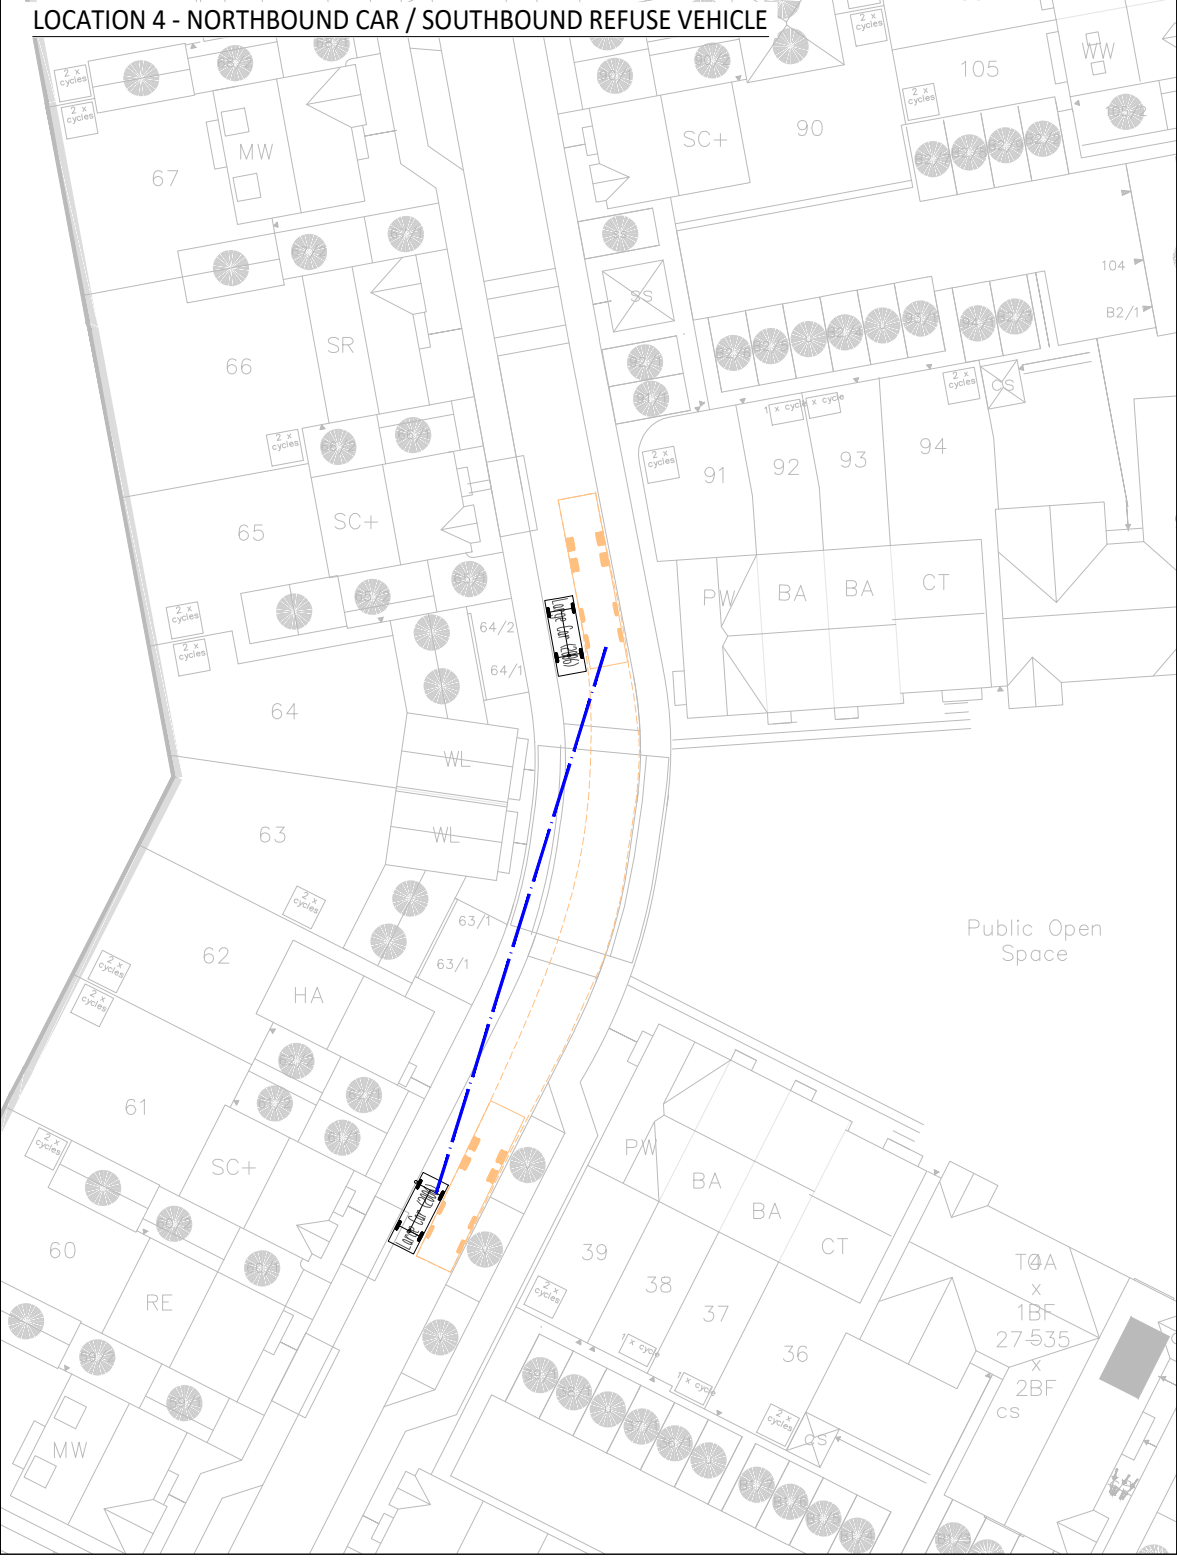


LOCATION 5 - NORTHBOUND CAR / SOUTHBOUND REFUSE VEHICLE




LOCATION 3 - SOUTHBOUND CAR / NORTHBOUND REFUSE VEHICLE



LOCATION 4 - SOUTHBOUND CAR / NORTHBOUND REFUSE VEHICLE

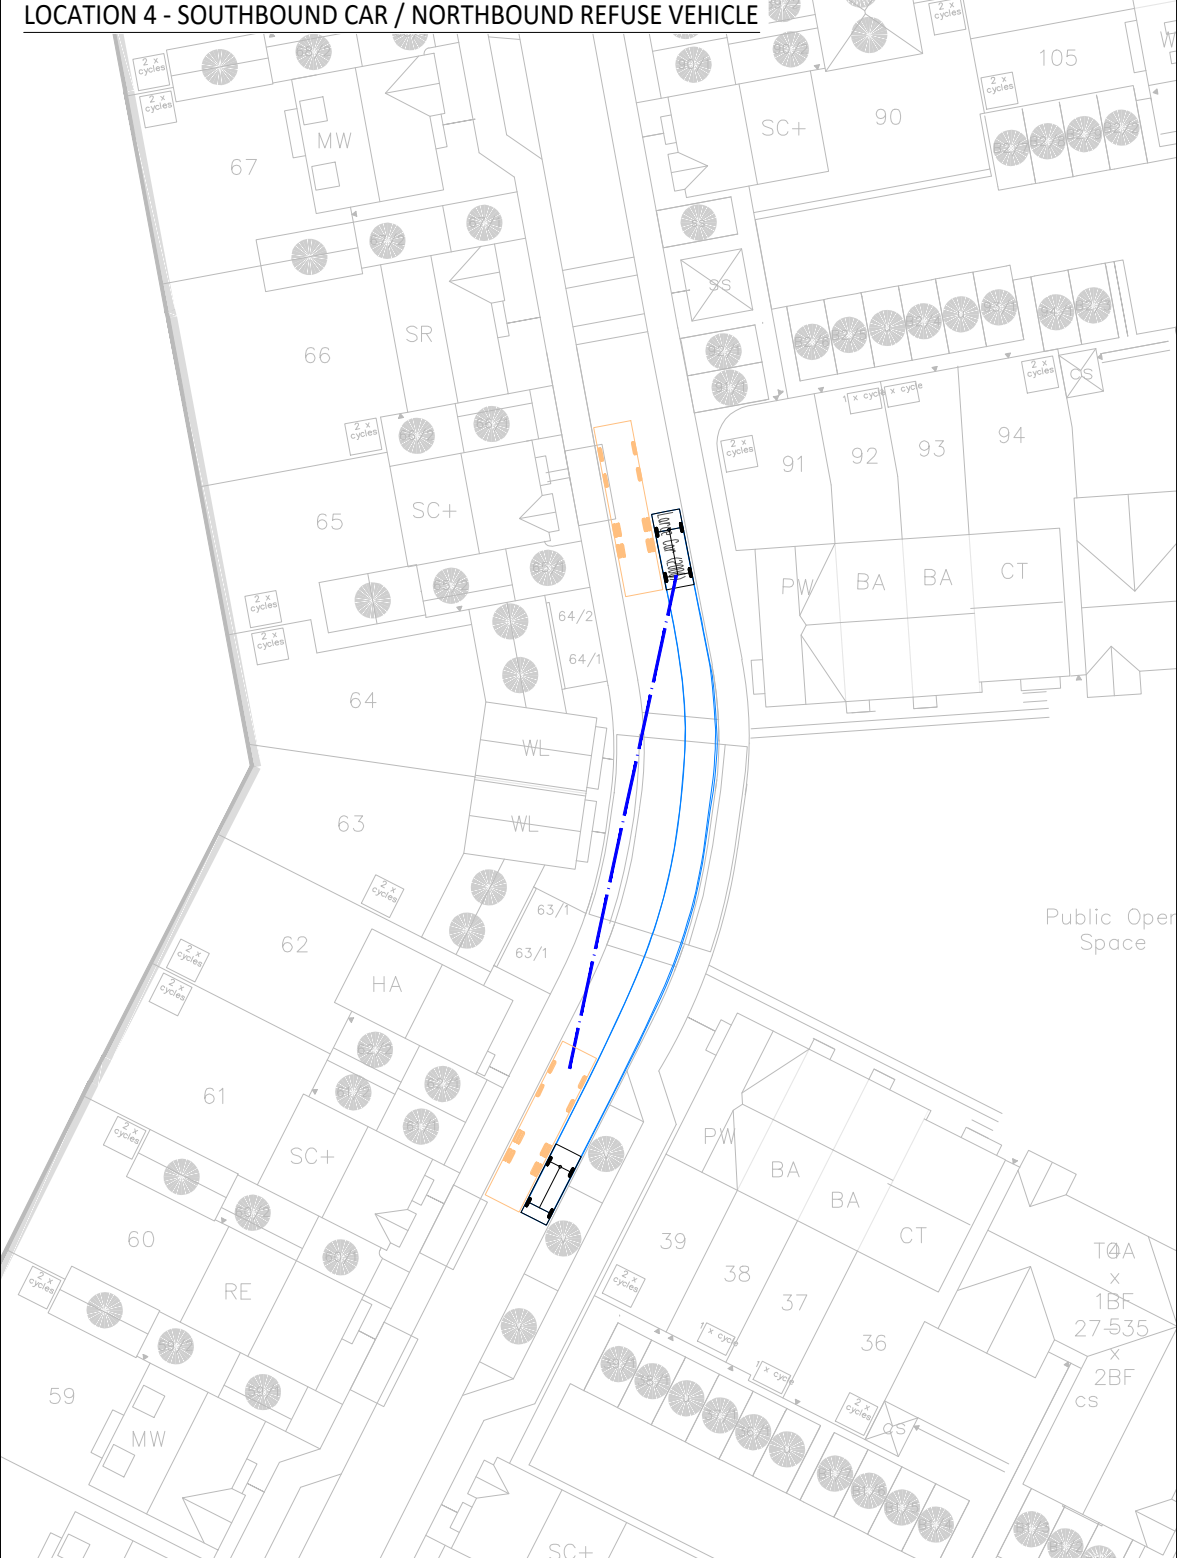

LOCATION 5 - SOUTHBOUND CAR / NORTHBOUND REFUSE VEHICLE

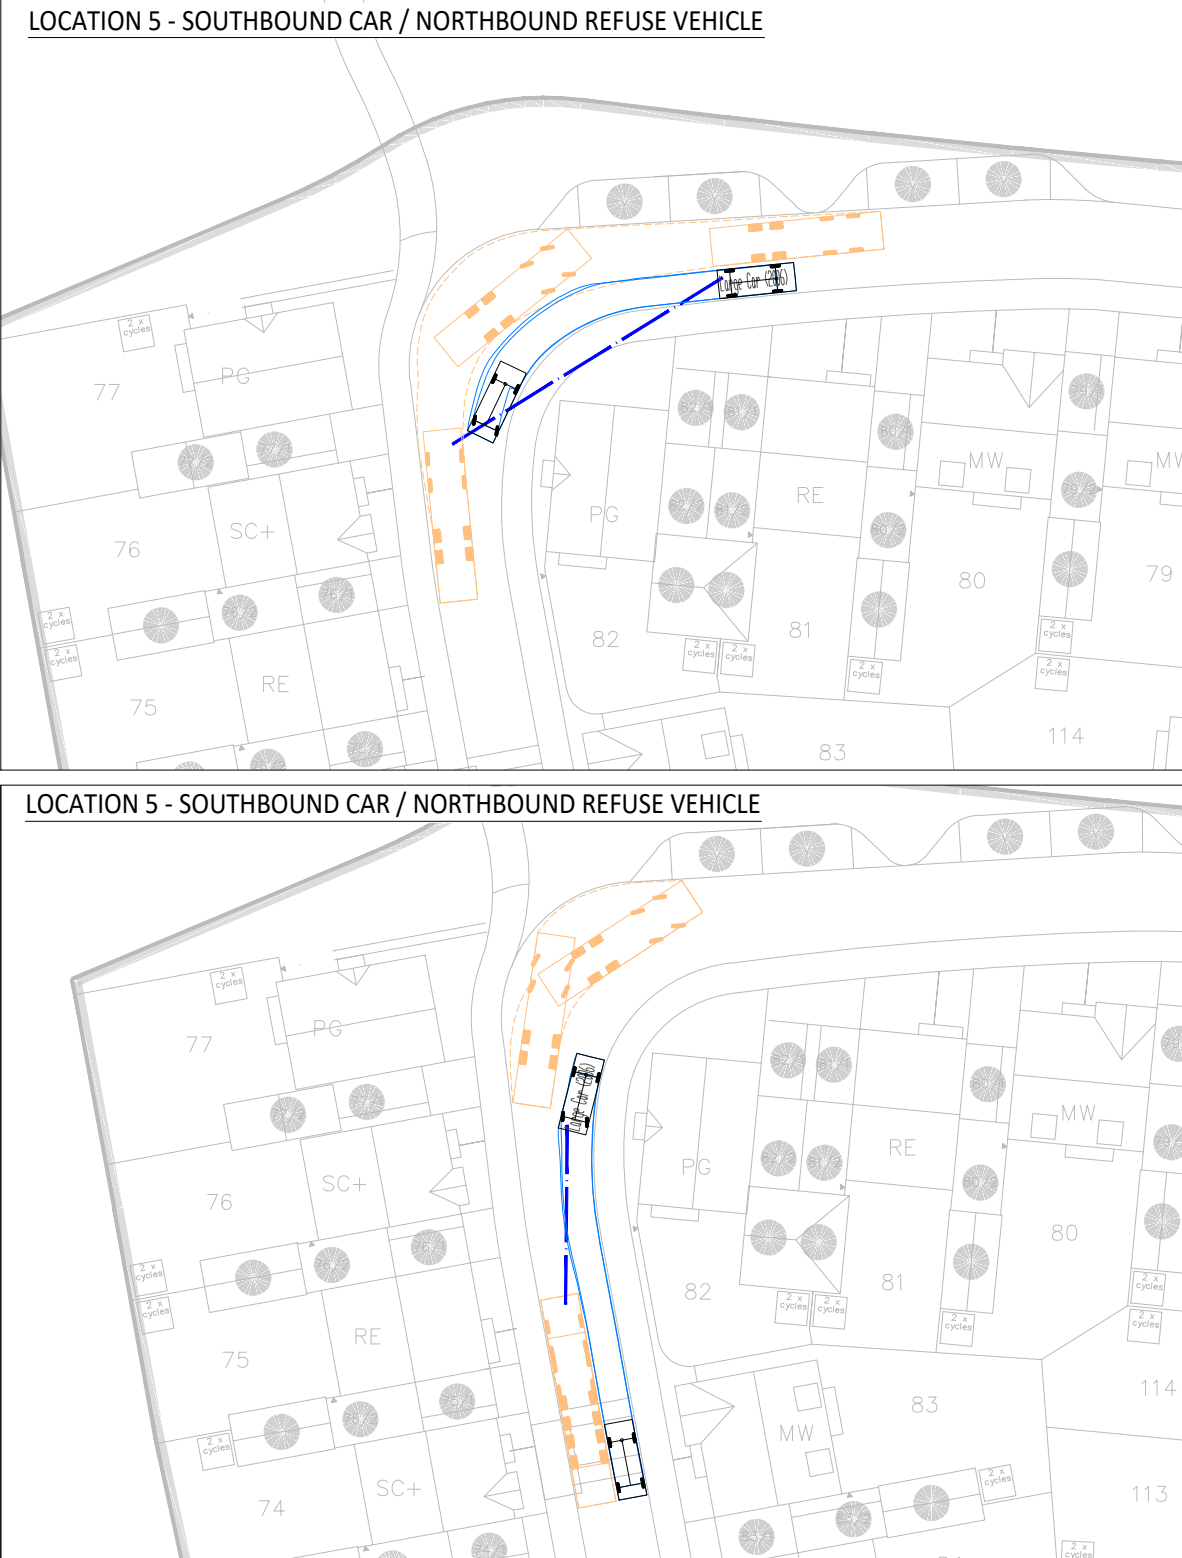

B	02.26	Revised Layout	TDM	AG
A	08.25	First Issue	TDM	AG
Rev	Date	Description	Drawn	Checked



www.ableyletchford.co.uk

Client

BELLWAY HOMES

Project
LAND NORTH OF
ARBORFIELD ROAD,
SHINFIELD

Title
VEHICLE INTERVISIBILITY
ASSESSMENT

Status
FOR INFORMATION

Scale	Date	Drawn	Checked
1:500 @ A1	AUG 2026	TDM	AG
Drawing No	Revision		
HD008-016	B		