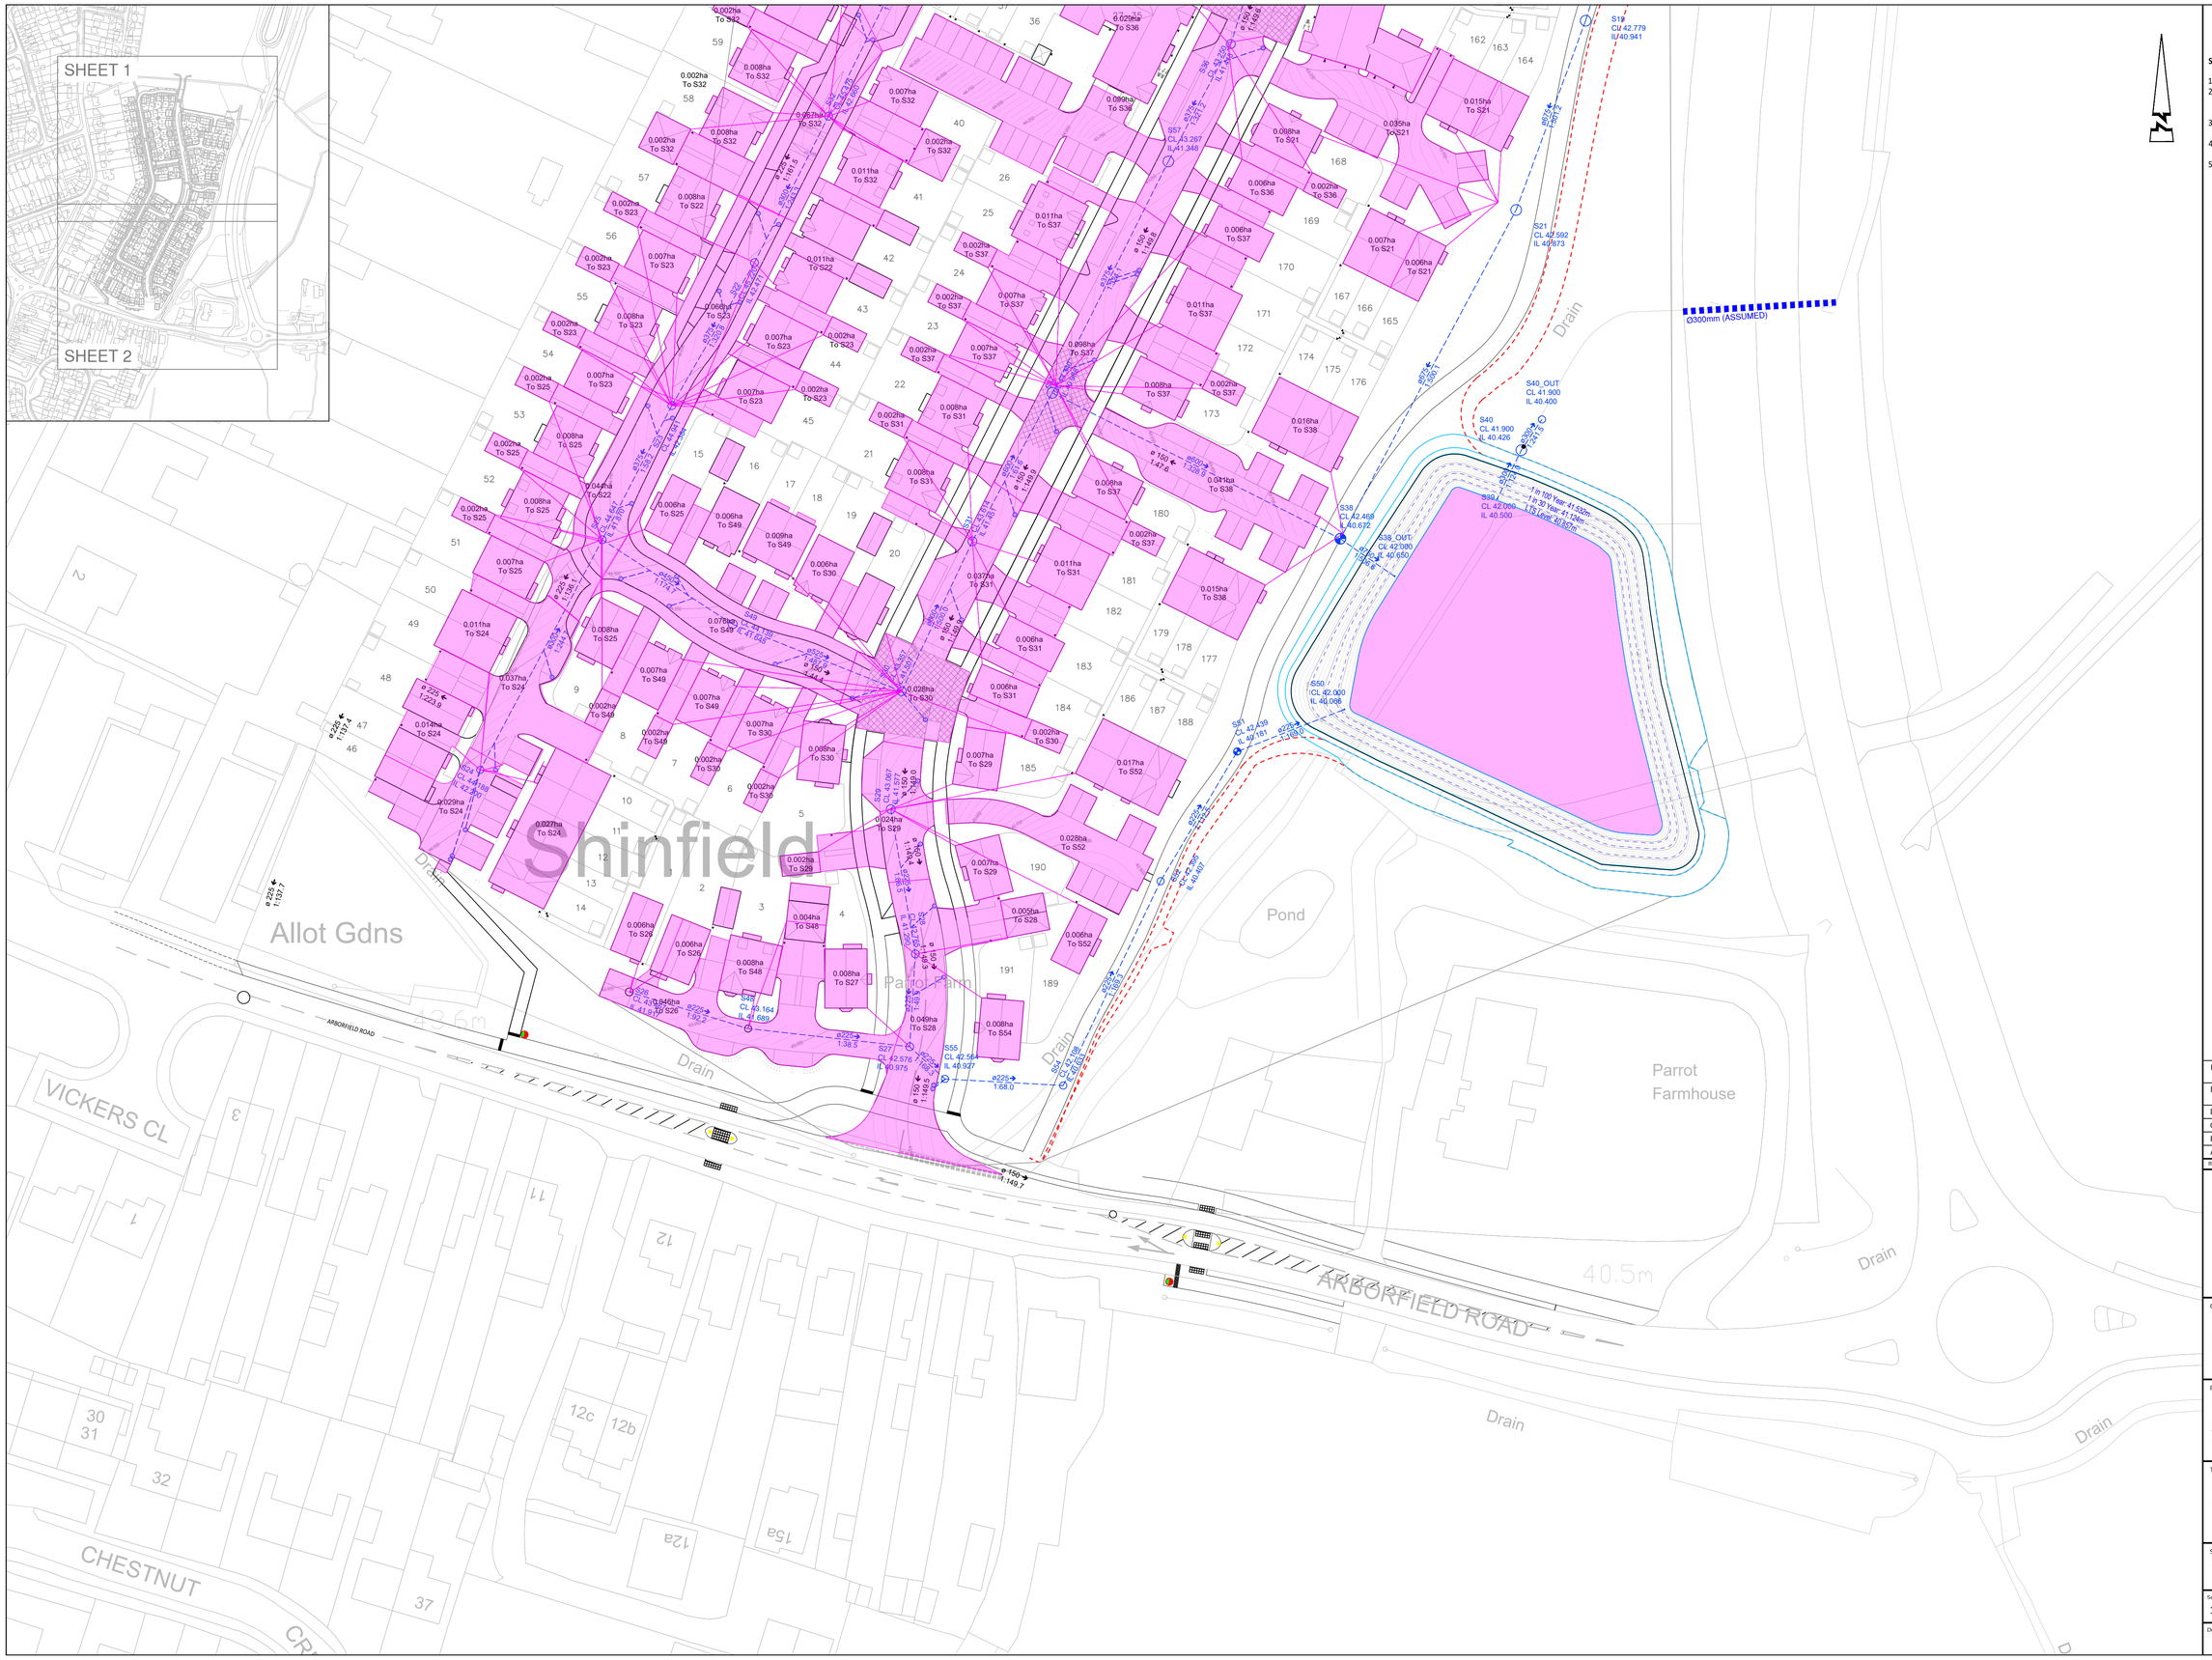


© ABLEY LETCHFORD PARTNERSHIP LTD.
This drawing should not be reproduced without consent.

SURFACE WATER CATCHMENT NOTES:

1. Do not scale.
2. This drawing is to be read in conjunction with and checked against all other drawings, Engineering details, Specification and any structural, Geotechnical or other specialist document provided.
3. Total catchment areas shown do not include urban creep. Refer to drainage calculations.
4. Catchment areas refer only to parcels under current RM application.
5. Coefficient of discharge (Cv) has been modelled at 1.0 for robustness.

KEY

- Existing Adopted Sewer
- Proposed adoptable sewer & MH
- Adoptable manholes Type 4
- Highway gully and 150mmØ connection
- Headwall
- Drainage Area

0 5 10 15 20 25m
Scale 1:500

Rev	Date	Description	Drawn	Checked
F	02/26	Updated drainage design to suit latest layout	RP	DS
E	03.25	Updated drainage design to suit latest layout & comments.	LC	DS
D	08.24	Catchments updated	TC	DS
C	08.24	Updated Layout	TC	EP
B	07.24	Updated Drainage Design	AS	DS
A	06.24	First Issue	LC	DS

Abley Letchford
www.ableyletchford.co.uk

Client
BELLWAY HOMES

Project
LAND NORTH OF ARBORFIELD ROAD, SHINFIELD

Title
FULL APPLICATION
SW CATCHMENT PLAN
SHEET 2

Status

Scale	Date	Drawn	Checked
1:500 @ A1	JUNE 2024	LC	DS

Drawing No: HD008-FA-512
Revision: F