


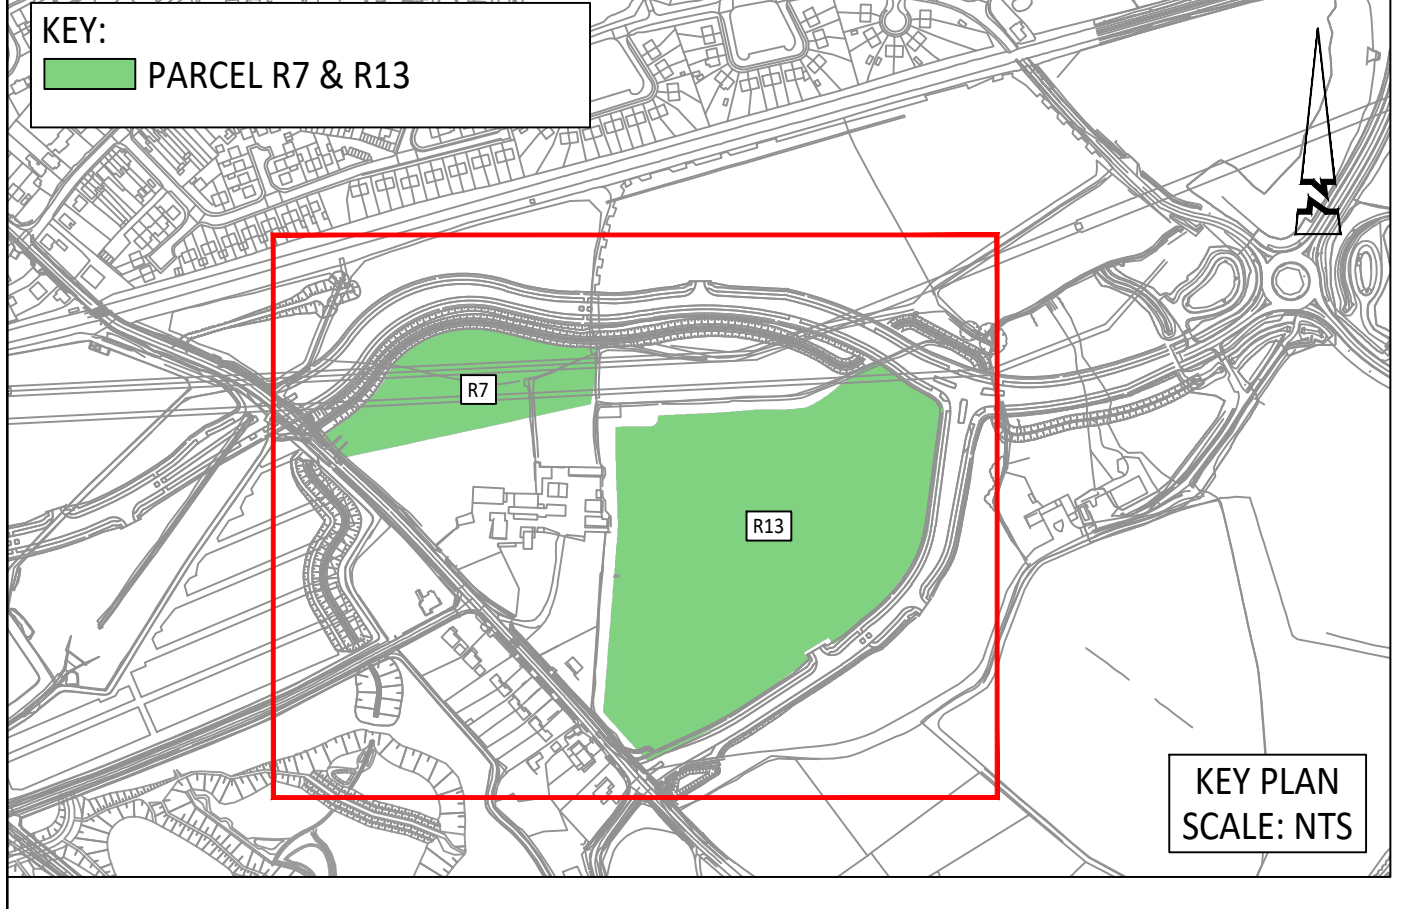

© ABLEY LETCHFORD PARTNERSHIP LTD.
This drawing should not be reproduced without consent.

MATERIAL NOTES:

- Do not scale.
- This drawing is to be read in conjunction with and checked against all other drawings, Engineering details, Specification and any structural, Geotechnical or other specialist document provided.
- Any anomaly or contradiction between any of the above is to be reported to the Engineer.
- Path edging (EP) with 6mm upstand to be laid to rear of all footways, footpaths, parking courts and private/shared drives. Unless noted otherwise.
- Contractor to allow for transition kerbs as required.

MATERIALS KEY:

For more information on construction details please refer to drawing no. A389-R11-RM-711 & A389-R11-RM-712.

- Application Boundary
- Adoptable Carriageway, Tarmacadam
- Adoptable Shared Surface, Block Paving, Charcoal
- Adoptable Shared Surface, Block Paving, Brindle
- Adoptable Footway, Tarmacadam
- Adoptable Highway Verge, Grass Seeded/Landscaped
- Adoptable Rain Garden
- Adoptable Mown Path
- Vehicular Cross Over
- Breedon Gravel Path
- Breedon Gravel Path, No Dig Construction
- Proposed Footbridge - refer to drawing A389-R7&R13-RM-111 for details.
- Strengthened Private Area to Accommodate Fire Tender
- Tactile paving, Buff coloured
- Proposed Trees
- Standard Kerb (HB2) with 125mm upstand
- Bullnose Kerb (BN) with 6mm upstand
- Bullnose Kerb (BN) with 25mm upstand
- Flush inverted HB2 with 0mm upstand
- PCC Edging (EF) with 0mm upstand
- Timber Edging Kerb
- Marshalls Eden Kerb for rain garden inlet
- Proposed Timber Rail Fence

Rev	Description	By	Date
C	12.24 AMENDED TO SUIT UPDATED LAYOUT	RD	RF
B	12.24 AMENDED TO SUIT UPDATED LAYOUT	RD	RF
A	12.24 FIRST ISSUE	RD	RF

Client: MILLER HOMES

Project: SOUTH WOKINGHAM SDL PHASE 2B R7 & R13 RESERVED MATTERS APPLICATION

Title: MATERIALS PLAN

Scale:

Scale	Date	By	Checked
1:500 @ A0	DEC 2025	RG	RF

Drawing No: A389-R7&R13-RM-701

Revision: C

SUBJECT TO TECHNICAL APPROVAL