



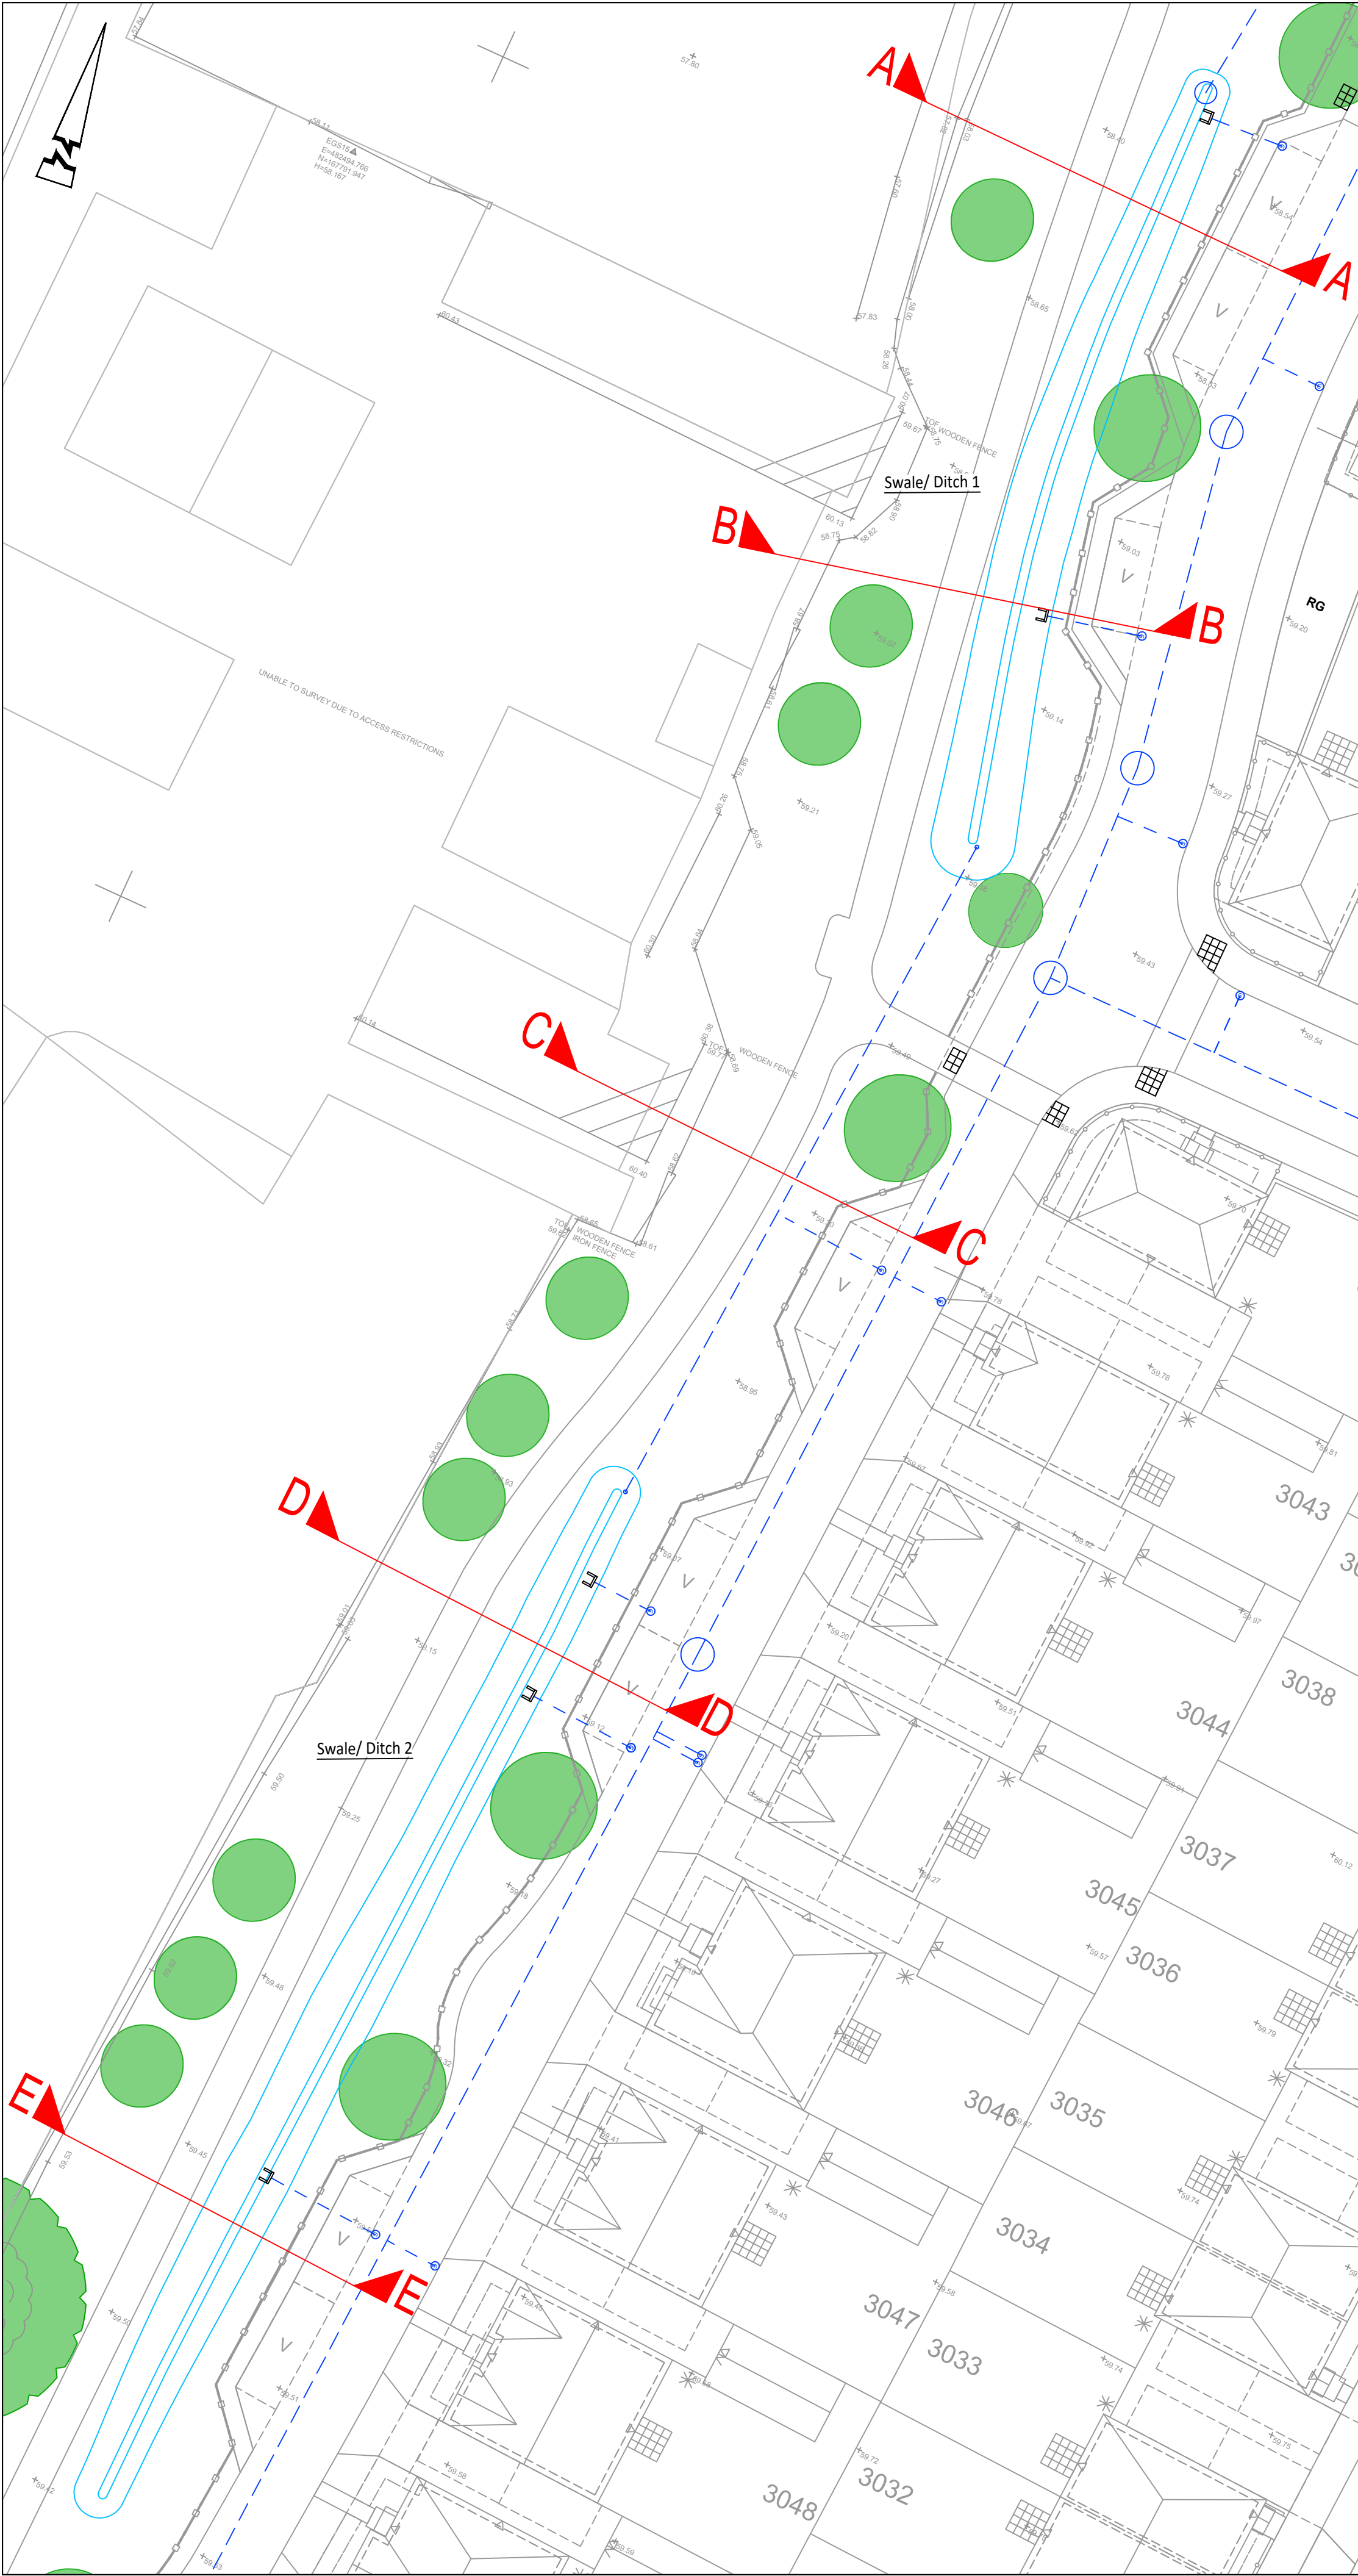


A-A
Vertical Exaggeration: 1
Datum: 55.000M AOD

EXISTING CHAINAGE (m)		0.000	1.752	3.847	11.470	18.534	21.471	25.295
EXISTING LEVELS (m)		57.519	57.486	57.813	58.470	58.571	58.625	58.652

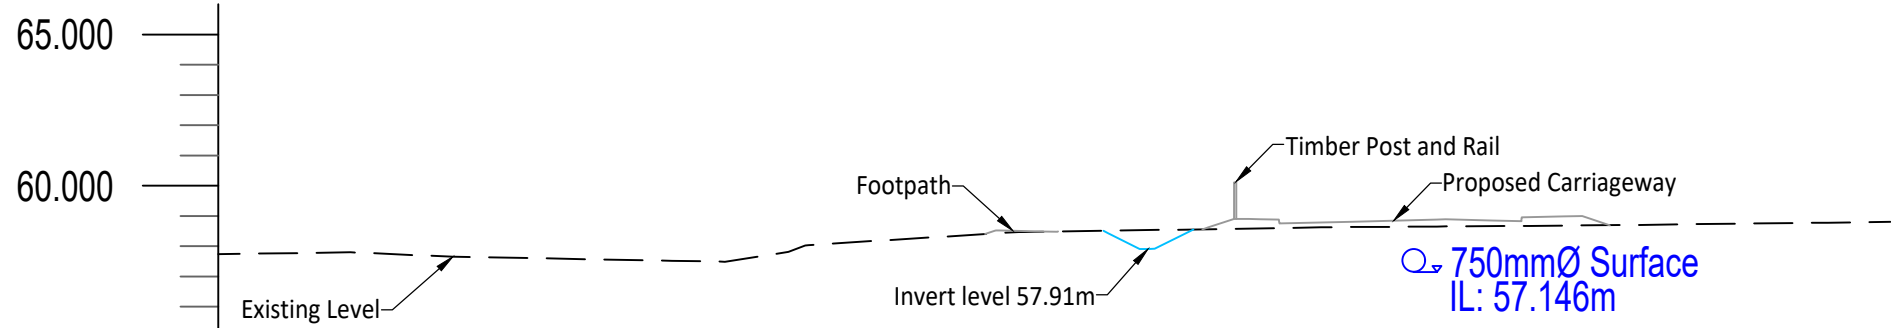


B-B
Vertical Exaggeration: 1
Datum: 55.000M AOD

EXISTING CHAINAGE (m)		0.000	0.784	1.579	2.886	4.470	6.210	8.105	8.976	13.240	19.238	24.968
EXISTING LEVELS (m)		58.364	58.363	58.364	58.363	58.650	58.836	58.968	58.991	59.020	59.076	59.161

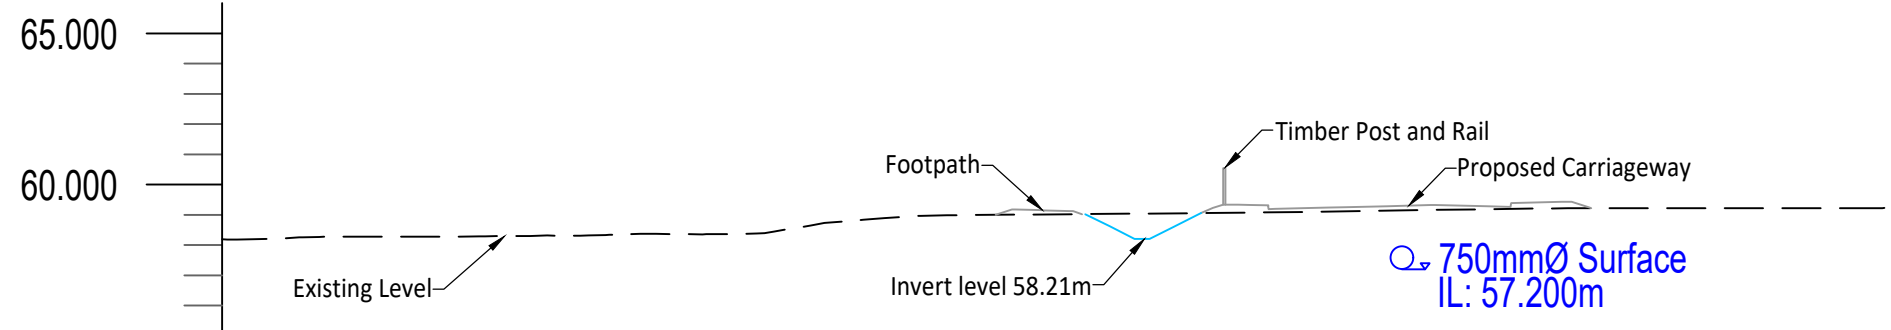


C-C
Vertical Exaggeration: 1
Datum: 55.000M AOD

EXISTING CHAINAGE (m)		0.000	0.026	0.784	1.579	2.886	4.470	6.210	8.105	8.976	13.240	19.238	24.968
EXISTING LEVELS (m)		58.658	58.658	58.658	58.658	58.658	58.658	58.658	58.658	58.658	58.658	58.658	58.658

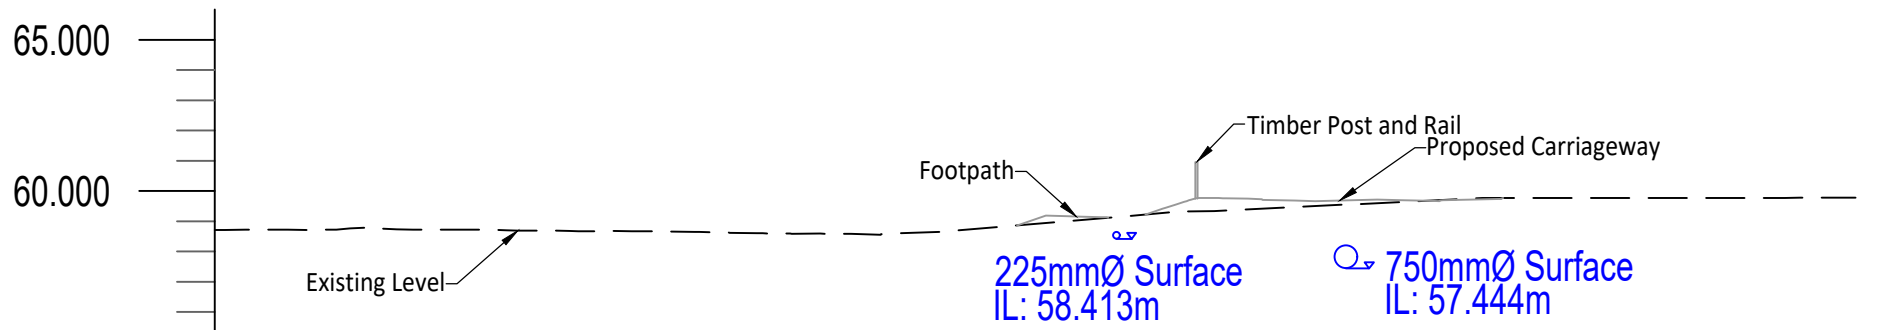


D-D
Vertical Exaggeration: 1
Datum: 55.000M AOD

EXISTING CHAINAGE (m)		0.000	0.226	2.228	4.228	6.228	8.228	10.228	12.228	14.228	16.228	18.228	20.228	22.228
EXISTING LEVELS (m)		59.088	59.086	59.084	59.084	59.084	59.084	59.084	59.084	59.084	59.084	59.084	59.084	59.084

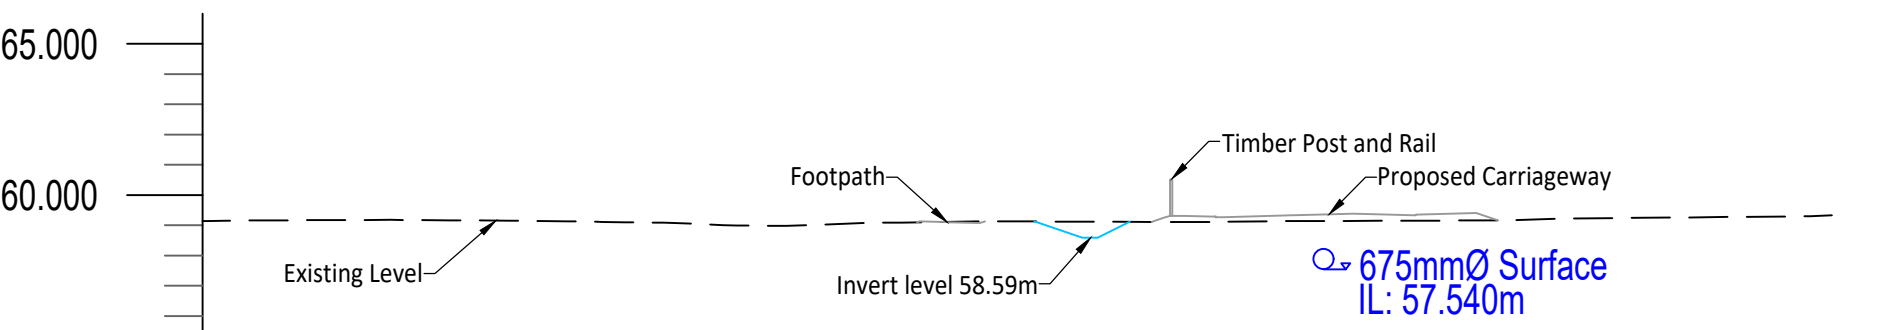

E-E
Vertical Exaggeration: 1
Datum: 55.000M AOD

EXISTING CHAINAGE (m)		0.000	0.116	1.116	2.728	3.611	6.098	10.012	16.987	20.027	23.375
EXISTING LEVELS (m)		59.200	59.198	59.198	59.295	59.544	59.500	59.465	59.529	59.532	59.499

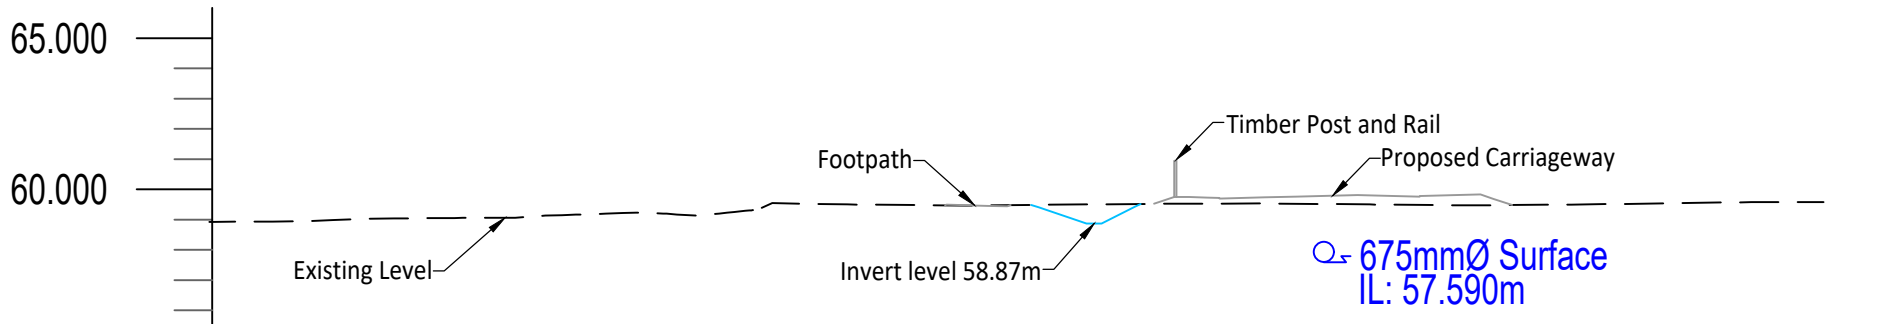

© ABLEY LETCHFORD PARTNERSHIP LTD.
This drawing should not be reproduced without consent.

GENERAL NOTES:

- Do not scale.
- This drawing is to be read in conjunction with and checked against all other drawings, Engineering details, Specification and any structural, Geotechnical or other specialist document provided.
- The proposed works on this drawing could impact on existing services/ statutory undertakers apparatus, therefore the contractor should check the position of existing services on site prior to starting work.
- Any anomaly or contradiction between any of the above is to be reported to the Engineer.

Key:

- Proposed adoptable sewer & MH
- Highway gully and 150mmØ connection
- Proposed Swale
- Proposed Trees

Sections Key:

- Existing Ground Levels
- Proposed Centerline Profile
- Swale Levels

B	05.24	AMENDED TO SUIT UPDATED LAYOUT	RG	RF
A	12.25	FIRST ISSUE	AS	RF
Rev	Date	Description	Drawn	Checked

www.ableyletchford.co.uk

Client
MILLER HOMES

Project
**SOUTH WOKINGHAM SDL
PHASE 2B R7 & R13 RESERVED
MATTERS APPLICATION**

Title
R13 SWALE CROSS SECTIONS

Status

Scale 1:250 @ A1	Date DEC 2025	Drawn AS	Checked RF
Drawing No A389-R7&R13-RM-531			Revision B