



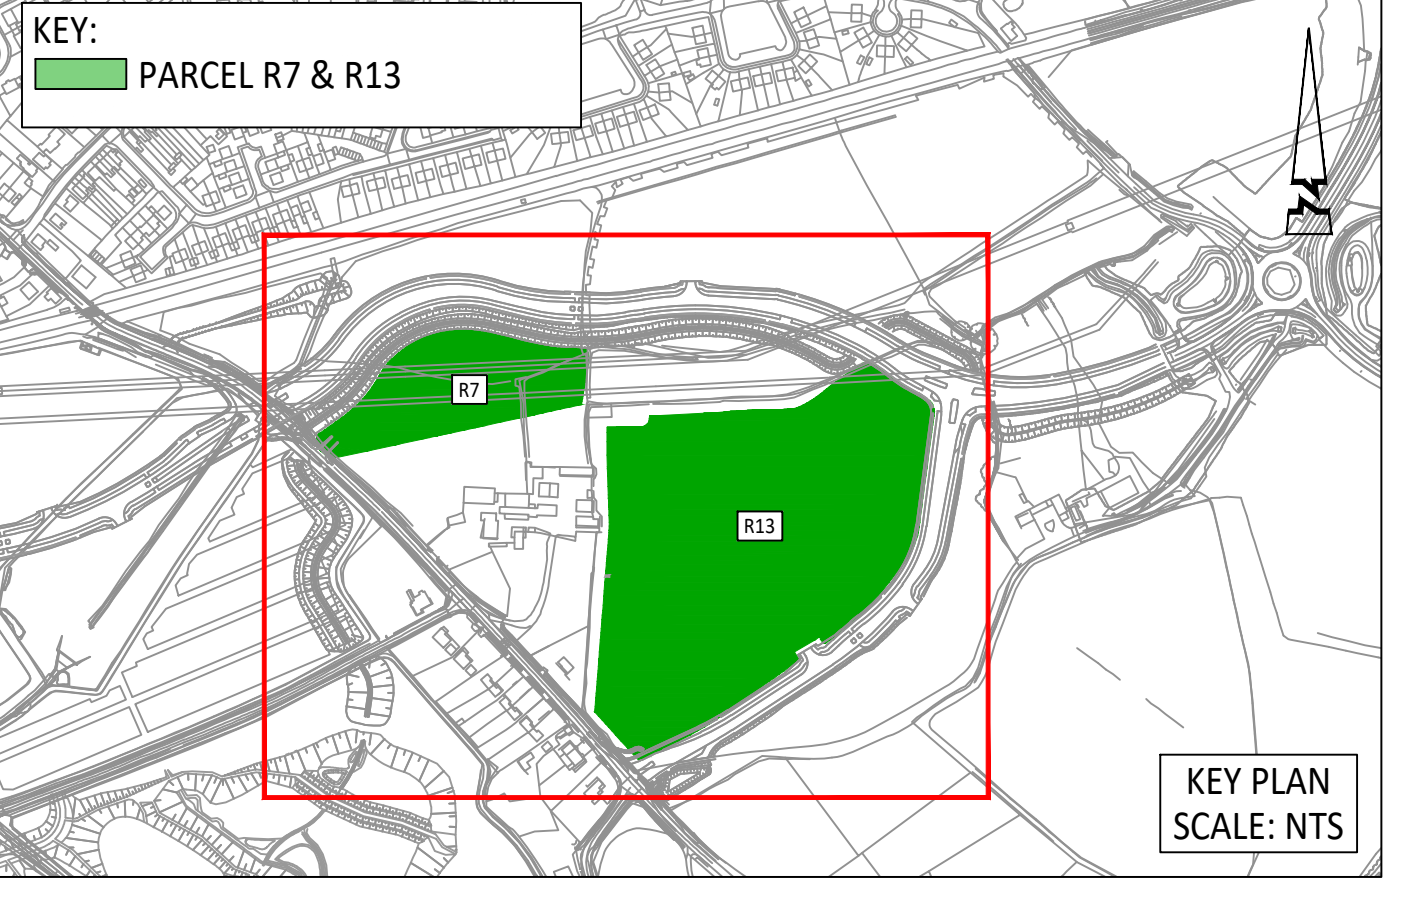

Attenuation Basin
1.7m Depth
Top of Basin Level = 58.2m
Invert Level = 56.5m
1 in 3 Slopes
Water Volume: 2773m³
400mm Freeboard

Refer to drawing
A389-R7&R13-RM-530 for more
information.

- © ABLEY LETCHFORD PARTNERSHIP LTD.
This drawing should not be reproduced without consent.
- GENERAL ARRANGEMENT NOTES:
1. Do not scale.
2. Refer to all other Project Drawings and supporting notes.
- KEY:
- Application boundary
 - Finished Floor Level. (G) Denotes Garage Slab Level
 - Existing Tree Root Protection Area
 - Junction Visibility Splay (25m - M15 20mph Design Speed)
 - Pedestrian Crossing Visibility Splay (25m - M15 20mph Design Speed)
 - Forward Visibility Splay (25m - M15 20mph Design Speed)
 - Tactile paving at junction
 - Tactile paving away from junction
 - Proposed Carriageway - Tarmacadam
 - Proposed Carriageway - Block Paving Charcoal
 - Proposed Carriageway - Block Paving Brindle
 - Proposed Footway/Cycleway/Service Strip - Tarmacadam
 - Proposed Verge
 - Proposed Rain Garden
 - Proposed Bredden Gravel Path
 - Proposed Bredden Gravel Path, No-Dig Construction
 - Proposed Mown Path
 - Proposed Footbridge - refer to drawing A389-R7&R13-RM-111 for details
 - Strengthened Private Area to Accommodate Fire Tender
 - Proposed Trees
 - Proposed Street Lighting Column
 - Proposed Timber Rail Fence
 - Proposed Suable/ Basin
 - Proposed Earthworks Max 1:3

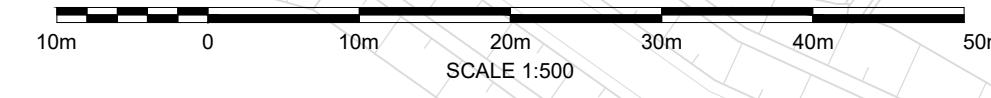

SUBJECT TO
TECHNICAL APPROVAL

C	15.24	AMENDED TO SUIT UPDATED LAYOUT	RD	RF
B	10.24	AMENDED TO SUIT UPDATED LAYOUT	RD	RF
A	12.24	FIRST ISSUE	RD	RF
Rev		Description	Author	Checker

Client
MILLER HOMES

Project
SOUTH WOKINGHAM SDL
PHASE 2B R7 & R13 RESERVED
MATTERS APPLICATION

Title
GENERAL ARRANGEMENT

Status

Scale	1:500 @ A0	Date	DEC 2025	Drawn	RG	Checked	RF
Drawing No	A389-R7&R13-RM-101	Project No					C