


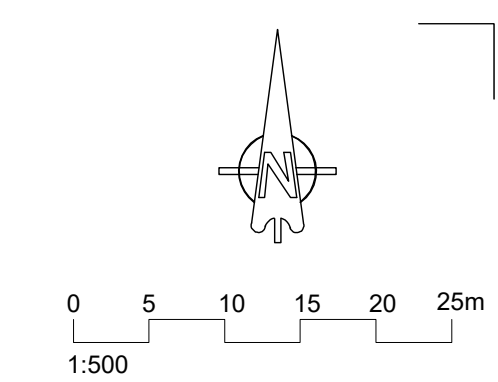

Private Refuse Storage for houses is located in rear gardens and moved by residents on collection day, to kerbside (on curtilage) or collection points.

Private Refuse Collection is from kerbside, adjacent to the dwelling boundary or from collection points.

Communal Refuse Storage is provided for apartments.

- Private refuse storage locations, generally in rear gardens. Moved on collection day by resident.
- Kerbside refuse collection points for individual houses

Travel Distances

Operatives - Generally 3-5m (25m max.)
Residents - Generally <30m

Refuse Provision for Houses

One 240 ltr. Wheeled Bin (Refuse


One 240 ltr. Wheeled Bin (Recycling)

One 25 ltr. Kitchen Bin (Not Shown)


BLACK, GENERAL WASTE WHOLETIN RINS			
Weekly Allowance	Number of Flats	Allowed Capacity (litre)	No. of Bins Required
80 Litre	4	320	1 x 350L
80 Litre	5	400	2 x 240L
80 Litre	6	480	2 x 240L
80 Litre	9	720	2 x 350L
80 Litre	10	800	2 x 240L + 1 x 360L
80 Litre	11	880	1 x 240L + 2 x 360L
80 Litre	12	960	3 x 350L
80 Litre	15	1200	2 x 240L + 2 x 360L
80 Litre	20	1600	4 x 360L + 1 x 240L

Minimum Allowance	Number of Bins	Required Capacity (litre)	No. of Bins Required
120 Litre	4	480	2 x 240L
120 Litre	5	600	1 x 240L + 1 x 360L
120 Litre	6	720	1 x 240L + 2 x 360L
120 Litre	9	1080	3 x 360L
120 Litre	10	1200	2 x 240L + 3 x 360L
120 Litre	11	1320	1 x 240L + 3 x 360L
120 Litre	12	1440	4 x 360L
120 Litre	15	1800	5 x 360L
120 Litre	20	2400	1 x 240L + 6 x 360L


General provisions for individual plots refuse carry routes through parking bay/s

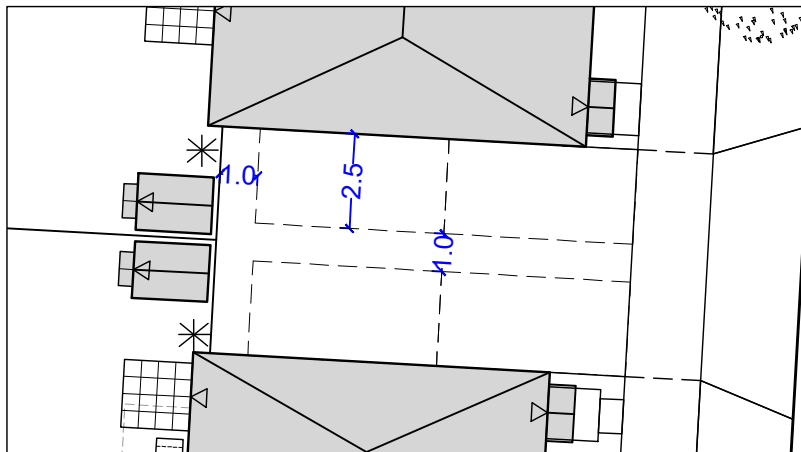

Dual Occupancy Parking Bays

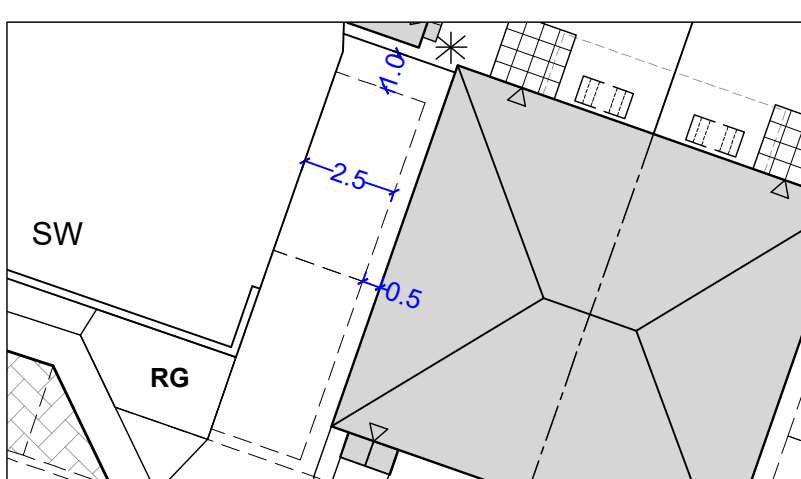

Single Occupancy Parking Bar

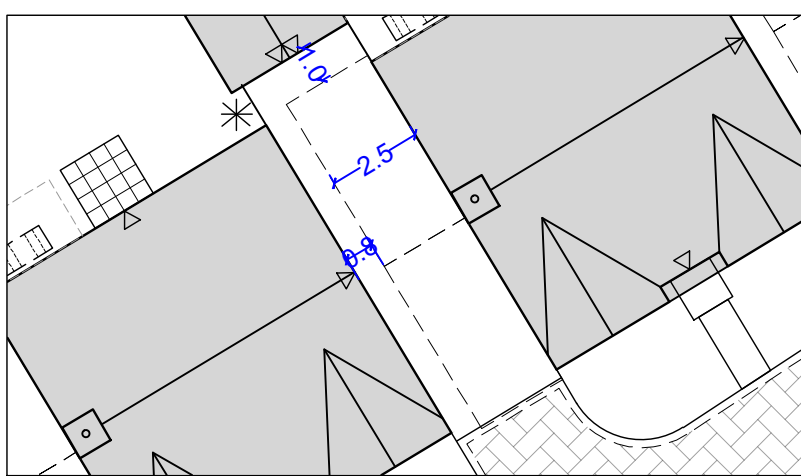

Garage Parking Bays

F	15.05.26	Layout amended to planning layout revision H.	SR	AAP
D	12.05.26	Layout amended to planning layout revision G.	SR	AAP
E	06.05.26	Layout amended to planning layout revision F.	SR	AAP
C	24.04.26	Layout amended to planning layout revision E.	SR	AAP
B	08.04.26	Layout amended to planning layout revision D.	SR	DGP
A	15.01.26	Layout amended to planning layout revision C.	SR	DGP
Rev.	Date	Description	Drawn	Checked

Client **miller** homes **aap** architecture

Project
SOUTH WOKINGHAM
PHASE R07 & R13

Drawing Title
PROPOSED

PROPOSED REFUSE STRATEGY LAYOUT

REFUSE STRATEGY LAYOUT

Scale 1:500 @ A0

Date OCTOBER 2025

Drg No. D100E R07 R13 06

F1905.R07.R13.00

AAP Architecture Ltd
Unit A, Monument Business Centre, Monument Way East, Woking, Surrey GU21 5LG

Under the Intellectual Property Act 2014, this drawing is the copyright of AAP Architecture Ltd.