
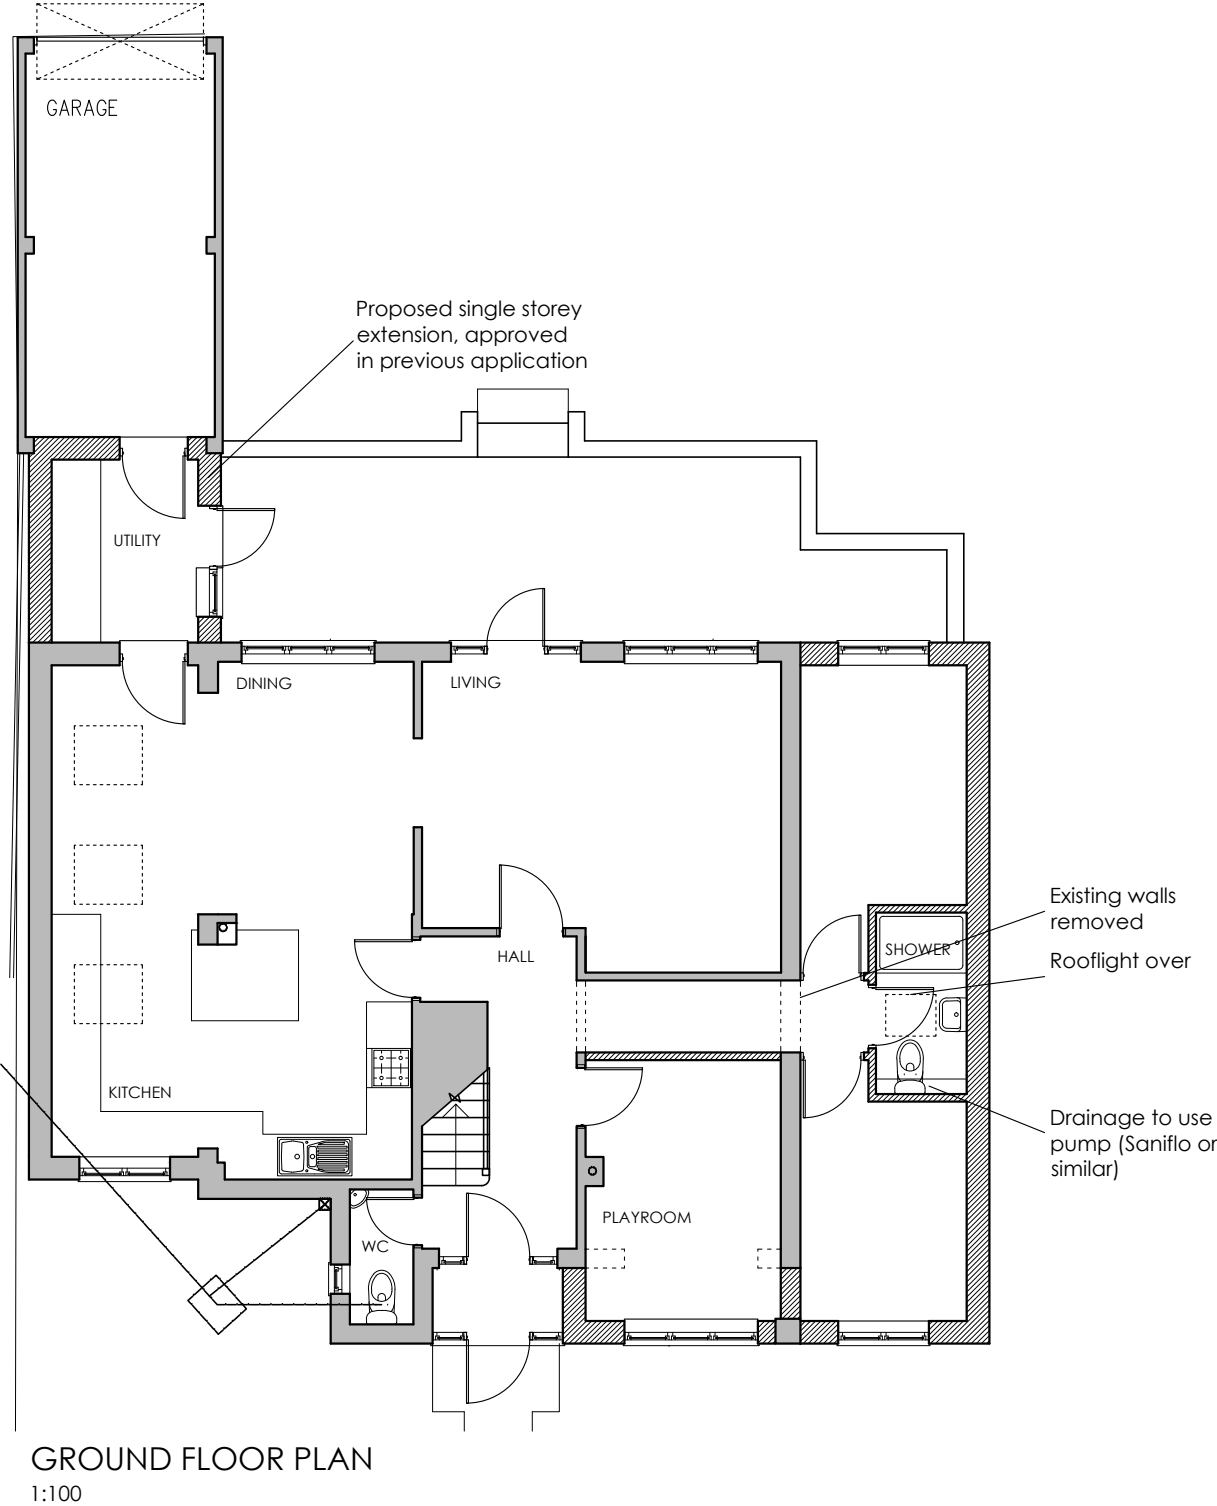


DRG. REMAINS COPYRIGHT OF THE ARCHITECT.
DIMENSIONAL DISCREPANCIES TO BE REFERRED
TO THE ARCHITECT
DO NOT SCALE

DRAWING STATUS ☒ PRELIMINARY ☐ FOR APPROVAL ☐ CONSTRUCTION

DATE	REVISION	3 Drawing
Jul 2024	A	Rooflight added/ window removed
Aug 2024	B	Window amended
June 2025	C	Front extension under porch roof
July 2025	D	Enclosed porch added
July 2025	E	Door swing amended

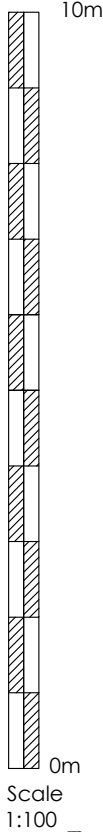

CLIENT
Mr & Mrs Nicholson

-

-

DRG TITLE
Proposed Plans

JOB TITLE
Proposed Extension
92 Woosehill Lane
Wokingham

JOB No.
2405

DWG No.
05

DATE
June 24

SCALE
1:100

REV.
E



Anne Owen Architects Ltd
24 Springfield Park, Twyford, Reading RG10 9JH
+44(0)118 932 0846 / 07788 262602
anne@annehenarchitect.co.uk
www.annehenarchitect.co.uk

Director: Anne Owen BA (Hons) BAch RIBA
Company Registered in England & Wales No. 8861202