



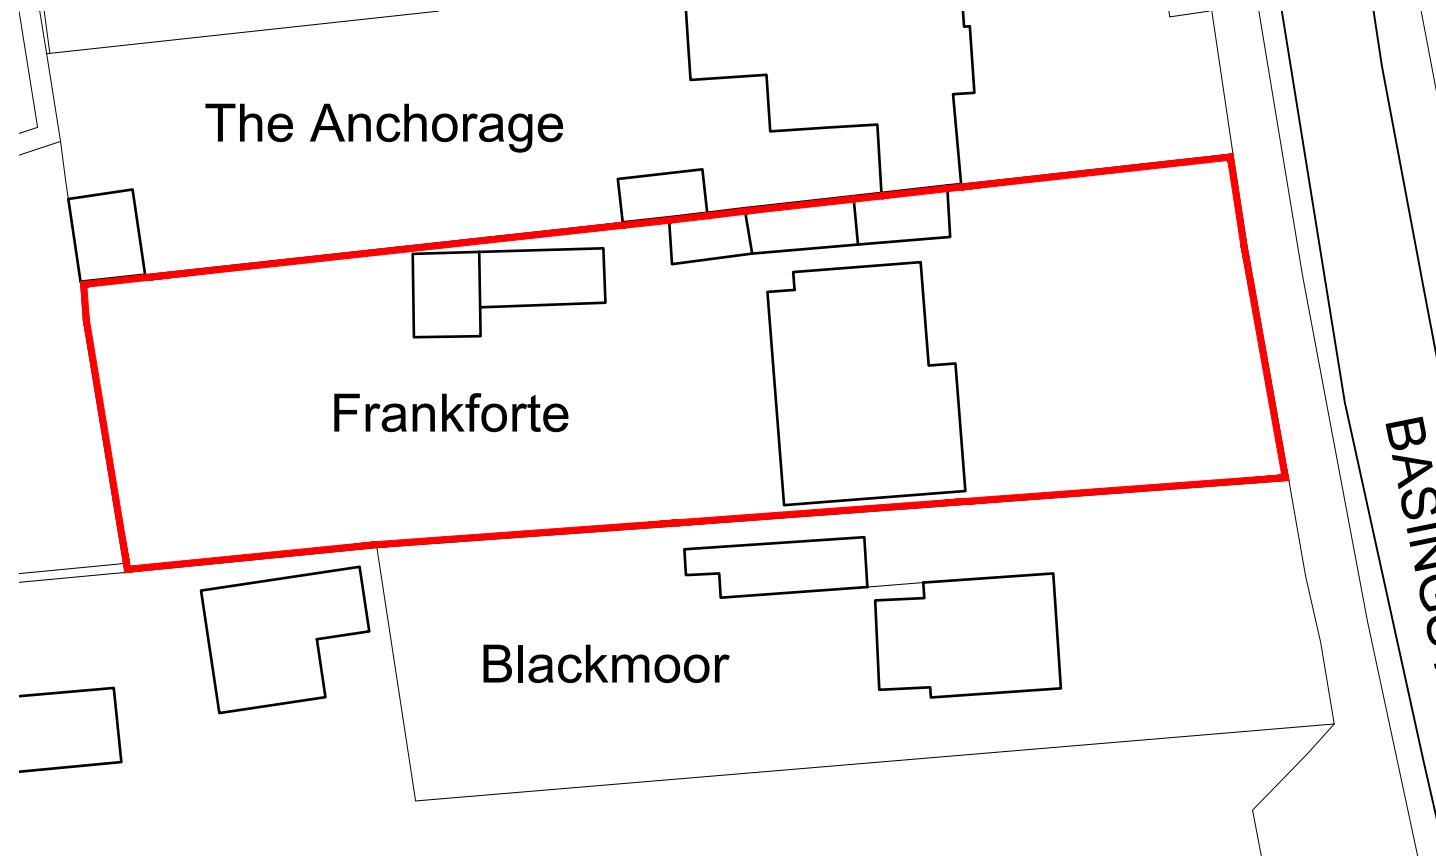

Existing Block Plan -
1:500

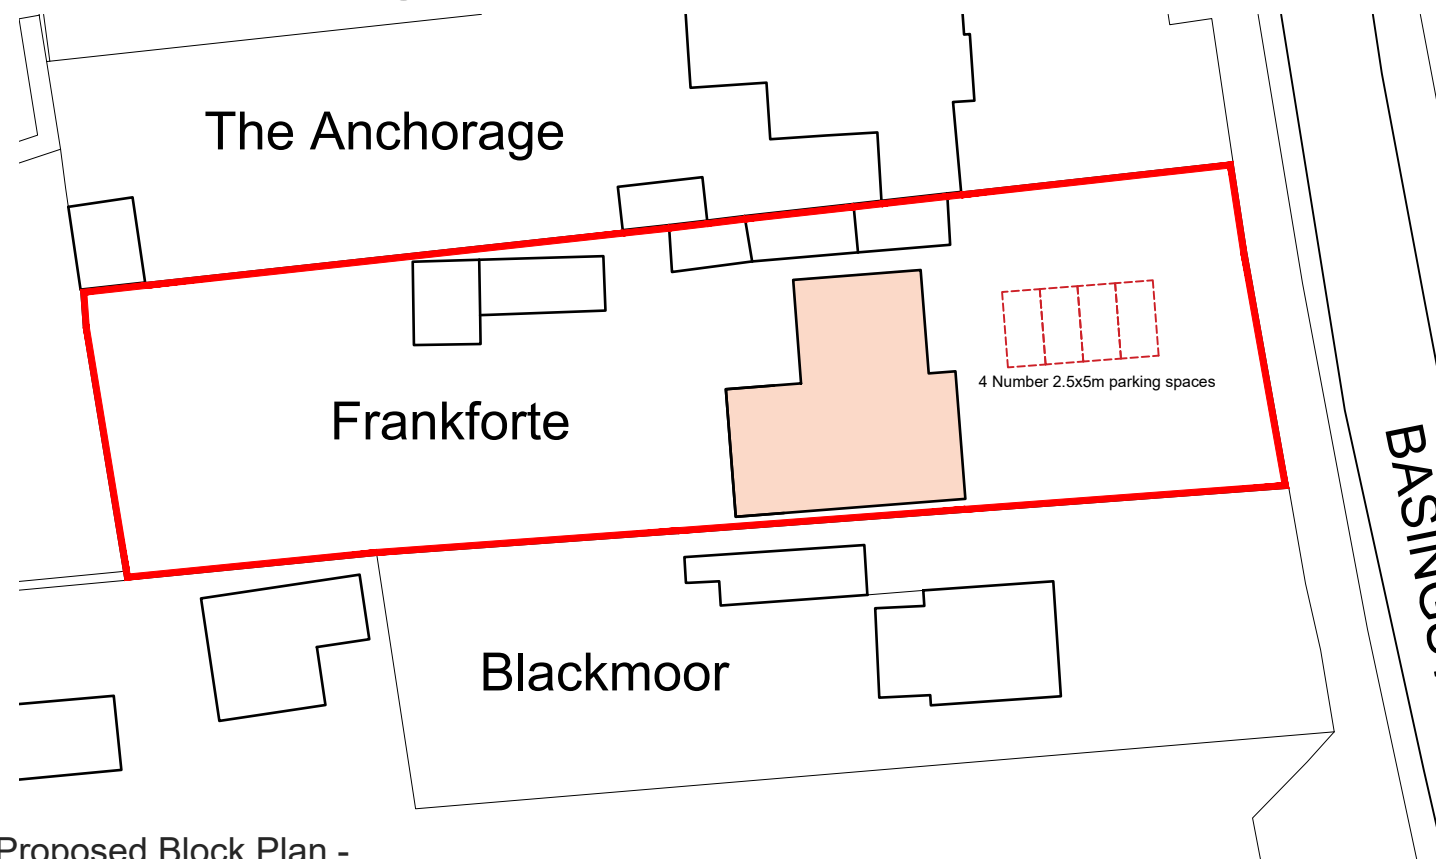

Proposed Block Plan -
1:500



FOR PLANNING

NOTES

This drawing is the property and copyright of artichoke: architectural consultancy and written consent must be obtained before divulging to a third party or copying whole or part of the drawing by any method whatsoever. All dimensions are in millimeters. Do not scale dimensions.

Project
**FRANKFORTE,
BASINGSTOKE ROAD,
RG7 1AS**


Date Drawn Scale Paper
AUG'22 SW STATED A3

Drawing Number
22A029/PL04

Title
**BLOCK PLANS
EXISTING + PROPOSED**

Revision
A

Rev	Date	By	Note
-	05.08.22	SW	---
A	28.07.23	AC	Plan updated following planners comments

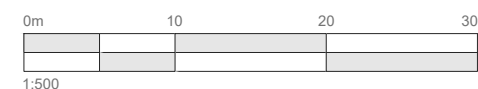

artichoke: Architectural Consultancy
71 Clewer Hill Road - Windsor - SL4 4DE
office@artichoke-design.co.uk
www.artichoke-design.co.uk
t: 01753 830422

