



Front Elevation

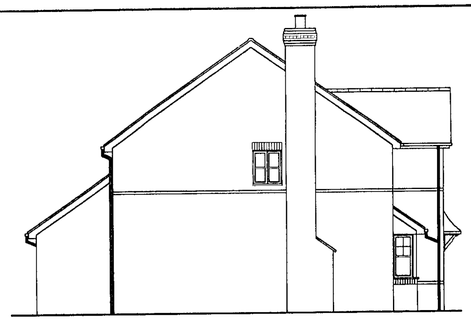


Side Elevation

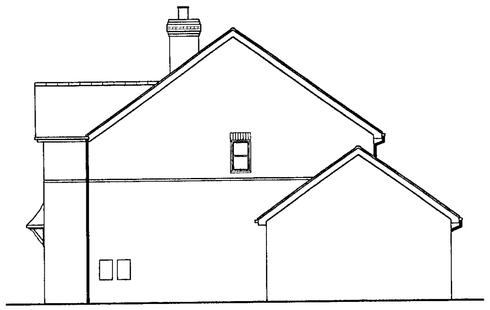

Side Elevation




Rear Elevation

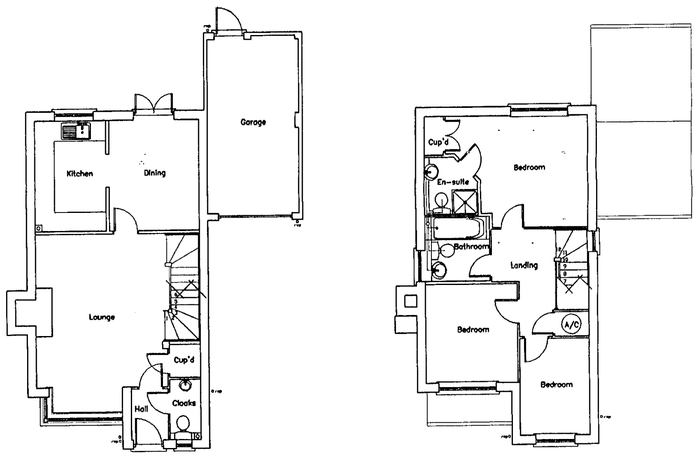


Ground Floor

First Floor

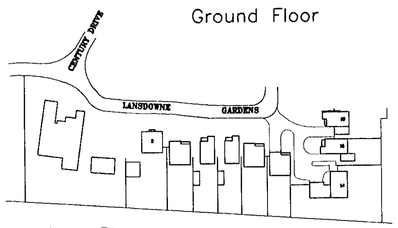


Location Plan
(Scale 1:1250)

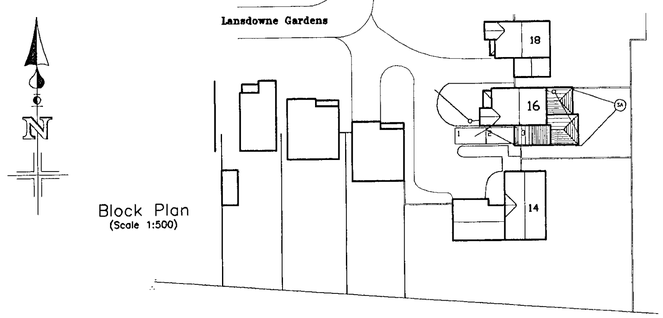


Block Plan
(Scale 1:500)



Front Elevation

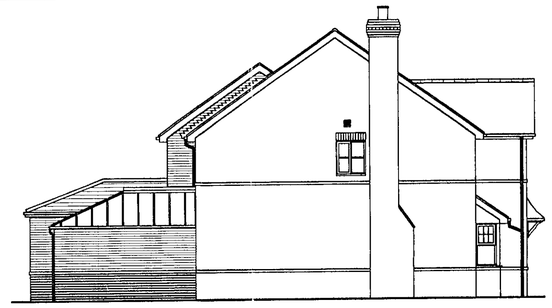


Side Elevation

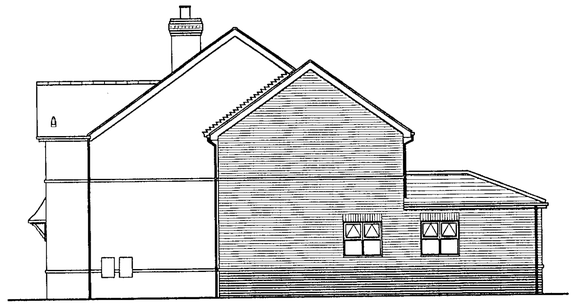


Side Elevation



Rear Elevation

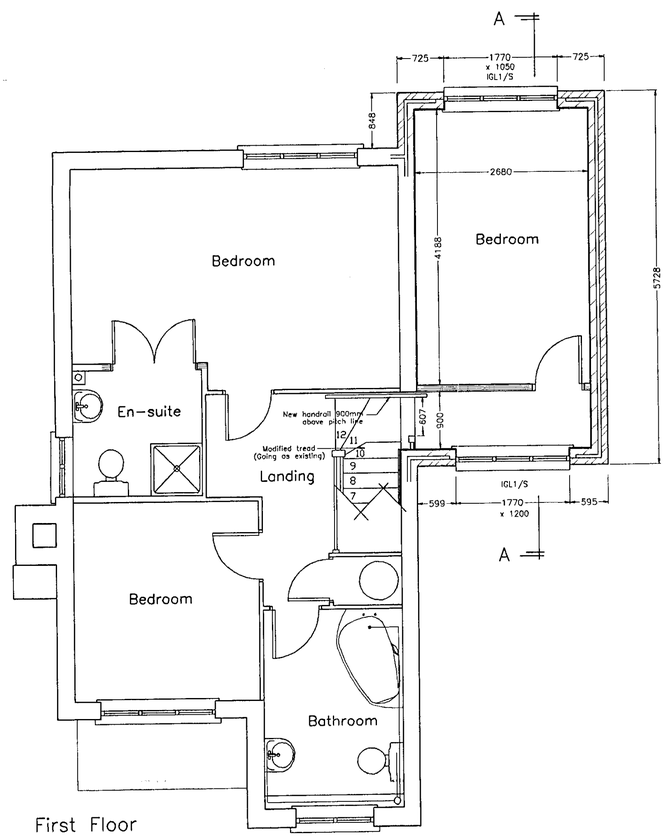

First Floor

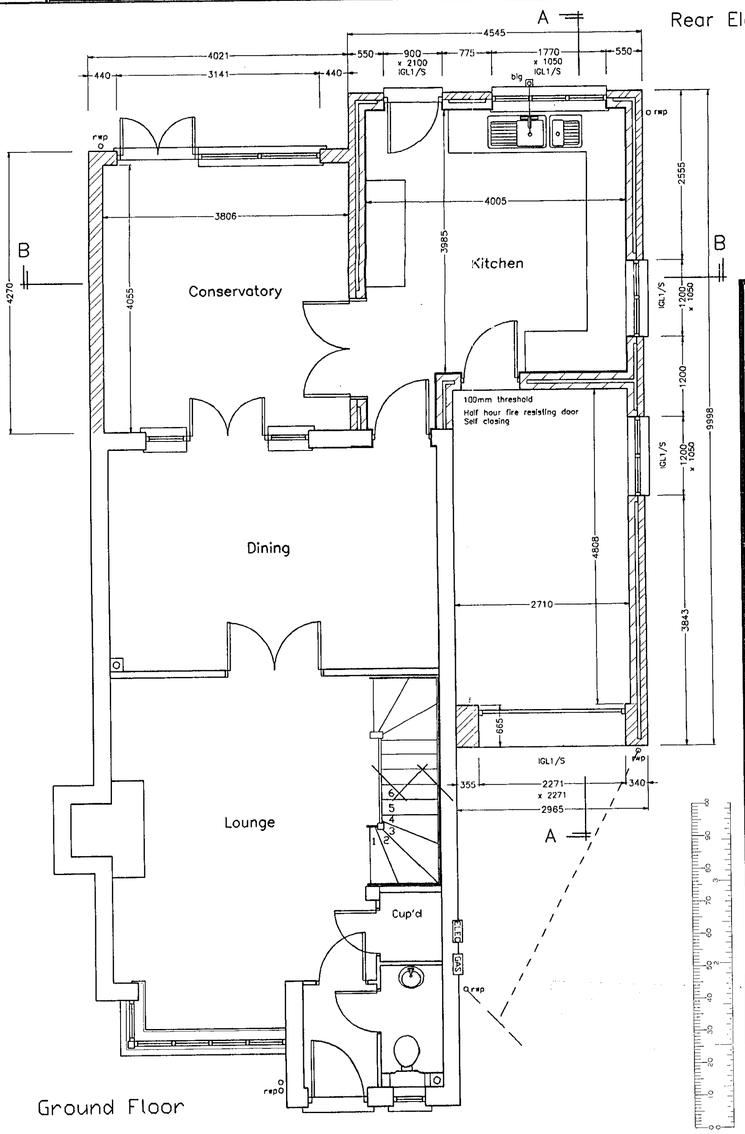

Ground Floor

BDS

Chartered Surveyors & Property Consultants
Architectural & Building Design Services
Building & Structural Engineers

- Structural & Condition Surveys
- Preparation of Architectural Drawings
- Extensions, Conversions & New Build
- Planning & Building Regulation Applications
- Disputes & Diagnosis of Building Defects
- Building Insurance Claims
- Schedules of Dilapidations
- Project Management
- Professional advice on all Types of Building

Windward House,
Hollow Lane,
Shinfield,
Reading,
Berkshire RG2 9AB.

Tel: 0118 988 4477
Fax: 0118 988 5288

Project

Extensions and alterations at:
16 LANSDOWNE GARDENS
SPENCERS WOOD
READING

Drawing title

FLOOR PLANS AND ELEVATIONS

Client

J BENNET Esq

Date	Scale
03.10.00	1:50 & 1:100

Drawn by	Drawing number	Rev
AVS	5039:00:1	B

General notes


1. Dimensions to be checked on site before any work is put in hand or pre-fabricated.
2. All dimensions in millimetres. (unless otherwise stated)
3. This drawing is not a full specification of works or materials to be employed in this project.
4. The drawing and design is copyright of this practice.©

Revisions


Ref	Date	
A	10.01.01	General amendments
B	28.02.01	Building Regulation detail added



Front Elevation

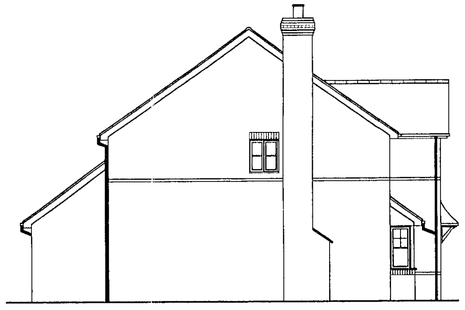


Side Elevation

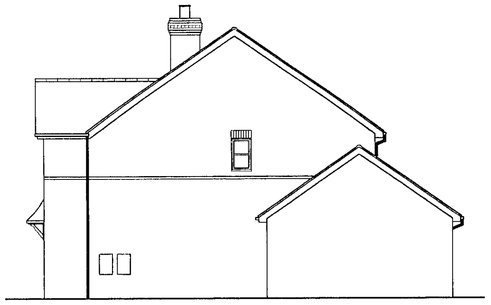

Side Elevation




Rear Elevation

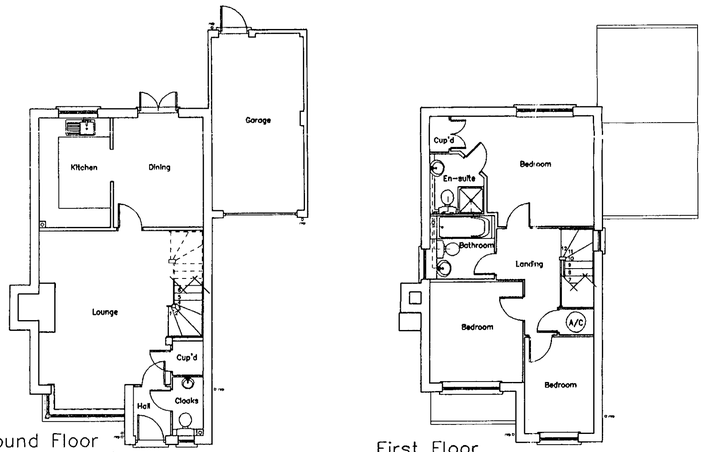


Ground Floor


First Floor

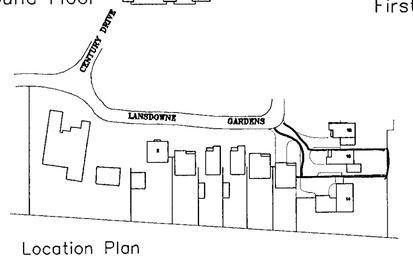

Location Plan
(Scale 1:1250)

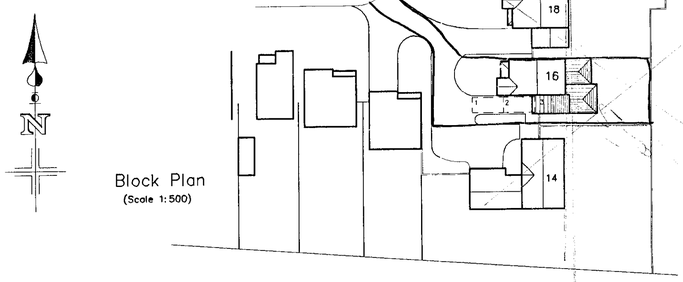


Block Plan
(Scale 1:500)

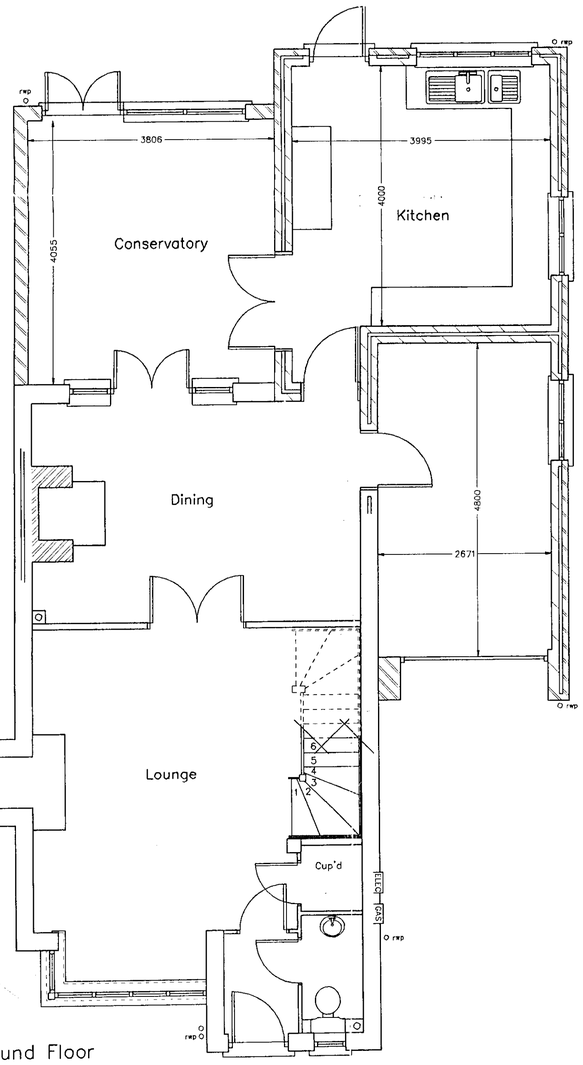

Ground Floor



Front Elevation

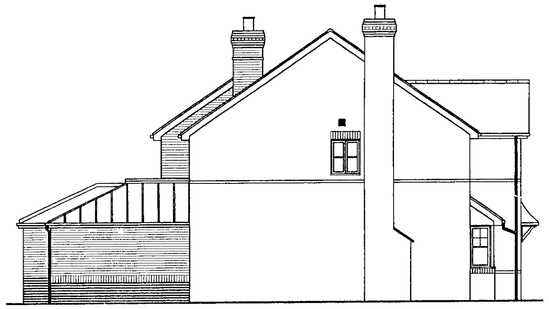


Side Elevation



Side Elevation



Rear Elevation

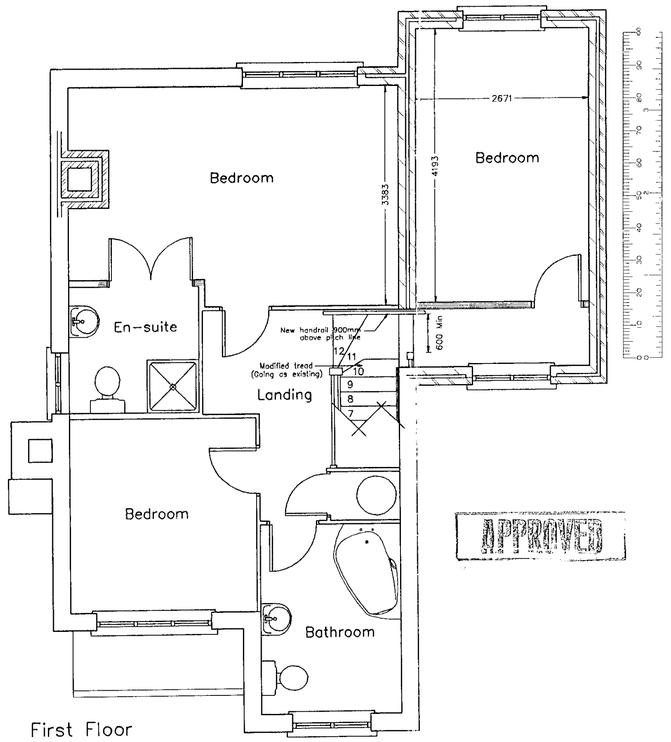

First Floor

APPROVED

BDS

Chartered Surveyors & Property Consultants

Architectural & Building Design Services

Building & Structural Engineers

- Structural & Condition Surveys
- Preparation of Architectural Drawings
- Extensions, Conversions & New Build
- Planning & Building Regulation Applications
- Disputes & Diagnosis of Building Defects
- Building Insurance Claims
- Schedules of Dilapidations
- Project Management
- Professional advice on all Types of Building

Windward House,
Hollow Lane,
Shinfield,
Reading,
Berkshire RG2 9AB.

Tel: 0118 988 4477
Fax: 0118 988 5266

Project

Extensions and alterations at:
16 LANSDOWNE GARDENS
SPENCERS WOOD
READING

Drawing title

FLOOR PLANS AND ELEVATIONS

Client

J BENNET Esq

Date	Scale
03.10.00	1:50 & 1:100
Drawn by	**Drawing number** / **Rev**
AVS	5039:00:1

General notes

1. Dimensions to be checked on site before any work is put in hand or pre-fabricated.
2. All dimensions in millimetres. (unless otherwise stated)
3. This drawing is not a full specification of works or materials to be employed in this project.
4. The drawing and design is copyright of this practice.©

Revisions

Ref	Date

06.OCT.2000* 2545