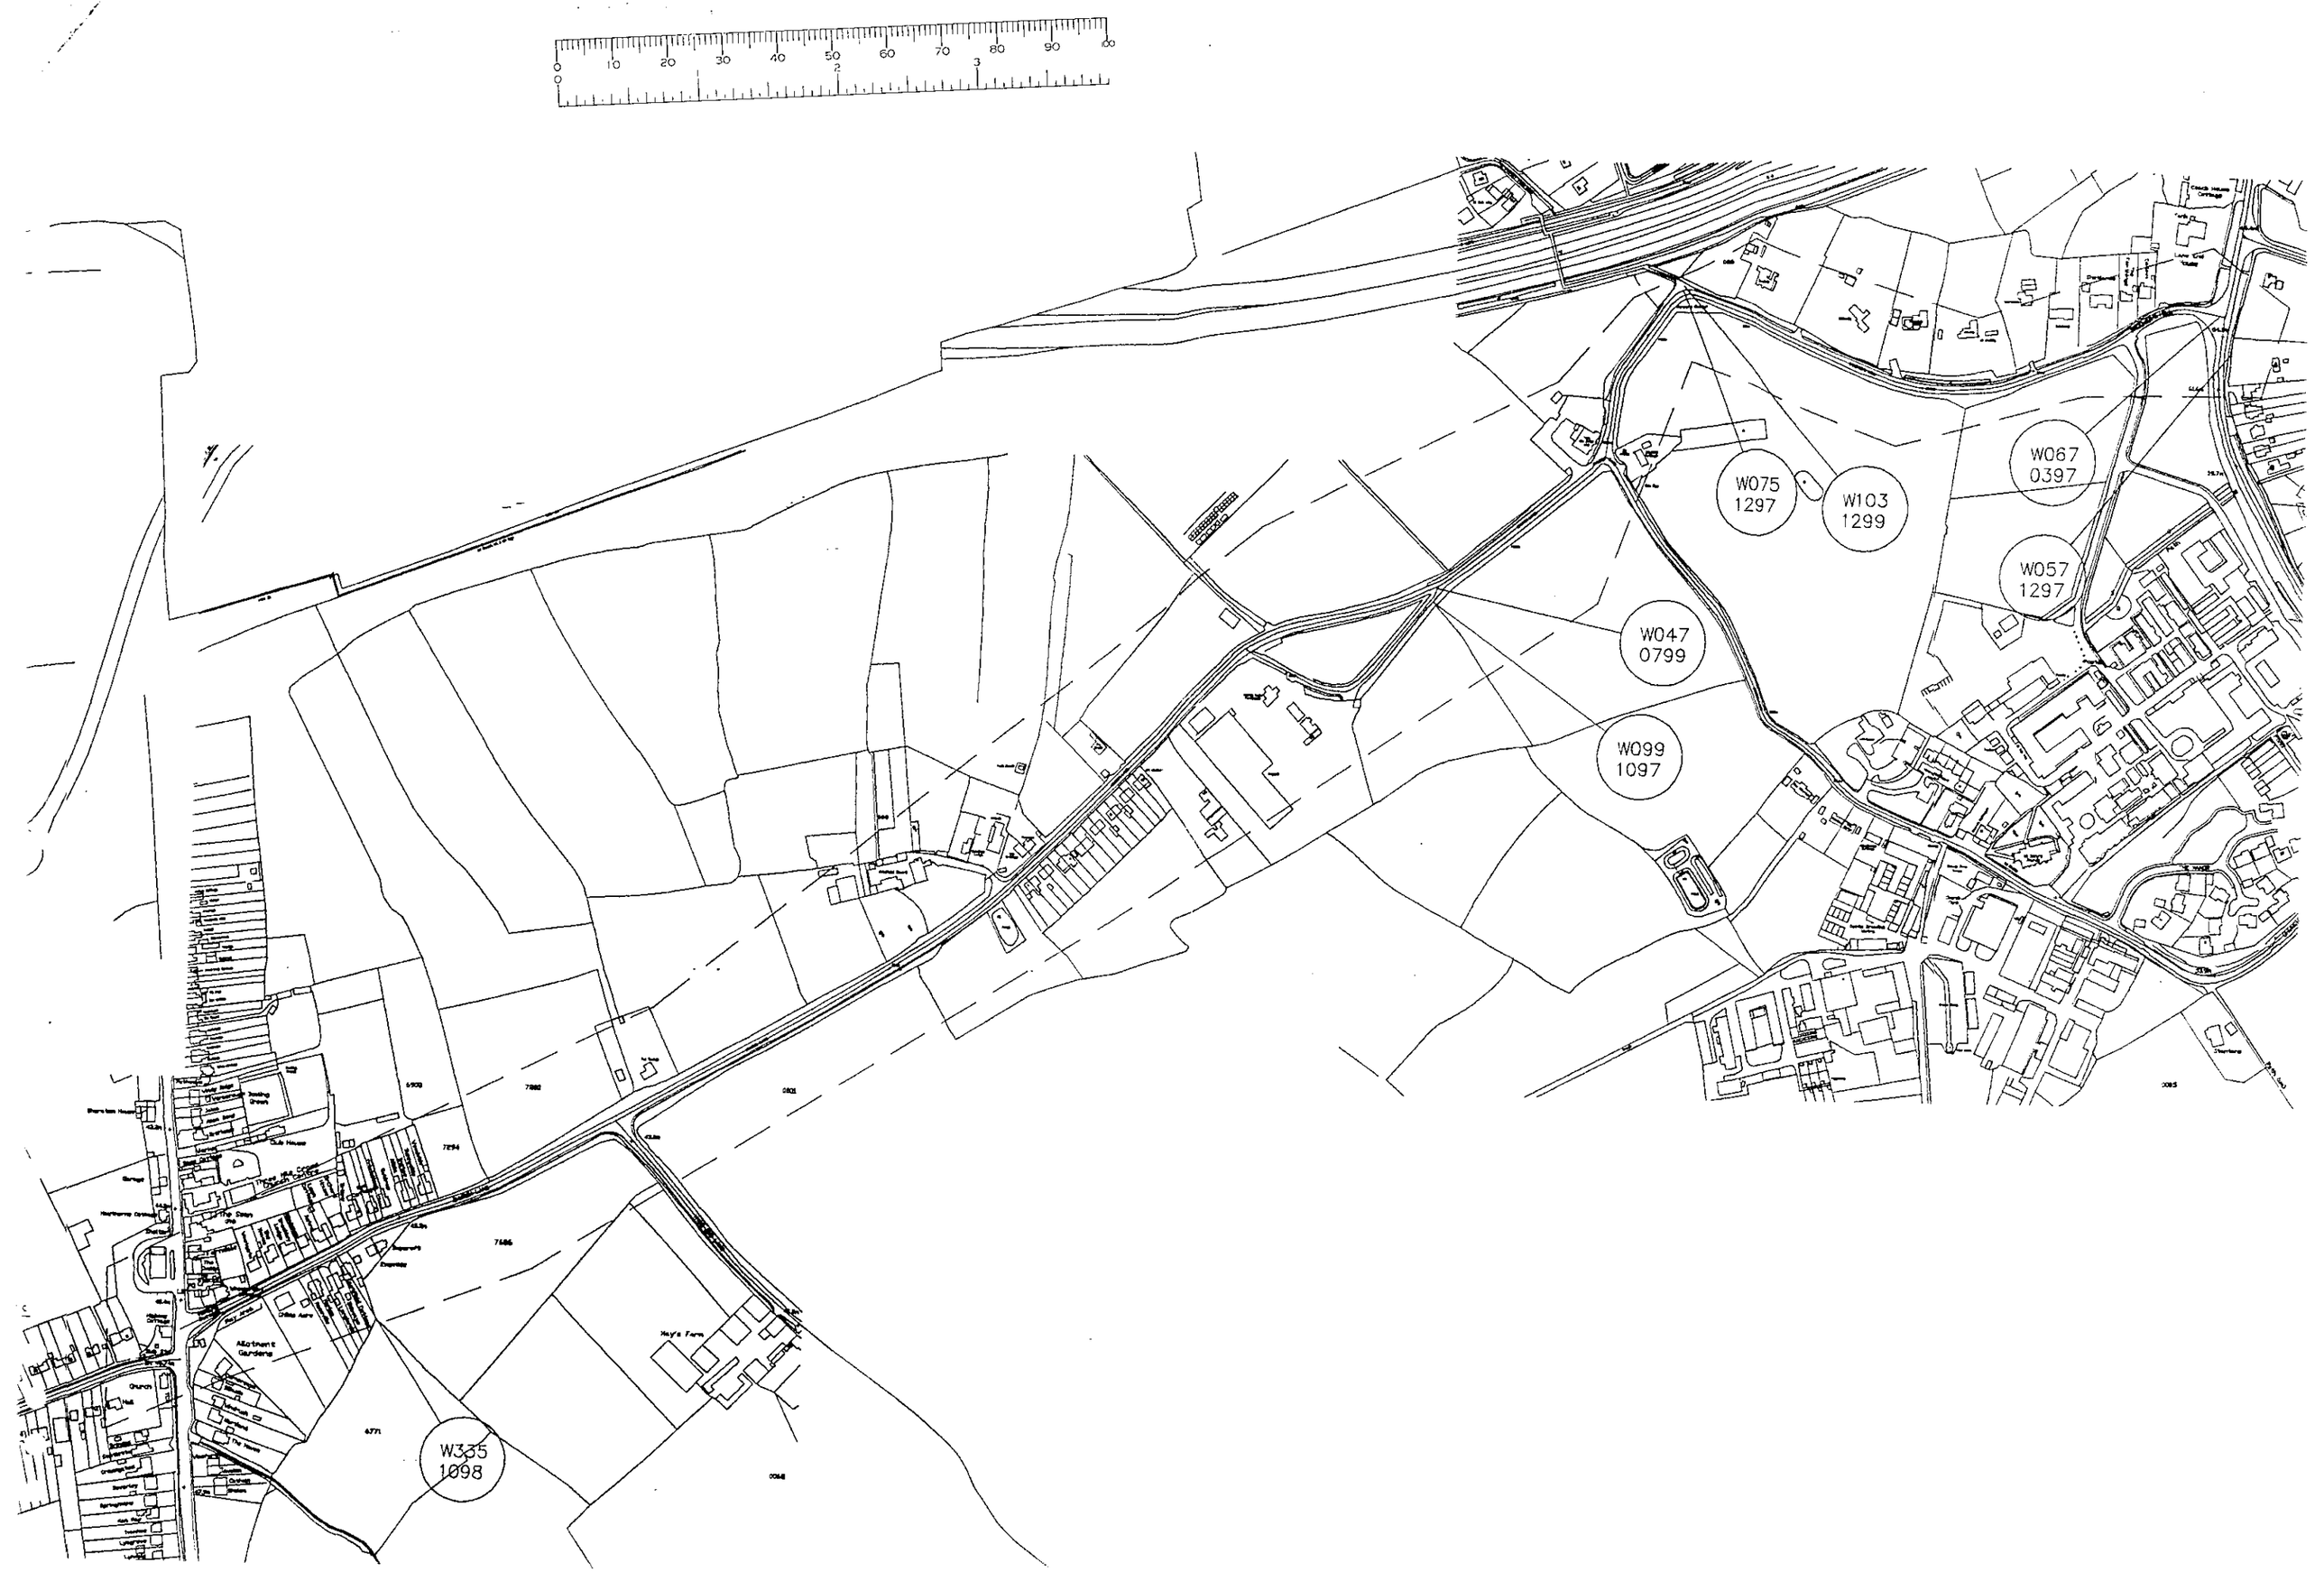
W067
0397
W075
1297
W103
1299
W057
1297
W047
0799
W099
1097
W335
1098

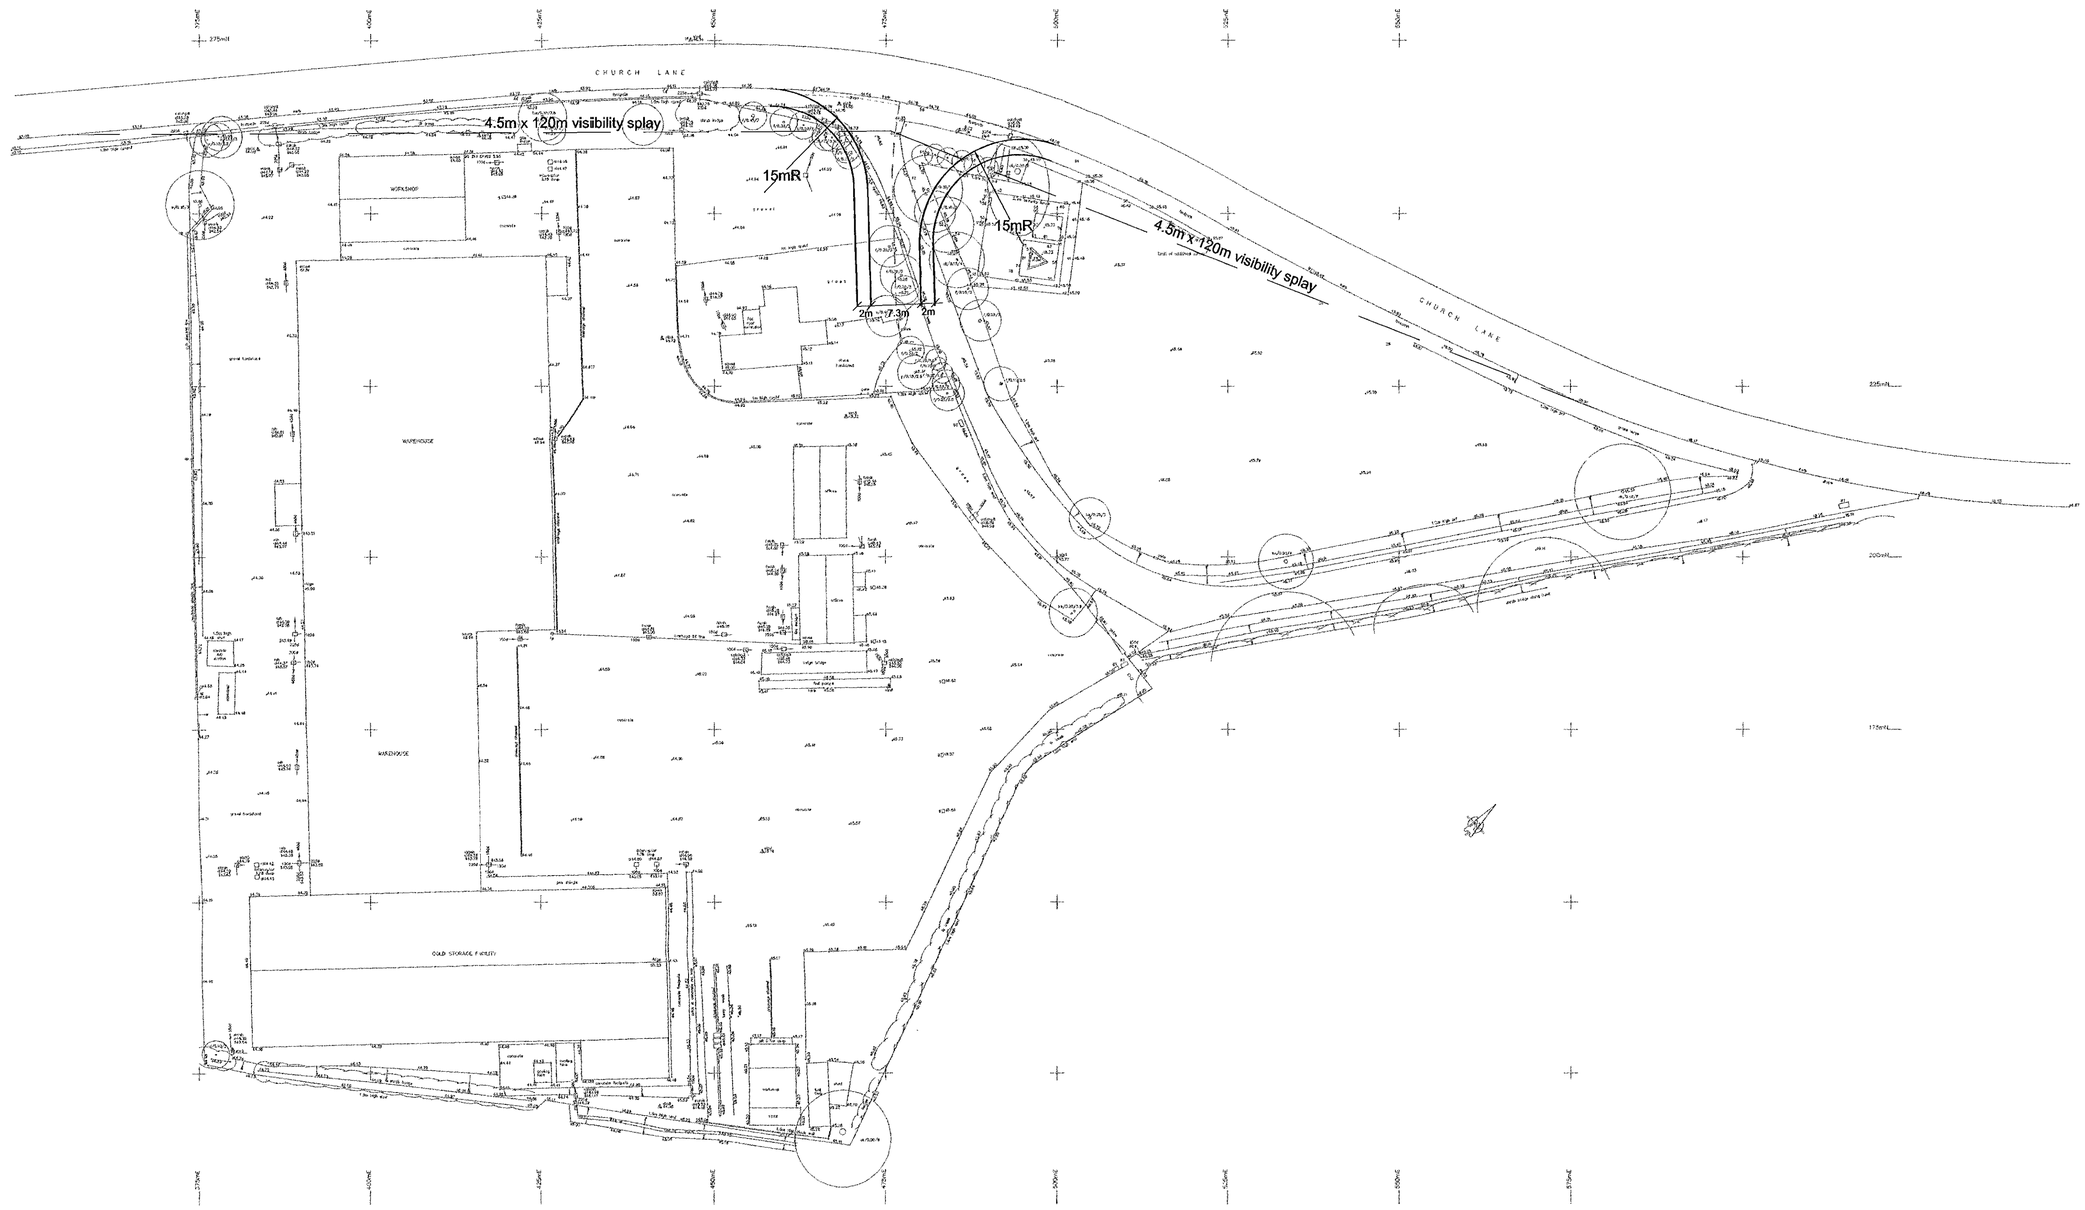

REV	AMENDMENT	DRAWN	DATE	CHECKED

THE BELLAMY ROBERTS PARTNERSHIP

PROPOSED SITE ACCESS PROPOSALS TO SERVE B8 WAREHOUSING (DISTRIBUTION) PROPOSAL

DRAWING NO.	00/2262/2	REVISION	
SCALE	1:500	DATE	
DATE	MAY 00	PARTNER	
DRAWN	KA	CHECKED	

N

Turnpike House
16 Church Road Fleet, Hampshire GU13 9RJ
Tel: 01252 613465 Fax: 01252 626737
Highways and Transportation

DO NOT SCALE FROM THE DRAWING. VERIFY ALL DIMENSIONS BEFORE SETTING OUT, COMMENCING WORK OR MAKING ANY SHOP DRAWINGS. REPORT ANY DISCREPANCIES TO SUPERVISING OFFICER IMMEDIATELY.

PROPOSED ENTRANCE

4·5 x 120m

Close of existing Junction. Details to be agreed with L.A.

Church Lane

Existing Workshop Removed.

Car Parking

1

8

9

Lorry Parking.

Existing Building Removed.

Car Parking.

Mast compound to be repositioned out of sight line. Details to be agreed.

LOADING BAY

Existing Warehouse Removed.

Planting

Detailed landscaping scheme to be submitted.

Weigh Bridge.

OFFICE

23

24

30

Car Parking

OFFICE

Lorry Parking.

Block up Existing Entrance.

Close off existing Junction. Details to be Agreed with L.A.

08.NOV.2000*

Boundary

REPLACEMENT WAREHOUSE 3000m²

EXISTING COLD STORE

REPLACEMENT WORKSHOP

Boundary

N

SUPERSEDED

letter	date	revision

0 10 20 30 40 50 60 70 80 90 100

job PULLEYN TRANSPORT LTD.
THREE MILE CROSS
READING

client PULLEYN TRANSPORT LTD.

drawing SITE LAYOUT PLAN
PROPOSED

scale 1:500

date OCT. 2000

drawn by BPS

1269/ 5

ANDREWS KALIK ASSOCIATES
CHARTERED ARCHITECTS
THE STUDIO
101 LONDON ROAD
READING BERKSHIRE
(0118) 9501700

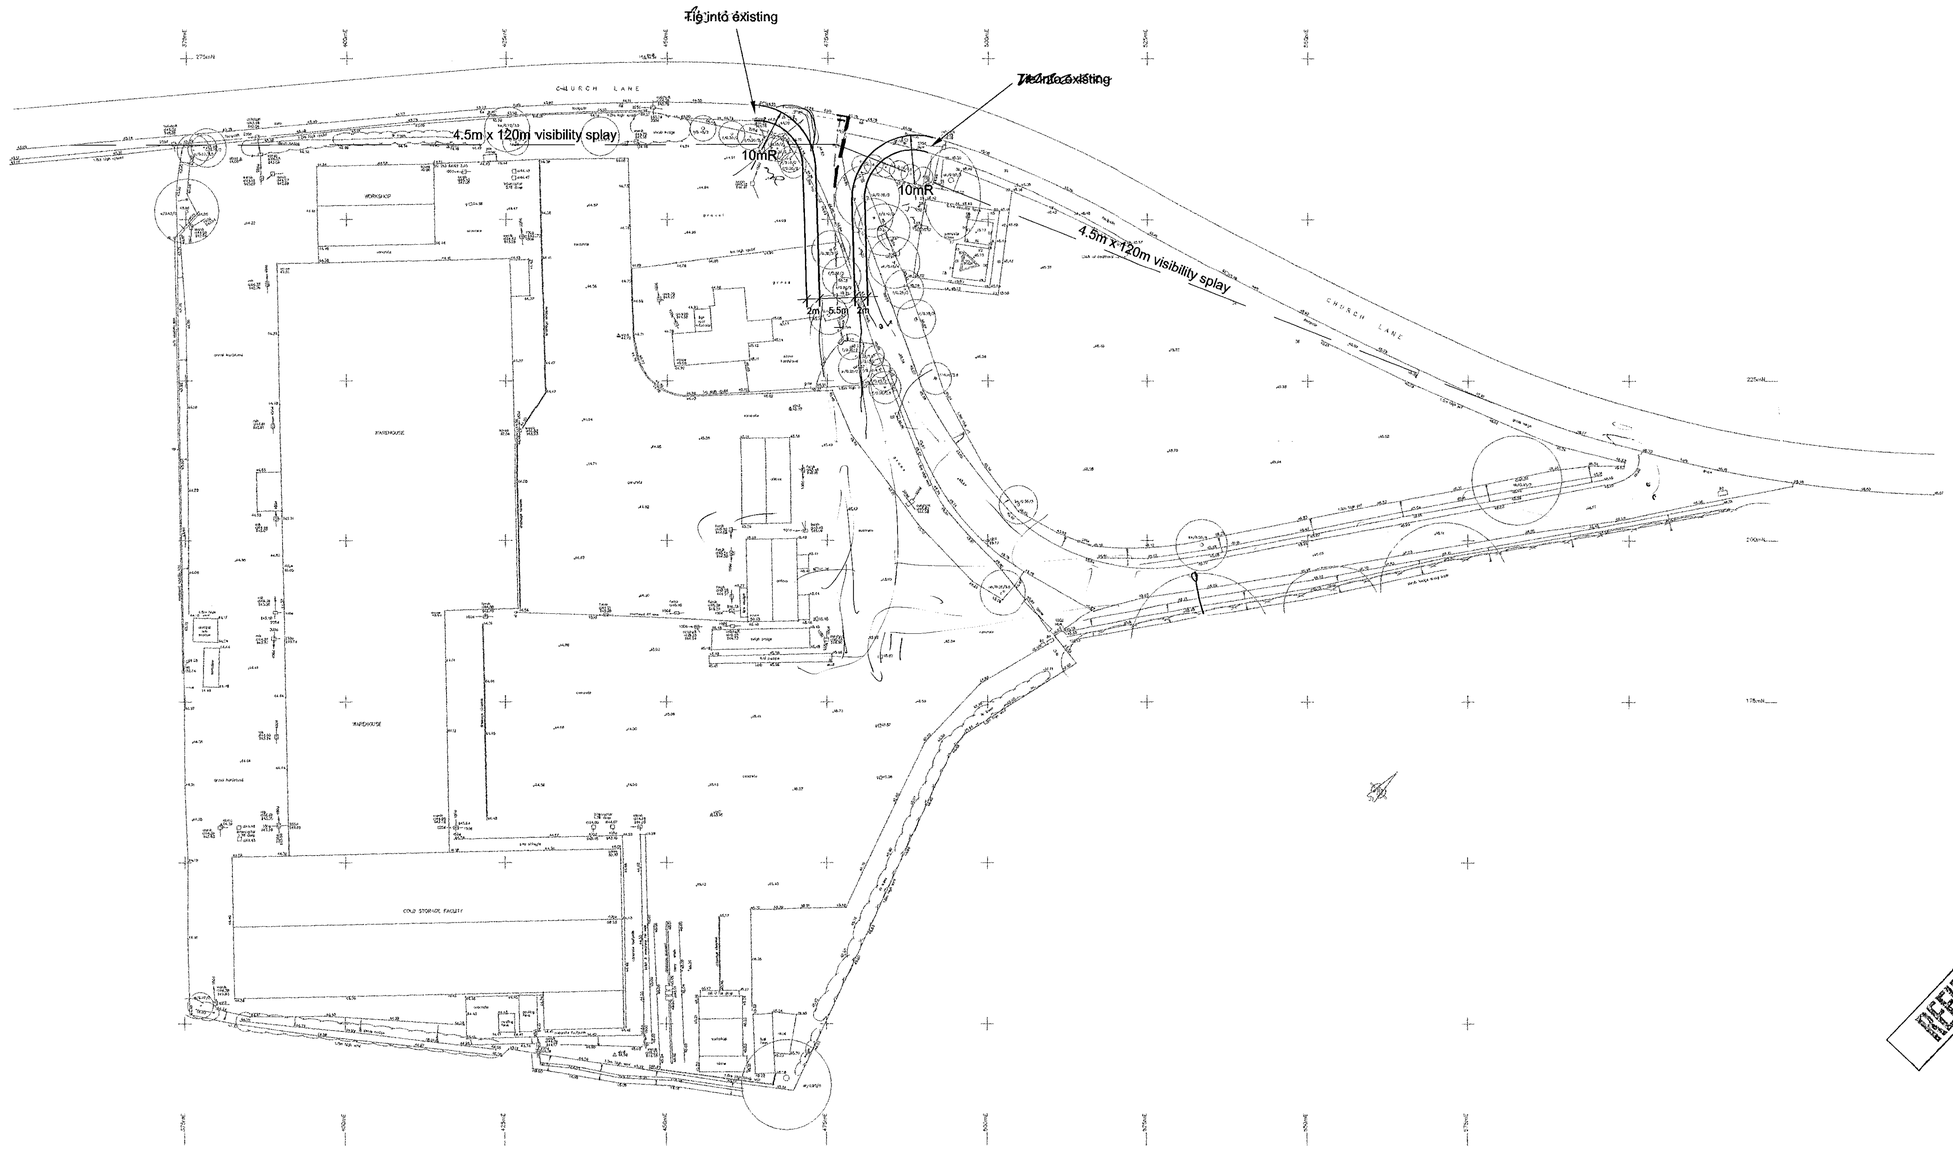

REVISED

REV	AMENDMENT	DRAWN	DATE	CHECKED

THE BELLAMY ROBERTS PARTNERSHIP

PROPOSED SITE ACCESS PROPOSALS TO SERVE B8 WAREHOUSING (DISTRIBUTION) PROPOSAL

DRAWING NO.	00/2262/1	REVISION	
SCALE	1:500	DATE	
DATE	MAY 00	PARTNER	
DRAWN	KA	CHECKED	

N

Turnpike House
16 Church Road Fleet, Hampshire GU13 9RJ
Tel: 01252 613465 Fax: 01252 626737
Highways and Transportation

DO NOT SCALE FROM THE DRAWING. VERIFY ALL DIMENSIONS BEFORE SETTING OUT, COMMENCING WORK OR MAKING ANY SHOP DRAWINGS. REPORT ANY DISCREPANCIES TO SUPERVISING OFFICER IMMEDIATELY.

Close of existing Junction.
Details to be agreed with L.A.

PROPOSED ENTRANCE

Existing Workshop Removed.

17

1.5m R

2m 7.3m

Car Parking

Lorry Parking.

Church Lane

Mast compound to be repositioned out of sight line. Details to be agreed.

4.5m x 120m Visibility splay

Existing Building Removed.

Car Parking. 18

24

LOADING BAY

Existing Warehouse Removed.

Planting

Detailed landscaping scheme to be submitted.

Weigh Bridge.

OFFICE

25

31

Car Parking

OFFICE

Lorry Parking.

Block up Existing Entrance.

Close off existing Junction.
Details to be agreed with L.A.

Boundary

REPLACEMENT WAREHOUSE 3000m²

EXISTING COLD STORE

REPLACEMENT WORKSHOP

Boundary

N

REFUSED

REVISED PLAN

2750

letter	date	revision
A	07/02/01	Entrance moved

job: PULLEYN TRANSPORT LTD.
THREE MILE CROSS
READING

client: PULLEYN TRANSPORT LTD.

drawing: SITE LAYOUT PLAN
PROPOSED

scale: 1:500

date: OCT. 2000

drawn by: BPS

1269/5A

(0118) 950 1700
THE STUDIO
101 LONDON ROAD
READING BERKSHIRE
CHARTERED ARCHITECTS
ANDREWS KALIK ASSOCIATES