




GROUND FLOOR.

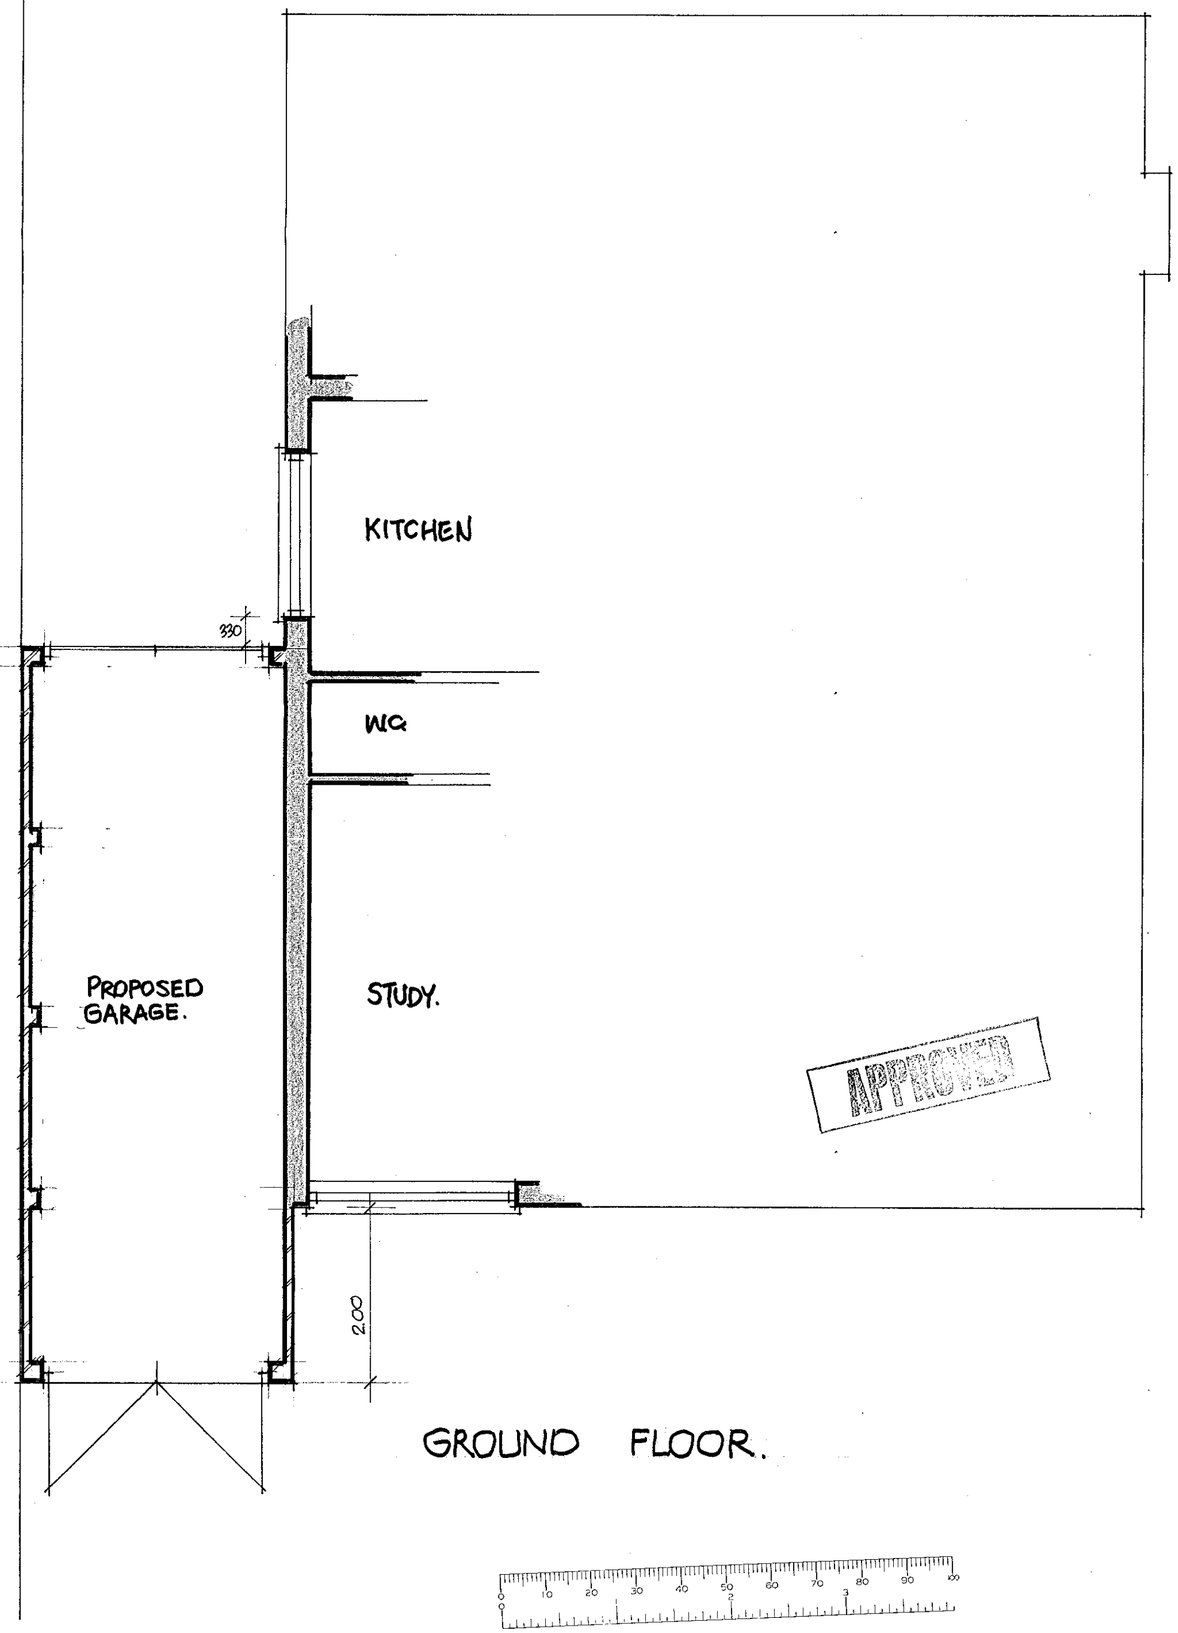

FRONT

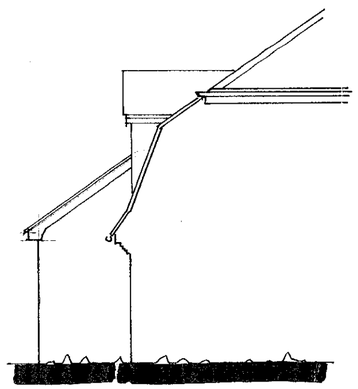

SIDE

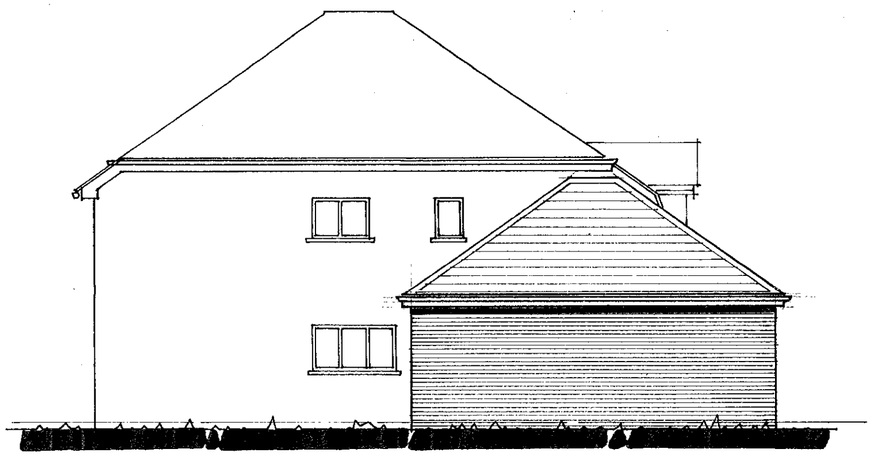

Materials to match existing.

SIDE.



REAR.

07 NOV 2000 * 2758

07 NOV [illegible] 2758

R. G. BUTLER & ASSOCIATES
11 STRATHMORE DRIVE CHARVIL
READING RG10 9QT
Tel/fax 0118 934 3040.

PROPOSED GARAGE AT
83 NASHGROVE LANE
WOKINGHAM.

scales 1:50 & 1:100	drg no 414 / 10
date NOV 00	