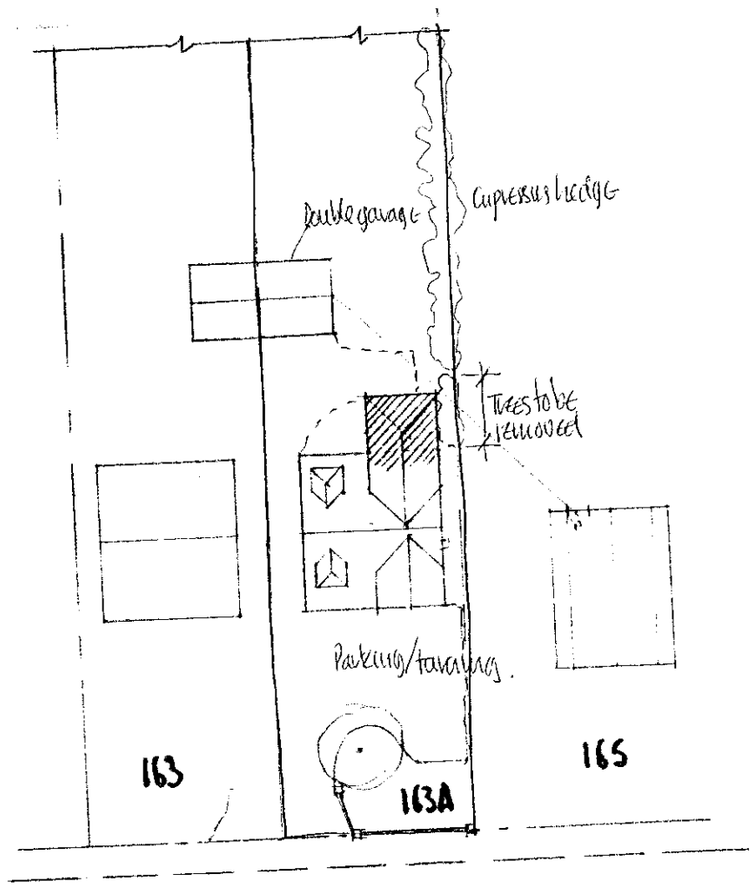

SITE PLAN 1:500



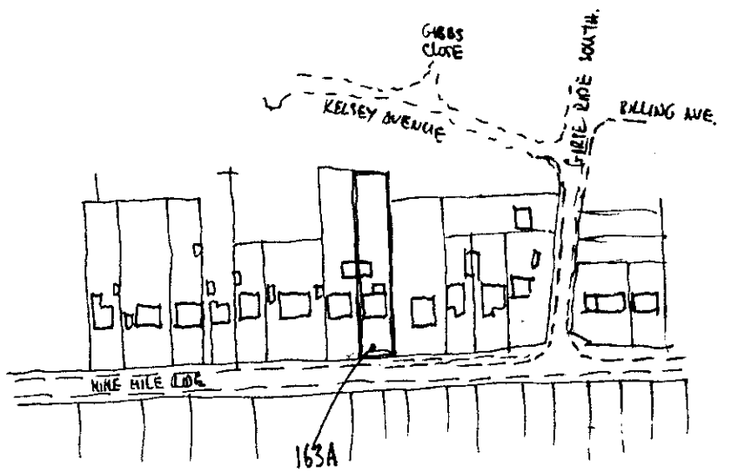

LOCATION PLAN 1:2500

08.NOV.2000* 2760

APPROVED

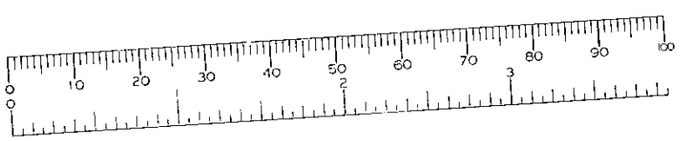

163A, NINE MILE RIDE, FINCHAMPSTEAD, BERKS, RG40 4HY

ROGER PRING & SONS
ARCHITECTURAL & SURVEYING CONSULTANTS
278, NINE MILE RIDE, FINCHAMPSTEAD, WOKINGHAM, BERKS., RG40 3NT.
☎ 0118 973 3502 FAX 0118 973 6290

DRG. No: 00/308/1 SCALE: As shown DATE: Sept.'00.
REVISIONS:

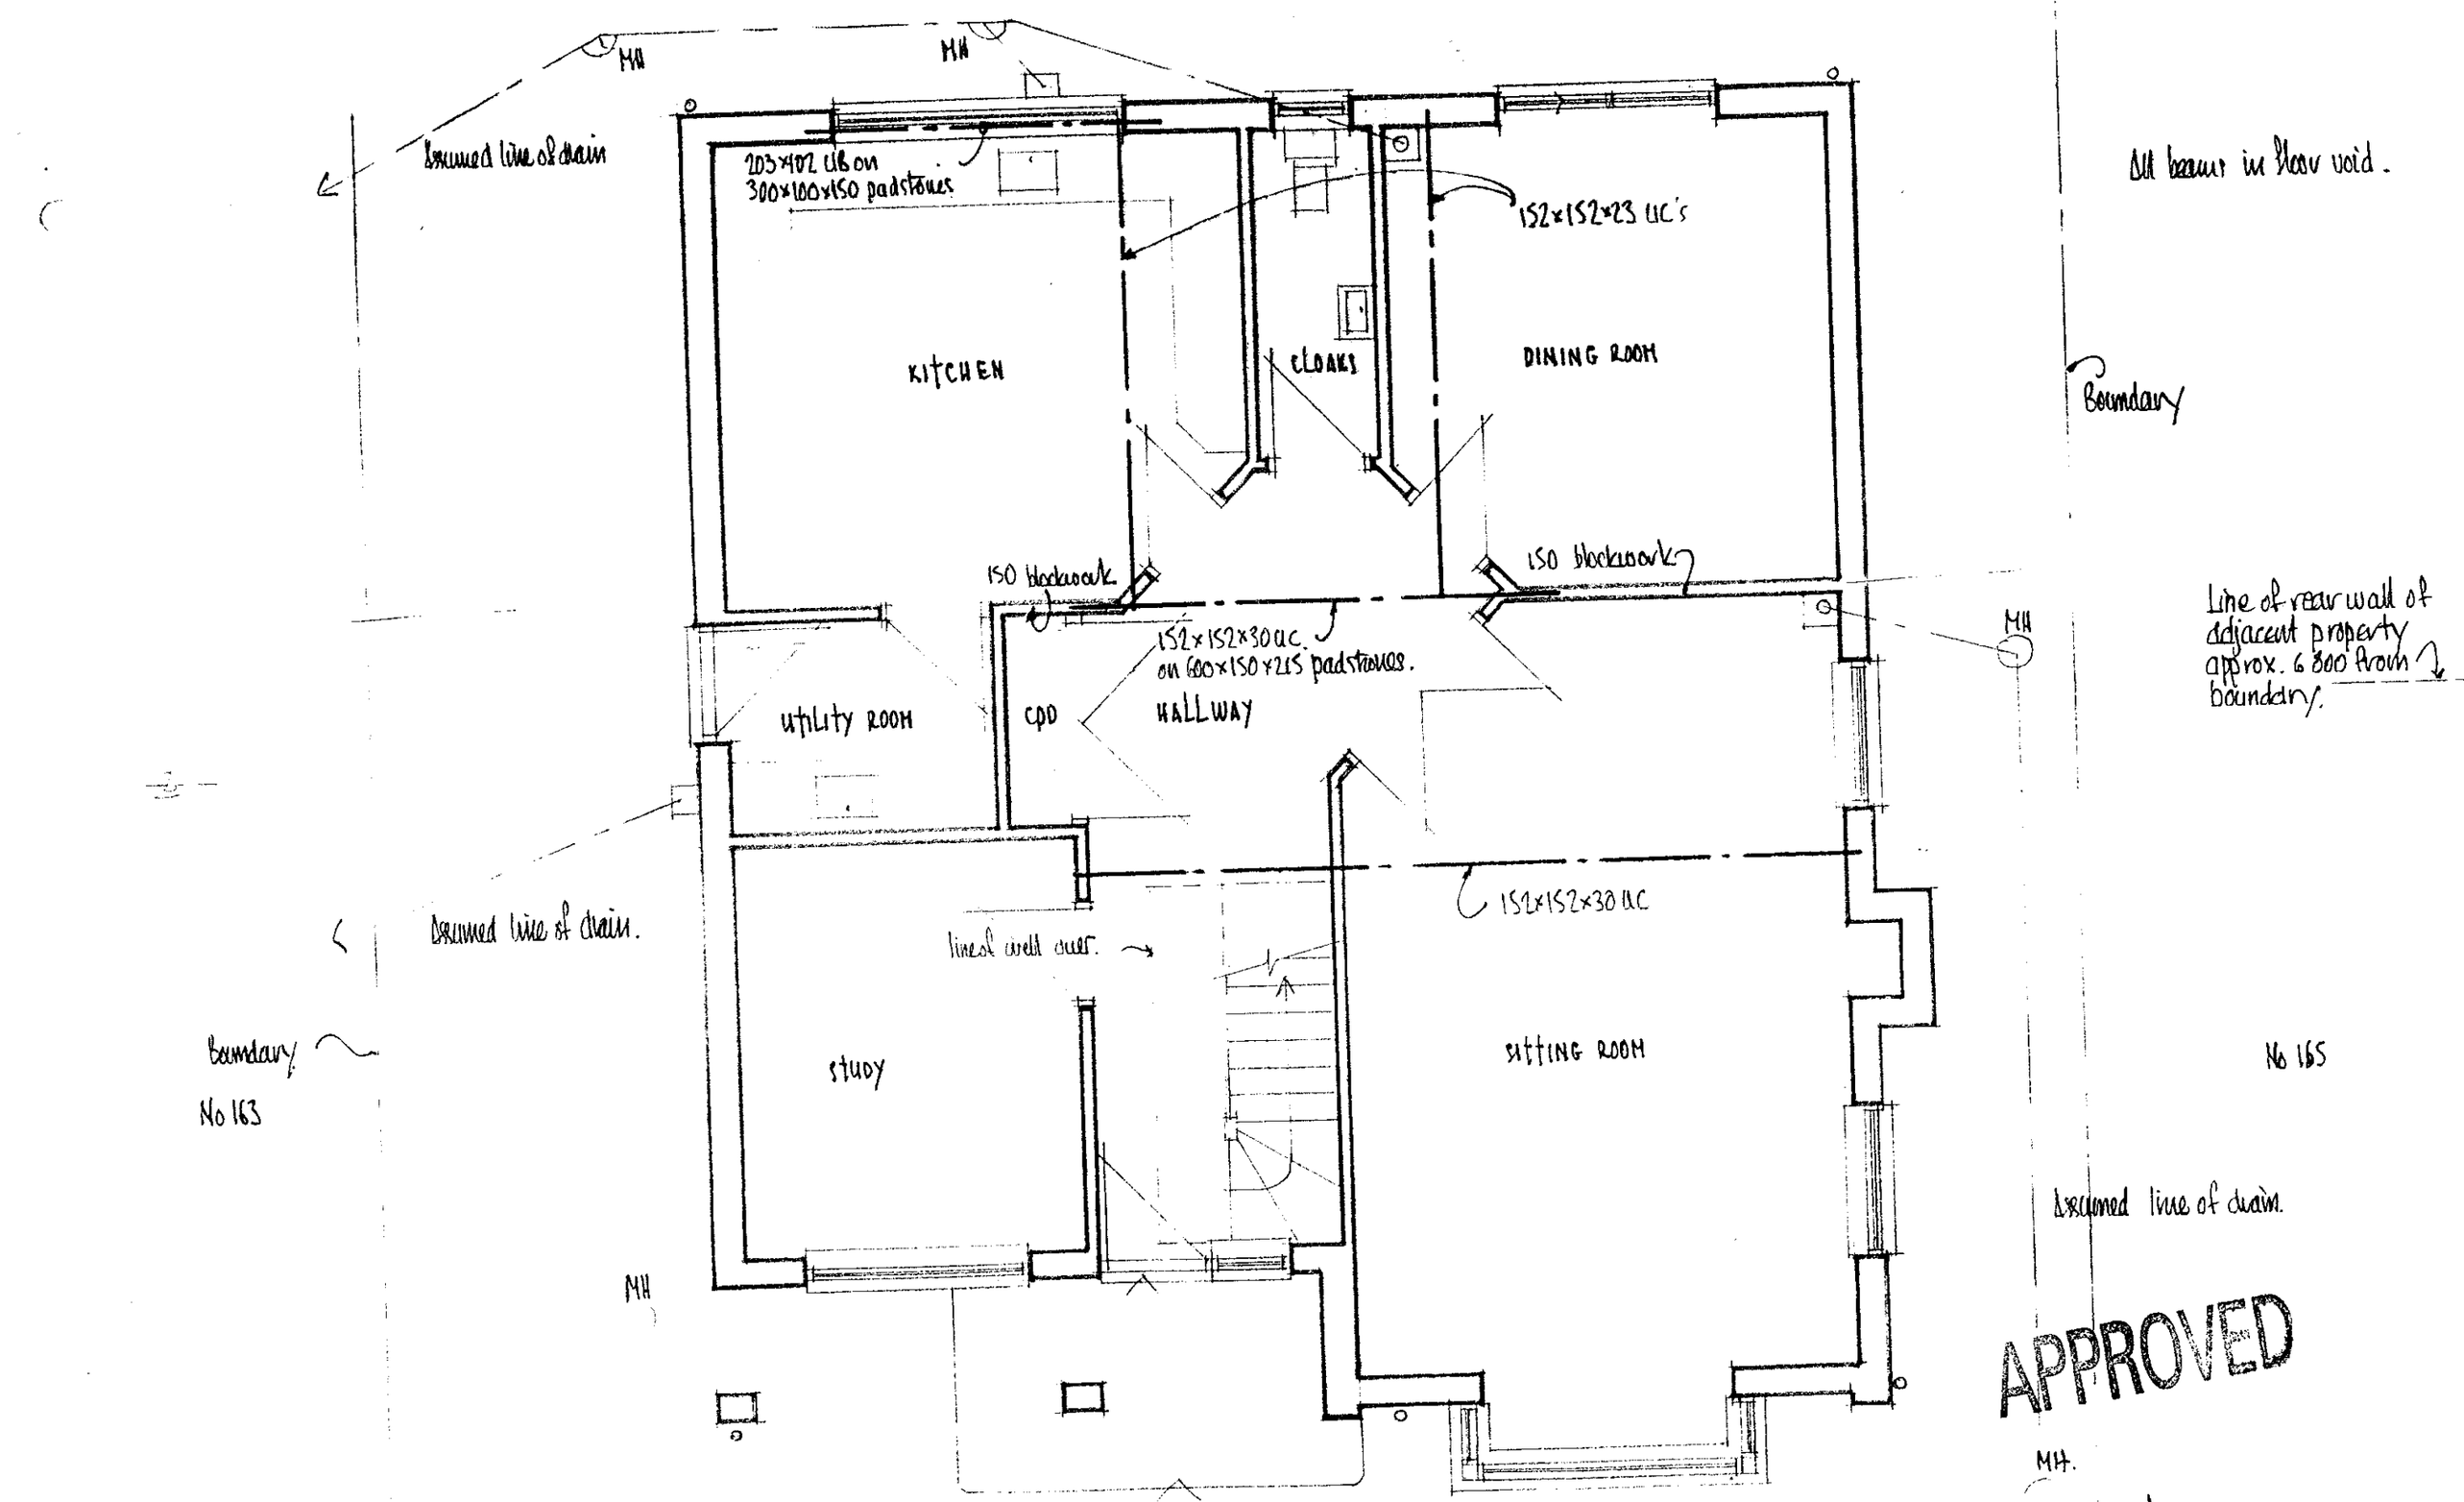

GROUND FLOOR PLAN

ROGER PRING & SONS
ARCHITECTURAL & SURVEYING CONSULTANTS
278, NINE MILE RIDE, FINCHAMPSTEAD, WOKINGHAM, BERKS., RG40 3NT.
☎ 0118 973 3502 FAX 0118 973 6290

DRG. No: 00/308/2 SCALE: 1:50 DATE: SEPT.'00.
REVISIONS:

163A, NINE MILE RIDE, FINCHAMPSTEAD, BERKS, RG40 4HY.

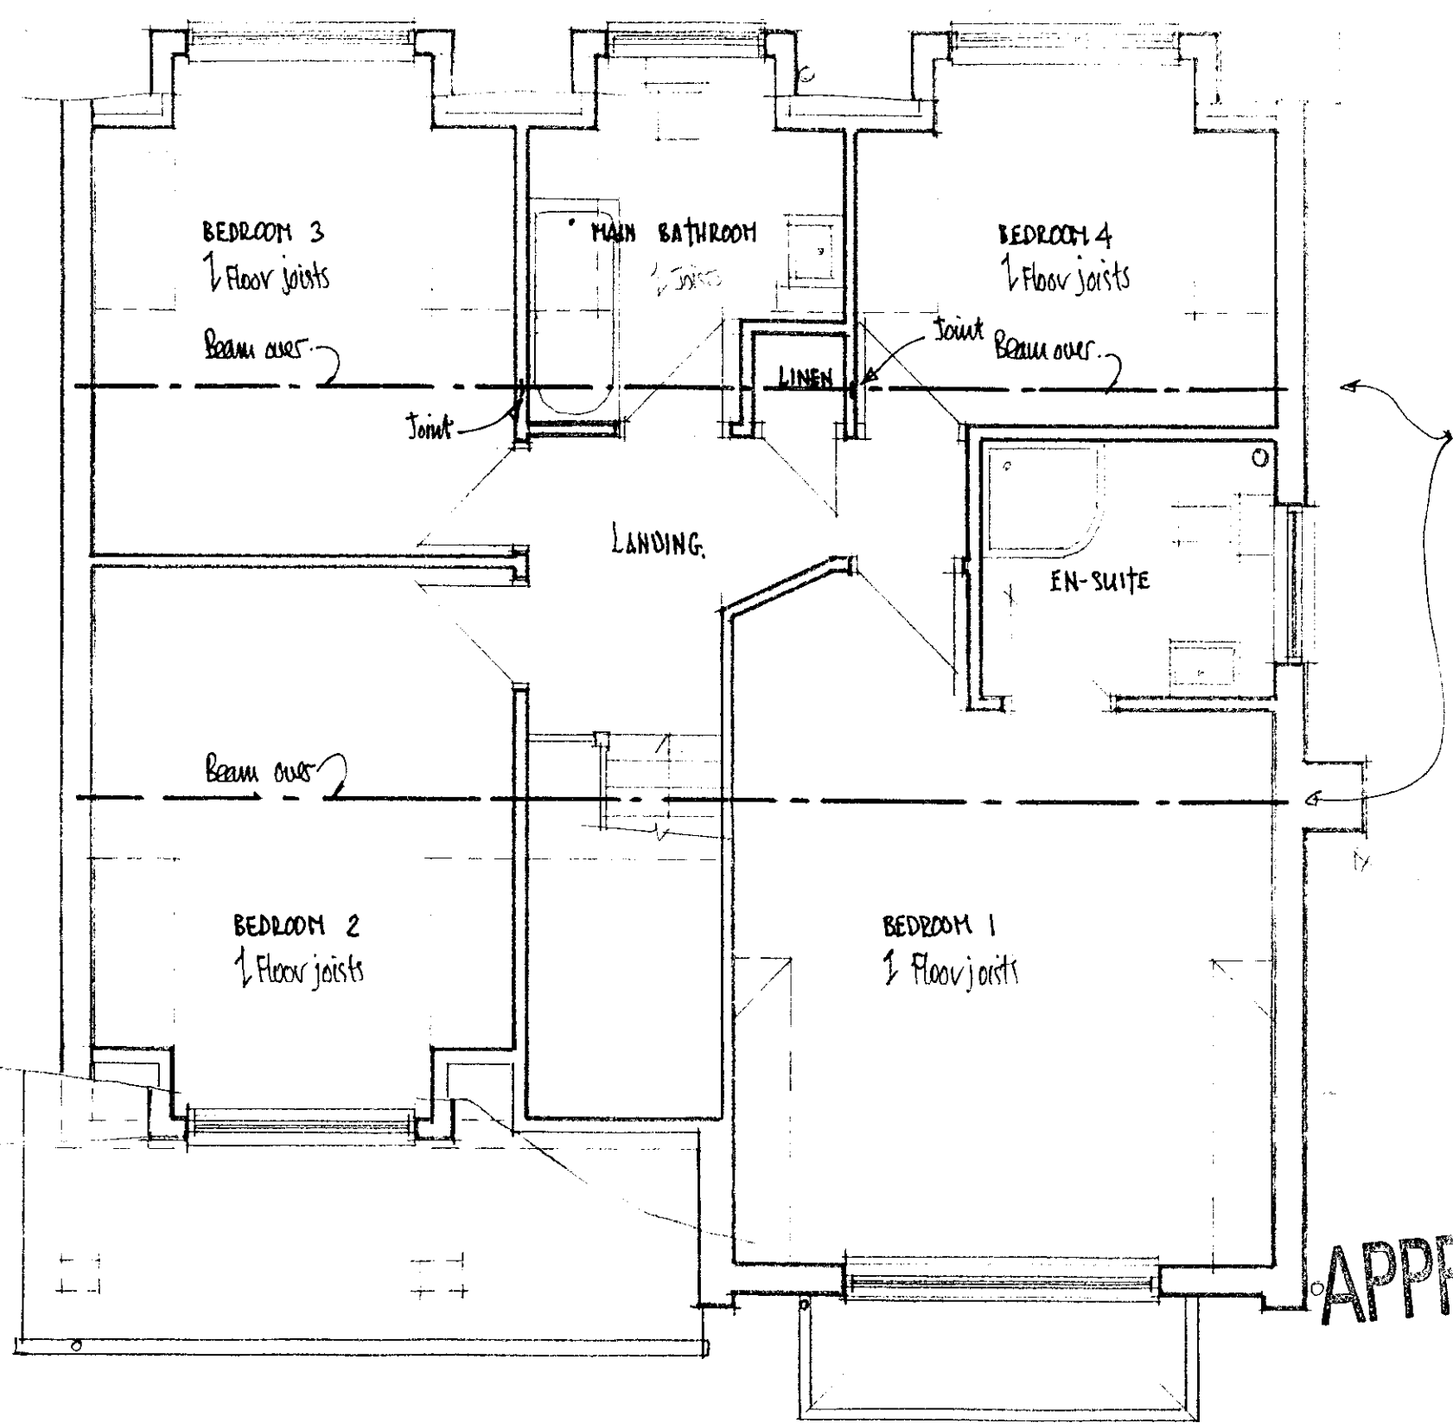

APPROVED

FIRST FLOOR PLAN
AS EXISTING.

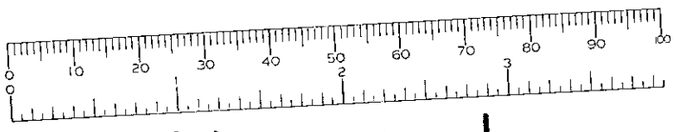

163A, NINE MILE RIDE, FINCHAMPSTEAD, BERKS. RG40 4HY.

ROGER PRING & SONS
ARCHITECTURAL & SURVEYING CONSULTANTS
278, NINE MILE RIDE, FINCHAMPSTEAD, WOKINGHAM, BERKS., RG40 3NT.
☎ 0118 973 3502 FAX 0118 973 6290

DRG. No: 00/308/3 SCALE: 1:50 DATE: SEPT'00.
REVISIONS:



FRONT ELEVATION (S)

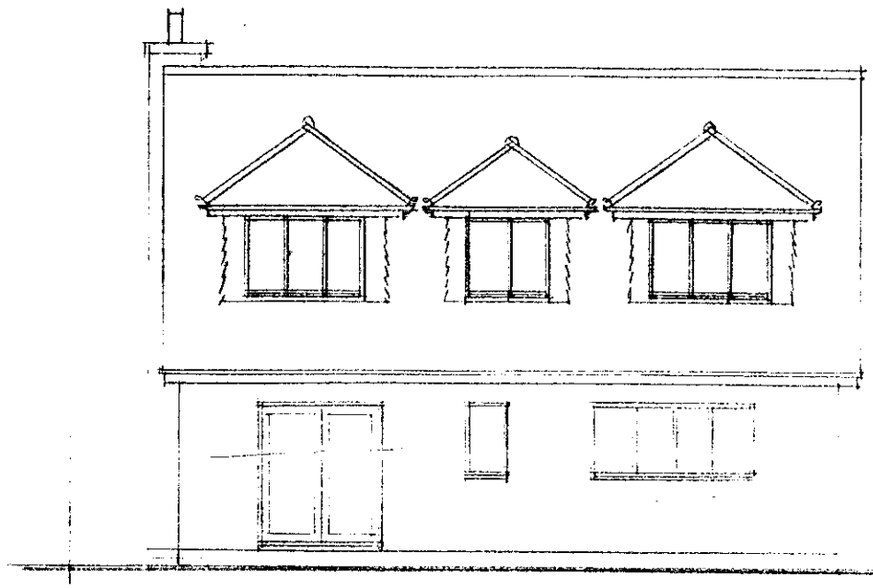

REAR ELEVATION (N)

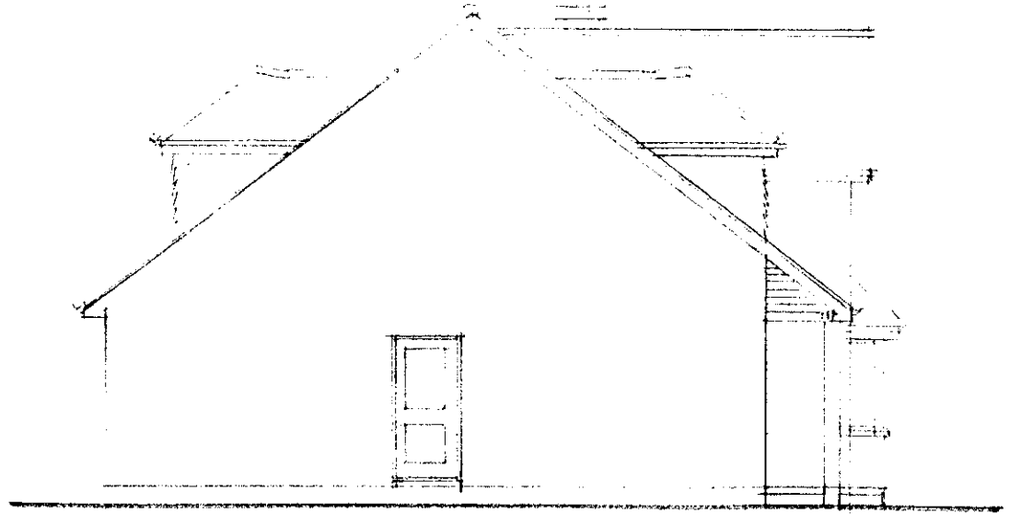

SIDE ELEVATION (W)

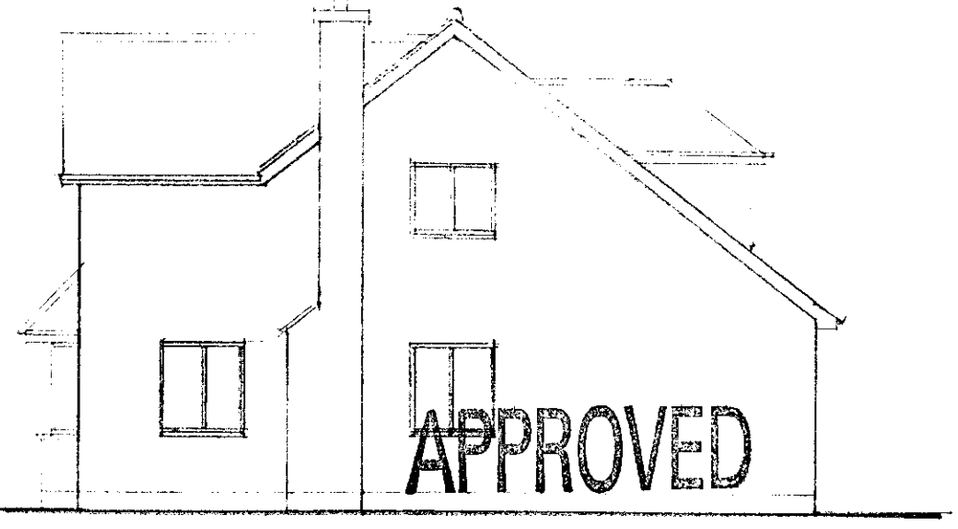

SIDE ELEVATION (E)

ELEVATIONS : AS EXISTING.

163A, NINE MILE RIDE, FINCHAMPSTEAD, BERKS, RG40 4HY

ROGER PRING & SONS
ARCHITECTURAL & SURVEYING CONSULTANTS
278, NINE MILE RIDE, FINCHAMPSTEAD, WOKINGHAM, BERKS., RG40 3NT.
☎ 0118 973 3502 FAX 0118 973 6290

DRG. No: 00/308/5 SCALE: 1:100 DATE: SEPT. 00.
REVISIONS:

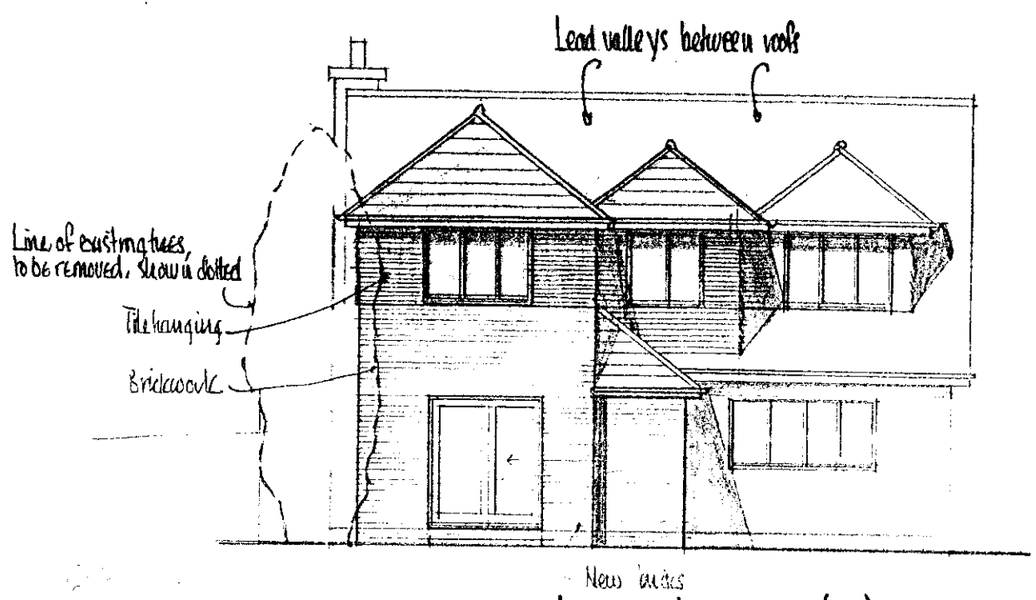

REAR ELEVATION (N)

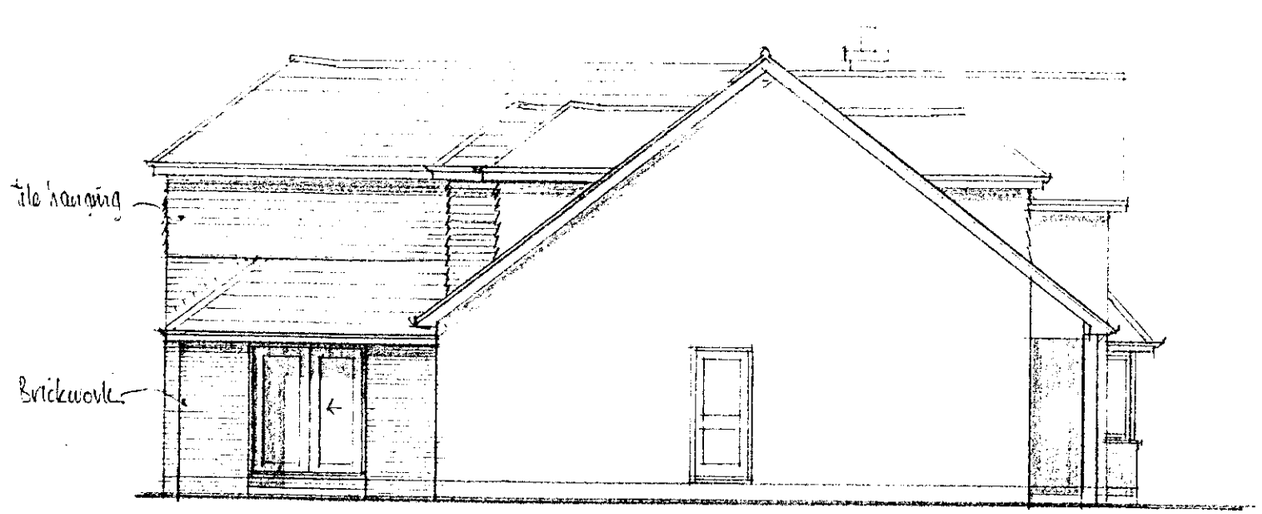

SIDE ELEVATION (W)

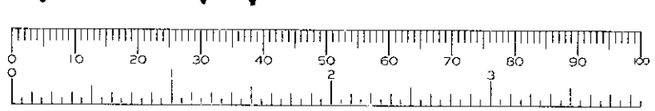

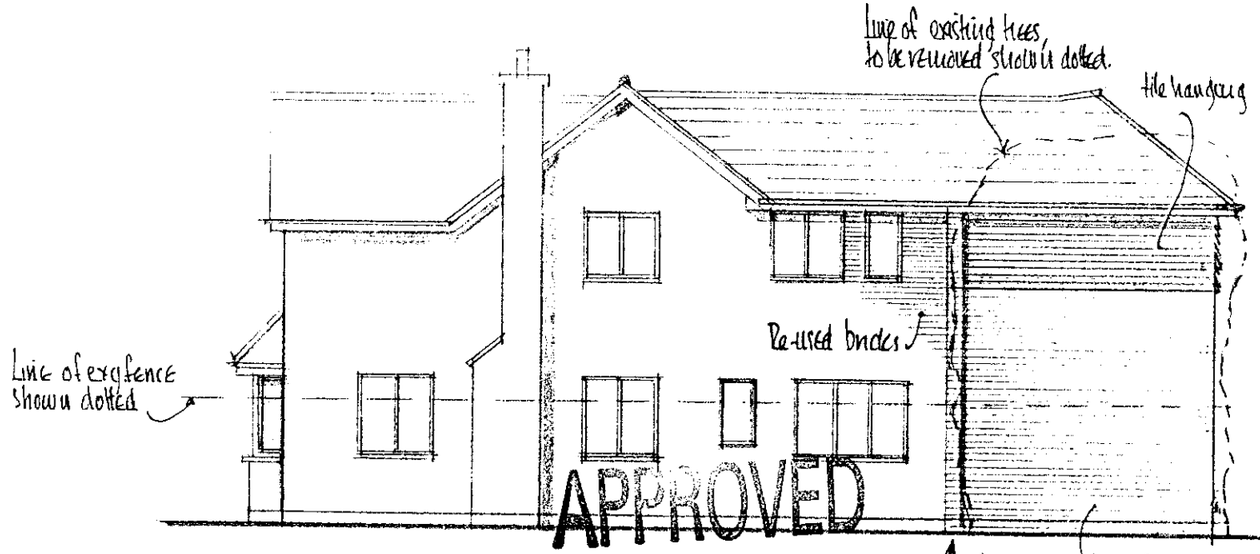

SIDE ELEVATION (E)

ELEVATIONS: AS PROPOSED.

163A, NINE MILE RIDE, FINCHAMPSTEAD, BERKS, RG40 4HY.

APPROVED

ROGER DRING & SONS
ARCHITECTURAL & SURVEYING CONSULTANTS
278, NINE MILE RIDE, FINCHAMPSTEAD, WOKINGHAM, BERKS., RG40 3NT
☎ 0118 973 3502. FAX 0118 973 6290

DRG. No: 00/308/8A SCALE: 1:50 DATE: SEPT. 00

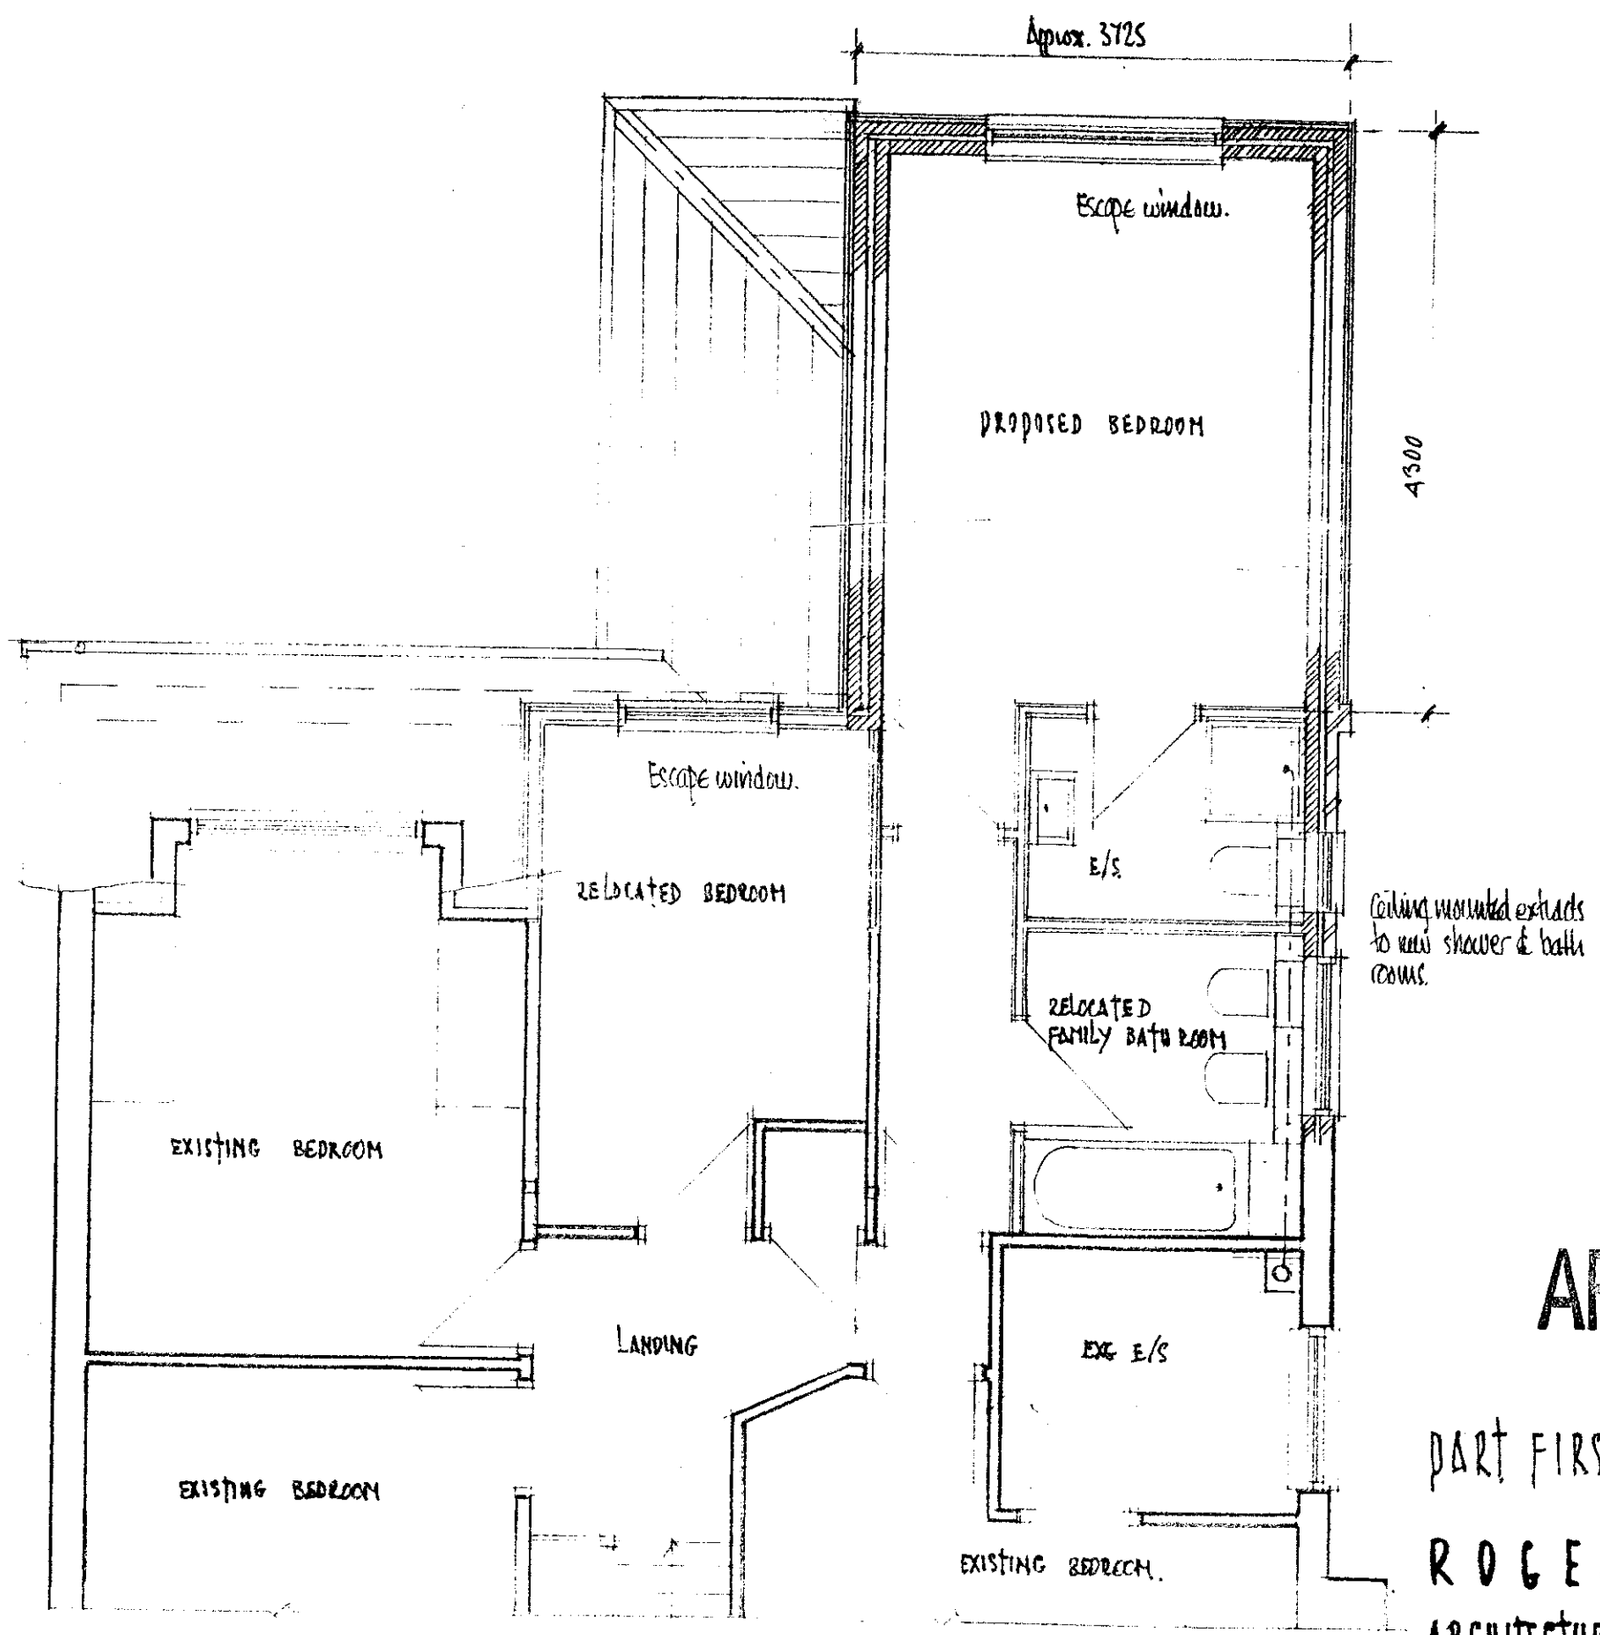

IGDA, NINE MILE RIDE, FINCHAMPSTEAD, BERKS, RG40 4HY.

APPROVED

PART FIRST FLOOR PLAN : AS PROPOSED.

ROGER PRING & SONS
ARCHITECTURAL & SURVEYING CONSULTANTS
278, NINE MILE RIDE, FINCHAMPSTEAD, WOKINGHAM, BERKS., RG40 3NT.
☎ 0118 973 3502 FAX 0118 973 6290

DRG. No: 00/308/7 SCALE: 1:50 DATE: SEPT '00.

REVISIONS:

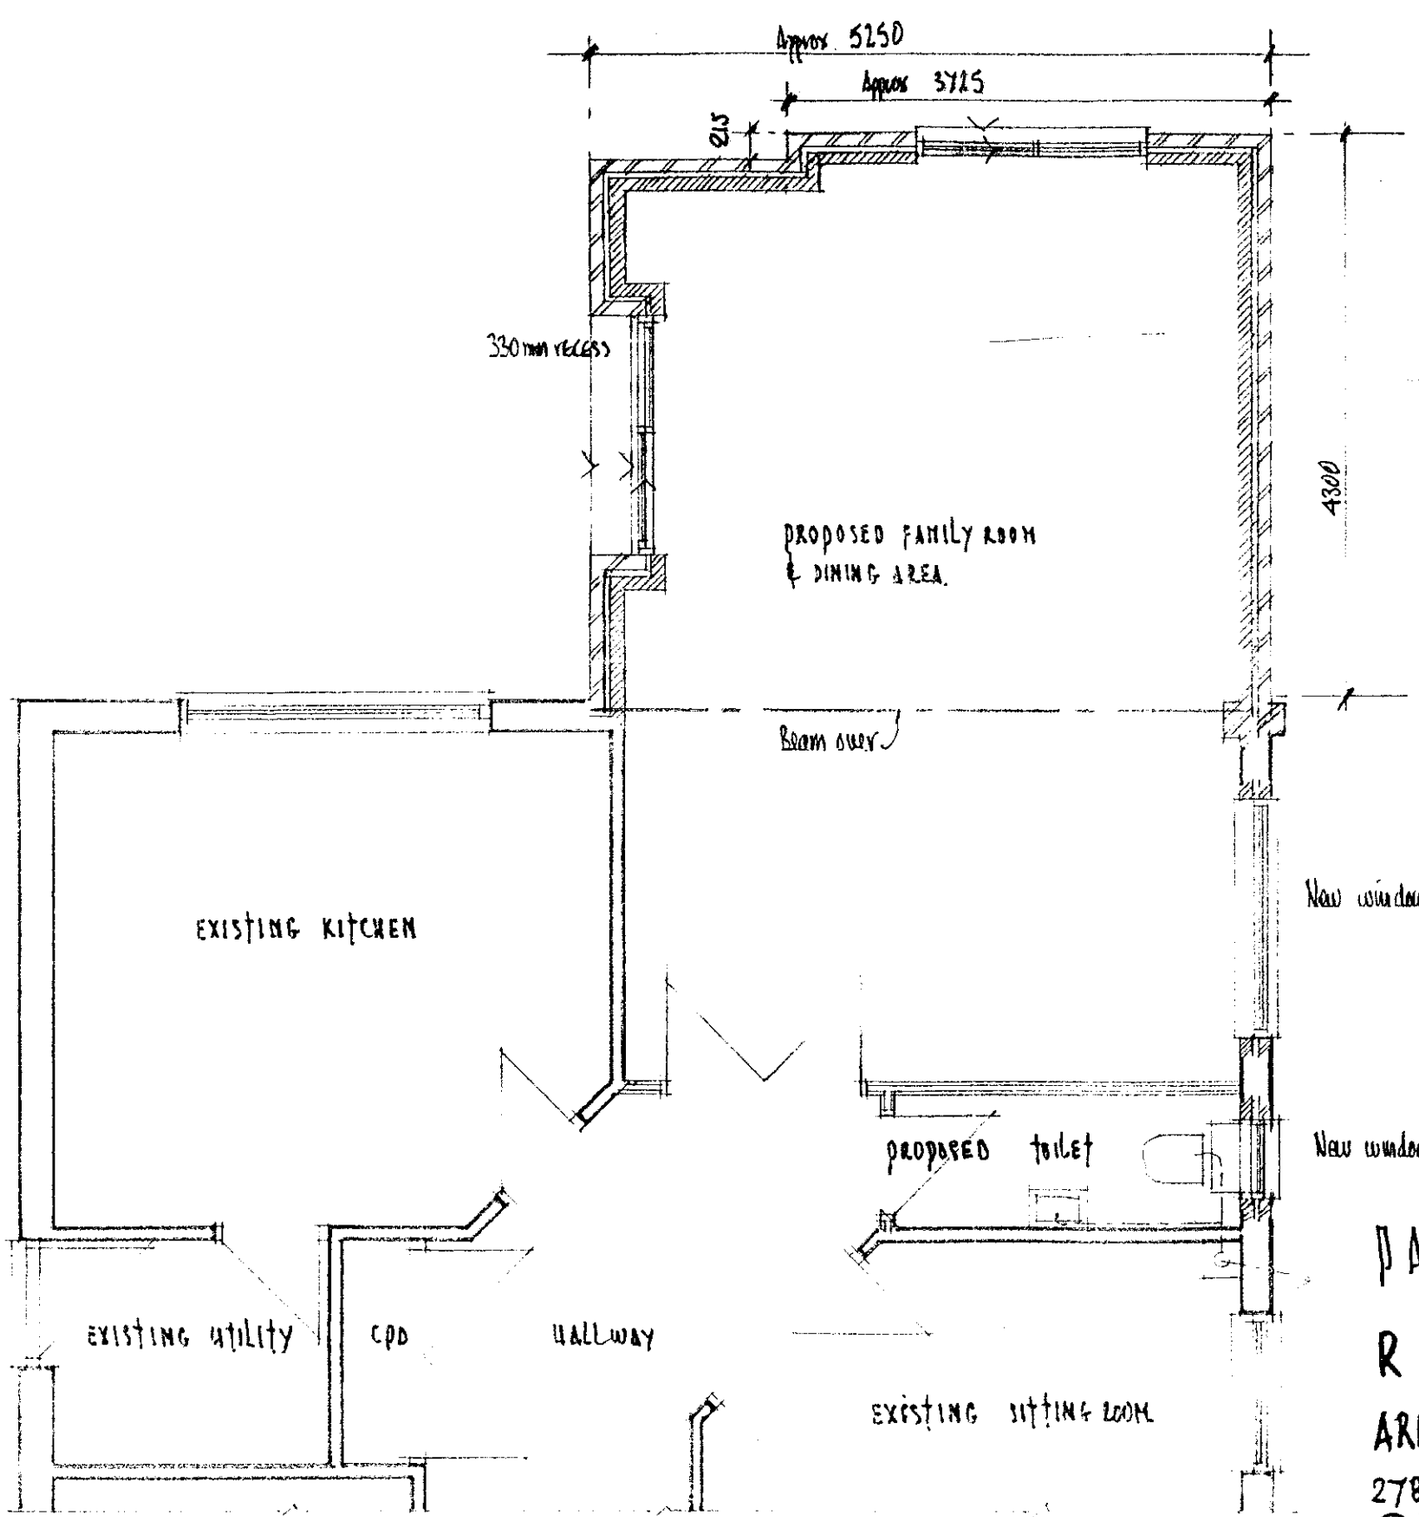

0 10 20 30 40 50 60 70 80 90 100

APPROVED

PART GROUND FLOOR PLAN : AS PROPOSE

ROGER PRING & SONS
ARCHITECTURAL & SURVEYING CONSULTANTS
278, NINE MILE RIDE, FINCHAMPSTEAD, WOKINGHAM, BERKS., RG40 3NT.
☎ 0118 973 3502 FAX 0118 973 6290

DRG. No: 00/308/6 SCALE: 1:50 DATE: SEPT.'00.

REVISIONS: A

163A, NINE MILE RIDE, FINCHAMPSTEAD, BERKS, RG40 4UY