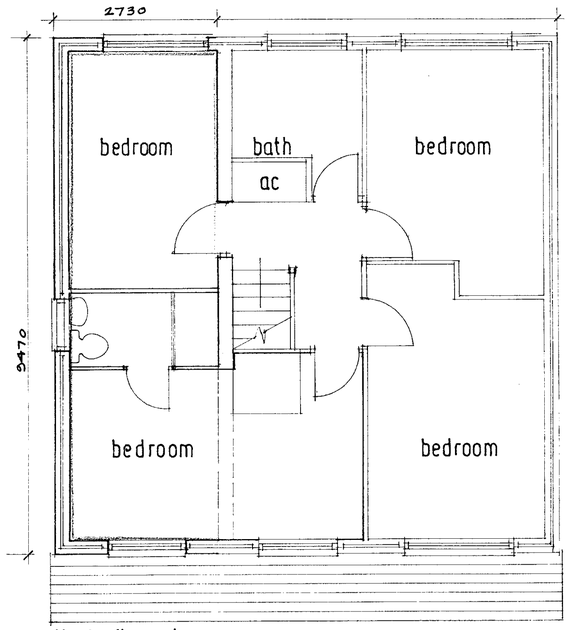

first floor plan



front elevation

ROOF TILES, BRICK WORK AND WINDOW STYLE ALL TO MATCH EXISTING.

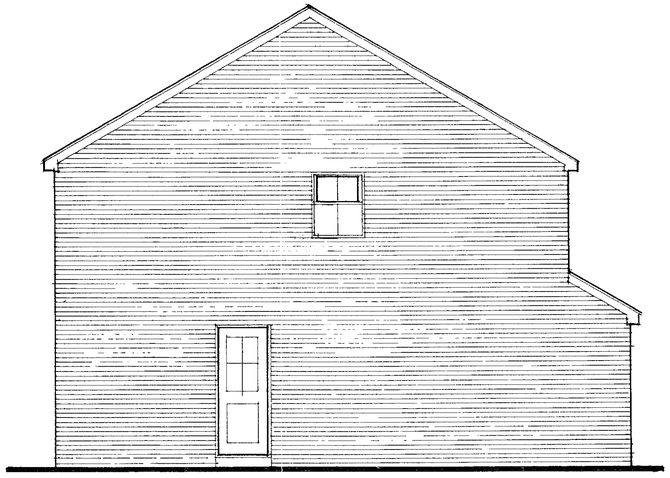

side elevation

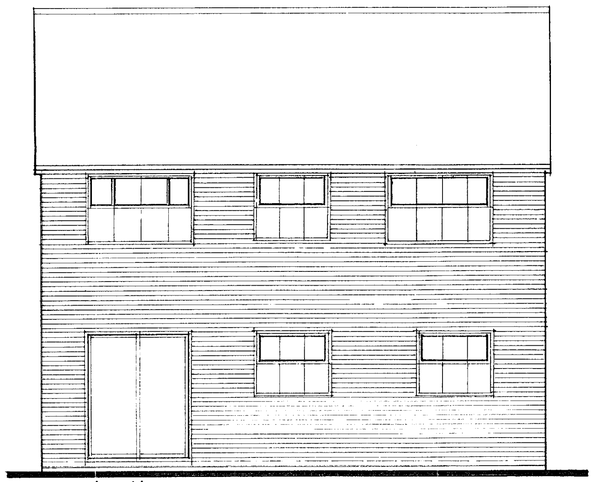

rear elevation

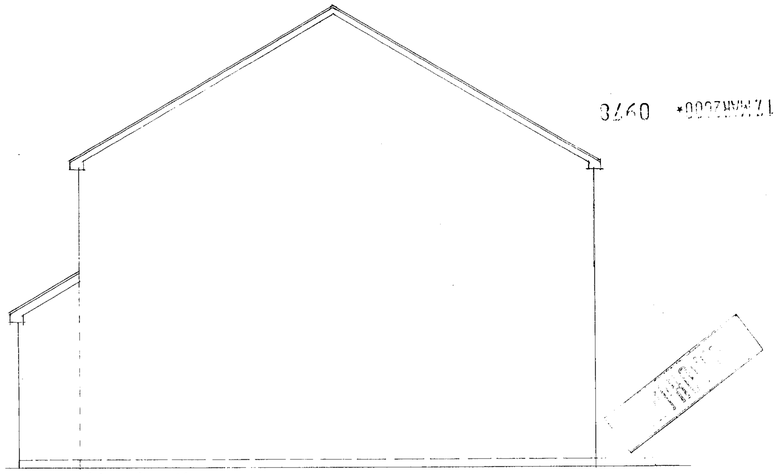

side elevation

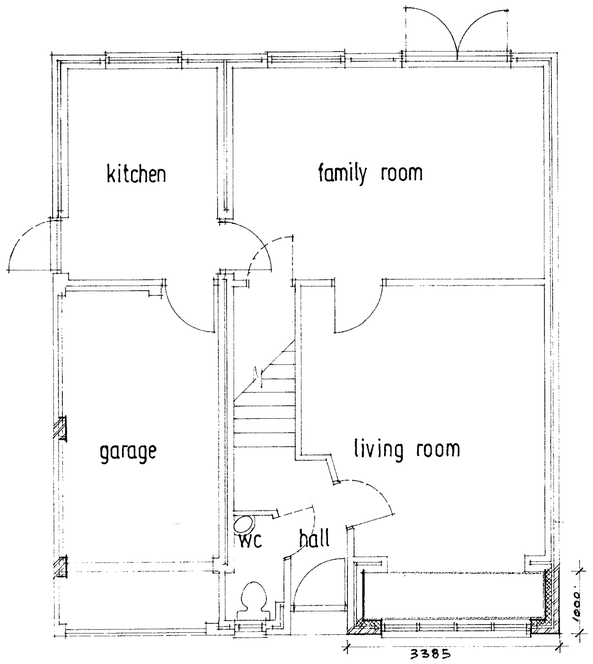

ground floor plan

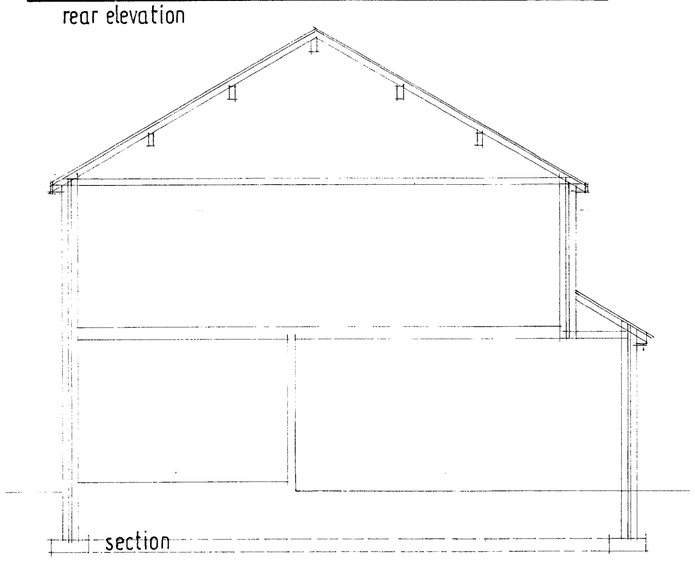

section

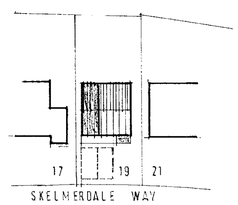

site plan 1:500

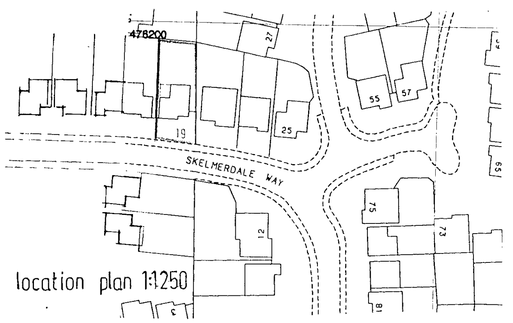

location plan 1:1250

C A ASSOCIATES

building design services

18 Cinnamon Close, Earley
Reading, Berkshire RG6 5GP
Tel / fax: 0118 9869 330

client: Mr Mrs Willoughby 19 Skelmerdale Way Earley

drawn:

date: 9-03-00

job: New bedroom, with extended bedroom and ensuite — extension to lounge ———

scale: 1:500 rev:

no CA:00:374

9/8/00