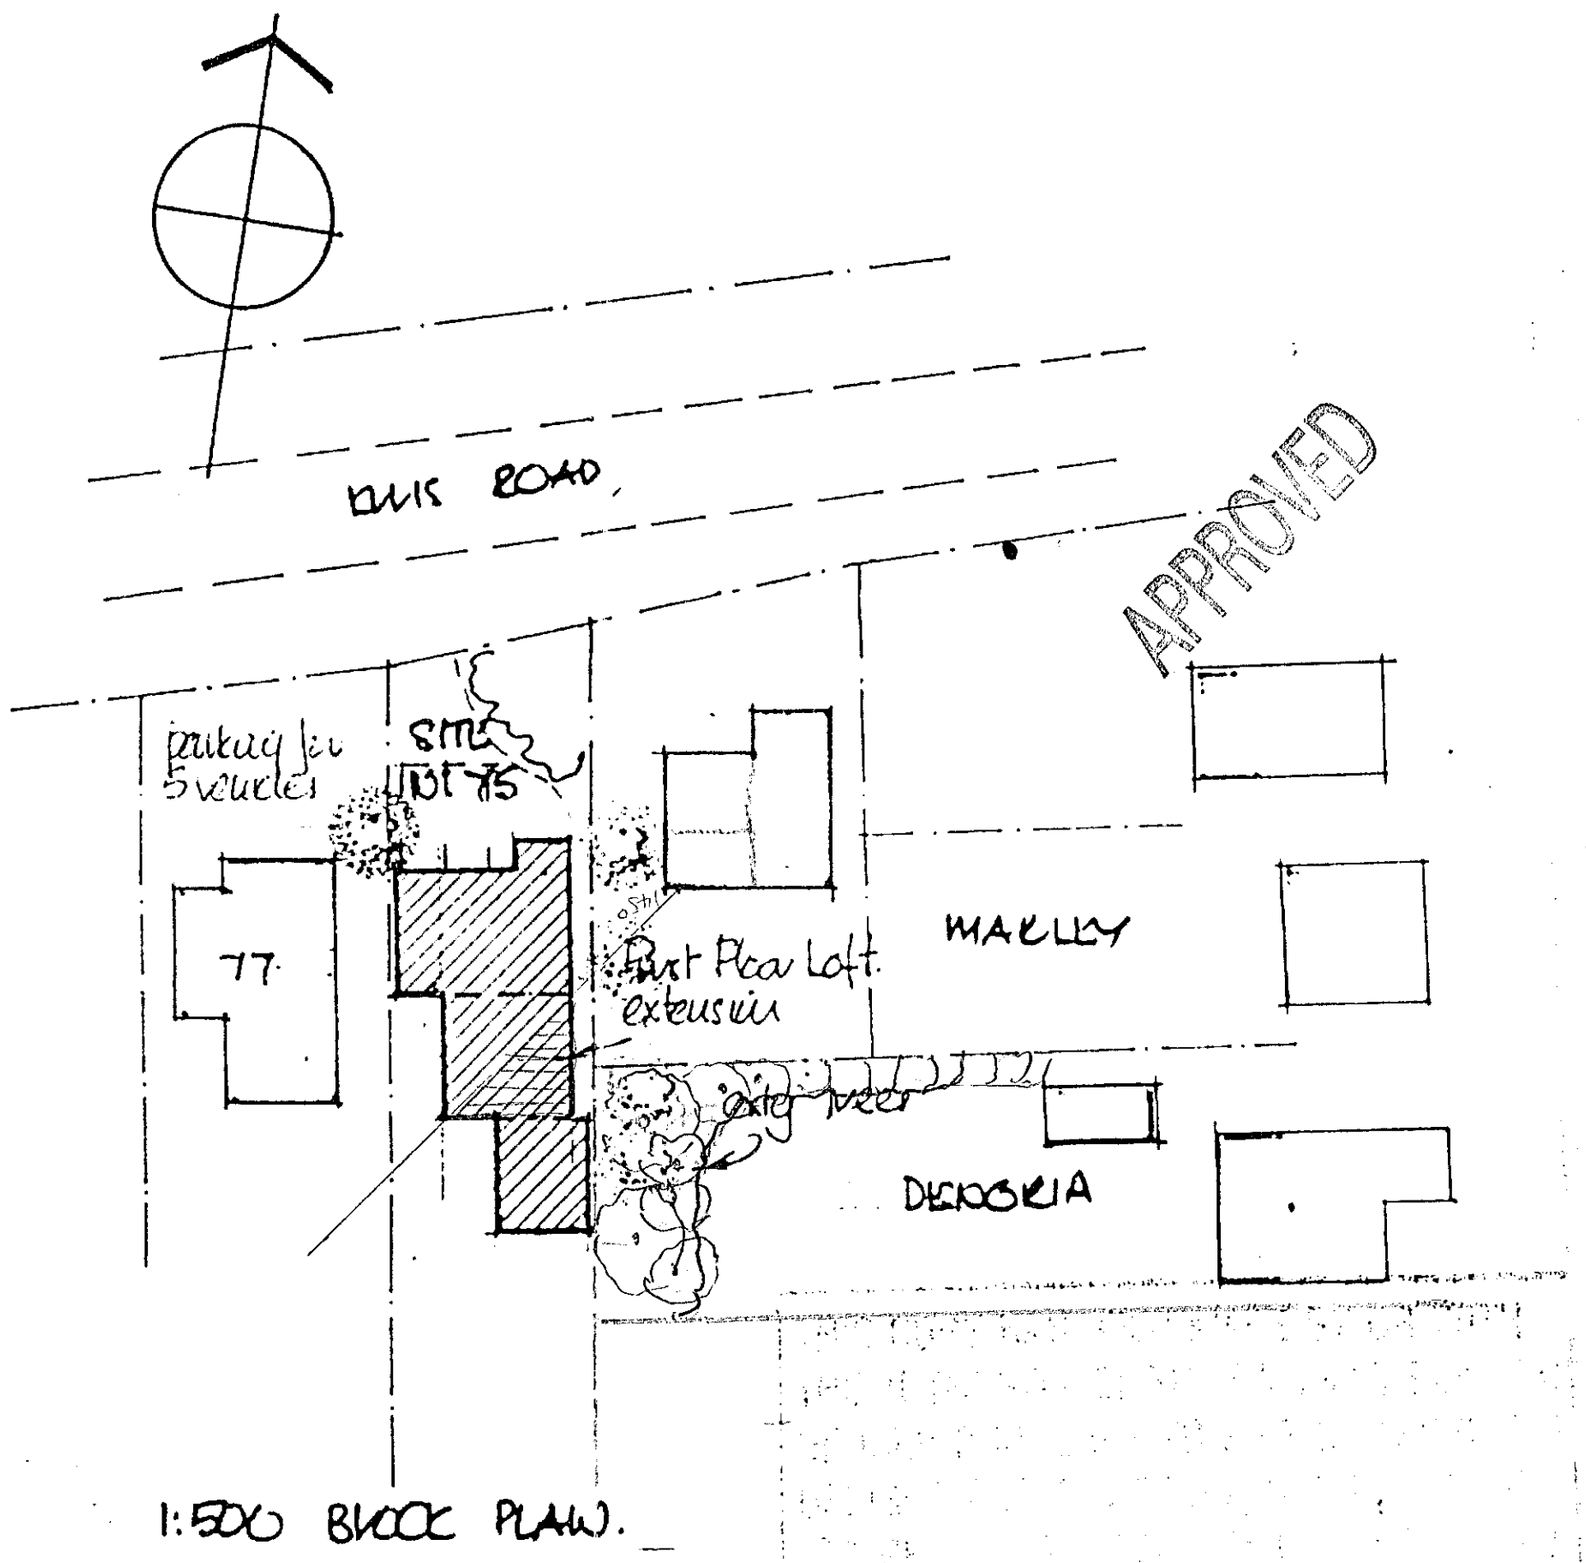

1:500 BLOCK PLAN.

PLANNING SERVICES
POL
DC
APP
CS
19 APR 2000
ACK:
FILE:
COPIES TO:

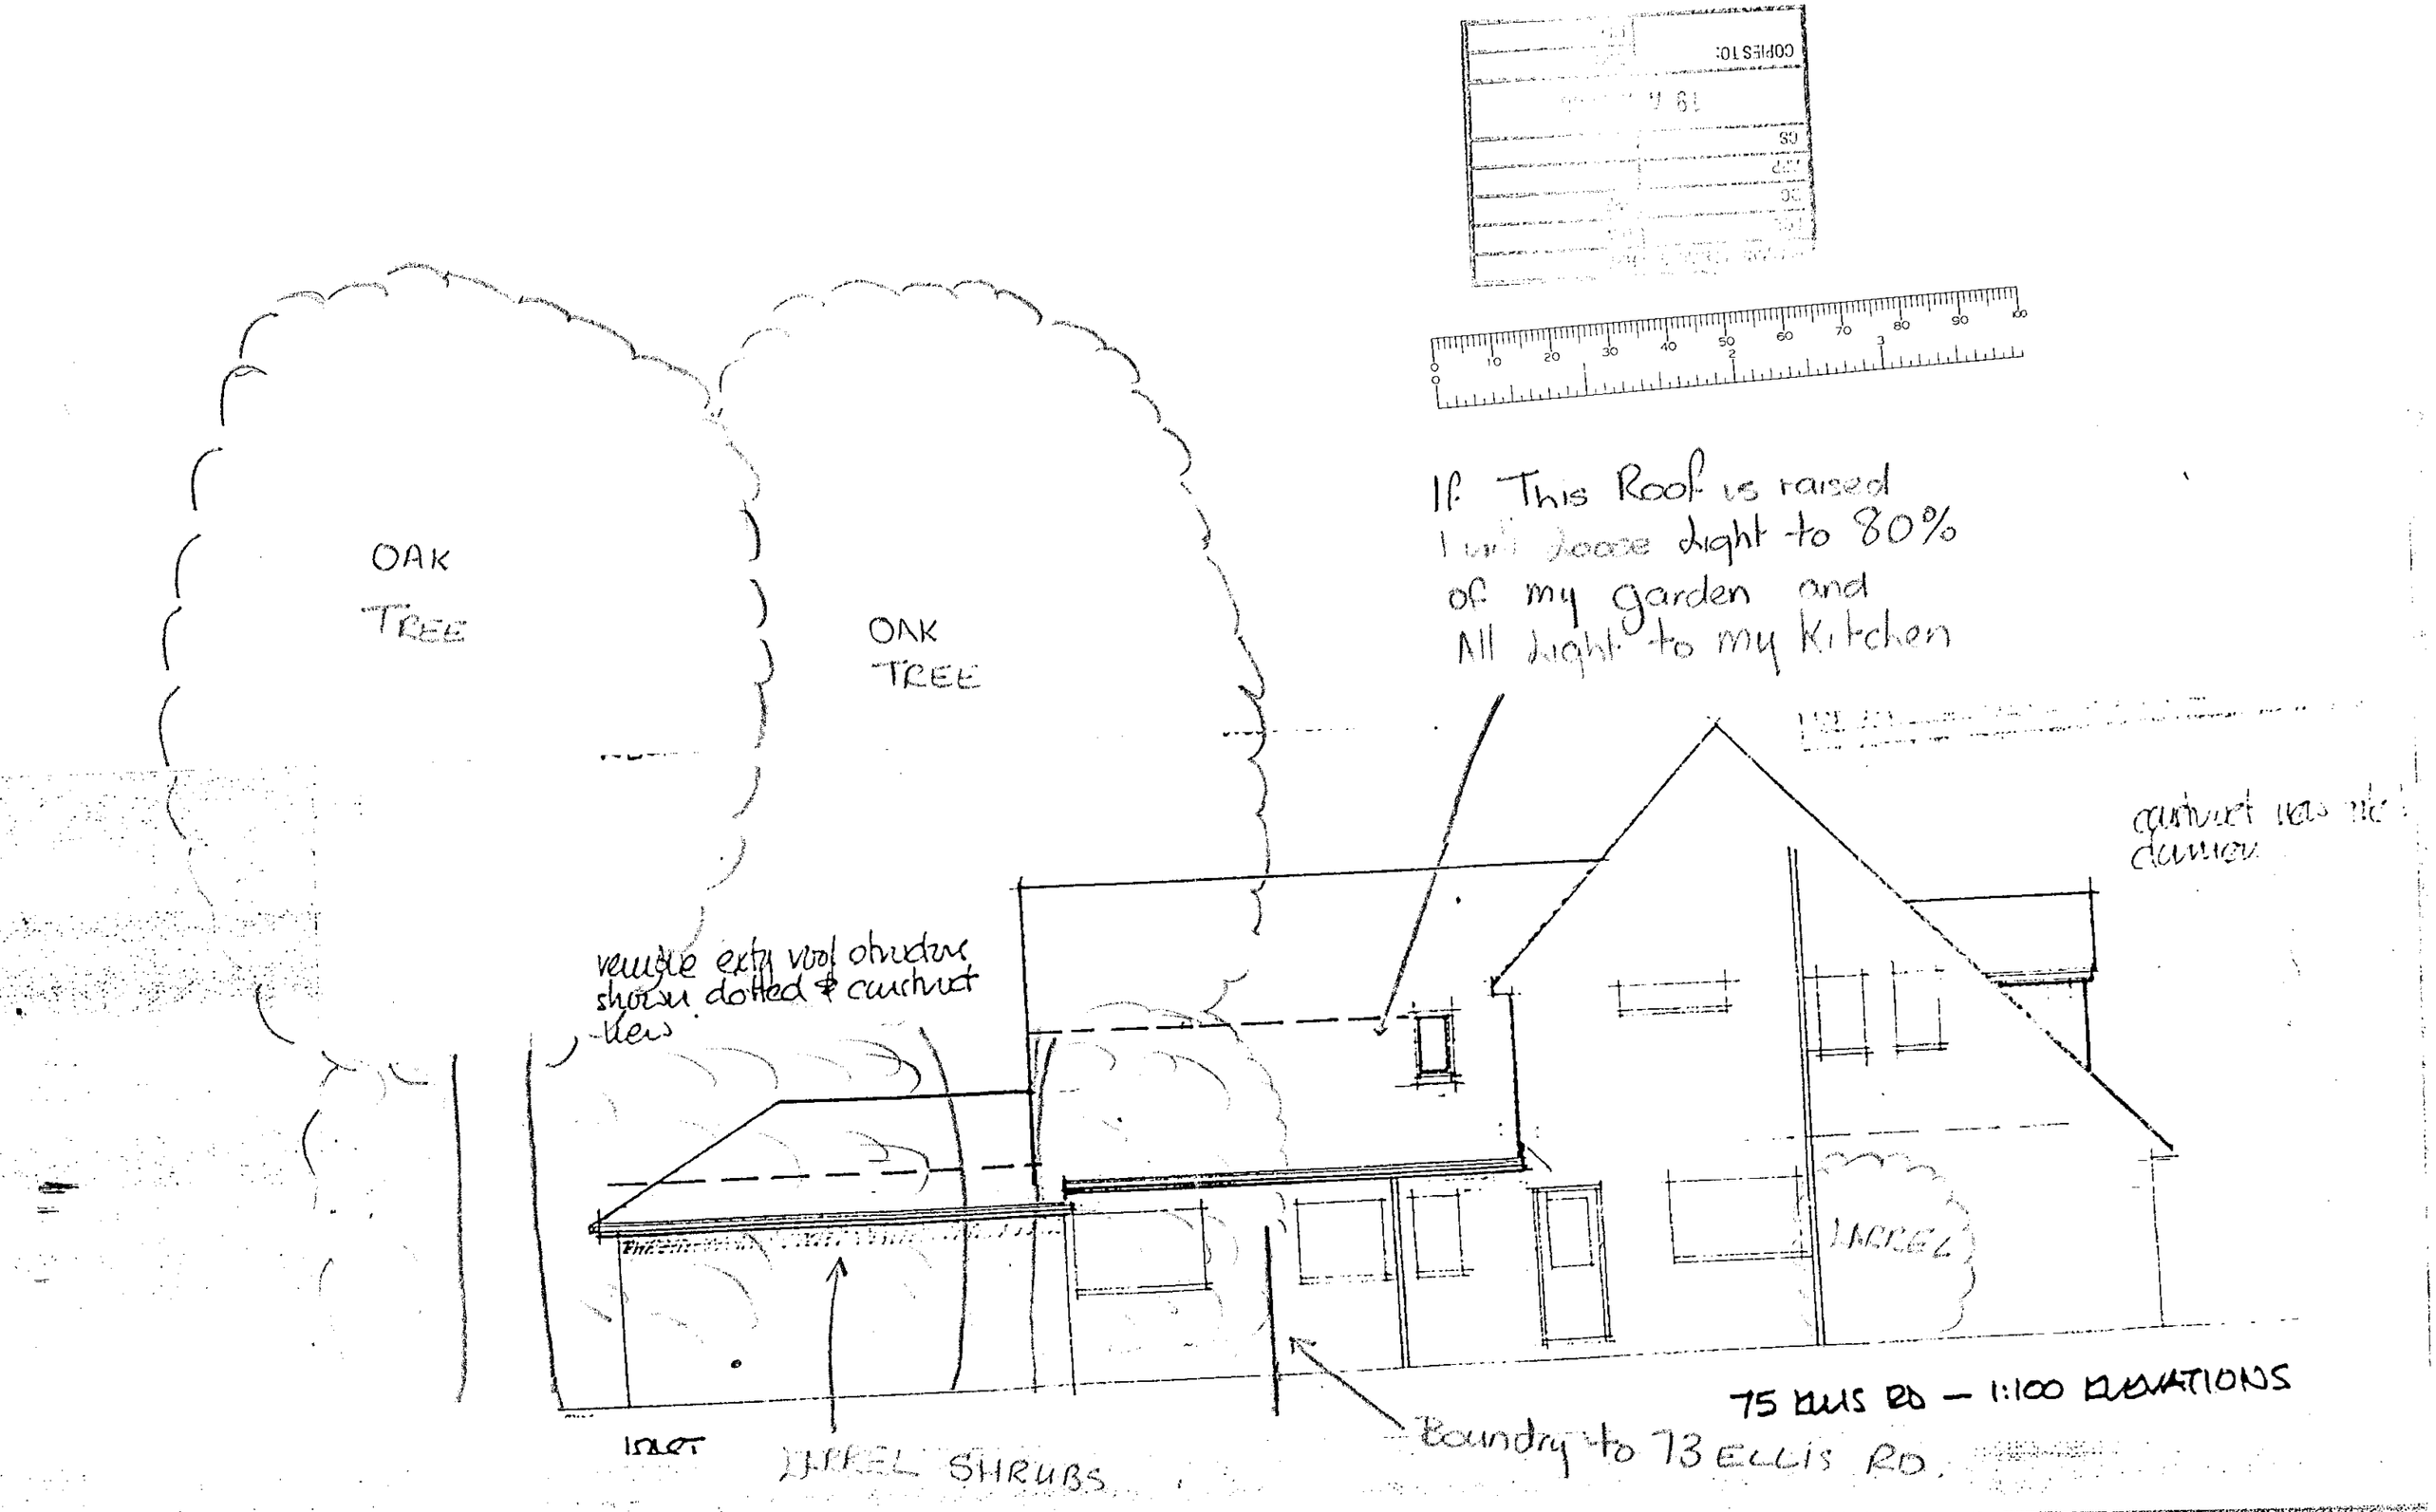

COPIES TO:
OAK TREE
OAK TREE
If This Roof is raised
I will loose light to 80%
of my garden and
All light to my Kitchen
construct new ... dormer
remove extg roof structure shown dotted & construct new
LARREL
LARREL SHRUBS
Boundry to 73 ELLIS RD.
75 ELLIS RD — 1:100 ELEVATIONS

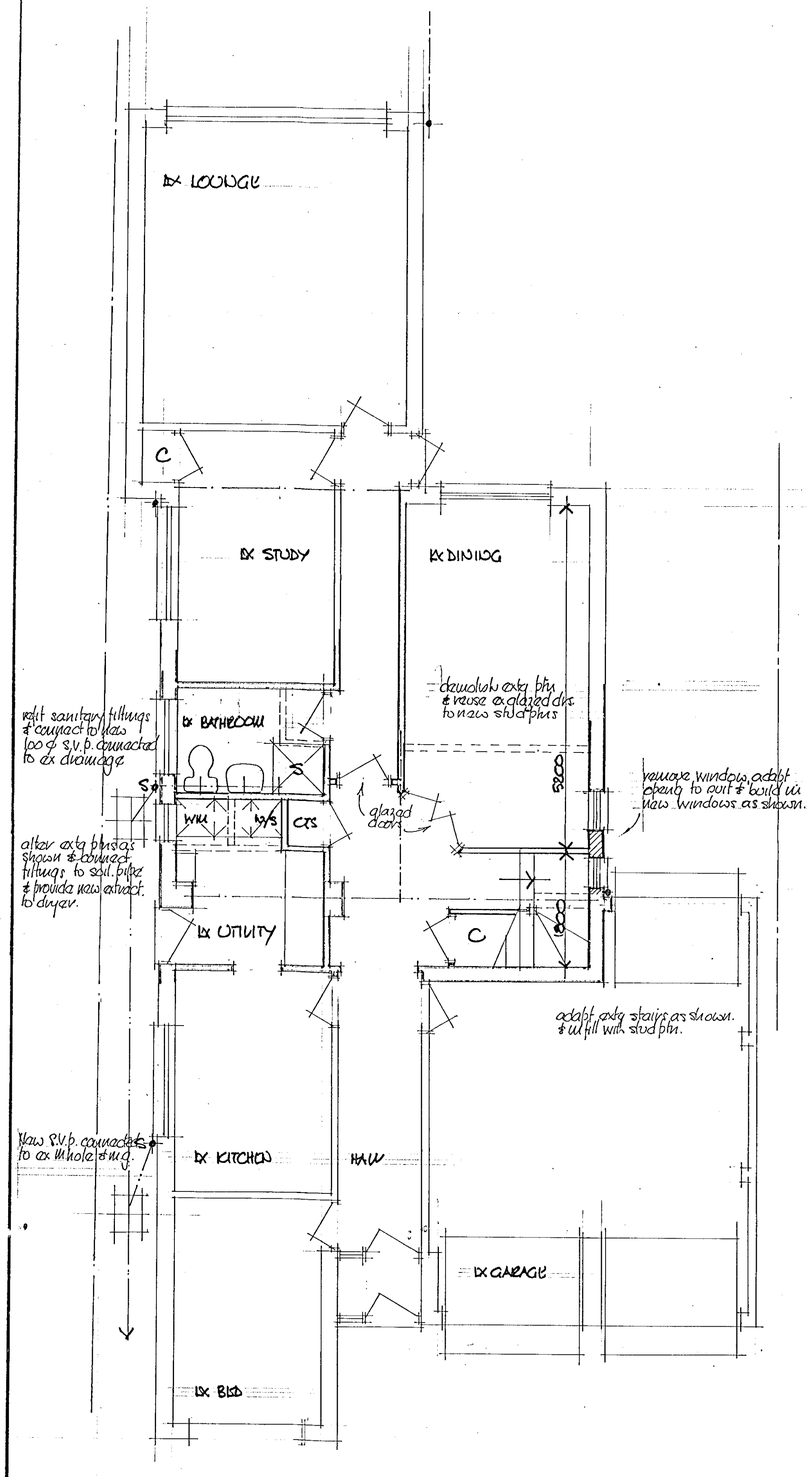

GROUND FLOOR PROPOSALS

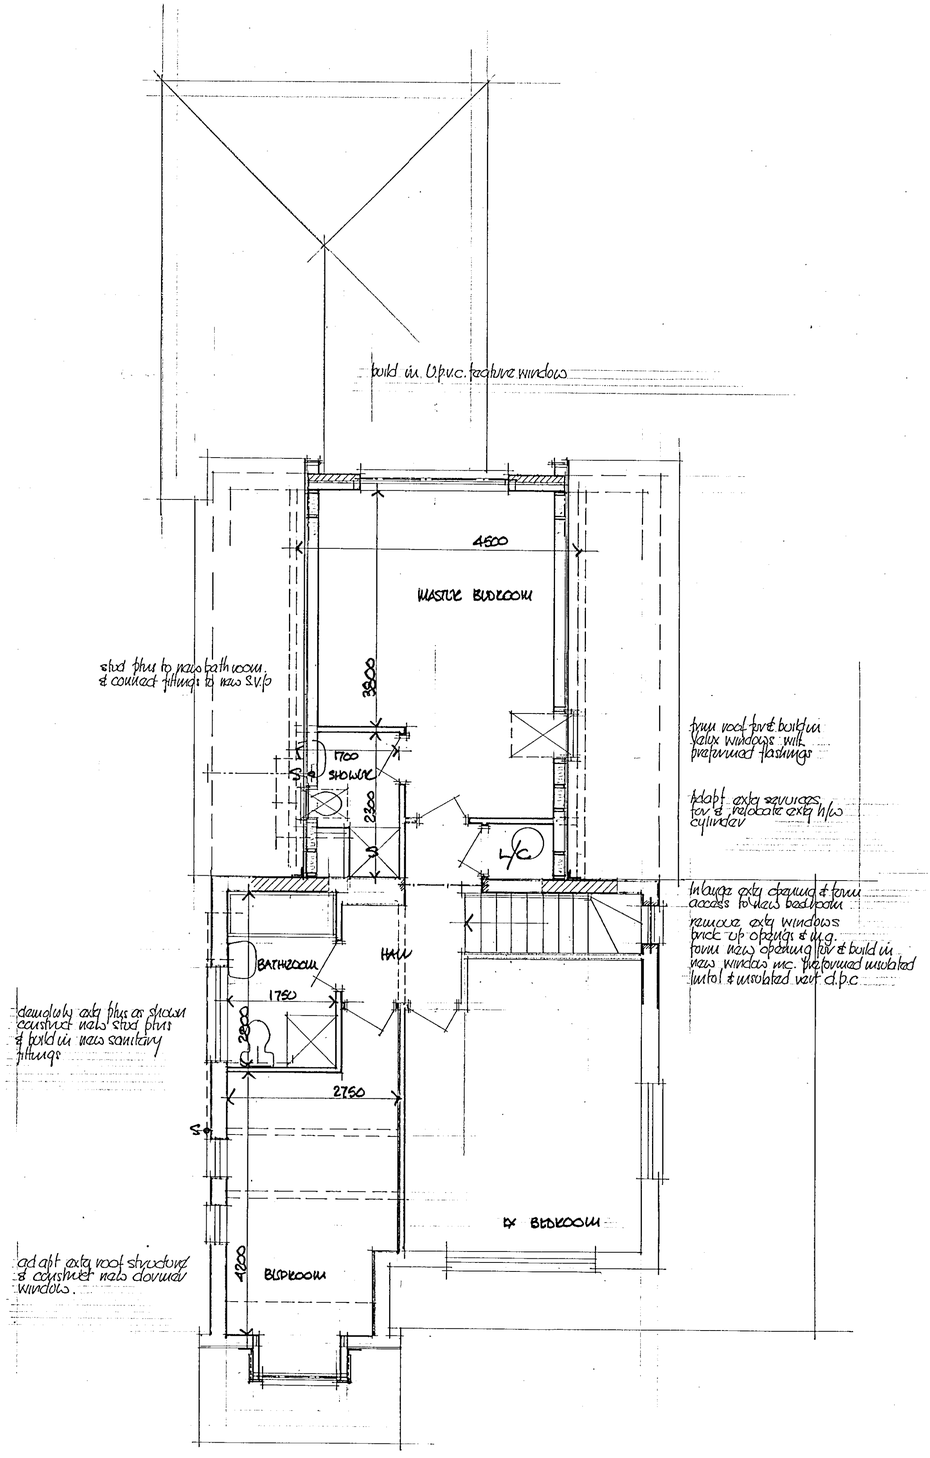

FIRST FLOOR PROPOSALS

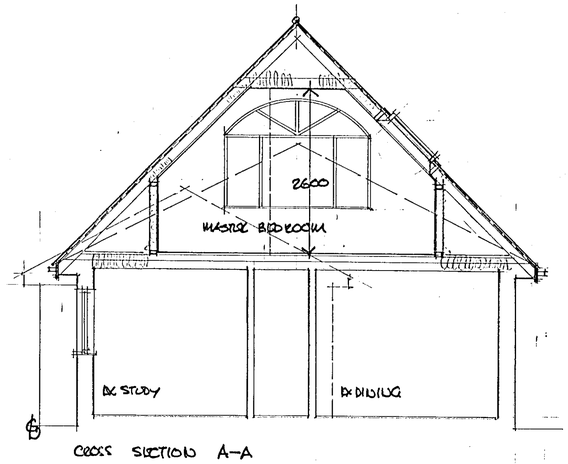

CROSS SECTION A-A

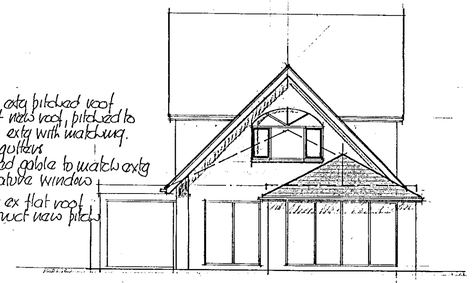

PROPOSED REAR ELEVATION

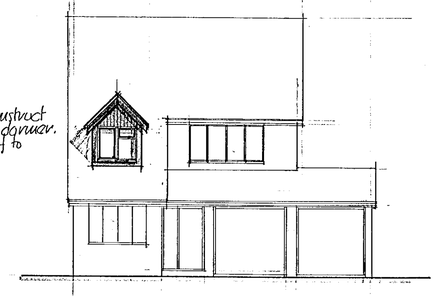

PROPOSED FRONT ELEVATION

17 MAR 2000 0980

75 LUMB ROAD CROWTHORNE
PROPOSED FIRST FLOOR EXTENSION & ALTERATIONS
DWG NO. W/0700/01
SCALE 1:50 & 1:100 FEB '00

SD 7/7/00.