17 MAR 2000* 0982



front elevation

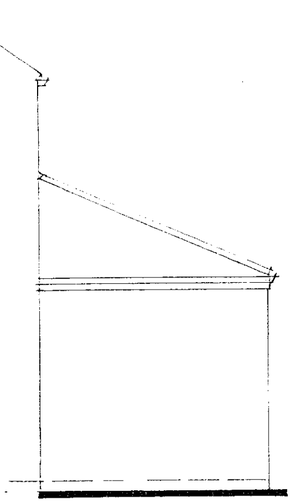

part side

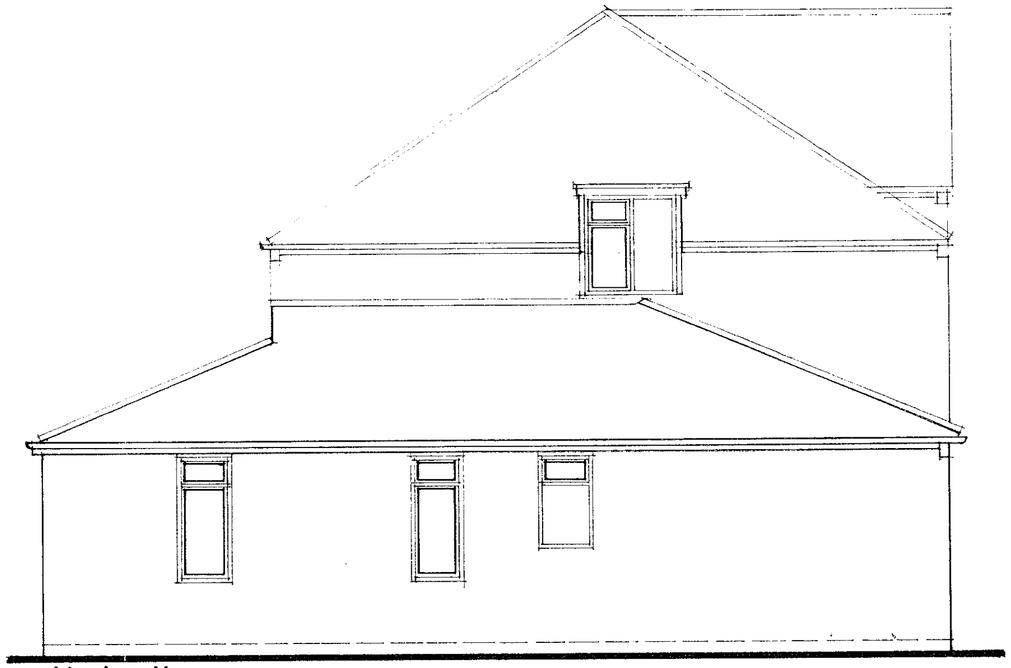

side elevation

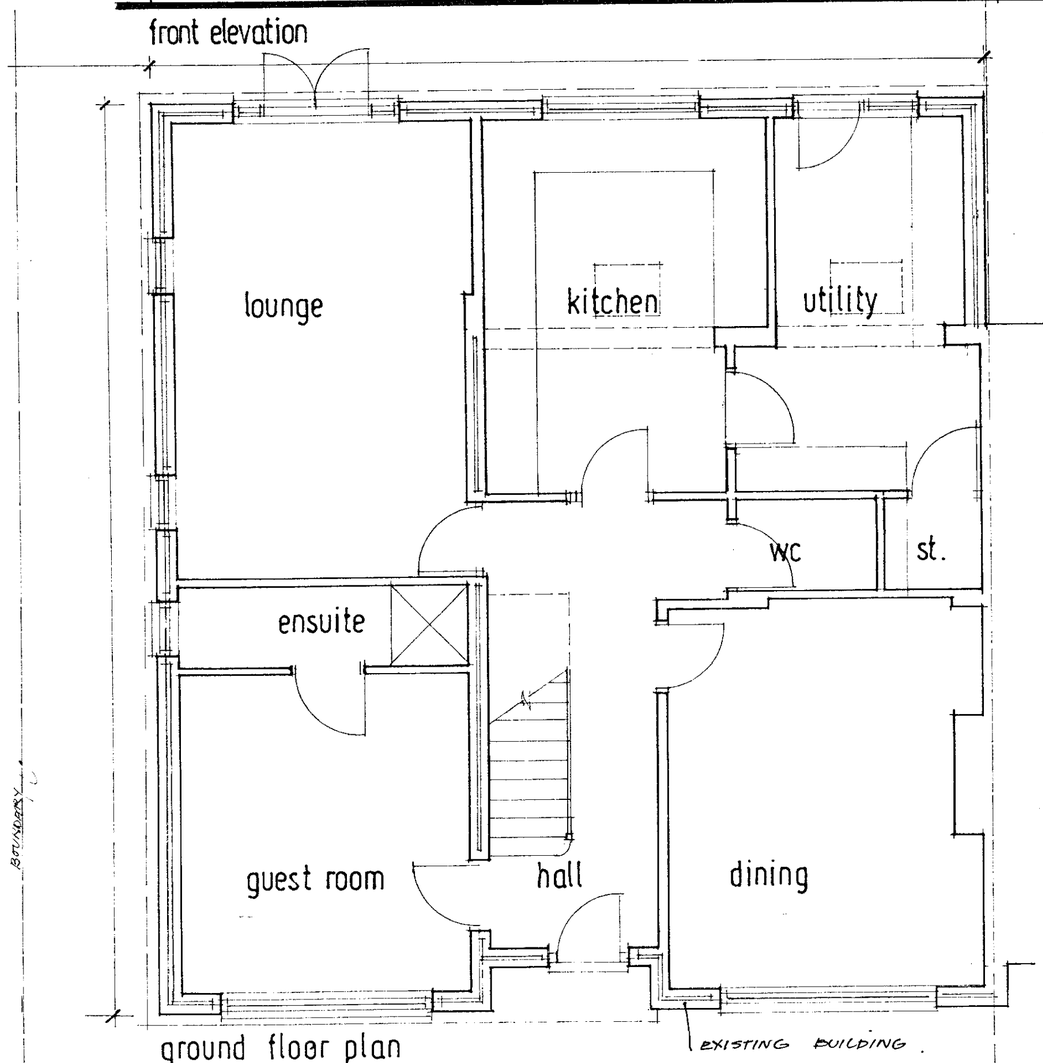

ground floor plan

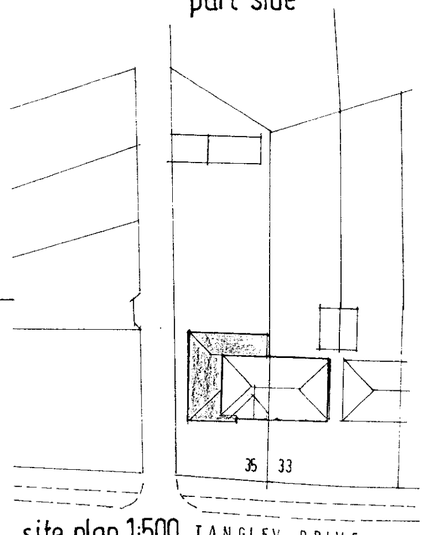

site plan 1:500

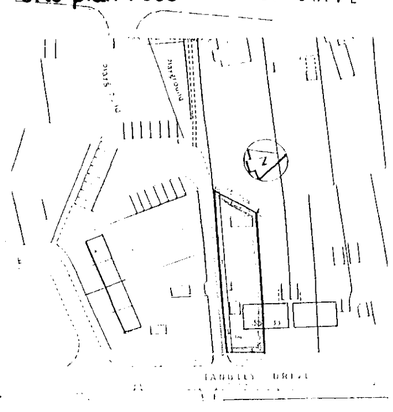

location plan 1:1250

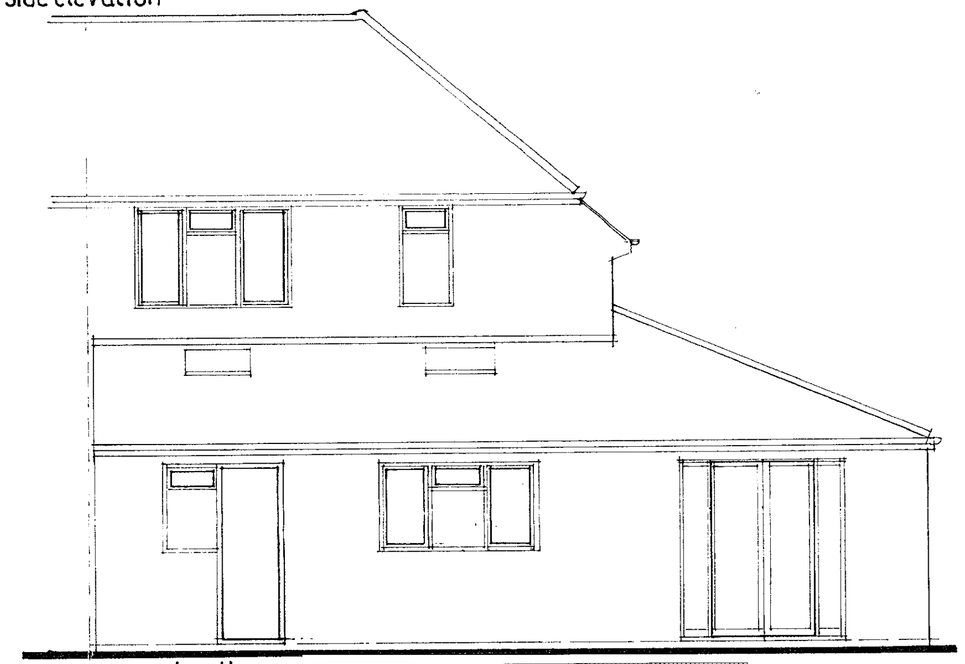

rear elevation

C A ASSOCIATES

building design services

18 Cinnamon Close, Earley
Reading, Berkshire RG6 5GP
Tel / fax: 0118 9869 330

client: Mr. Mrs. Collins

APPROVED

drawn: cg

date: march 2000

job: Single storey extension of new guest room with ensuite, lounge, utility & kitchen extension

scale: 1:50 rev:

no CA00:375

cj 3/00