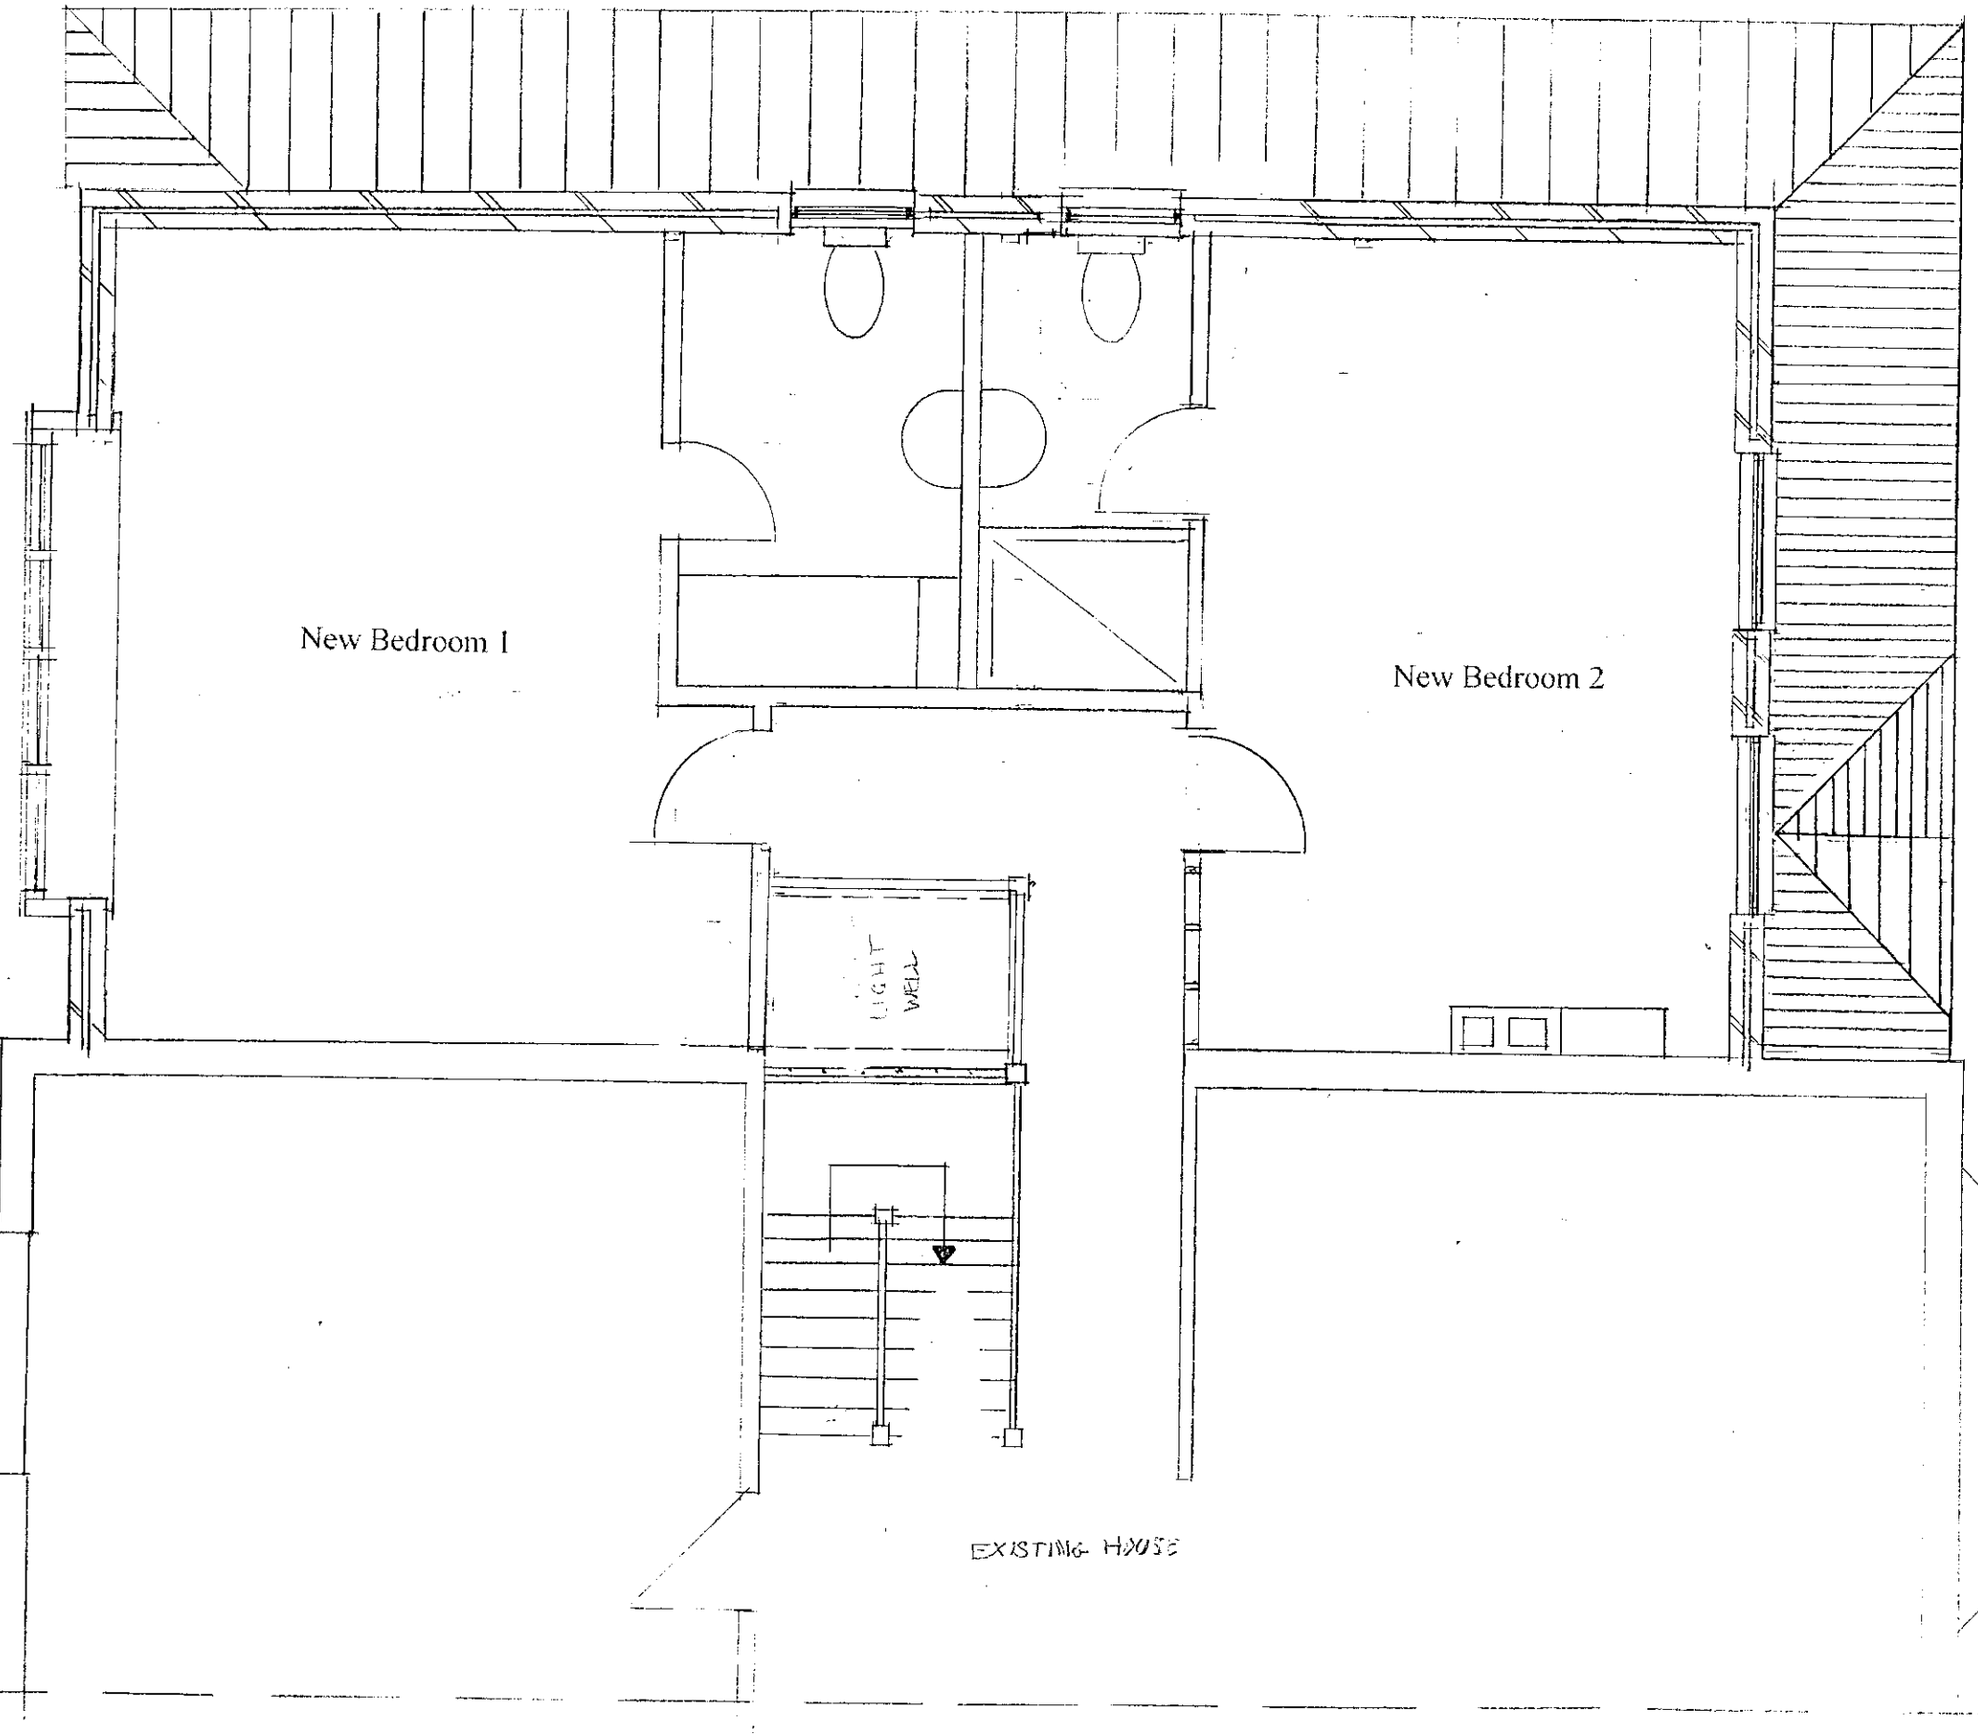

PLANNING SERVICES	HPT
FOL	TLS
DC	ENF

19 NOV 2001

RES TO: FILE:

Proposed Extensions
AT
21a OLD BATH ROAD

First floor Plan (B)

1506 004

REVISED
Scale 1:50 ~~April 00~~ NOV 01.

David Birkett Associates
Ptolemy House, Lower Wharf
WALLINGFORD OX10 9DN
Tel: 01491 825457

B

C

A

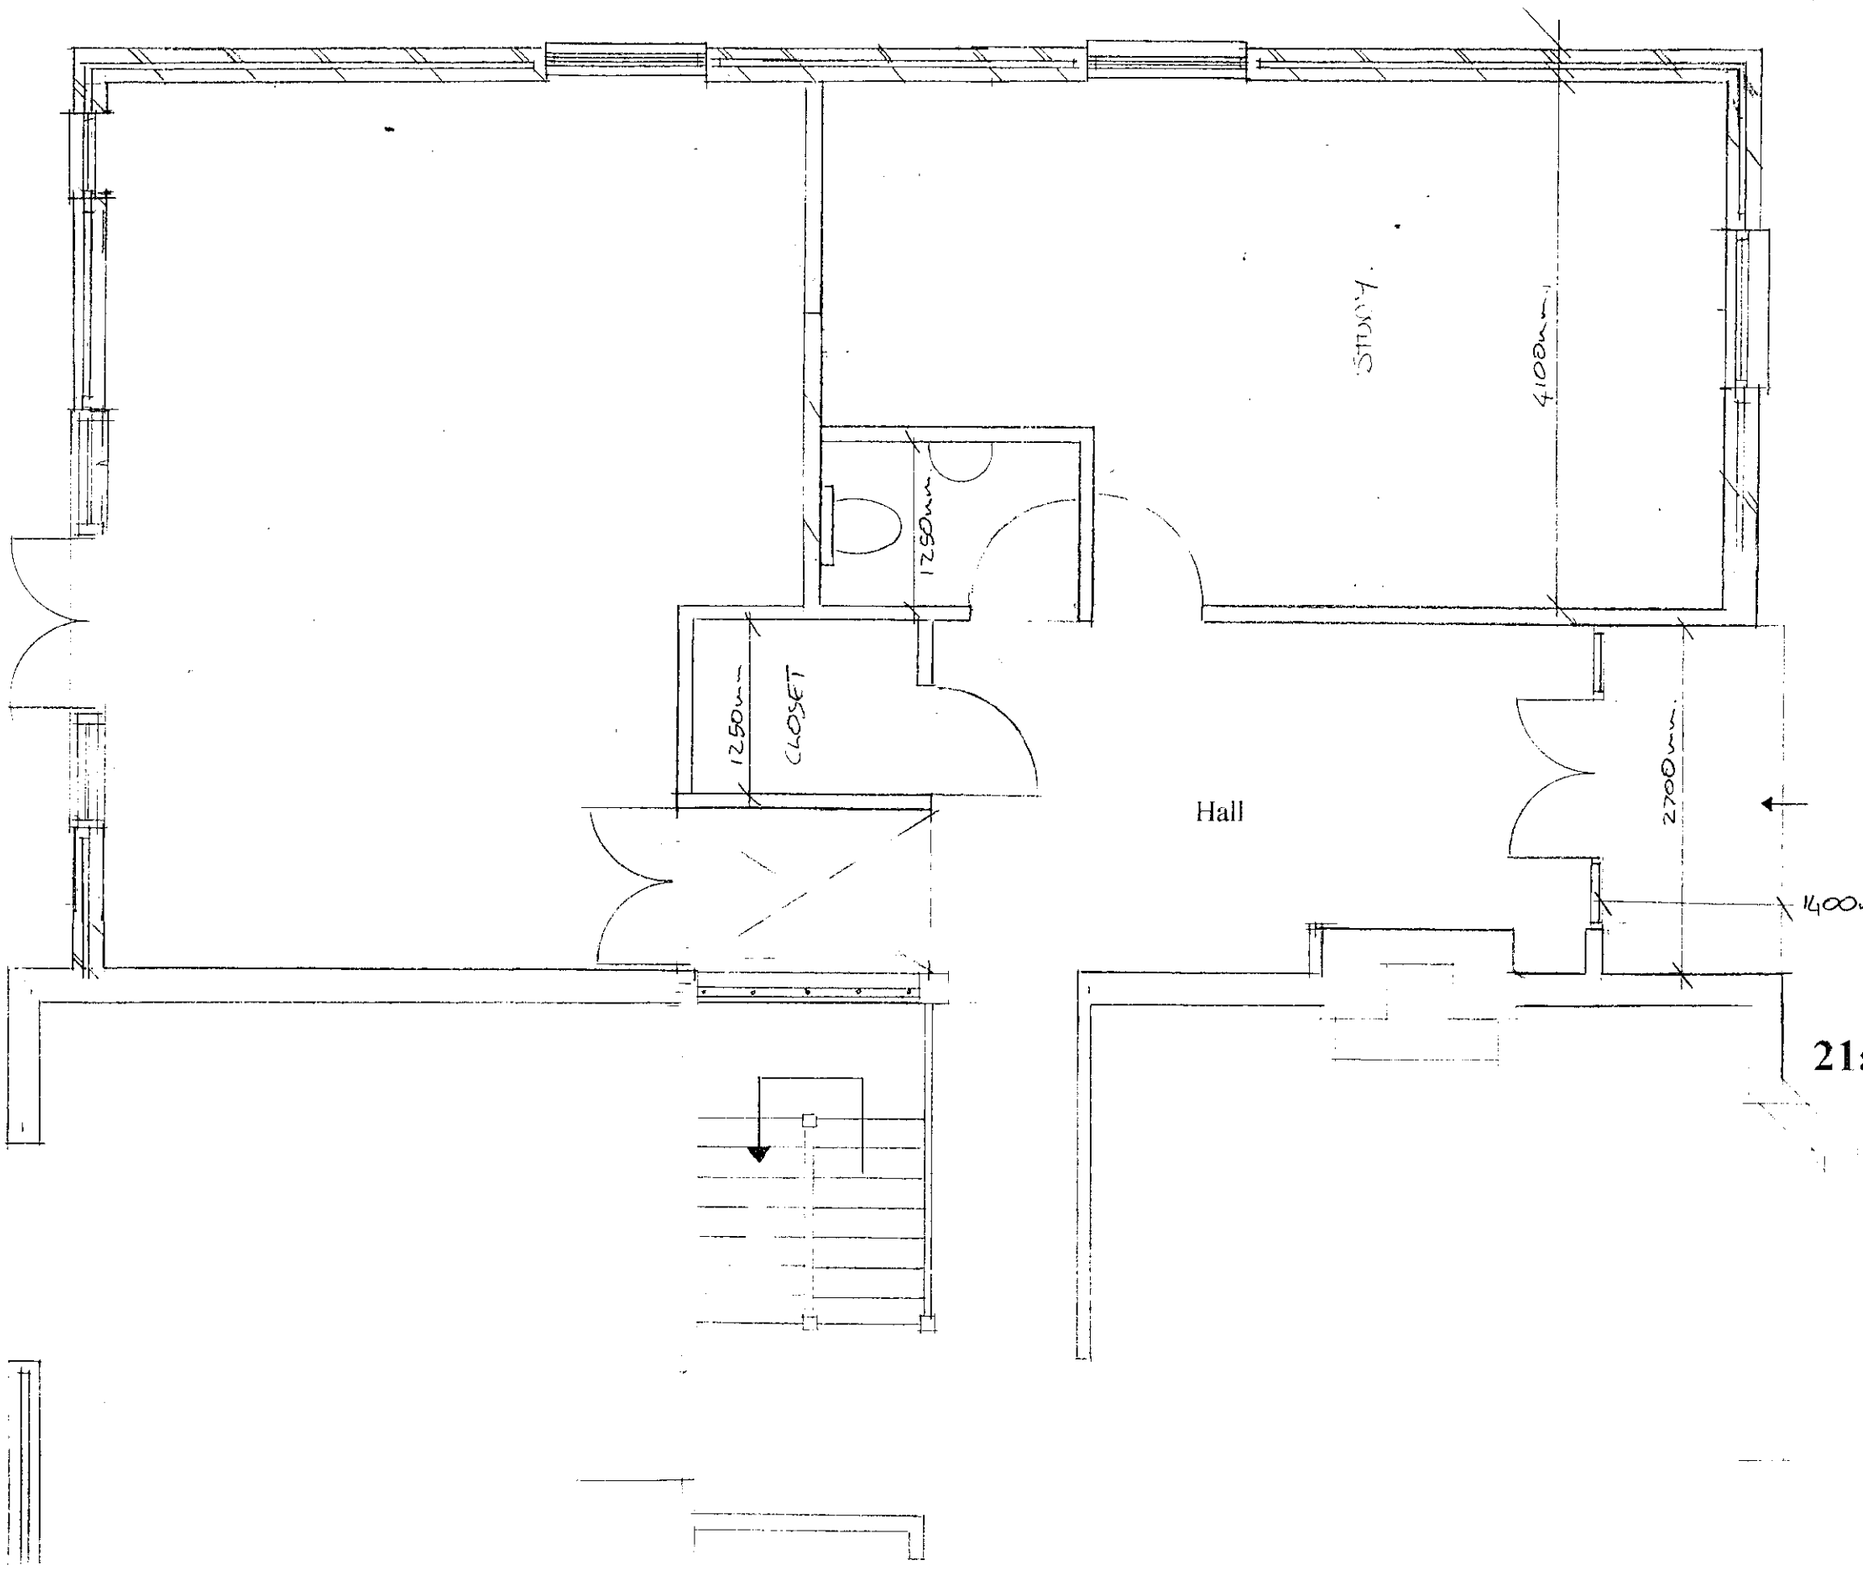

19 NOV 2001

COPIES TO:

ACK:

FILE:

Proposed Extensions
AT
21a OLD BATH ROAD

Ground Floor Plan (A)

1506 003

Scale 1:50 ~~April 00~~ REVISED NOV 01.

David Birkett Associates
Ptolemy House, Lower Wharf
WALLINGFORD OX10 9DN
Tel: 01491 825457

PLANNING SERVICES | HPT
TLS
ENF
NOV 2001



Elevation A

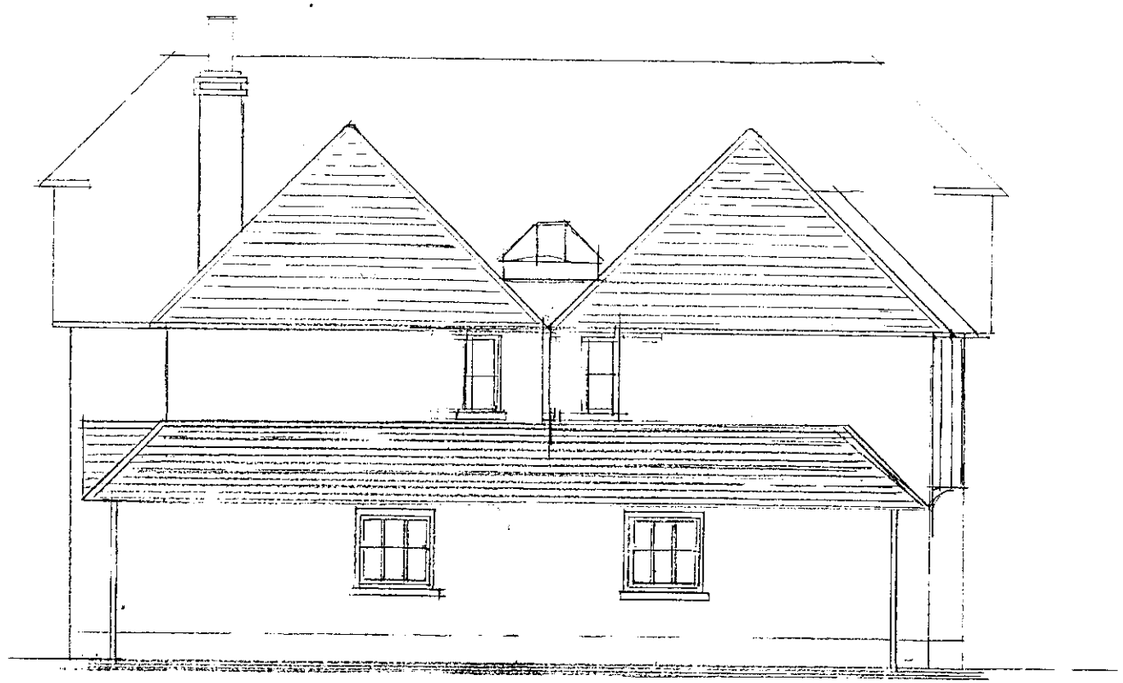

Elevation B



Elevation C

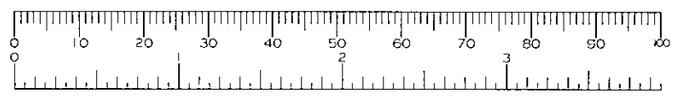

Proposed Extensions
AT
21a OLD BATH ROAD

Elevations

1506 005

REVISE NOV. 01
Scale 1:100 ~~April 00~~

David Birkett Associates
Ptolemy House, Lower Wharf
WALLINGFORD OX10 9DN
Tel: 01491 825457

SCALE 1:2500

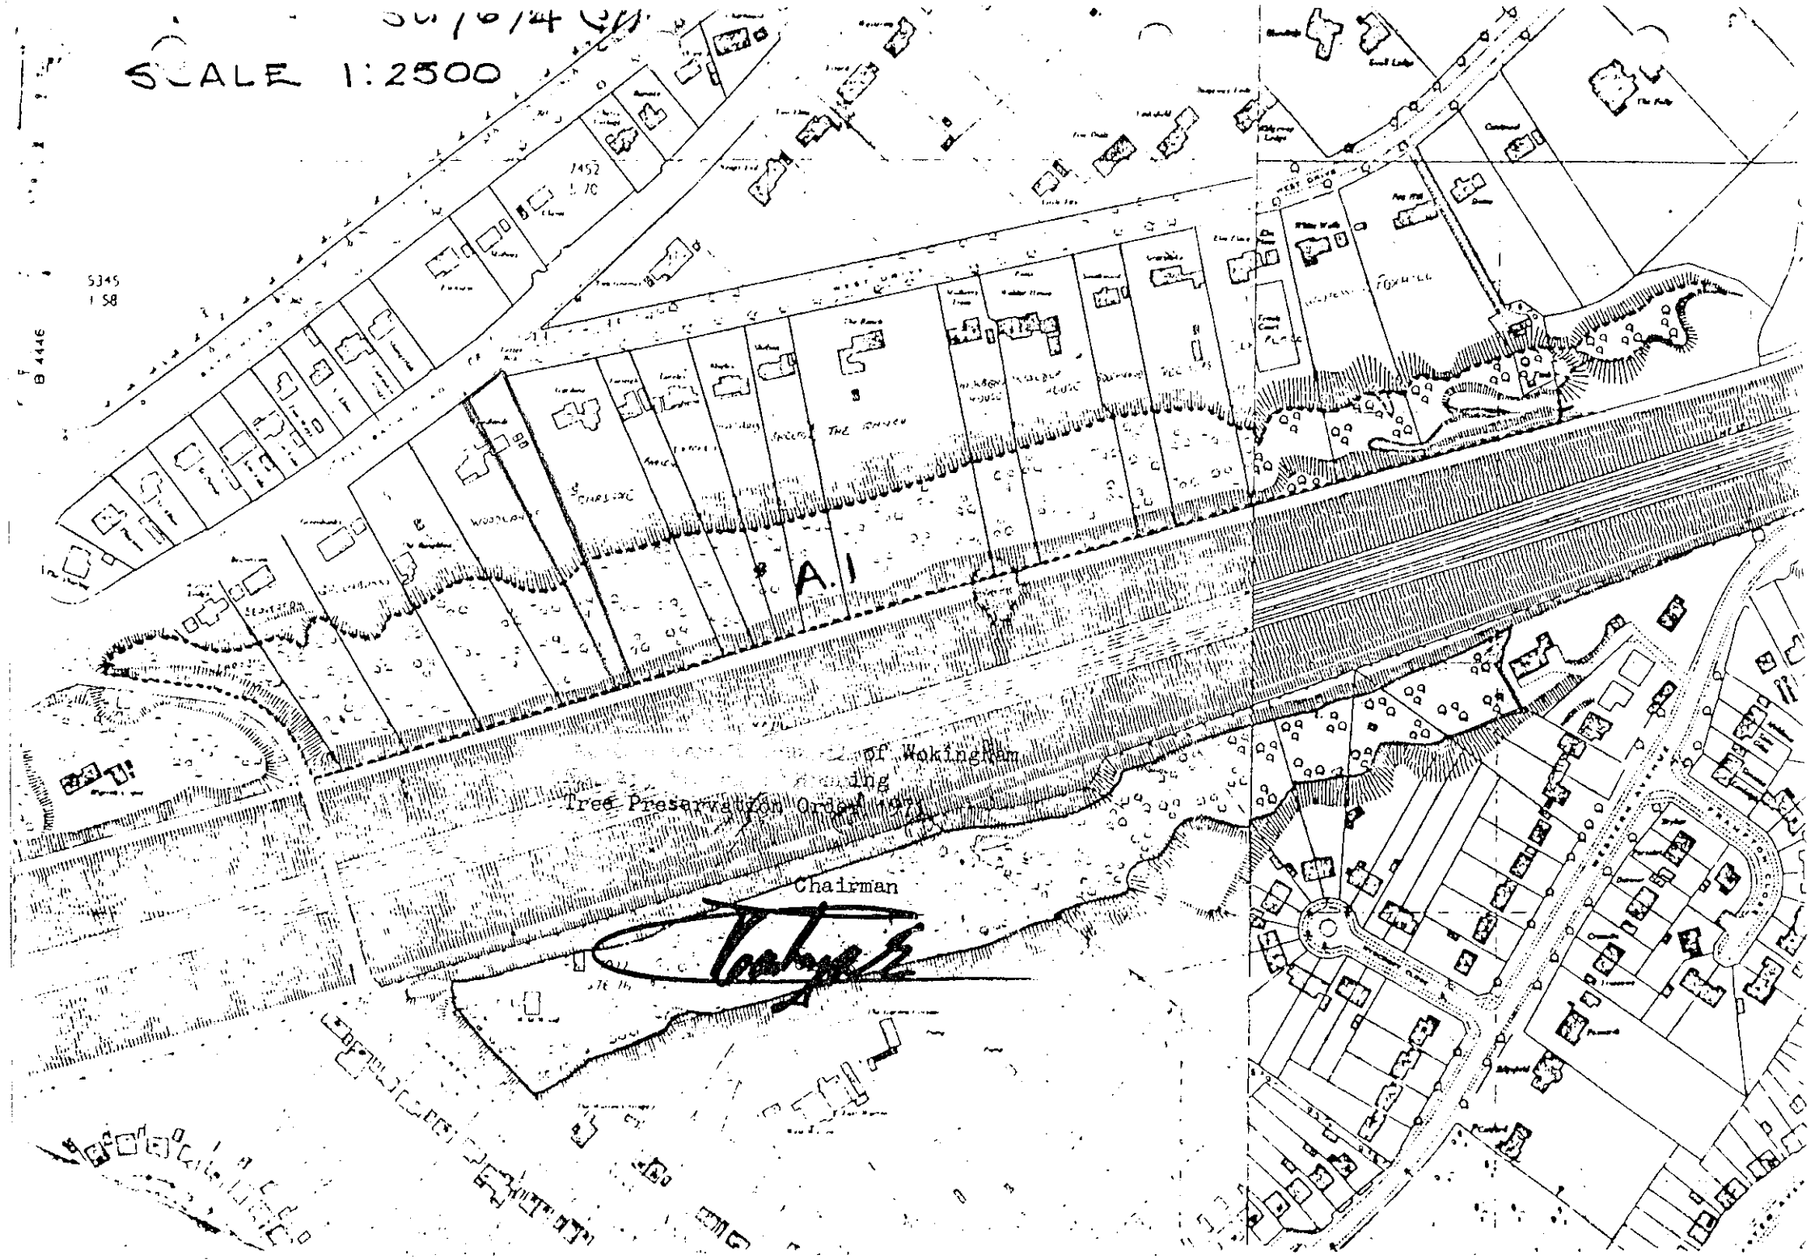

REFUSED

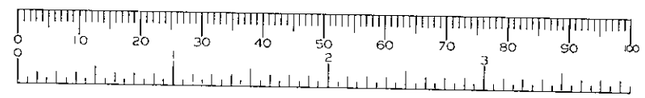

Proposed Extensions
AT

21a OLD BATH ROAD

Location Plan

1506 000

Scale 1:2500 April 00

David Birkett Associates
Ptolemy House, Lower Wharf
WALLINGFORD OX10 9DN
Tel: 01491 825457

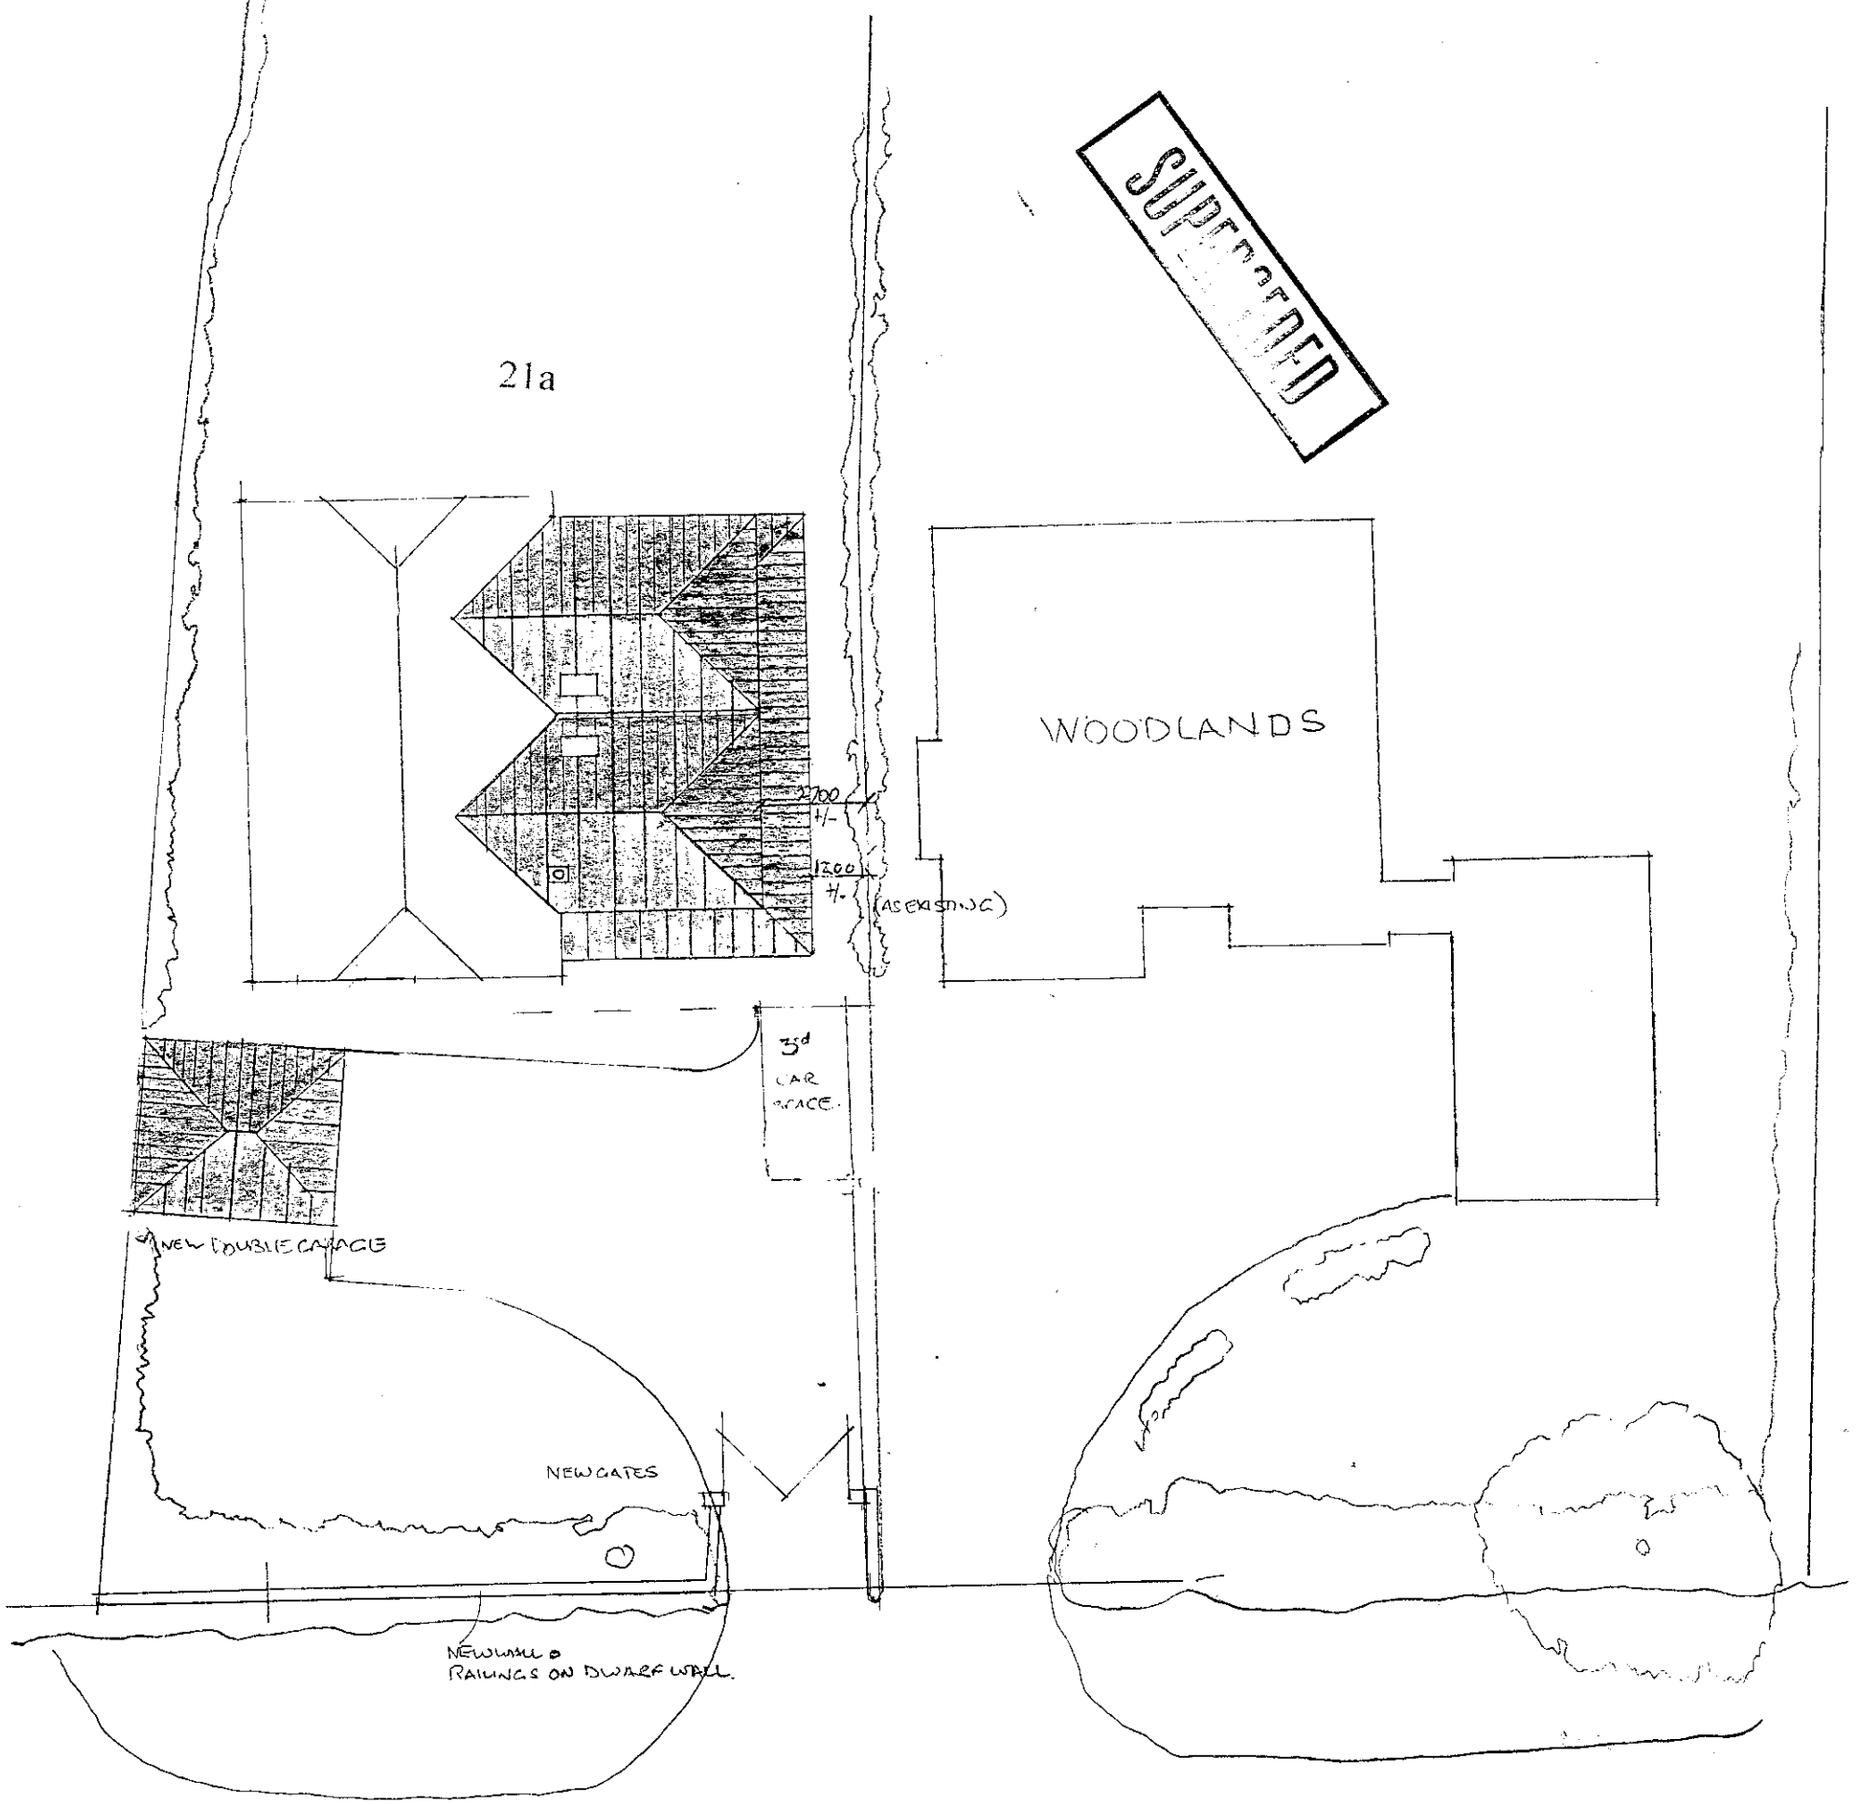

Proposed Extensions
AT

21a OLD BATH ROAD

Site Plan

1506 001

Scale 1:200 April 00

David Birkett Associates
Ptolemy House, Lower Wharf
WALLINGFORD OX10 9DN
Tel: 01491 825457

1/3

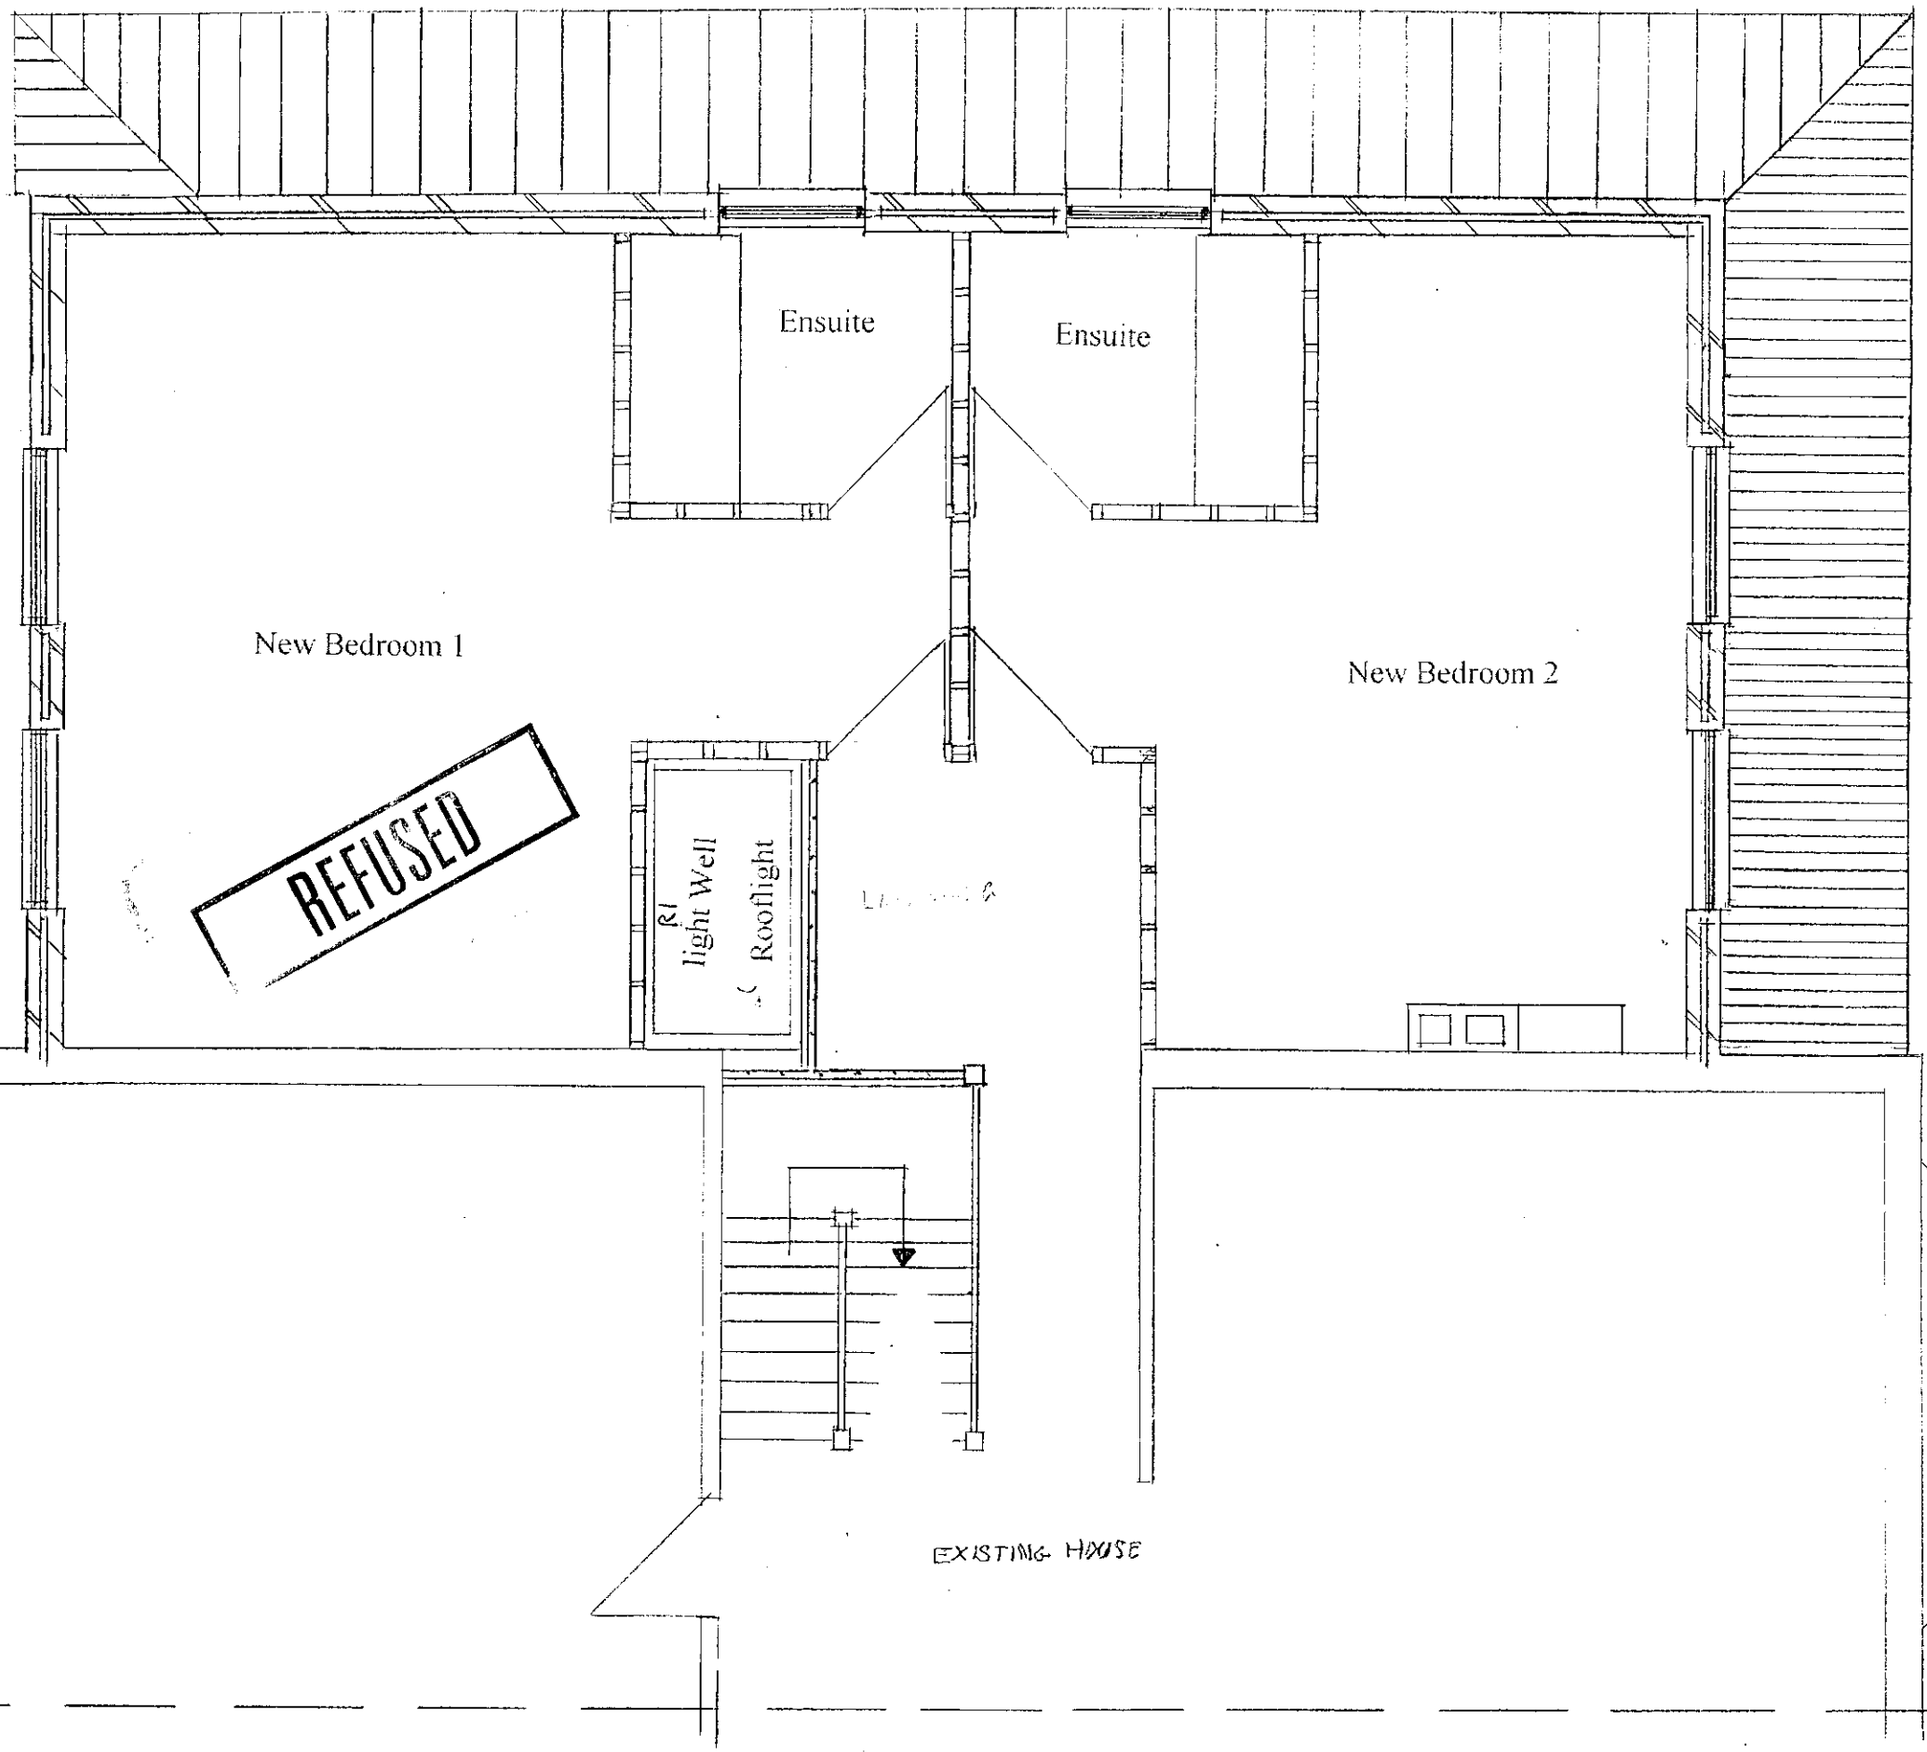

Proposed Extensions
AT

21a OLD BATH ROAD

First floor Plan (B)

1506 004

Scale 1:50 April 00

David Birkett Associates
Ptolemy House, Lower Wharf
WALLINGFORD OX10 9DN
Tel: 01491 825457



Elevation A

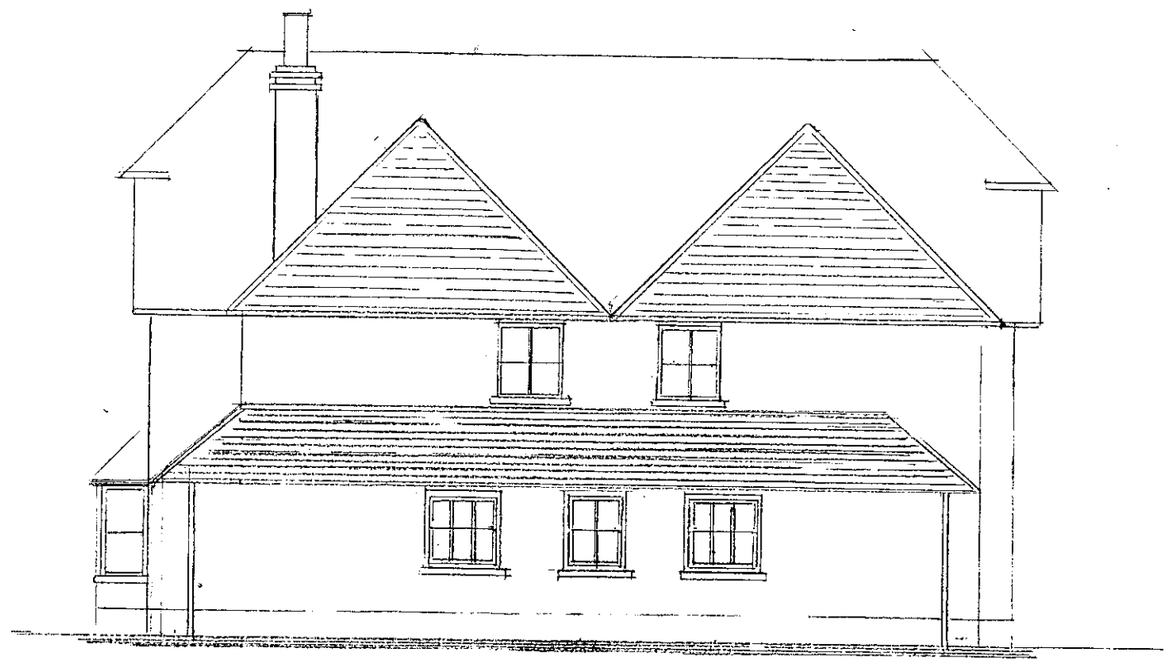

Elevation B



Elevation C

REFUSED

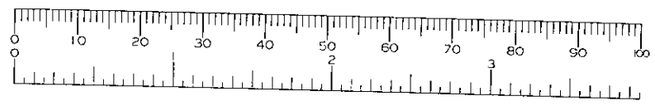

Proposed Extensions
AT

21a OLD BATH ROAD

Elevations

1506 005

Scale 1:100 April 00

David Birkett Associates
Ptolemy House, Lower Wharf
WALLINGFORD OX10 9DN
Tel: 01491 825457

SUPERSEDED

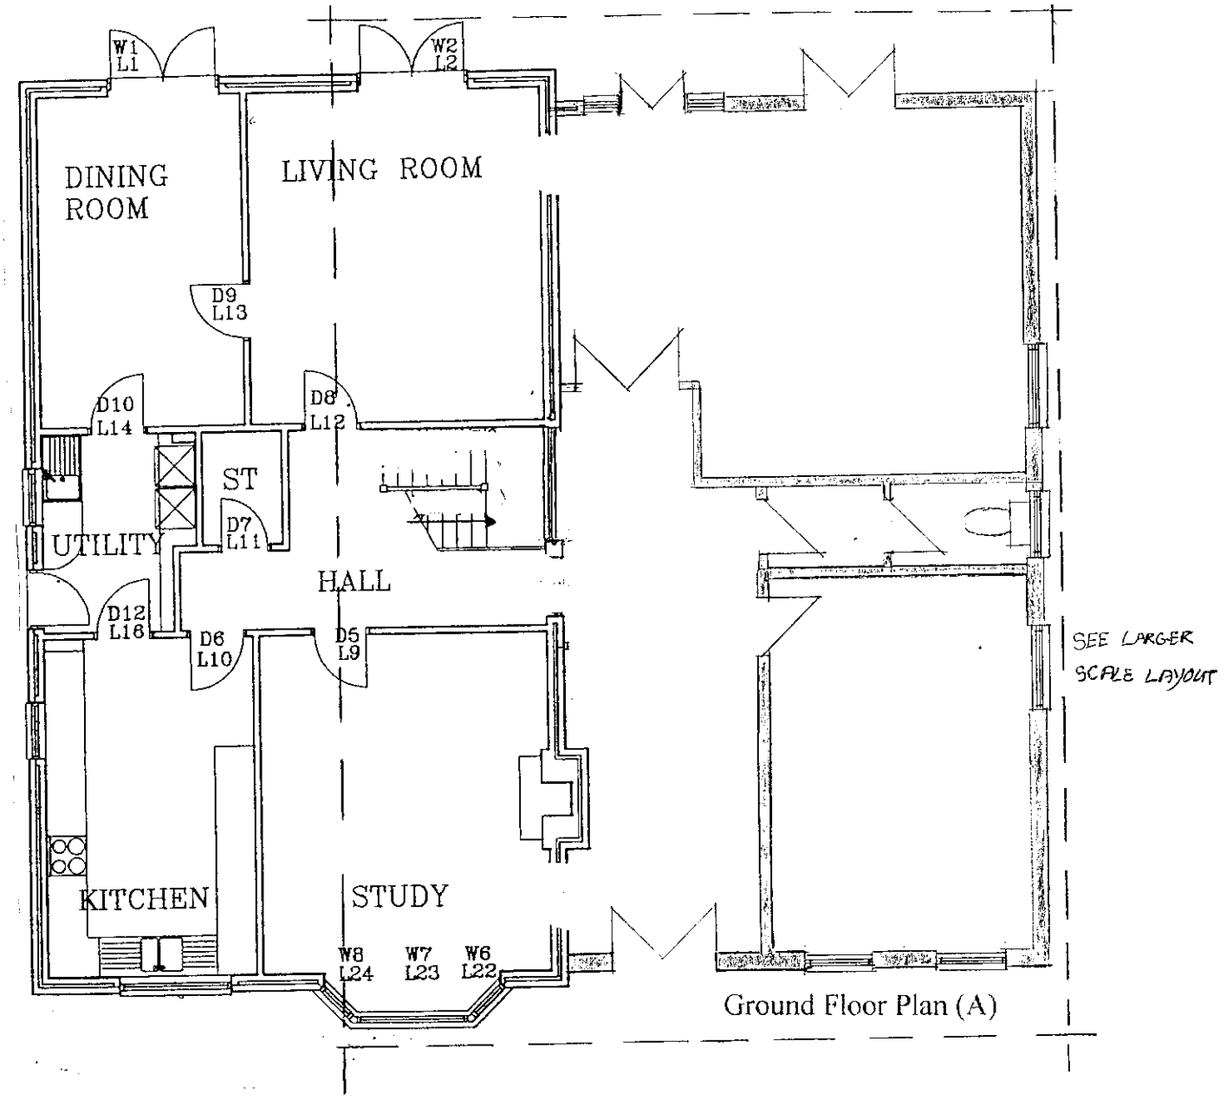

Ground Floor Plan (A)

Ground Floor

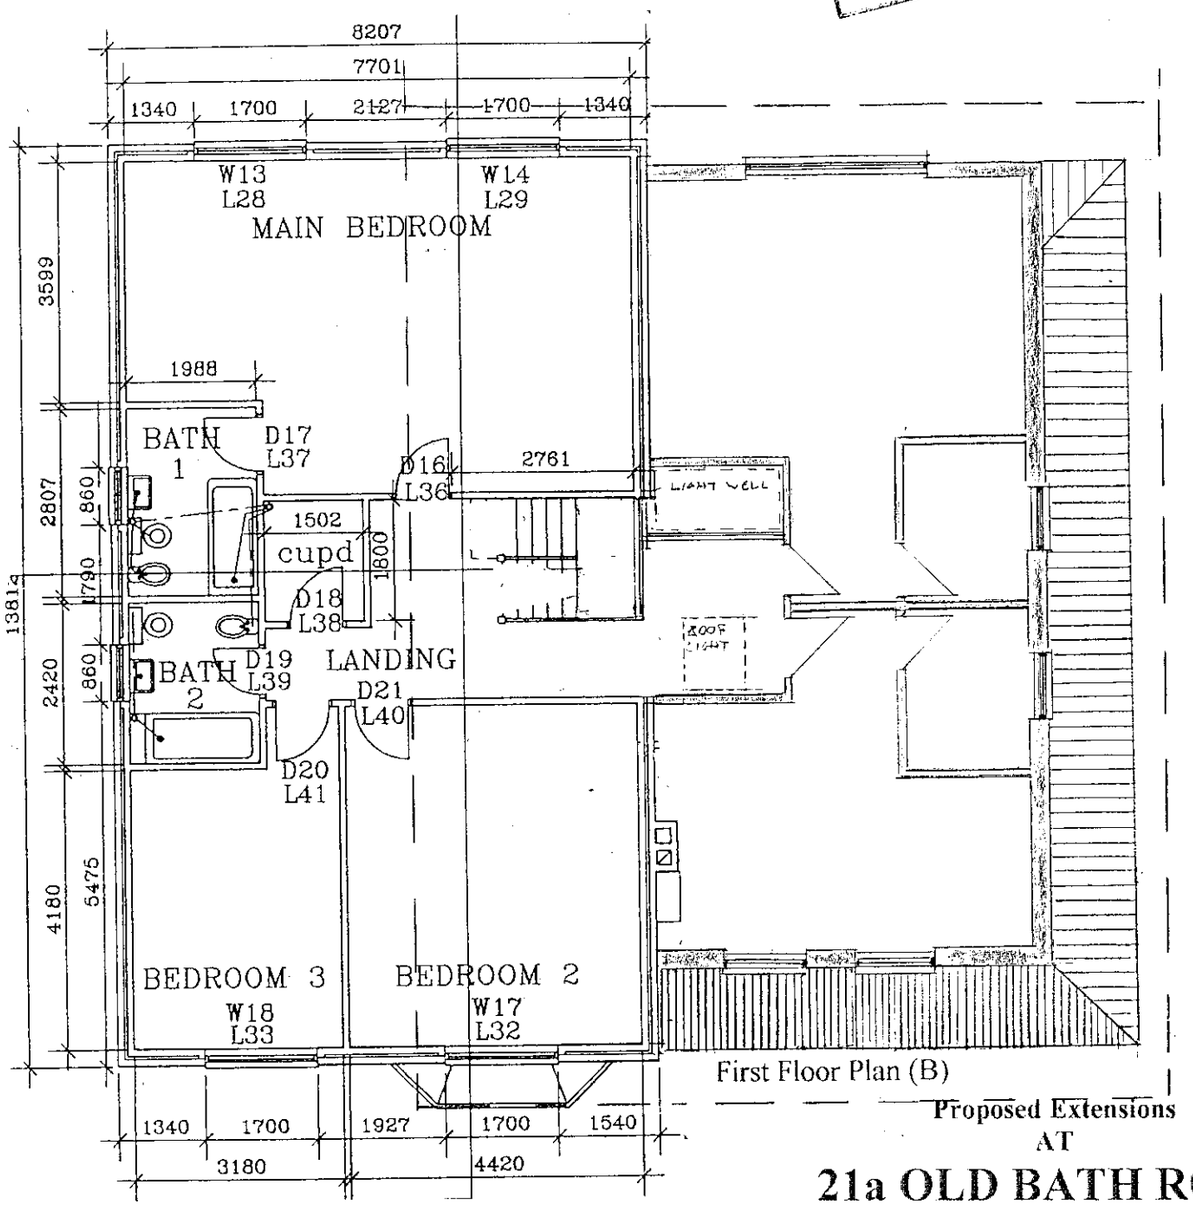

First Floor Plan (B)

First Floor

Proposed Extensions
AT

21a OLD BATH ROAD

Floor Plans

1506 002

Scale 1:100 April 00

David Birkett Associates
Ptolemy House, Lower Wharf
WALLINGFORD OX10 9DN
Tel: 01491 825457

B

C

A

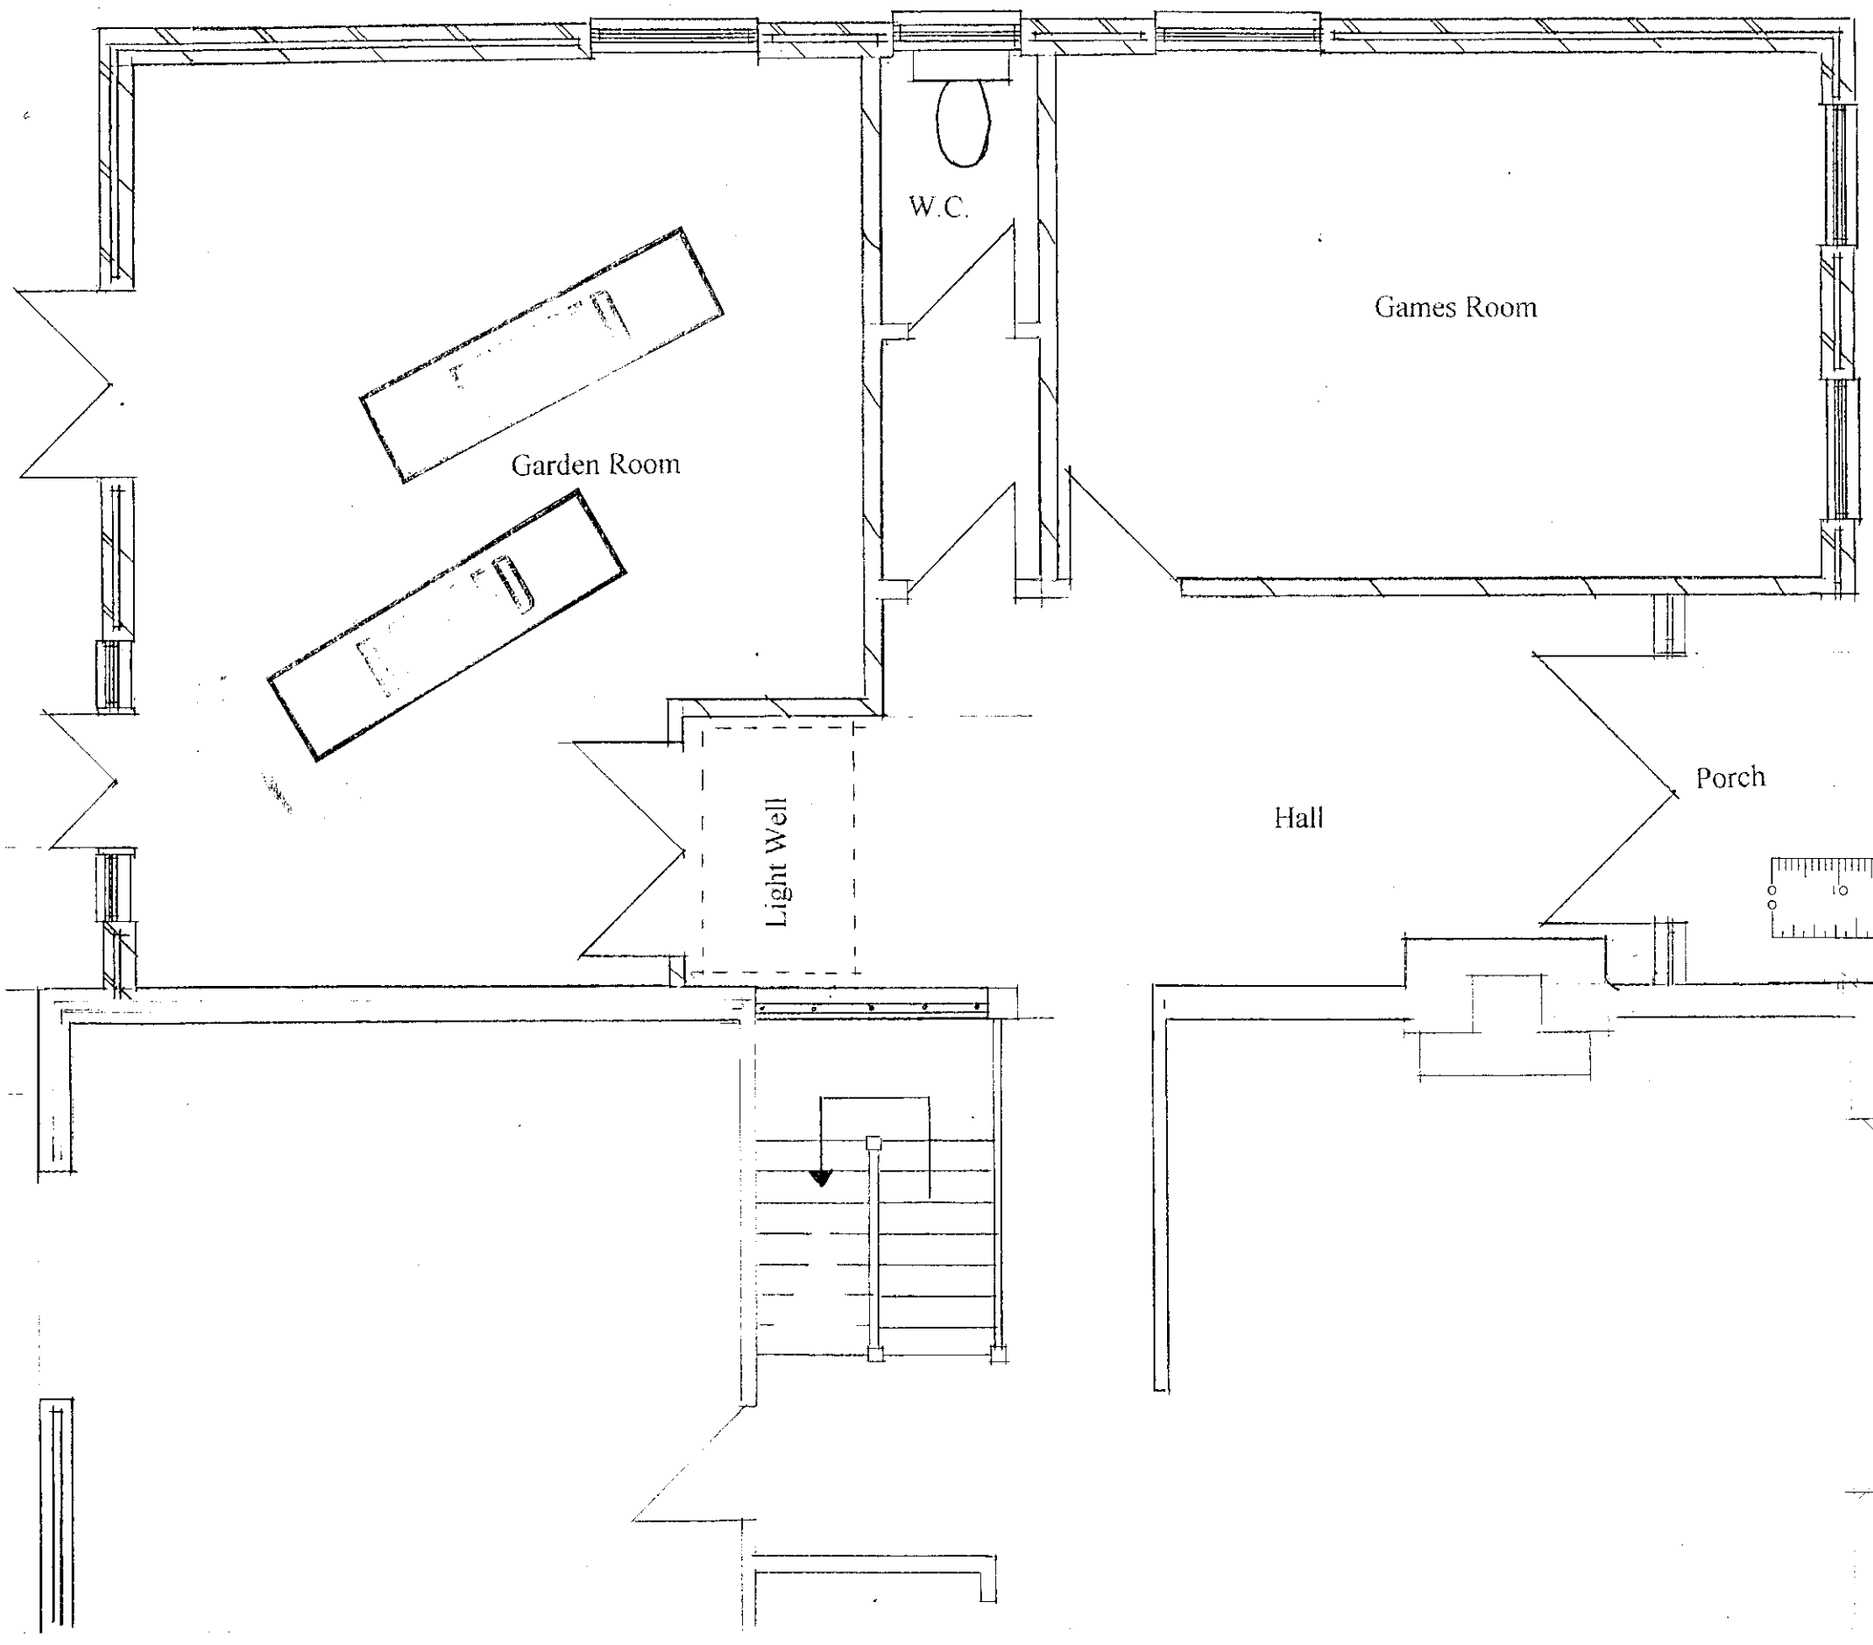

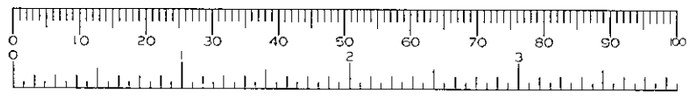

Proposed Extensions
AT

21a OLD BATH ROAD

Ground Floor Plan (A)

1506 003

Scale 1:50 April 00

David Birkett Associates
Ptolemy House, Lower Wharf
WALLINGFORD OX10 9DN
Tel: 01491 825457

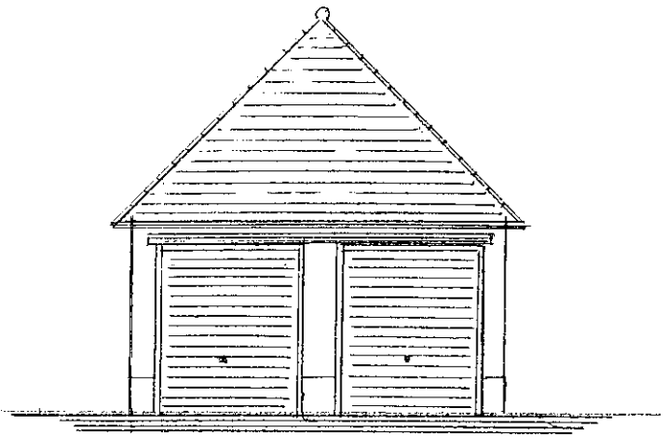

A

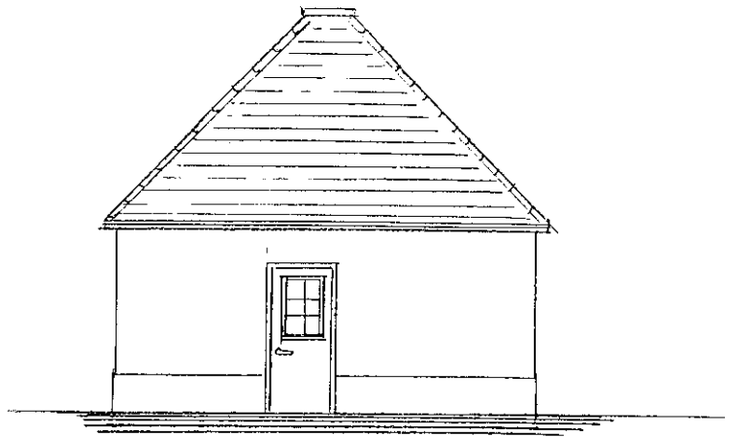

B

Elevation C

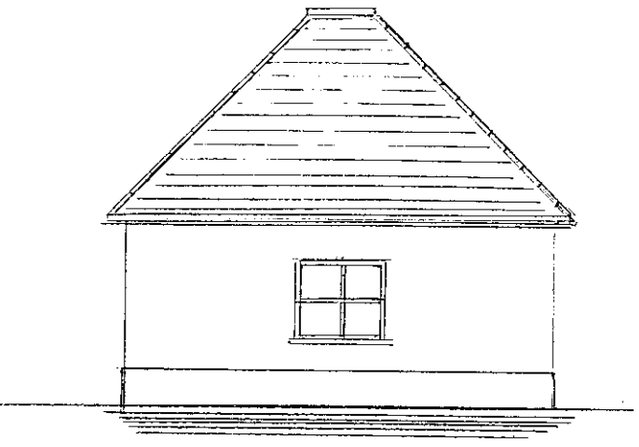

C

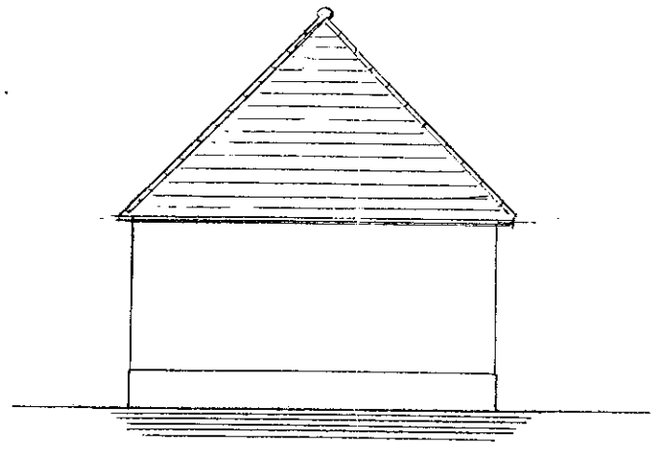

D

Elevation D

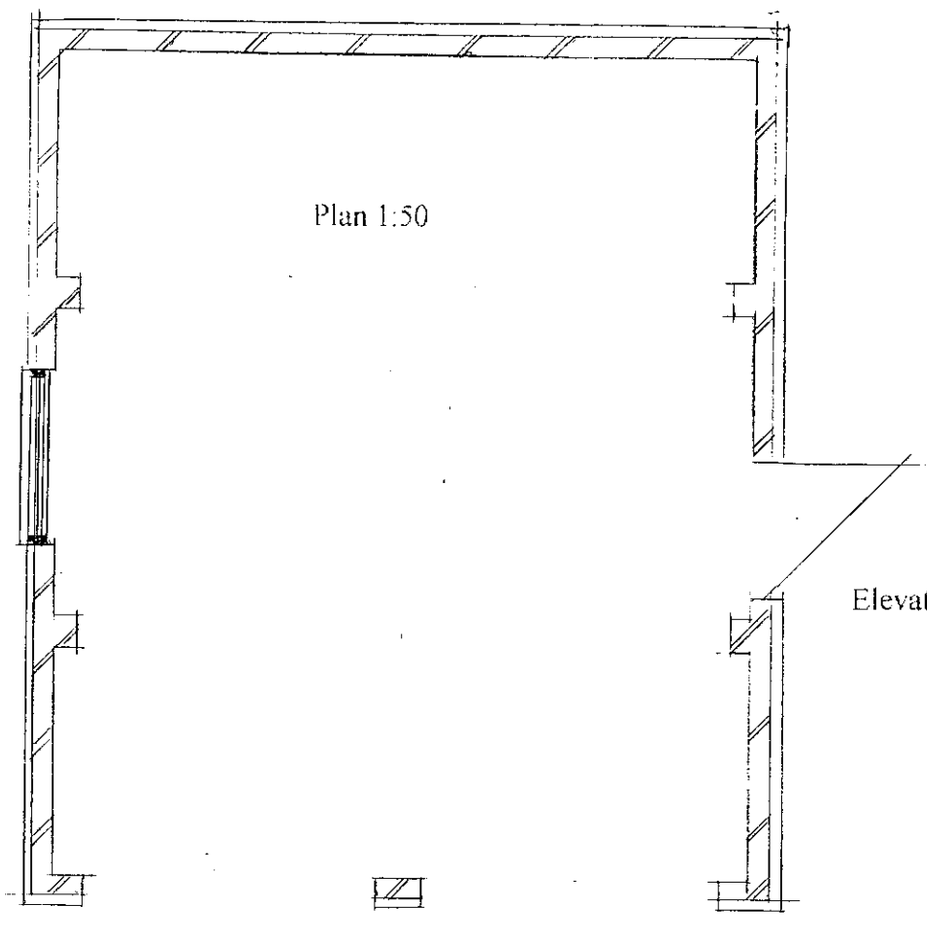

Elevation A

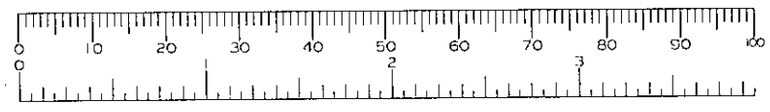

Proposed Extensions
AT

21a OLD BATH ROAD

New Garage
Plans & Elevations

1506 006

Scale 1:100/50 April 00

David Birkett Associates
Ptolemy House, Lower Wharf
WALLINGFORD OX10 9DN
Tel: 01491 825457

REFUSED

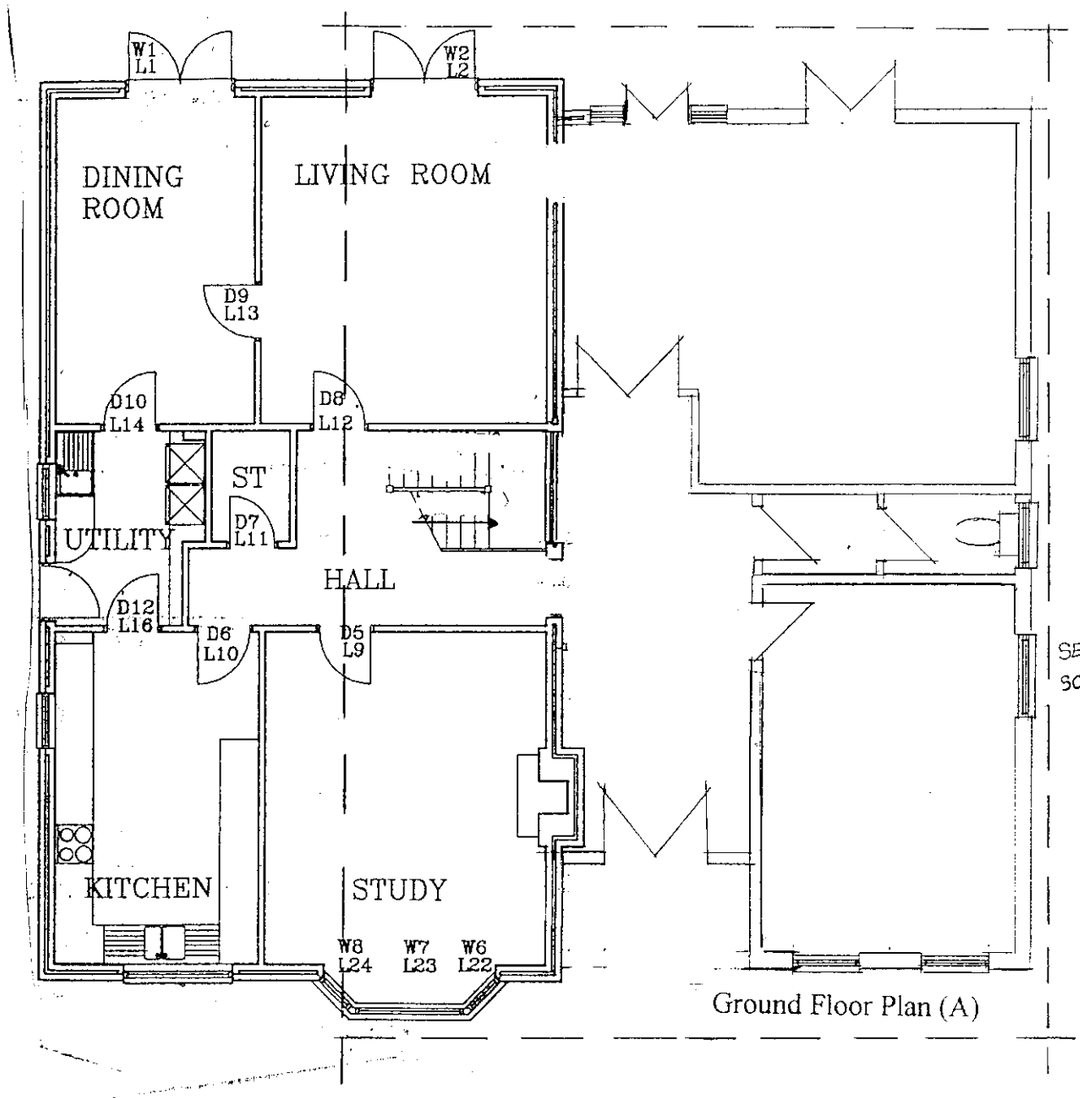

Ground Floor Plan (A)

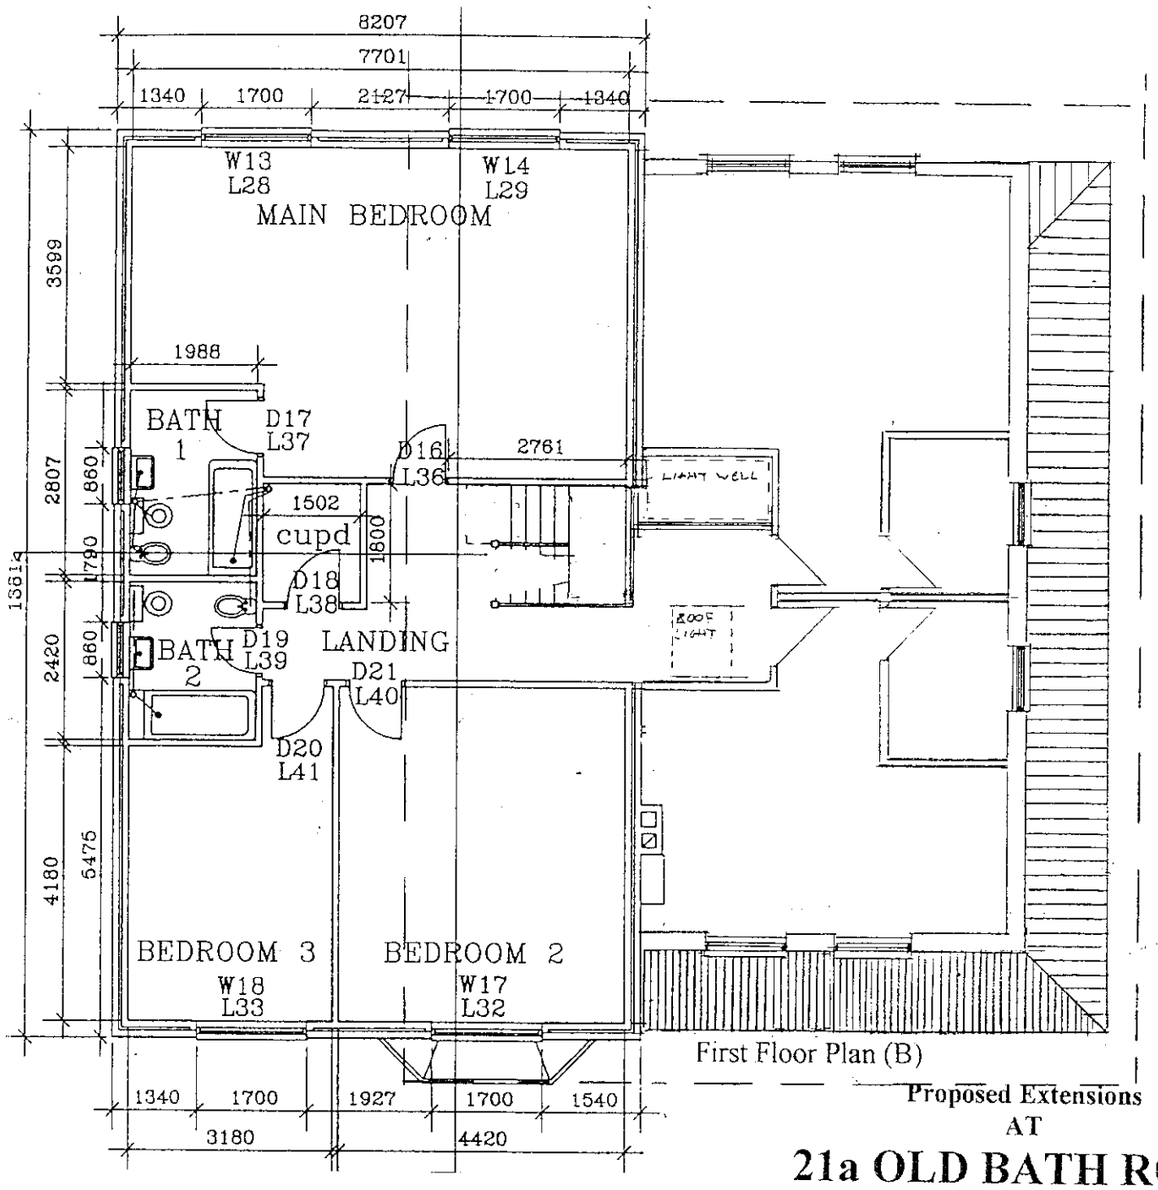

First Floor Plan (B)

Ground Floor

First Floor

Proposed Extensions
AT
21a OLD BATH ROAD

Floor Plans

1506 002a

Scale 1:100 April 00

David Birkett Associates
Ptolemy House, Lower Wharf
WALLINGFORD OX10 9DN
Tel: 01491 825457

FILED

14
415

ADDITIONAL PLAN

REVISED

21a

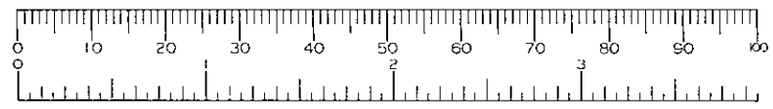

Proposed Extensions
AT
21a OLD BATH ROAD

Site Plan

1506 001a

Scale 1:200 April 00

David Birkett Associates
Ptolemy House, Lower Wharf
WALLINGFORD OX10 9DN
Tel: 01491 825457

1415 1141

ADDITIONAL PLAN

1/3