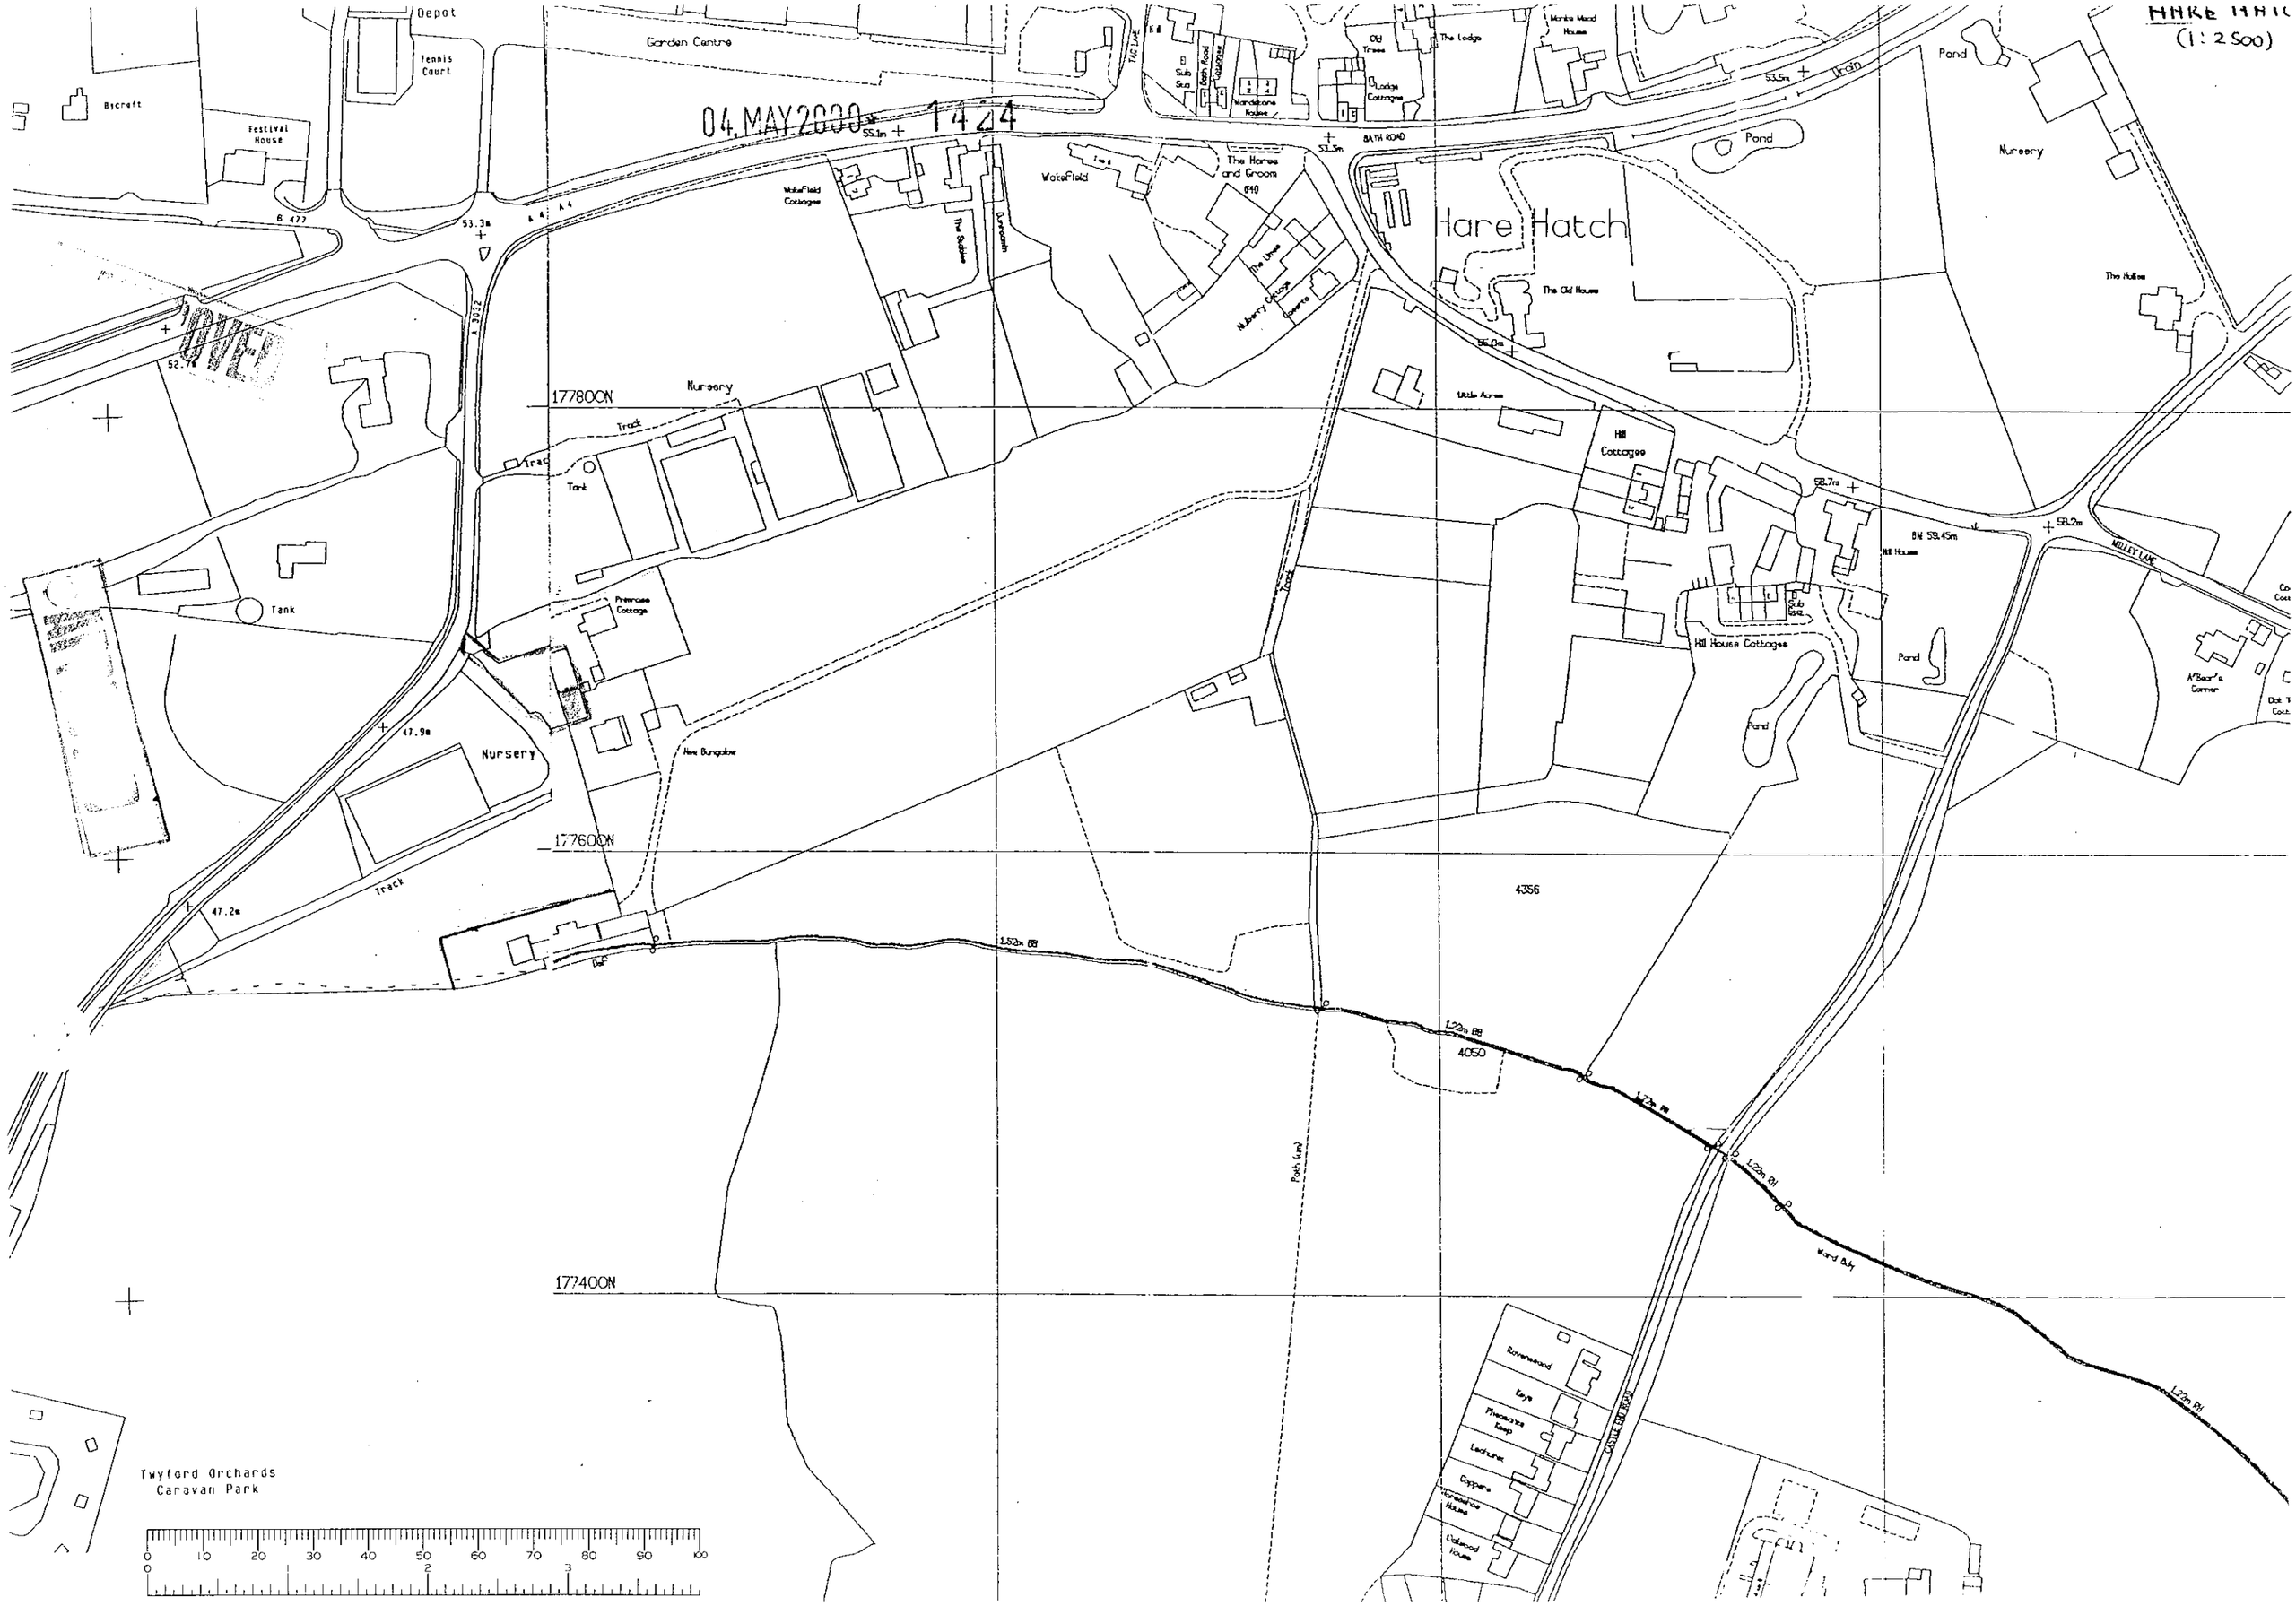
HARE HATC
(1:2500)
04 MAY 2000 1424
Depot
Tennis Court
Garden Centre
Bycroft
Festival House
Hare Hatch
The Old House
Pond
Nursery
The Hollies
Wakefield
Wakefield Cottages
The Horse and Groom
Nursery
Track
Tank
Tank
Primrose Cottage
New Bungalow
Hill Cottages
Hill House Cottages
Pond
Pond
Pond
Little Acres
Nursery
Track
177800N
177600N
177400N
4356
4050
Twyford Orchards
Caravan Park
0 10 20 30 40 50 60 70 80 90 100
0 1 2 3

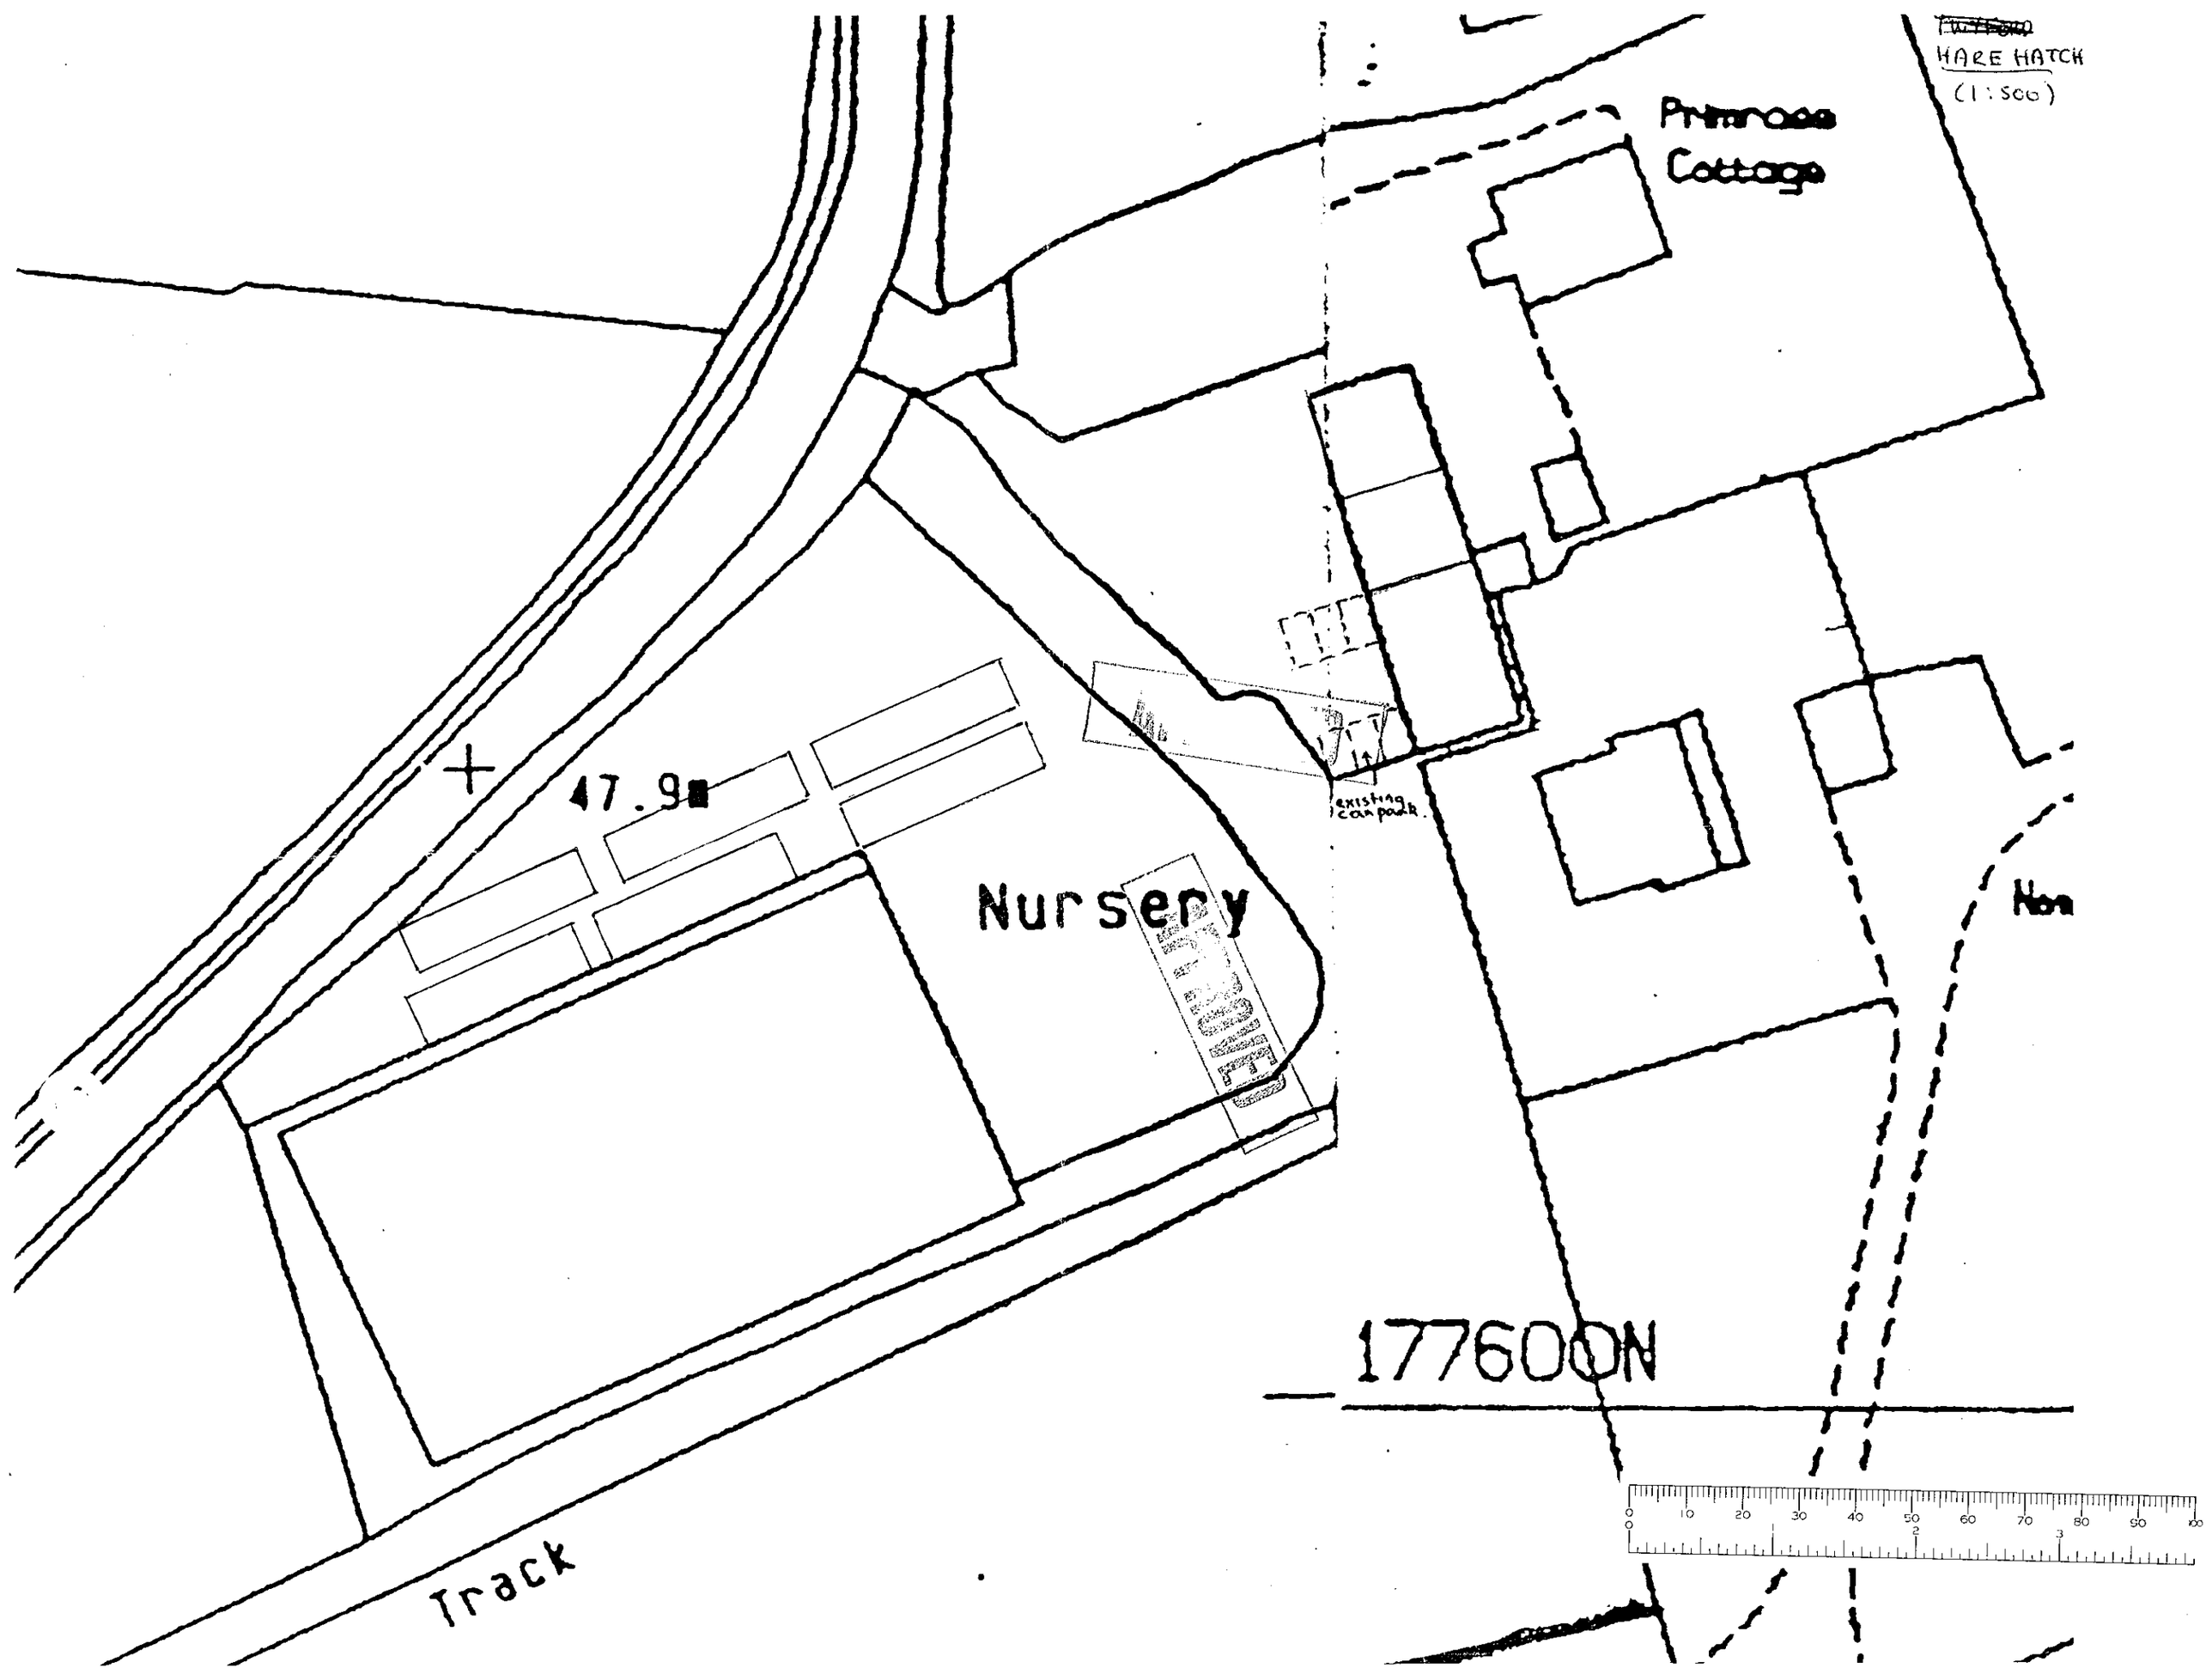
HARE HATCH
(1:500)
Primrose
Cottage
47.9m
Nursery
existing
can park
177600N
Track

04.MAY2000* 1424

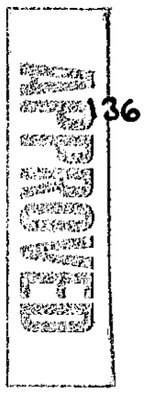

136 m² gross external

9.4m

14.5m

FLOOR PLAN — COUNTY MARQUEES —, PRIMROSE NURSERY, LONDON ROAD, HARE HATCH

Scale 1:50 Date MAY 2000 Drawn ANDESIGN